

Front Elevation

Side Elevation


Rear Elevation

Side Elevation



Floor Plan

Flat Block A

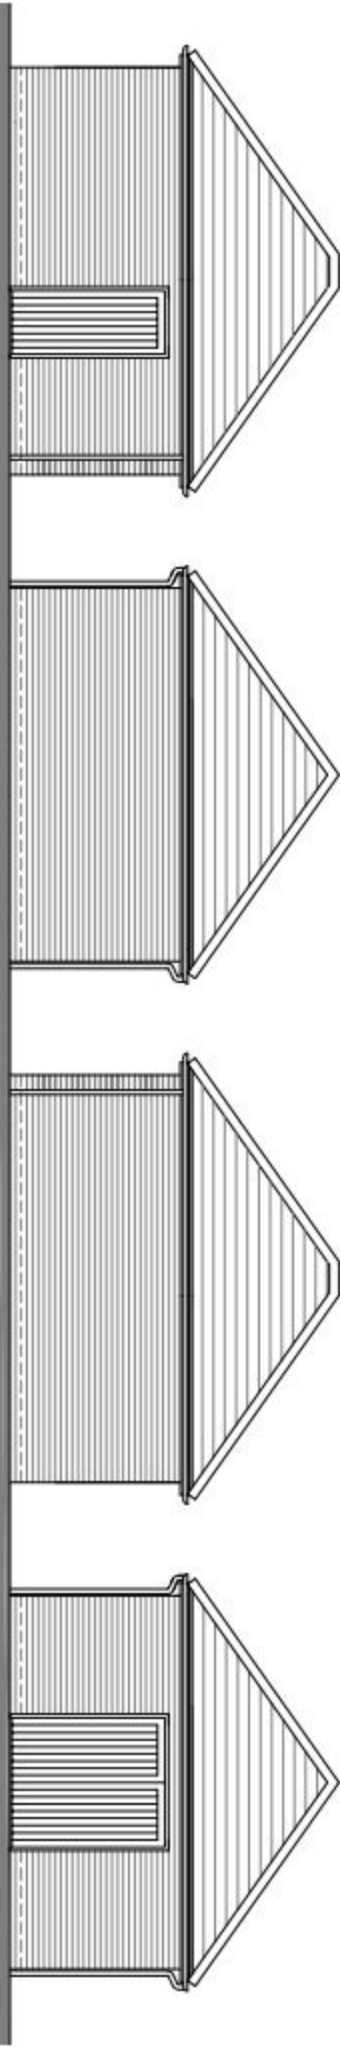


Front Elevation

Side Elevation

Rear Elevation

Side Elevation

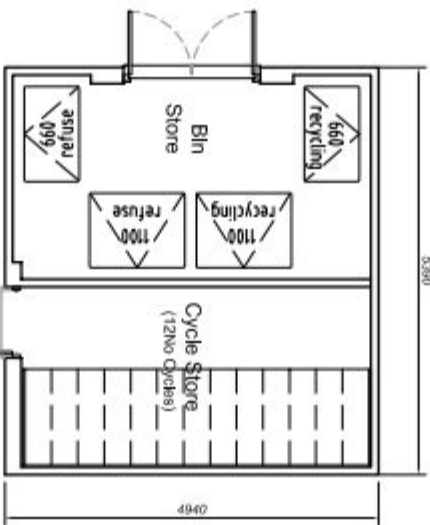

Floor Plan

Flat Block B

NOTES

Permission is granted to scale from this drawing for the purpose of Local Authority Planning Approval only. In all other circumstances DO NOT scale from this drawing. Please contact this office for any additional information required.

Contractors, Sub Contractors and Suppliers are to check all relevant dimensions and levels of the site and building before commencing any shop drawings or building work. Any discrepancies should be recorded to the Architect.

Where applicable the drawing is to be read in conjunction with the Consultants' drawings.


This drawing is the copyright of Telford King Ltd & All rights reserved.

Ordnance Survey Data © Crown Copyright. All rights reserved. Licence No. 100007356

REV	DESCRIPTION	DATE	AUTH	CHKD
-----	-------------	------	------	------



PLANNING

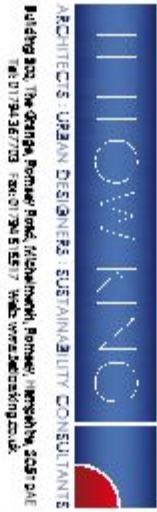

PROJECT
Berewood, Phase 2
Waterlooville
For: Redrow Homes (Southern)

DRAWING
Bin and Cycle Store
Flat Blocks A & B
Floor Plans and Elevations

SCALE	DATE	AUTHOR	CHKD
1:100 @ A3	Nov 2013	AS	
JOB NO.	DRAWING NO.	REV	
REDR130524	BCS01.pe		