



EAST ELEVATION (1:100)

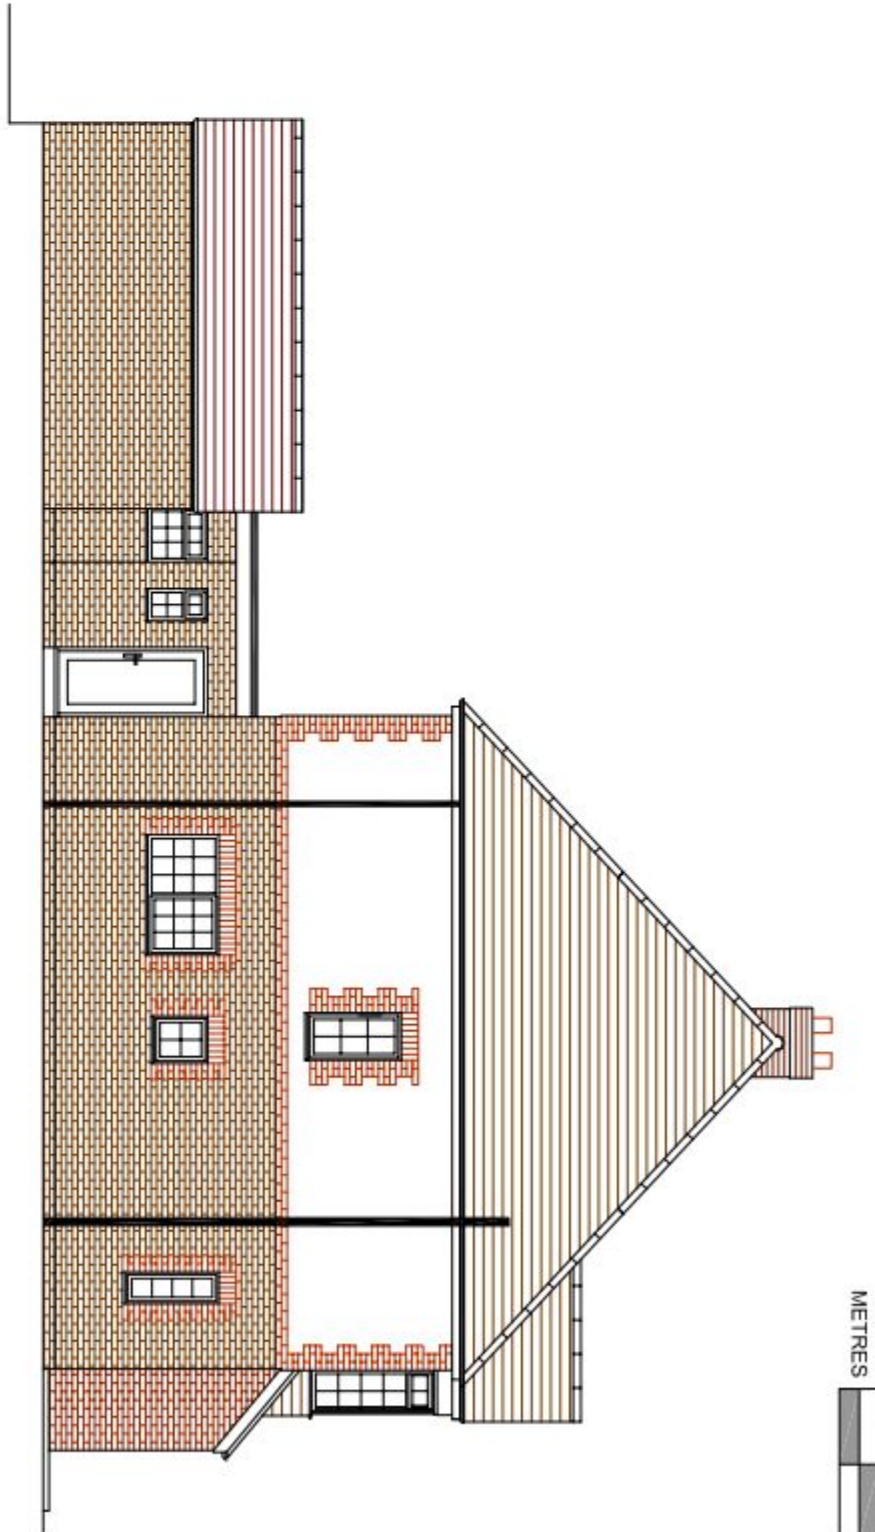

NORTH ELEVATION (1:100)





WEST ELEVATION (1:100)

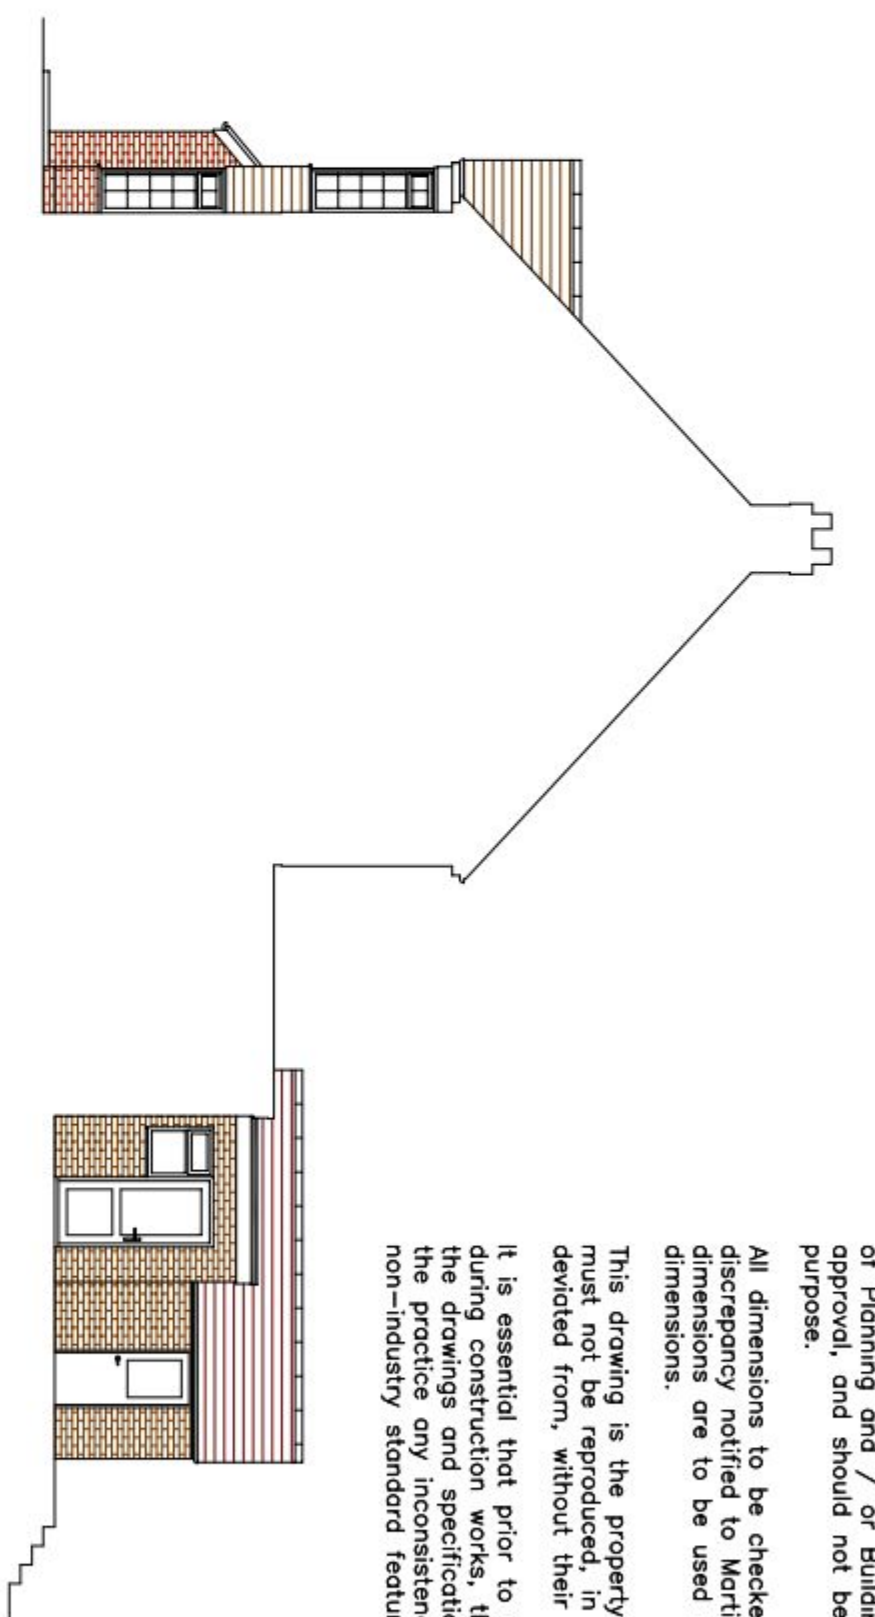


SOUTH ELEVATION (1:100)



NOTES
This drawing has been prepared for the purpose of Planning and / or Building Regulations approval, and should not be used for any other purpose.
All dimensions to be checked on site and any discrepancy notified to Martin Ralph. Written dimensions are to be used in preference to scaled dimensions.
This drawing is the property of Martin Ralph and must not be reproduced in part or whole, or deviated from, without their permission.
It is essential that prior to commencement and during construction works, the contractor reviews this drawing and ensures that the construction practices any inconsistencies, anomalies, non-industry standard features or other concerns.

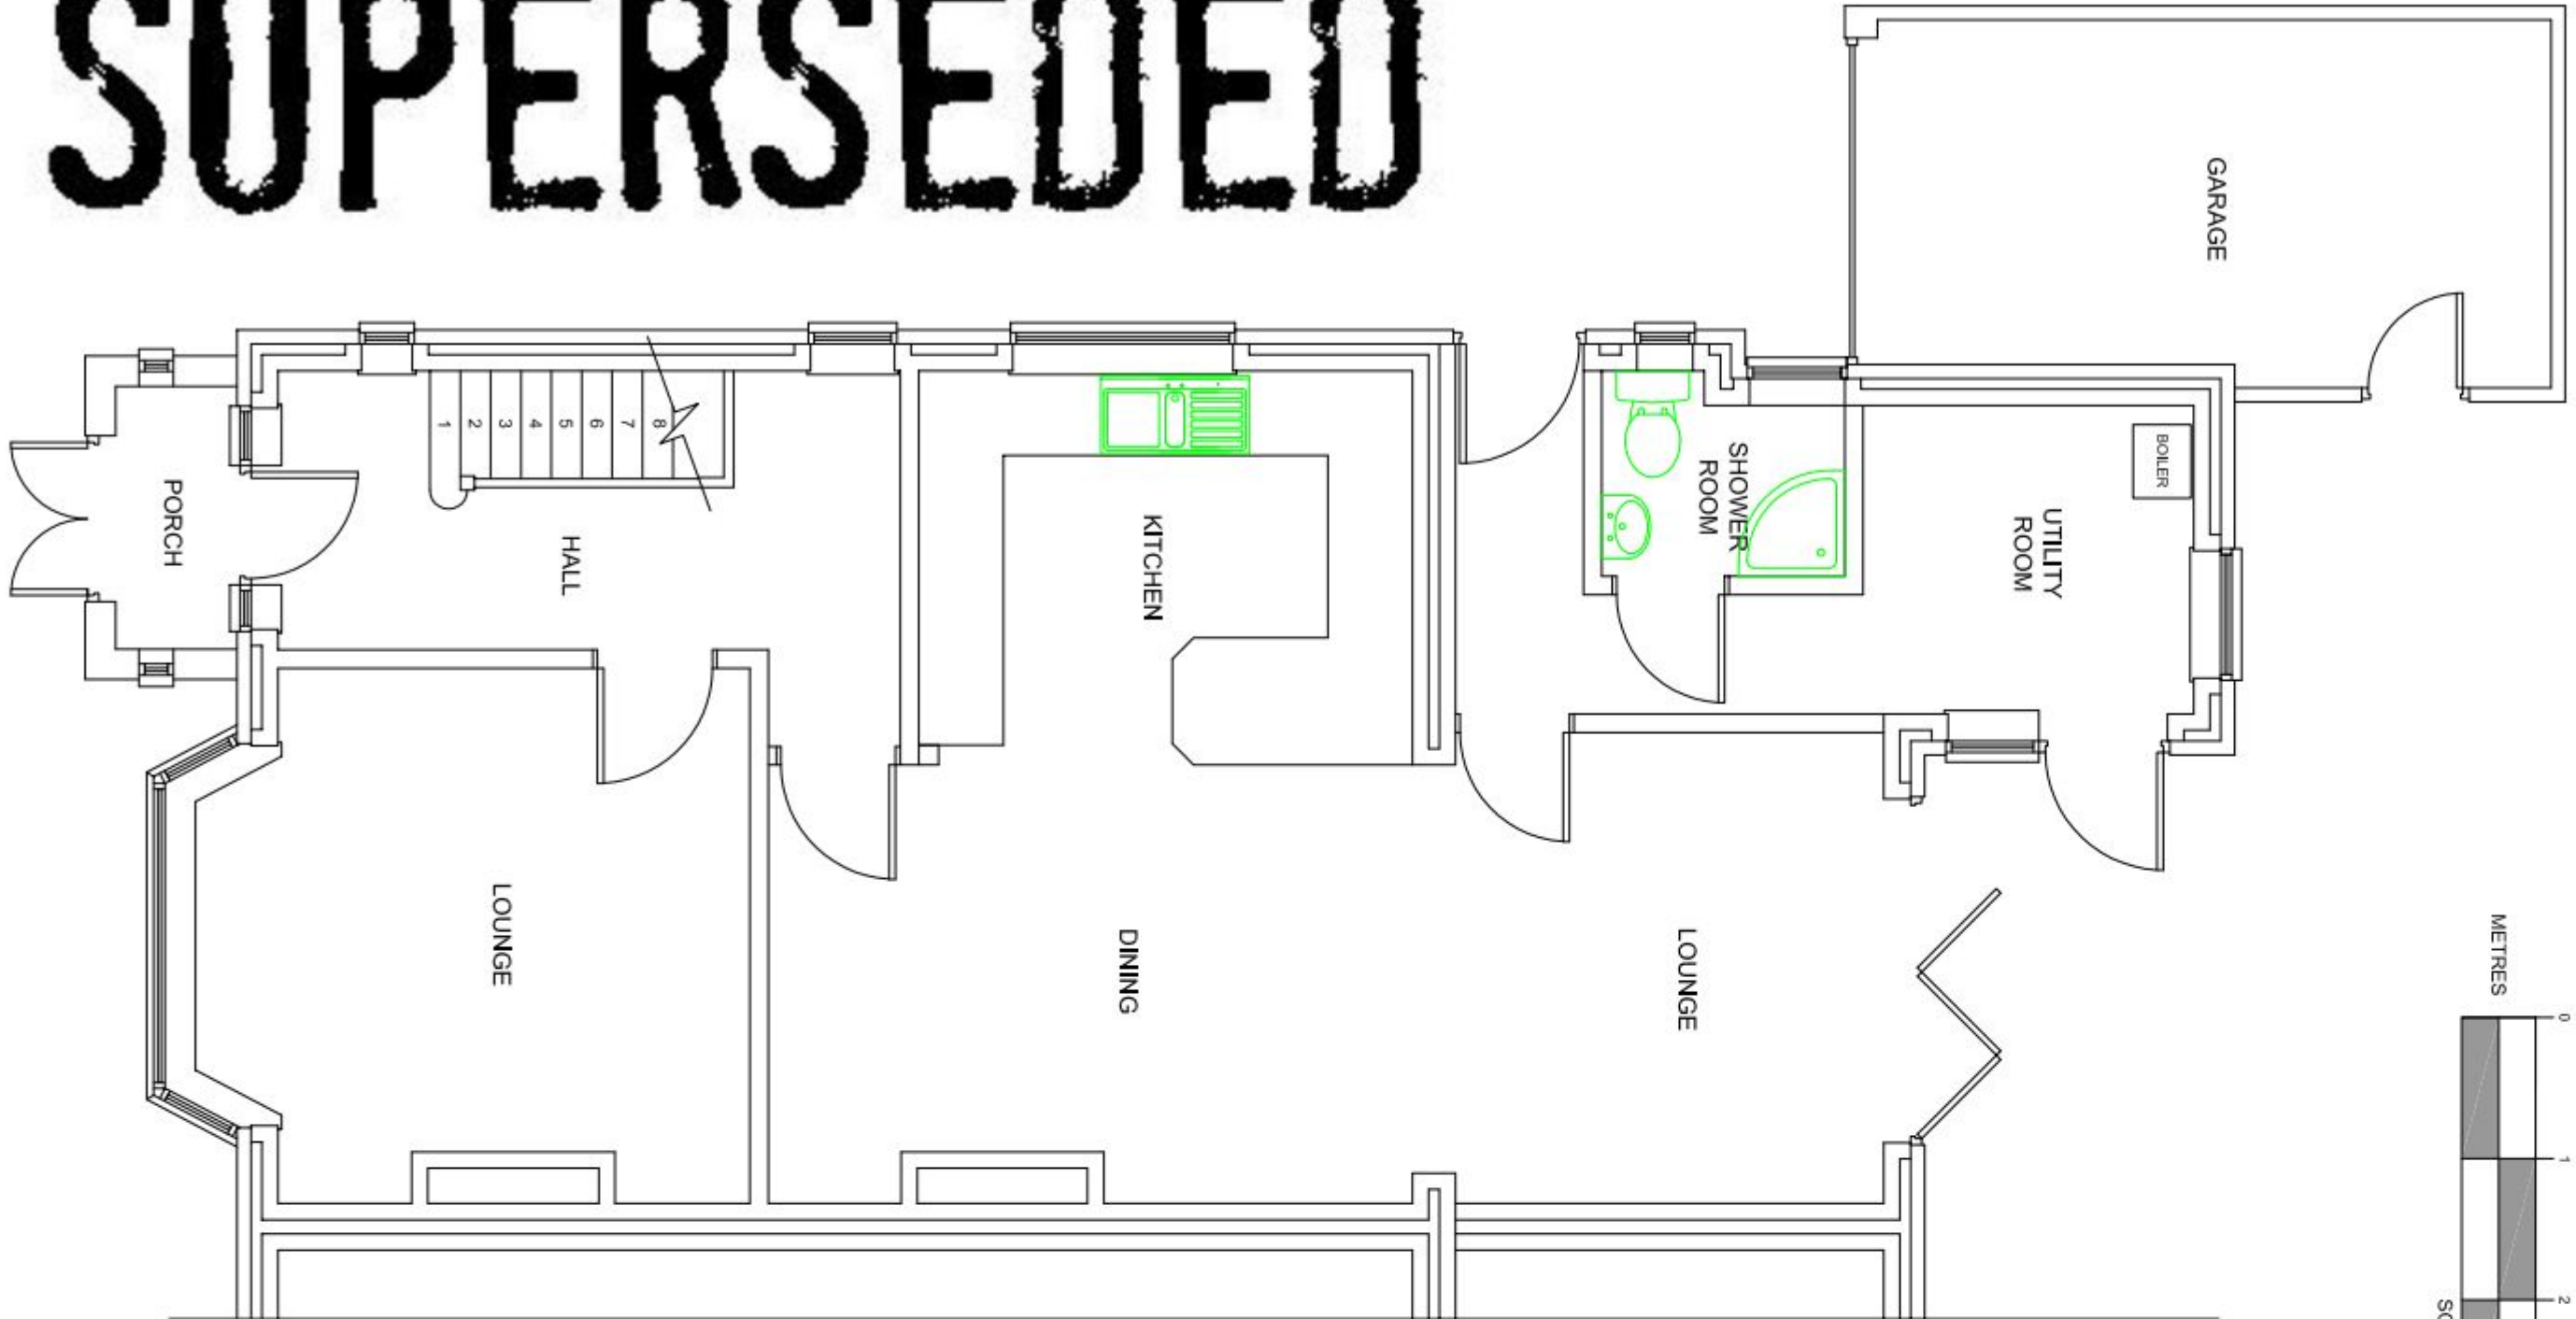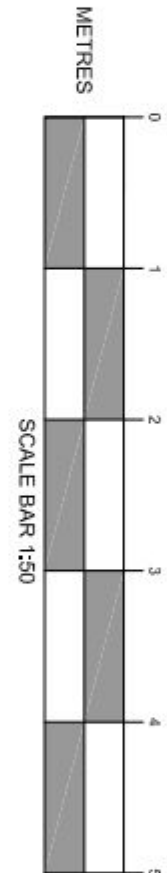


GROUND FLOOR PLAN (1:50)

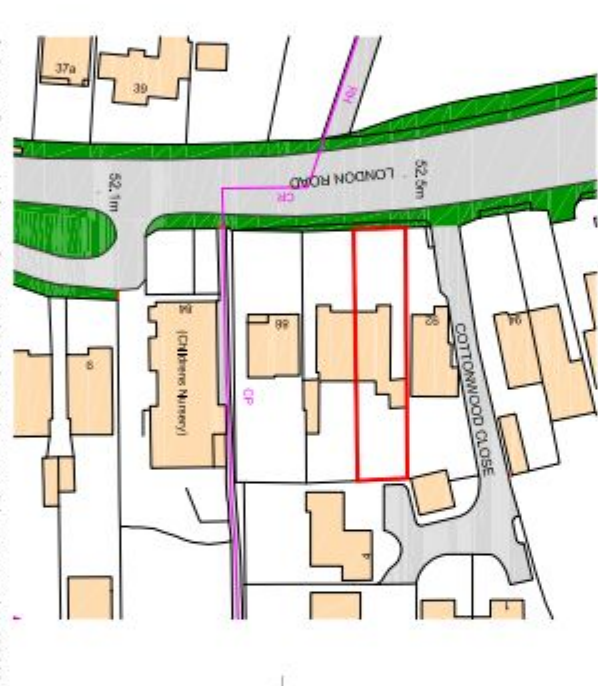


LOCATION PLAN (1:1250)

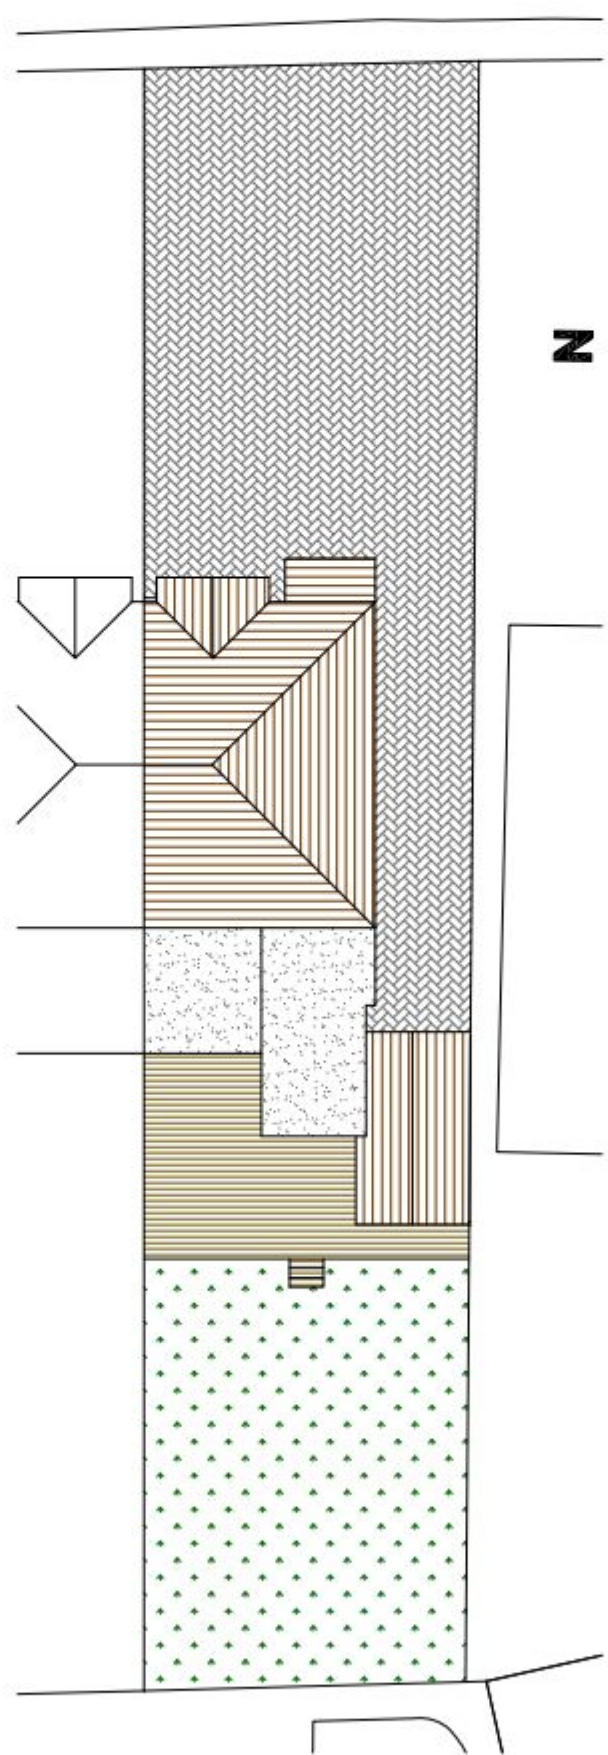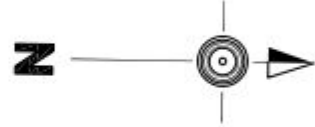

SITE PLAN (1:200)

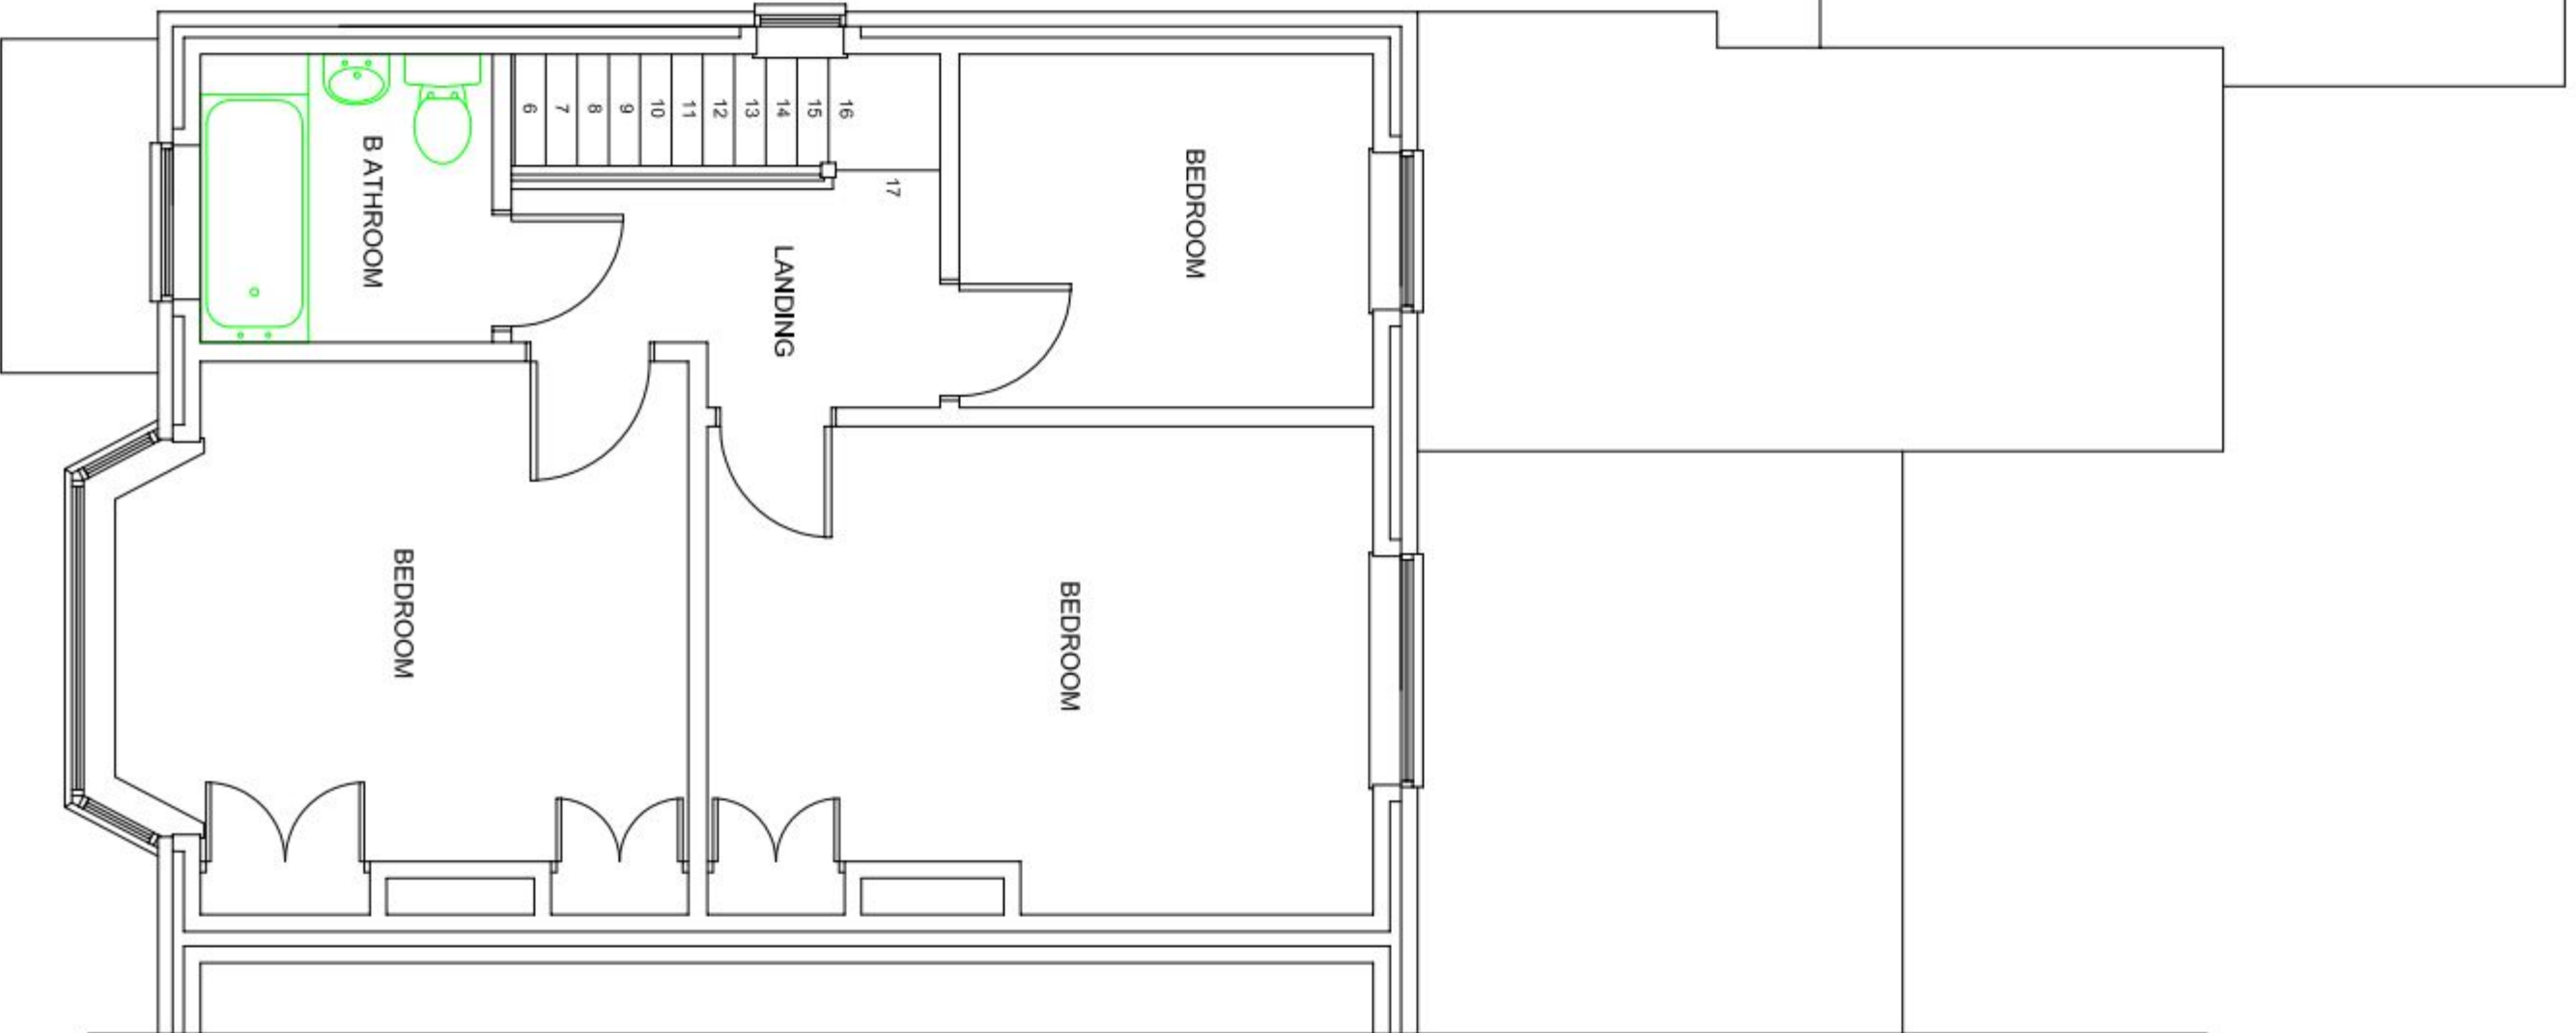

FIRST FLOOR PLAN (1:50)

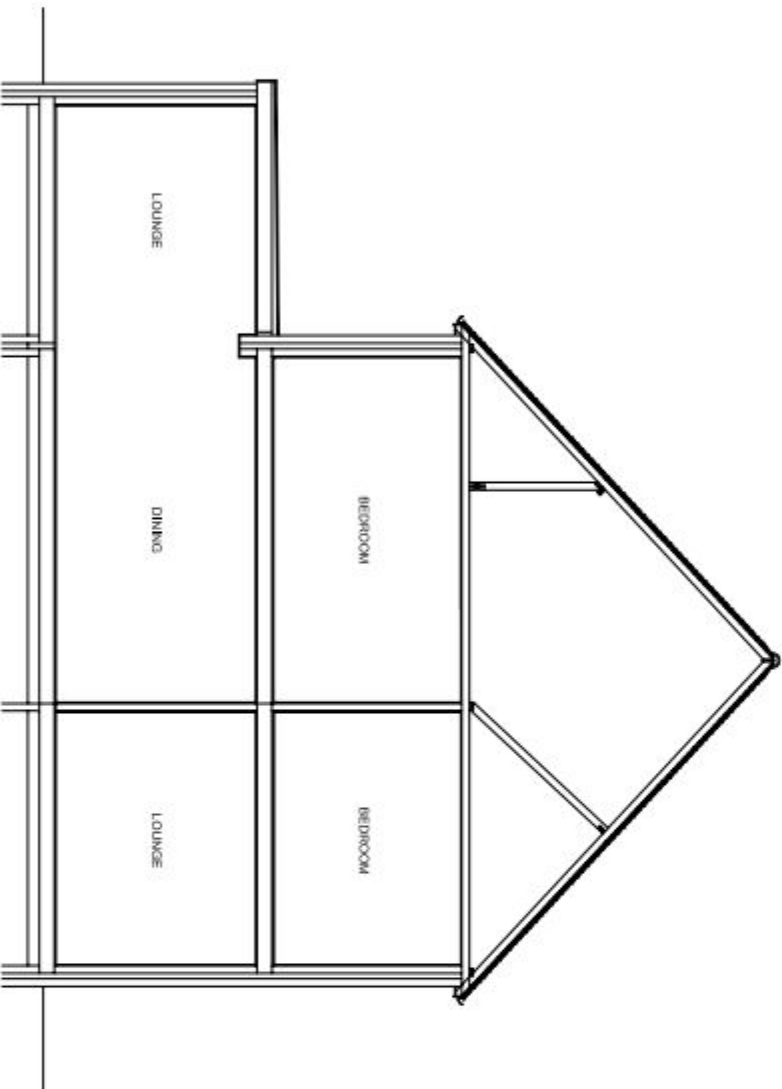

SECTION A-A (1:100)

AMENDMENTS		DATE
CLIENT		
MR & MRS PRICE		
90 LONDON ROAD		
PURBROOK		
WATERLOOVILLE		
HAMPSHIRE		
PROJECT		
LOFT CONVERSION		
90 LONDON ROAD		
PURBROOK		
WATERLOOVILLE		
HAMPSHIRE		
DRAWING TITLE		
EXISTING PLANS AND ELEVATIONS		
DATE	29.04.2015	
SCALE	1:50; 1:100; 1:200; 1:1250 @ A1	
DRAWING No.	15/164/JR/01	REVISION
11 Dogson House		
Bromley Business Park		
Purbebrook		
PO7 7SR		
www.martinralph.co.uk		
info@martinralph.co.uk		
T. 023 8225 7711		
F. 023 8225 7712		
CHARTERED SURVEYORS		
ARCHITECTS & ENGINEERS		
MARTIN RALPH GROUP		

SUPERSEDED