



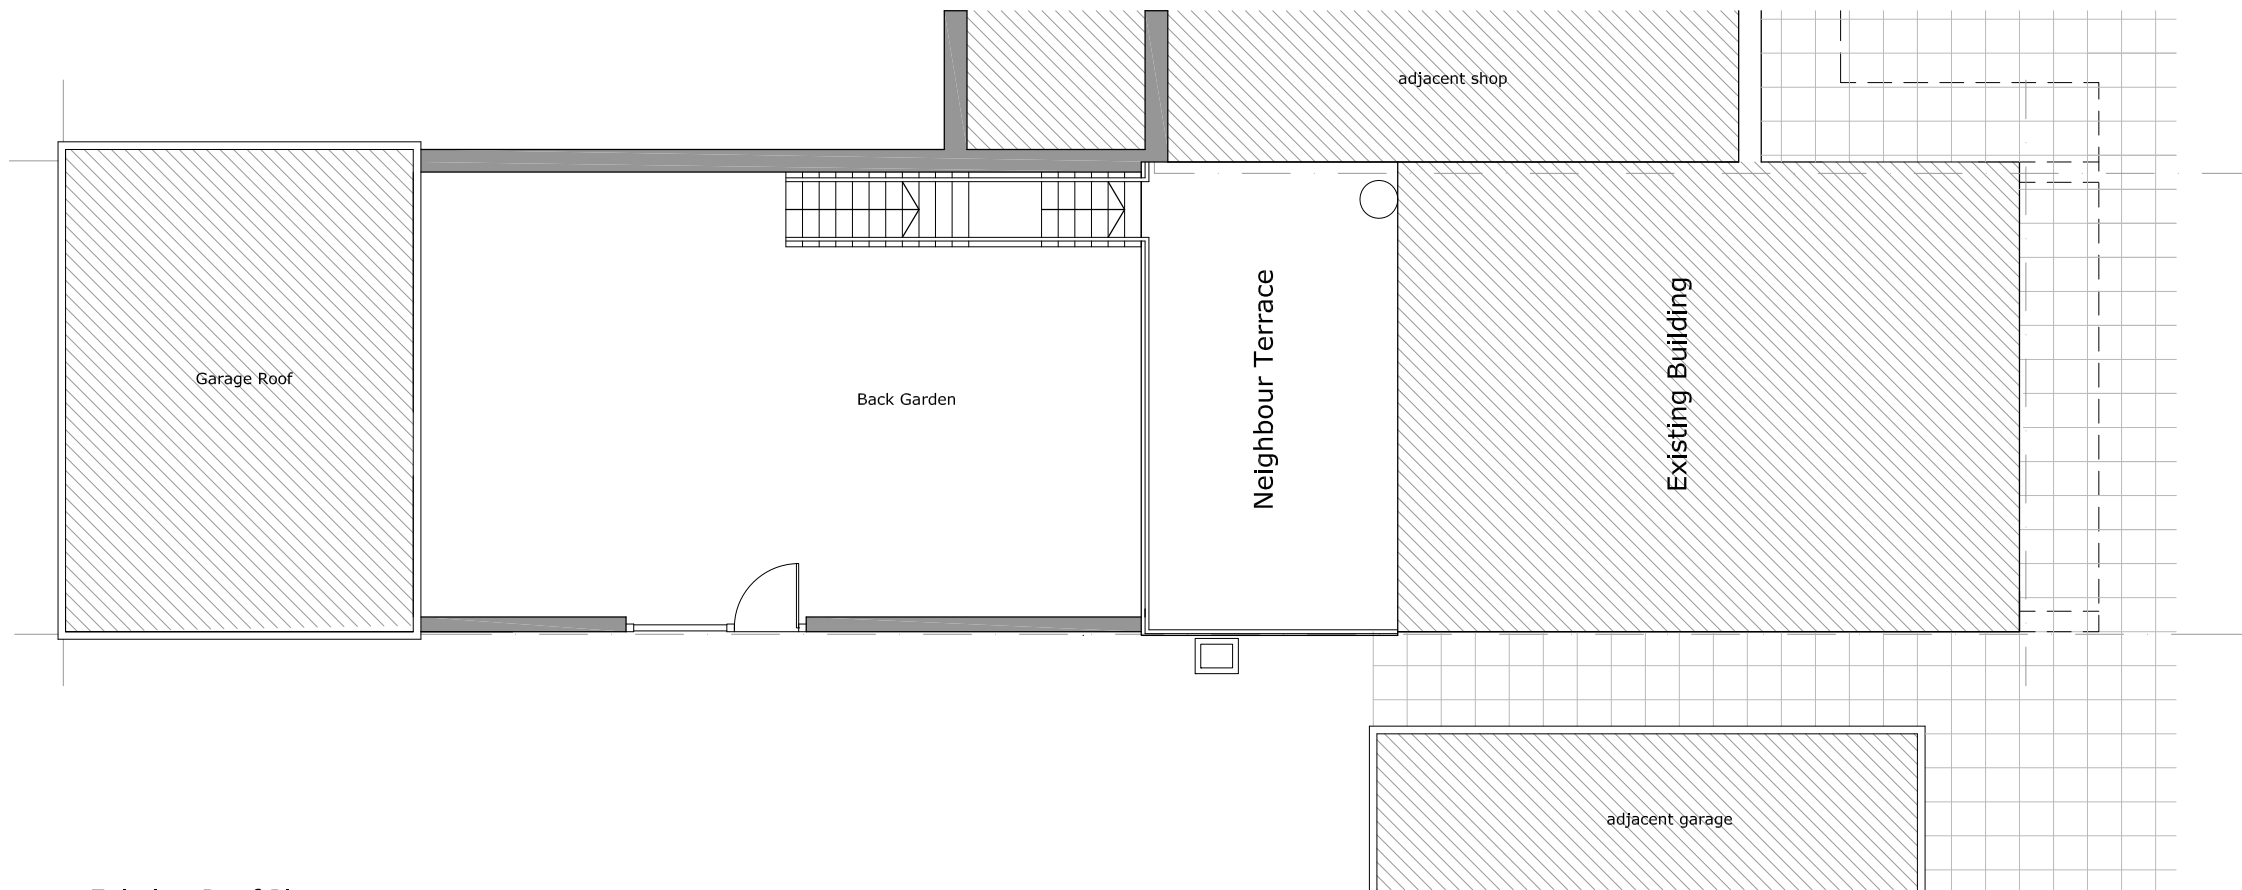

Existing Roof Plan

 

			CLIENT Mr Ali Ozdemir		TITLE 4 Purbrook Chase Precinct Waterlooville P07 5QH Rear Extension Project Existing Roof Plan			 DESIGN DRAWN LTD THE CLOCK TOWER GREAT SOUTHSEA STREET SOUTHSEA, HAMPSHIRE PO5 3BY T: 02392 837 149 E: INFO@DESIGNDRAWN.COM W: WWW.DESIGNDRAWN.COM	
Rev	Date	Description	By	PM	Scale @ A3: 1:100	Drawn by: LA	Drawing No: 156_E105	Revised:	A
REVISIONS			Planning		Date : © February 2015	Checked by : JM			
A	02/02/15	FIRST ISSUE	CJ	JM					