


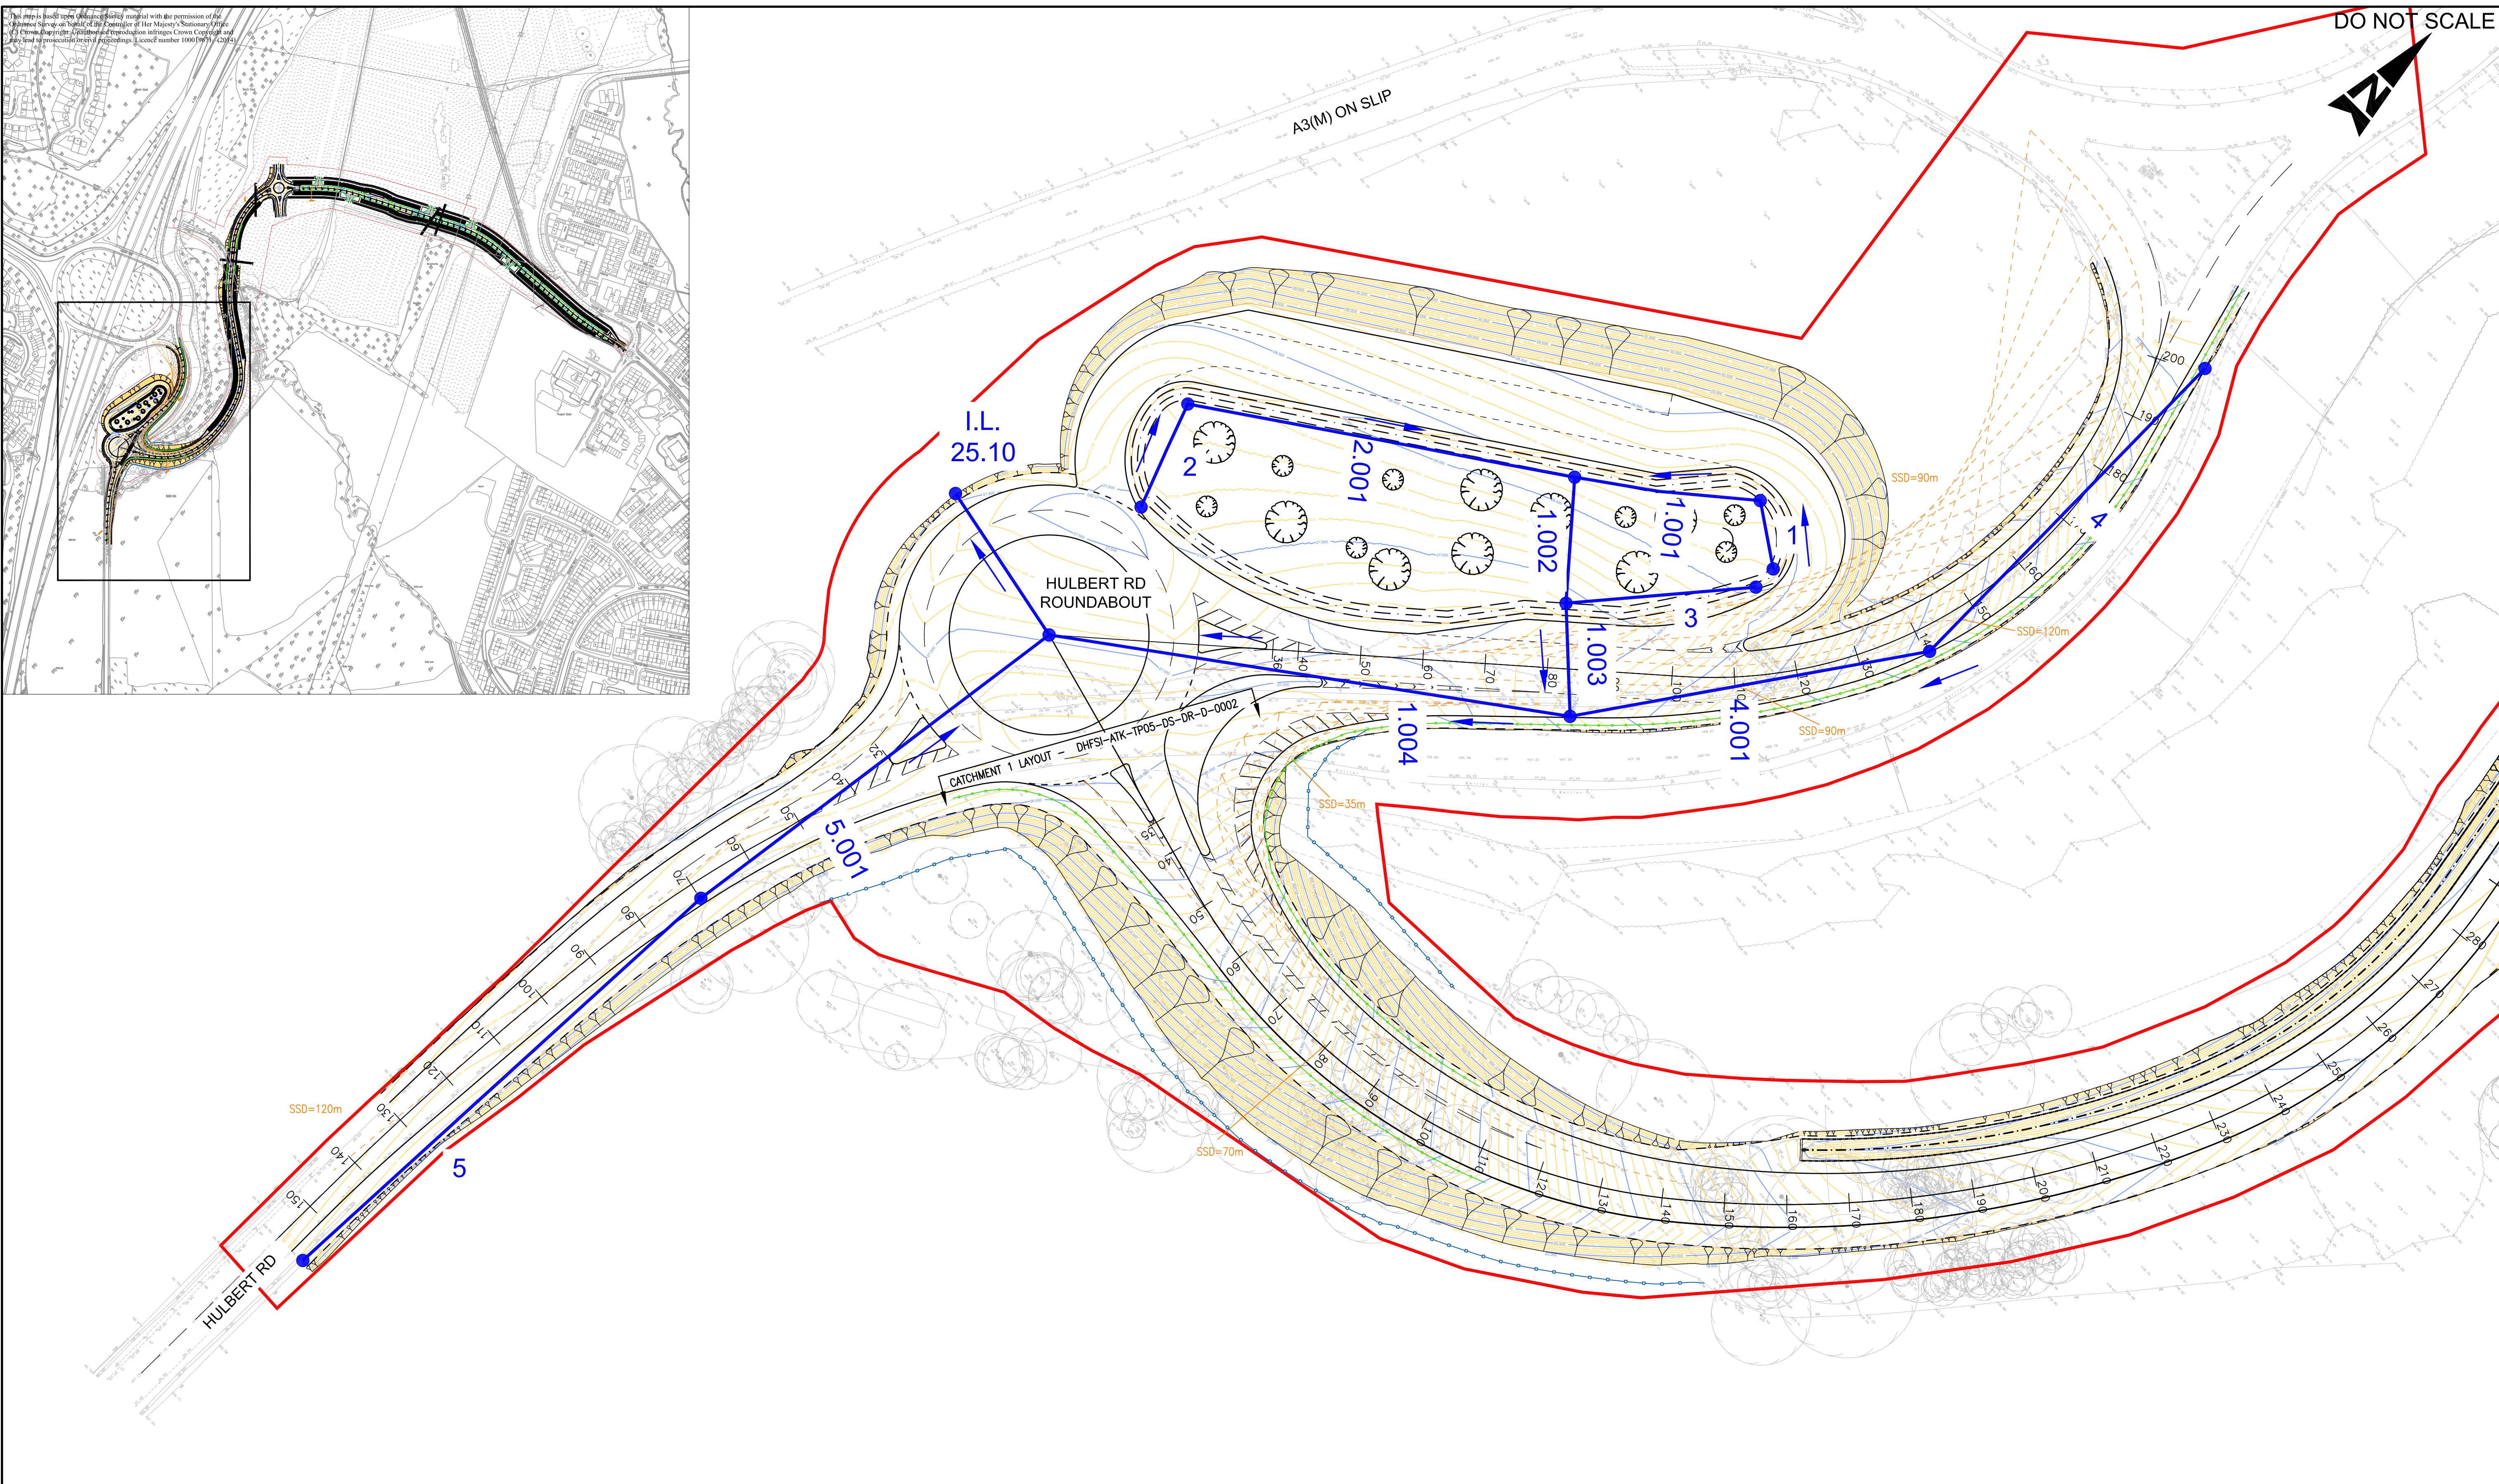

NOTES:

1. THE DRAINAGE PATHS SHOWN HAVE BEEN CHECKED IN THE MICRO-DRAINAGE ANALYSIS INCLUDED IN THE SITE INFORMATION VOLUME 5.
2. THE DRAINAGE ROUTES SHOWN ARE INDICATIVE ONLY FOR THE PURPOSE OF IDENTIFYING THE DRAINAGE NETWORKS THAT MIGHT BE FEASIBLE.
3. CONTRACTORS SHALL CARRY OUT THEIR OWN CHECKS TO CONFIRM THAT THEY PREPARE A DRAINAGE DESIGN FOR THE CONTRACT THAT COMPLIES WITH THE WORKS INFORMATION.

CATCHMENT 1

SAFETY, HEALTH AND ENVIRONMENTAL INFORMATION

In addition to the hazards/risks normally associated with the types of work detailed on this drawing, note the following:

CONSTRUCTION

NONE

MAINTENANCE/CLEANING

NONE

DECOMMISSIONING/DEMOLITION

NONE

It is assumed that all works will be carried out by a competent contractor working, where appropriate, to an approved method statement

Rev.	Date	Description	By	Chk'd	App'd
P1	31.01.14	ORIGINAL ISSUE	AF	ID	WS

Drawing Status

FOR TENDER

Suitability

D2

Project Title

DUNSBUURY HILL FARM
NEW HIGHWAY DEVELOPMENT

Drawing Title

OUTLINE DESIGN
DRAINAGE LAYOUT
SHEET 1 OF 4

ATKINS

Woodcote Grove
Ashley Road
Epsom
Surrey
KT18 5BW
Tel: +44 (0)1372 726140
Fax: +44 (0)1372 740055
www.atkinsglobal.com

Copyright © Atkins Limited (2014)

Client

PORTSMOUTH
CITY COUNCIL



Scale

1:500

Designed

ID

Drawn

AF

Checked

ID

Authorised

WS

Original Size

A1

Date

28/01/14

Date

28/01/14

Date

22/01/14

Date


31/01/14

Drawing Number

DHFSI-ATK-TP05-DS-DR-D-0001

Revision

P1

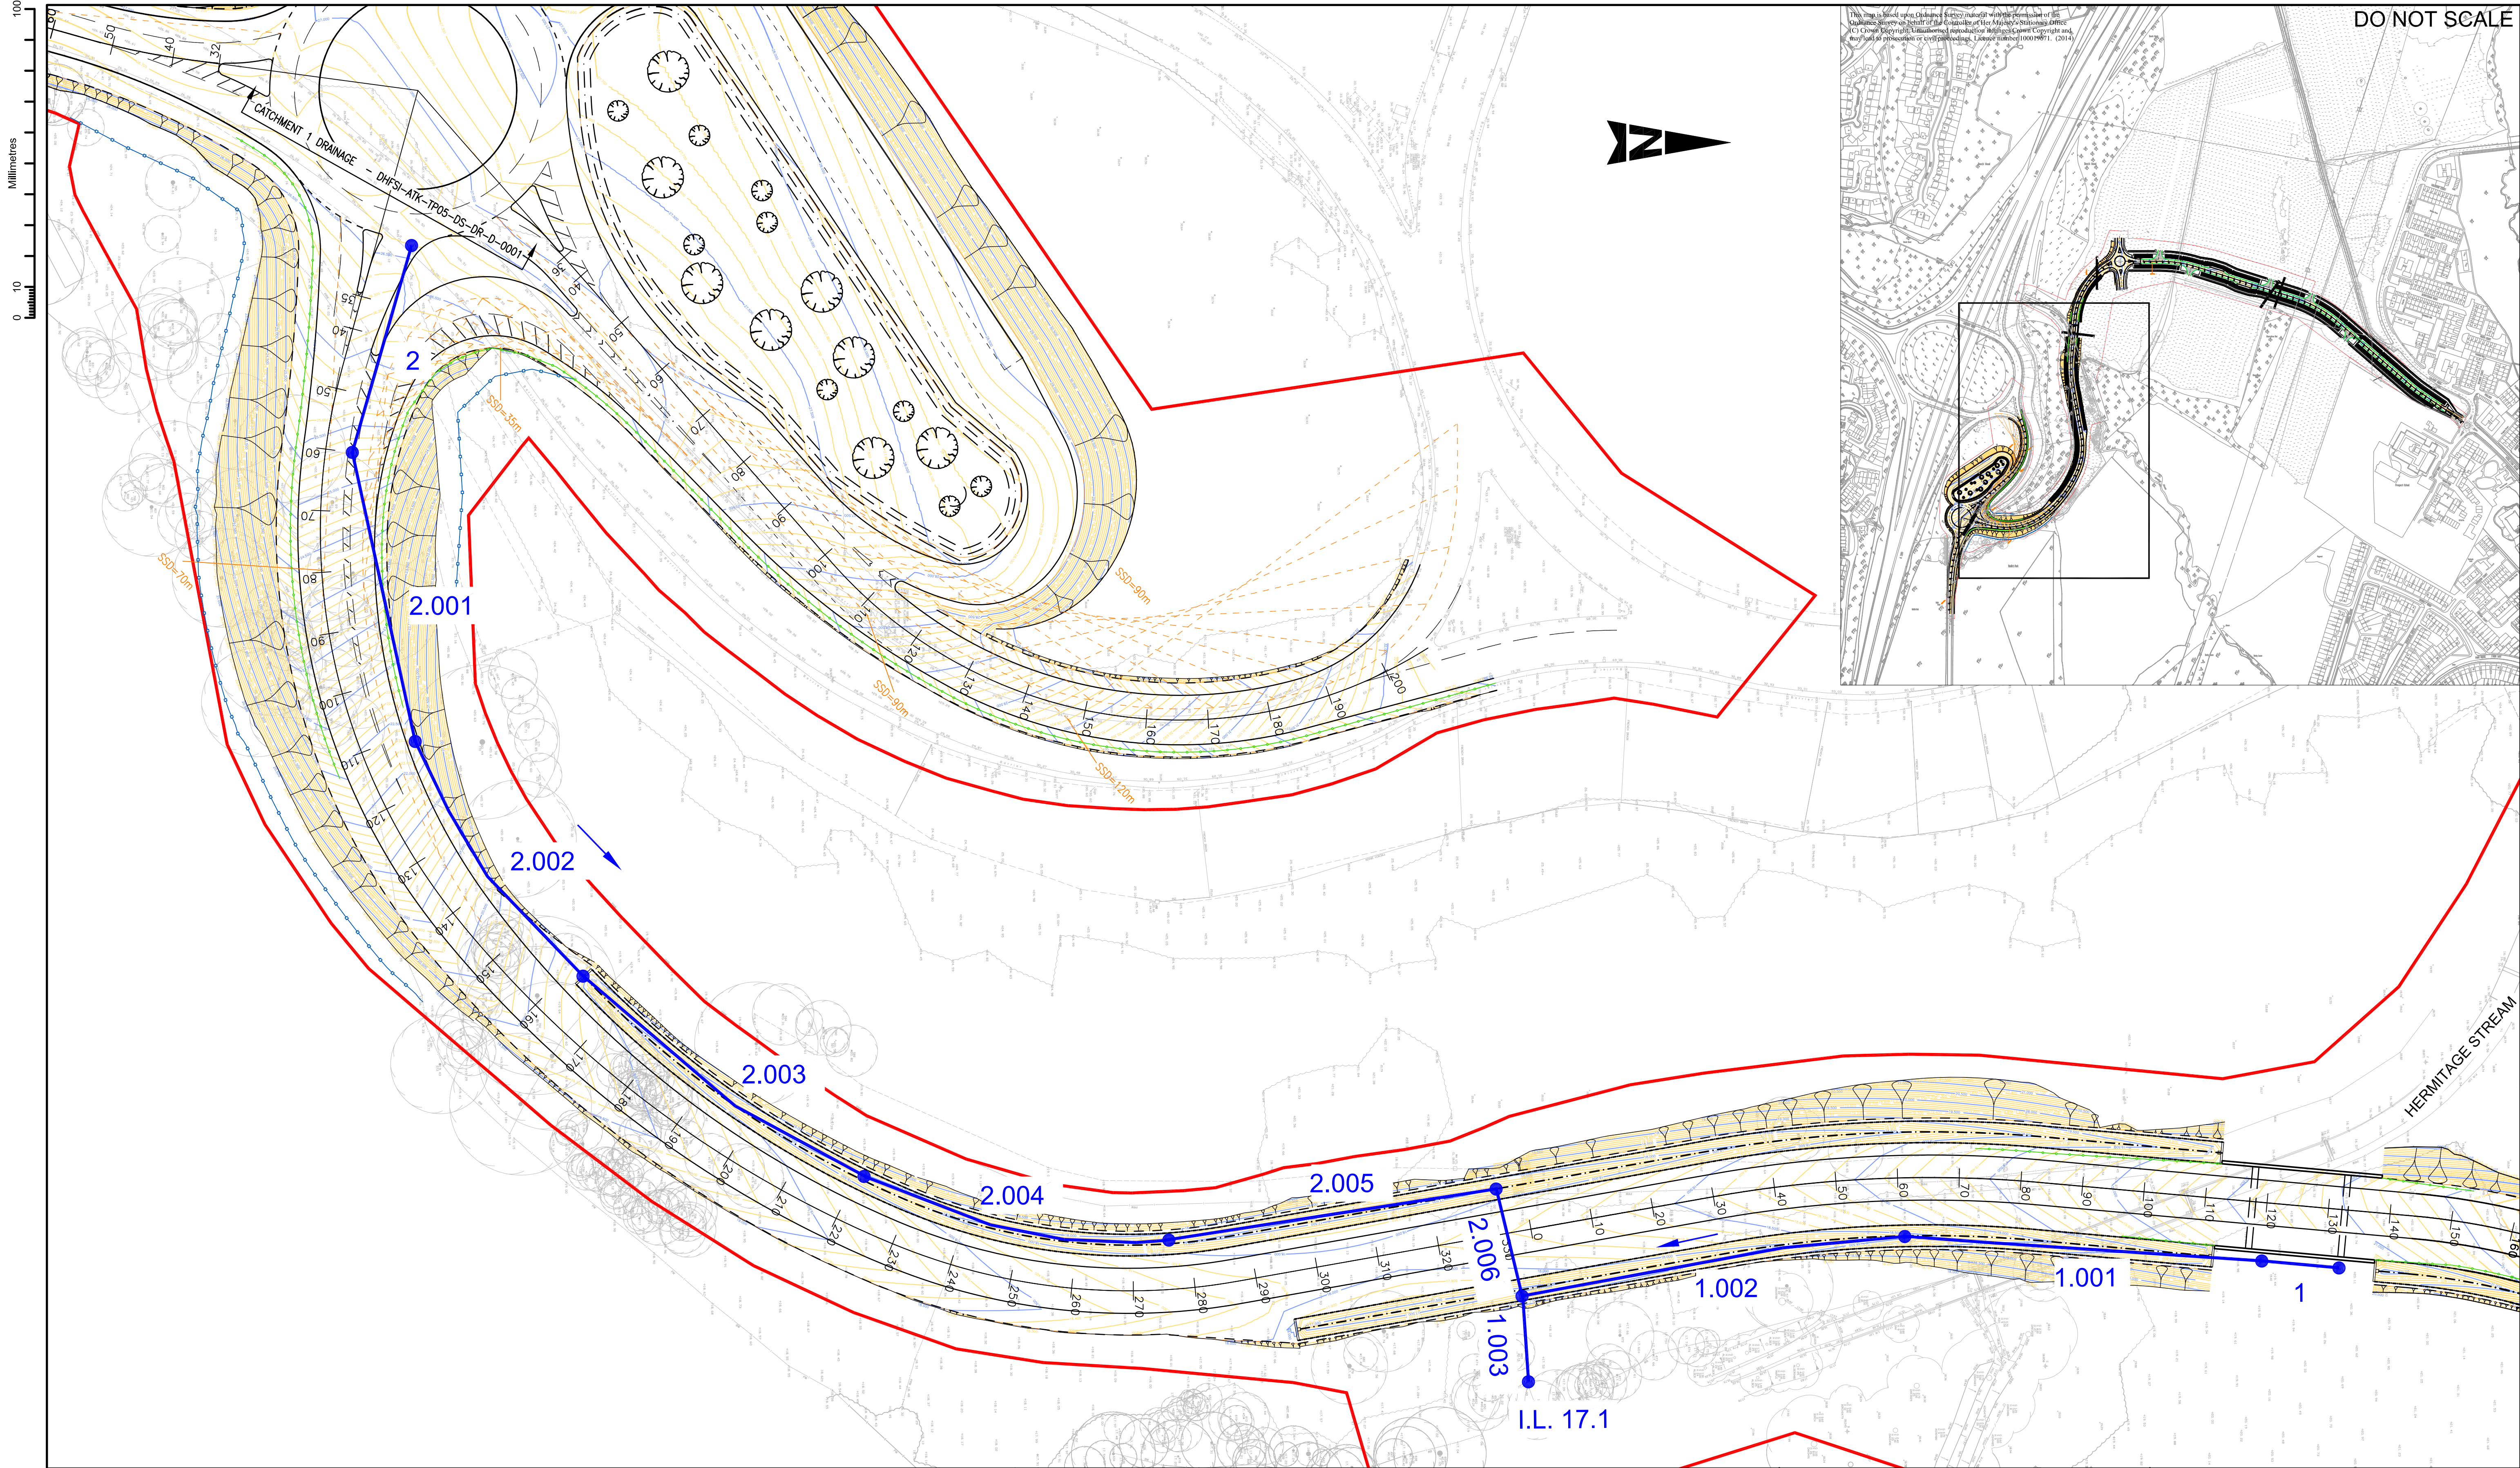

NOTES:

1. THE DRAINAGE PATHS SHOWN HAVE BEEN CHECKED IN THE MICRO-DRAINAGE ANALYSIS INCLUDED IN THE SITE INFORMATION VOLUME 5.
2. THE DRAINAGE ROUTES SHOWN ARE INDICATIVE ONLY FOR THE PURPOSE OF IDENTIFYING THE DRAINAGE NETWORKS THAT MIGHT BE FEASIBLE.
3. CONTRACTORS SHALL CARRY OUT THEIR OWN CHECKS TO CONFIRM THAT THEY PREPARE A DRAINAGE DESIGN FOR THE CONTRACT THAT COMPLIES WITH THE WORKS INFORMATION.

CATCHMENT 2

SAFETY, HEALTH AND ENVIRONMENTAL INFORMATION

In addition to the hazards/risks normally associated with the types of work detailed on this drawing, note the following:

CONSTRUCTION

NONE

MAINTENANCE/CLEANING

NONE

DECOMMISSIONING/DEMOLITION

NONE

It is assumed that all works will be carried out by a competent contractor working, where appropriate, to an approved method statement

Rev.	Date	Description	By	Chk'd	App'd
P1	31.01.14	ORIGINAL ISSUE	AF	ID	WS

Drawing Status
FOR TENDER


ATKINS
Woodcote Grove
Ashley Road
Epsom
Surrey
KT18 5BW
Tel: +44 (0)1372 726140
Fax: +44 (0)1372 740055
www.atkinsglobal.com

Copyright © Atkins Limited (2014)

Client
PORTSMOUTH CITY COUNCIL

Suitability
D2

Project Title DUNSBURY HILL FARM NEW HIGHWAY DEVELOPMENT					
Drawing Title OUTLINE DESIGN DRAINAGE LAYOUT SHEET 2 OF 4					
Scale 1:500	Designed ID	Drawn AF	Checked ID	Authorised WS	
Original Size A1	Date 28/01/14	Date 28/01/14	Date 22/01/14	Date 31/01/14	
Drawing Number DHFSI-ATK-TP05-DS-DR-D-0002					Revision P1

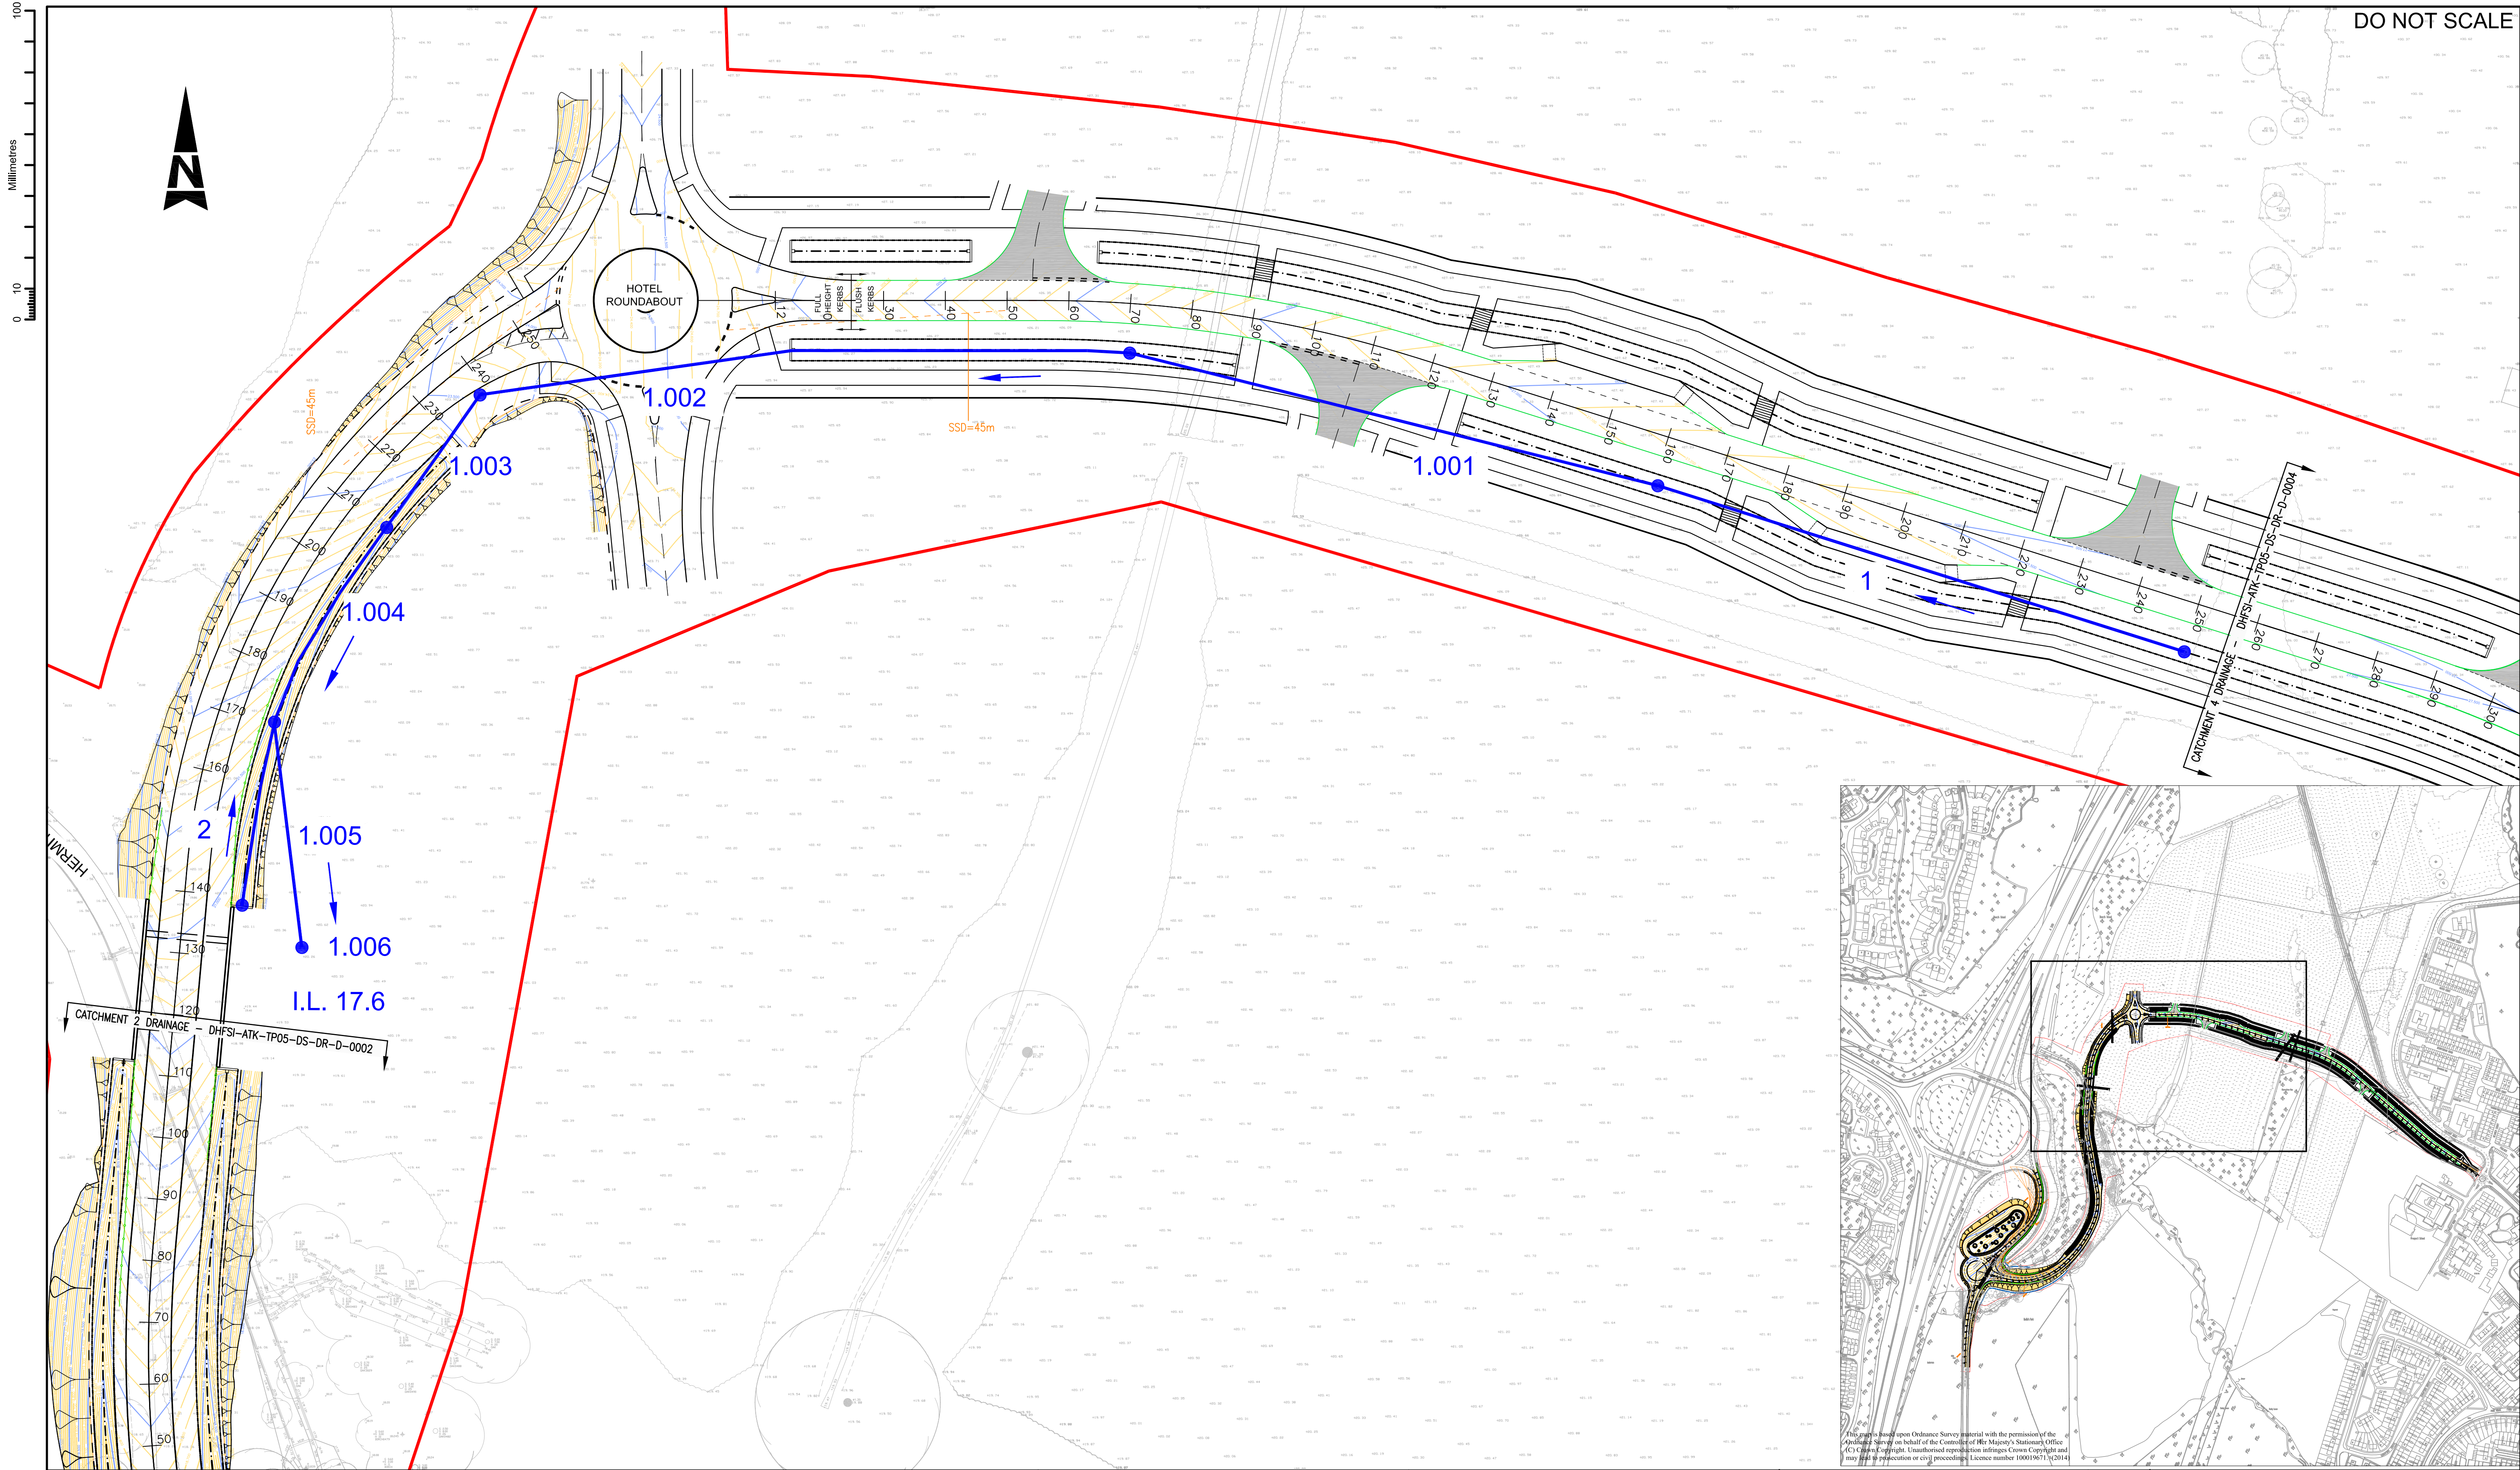

NOTES:

1. THE DRAINAGE PATHS SHOWN HAVE BEEN CHECKED IN THE MICRO-DRAINAGE ANALYSIS INCLUDED IN THE SITE INFORMATION VOLUME 5.
2. THE DRAINAGE ROUTES SHOWN ARE INDICATIVE ONLY FOR THE PURPOSE OF IDENTIFYING THE DRAINAGE NETWORKS THAT MIGHT BE FEASIBLE.
3. CONTRACTORS SHALL CARRY OUT THEIR OWN CHECKS TO CONFIRM THAT THEY PREPARE A DRAINAGE DESIGN FOR THE CONTRACT THAT COMPLIES WITH THE WORKS INFORMATION.

CATCHMENT 3

SAFETY, HEALTH AND ENVIRONMENTAL INFORMATION

In addition to the hazards/risks normally associated with the types of work detailed on this drawing, note the following:

CONSTRUCTION

NONE

MAINTENANCE/CLEANING

NONE

DECOMMISSIONING/DEMOLITION

NONE

It is assumed that all works will be carried out by a competent contractor working, where appropriate, to an approved method statement

Rev.	Date	Description	By	Chk'd	App'd
P1	31.01.14	ORIGINAL ISSUE	AF	ID	WS

Drawing Status

FOR TENDER

Suitability

D2

Project Title

DUNSBUURY HILL FARM
NEW HIGHWAY DEVELOPMENT

Drawing Title

OUTLINE DESIGN
DRAINAGE LAYOUT
SHEET 3 OF 4

ATKINS

Woodcote Grove
Ashley Road
Epsom
Surrey
KT18 5BW
Tel: +44 (0)1372 726140
Fax: +44 (0)1372 740055
www.atkinsglobal.com

Copyright © Atkins Limited (2014)

Client

PORTSMOUTH
CITY COUNCIL



Scale

1:500

Designed

ID

Drawn

AF

Checked

ID

Authorised

WS

Original Size

A1

Date

28/01/14

Date

28/01/14

Date

22/01/14

Date

31/01/14

Drawing Number

DHFSI-ATK-TP05-DS-DR-D-0003

Revision

P1

