


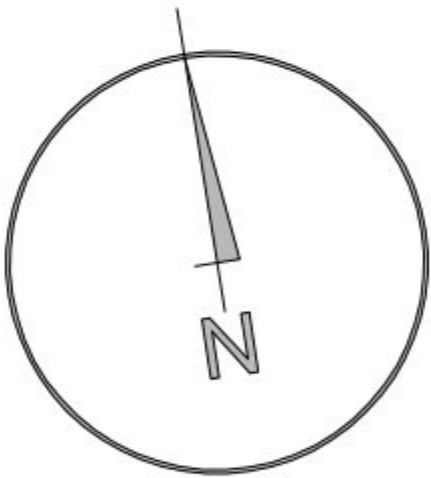

notes

this drawing is the copyright of the **pdp architecture llp** and must not be reproduced in whole or part or used for the execution of works without their permission.
all dimensions to be checked on site prior to commencement of construction works and the architect notified of any discrepancy.
figured dimensions are to be used in preference to scaled dimensions.
no deviation from this drawing will be permitted without prior consent of the architect.
all drawings are prepared subject to a full measured and structural survey of the buildings and site.
all structural work is subject to the appointment of a structural engineer to confirm and agree the structural proposals.
os promap licence no. 100000449.

health & safety:
exceptional risks involving specific methods of construction or exceptional maintenance issues.

NO SIGNIFICANT RISK

Scale width: 50 mm @ 1" = 25 mm @ a3	
--------------------------------------	--

revision notes

revision notes	date	drawn/checked
A	indicative PV's added	14.08.14/HM

client

HIGHWOOD
HIGHWOOD RESIDENTIAL

PLANNING




pdp architecture llp
chartered architects town planning
interior design consultants
2 beechworth road havant
hampshire po9 1ax
tel 023 9248 1100
fax 023 9247 5050
email pdp@pdp-architects.co.uk
www.pdp-architects.co.uk

project **DUKES MEADOW
WATERLOOVILLE**

detail	PROPOSED EXTRA CARE Roof Plan	
drawn	KHC	MBW
date	June '14	Planning
at scale	a3 scale	rev
1:125	1:250	27960-PD106 A

SUPERSEDED

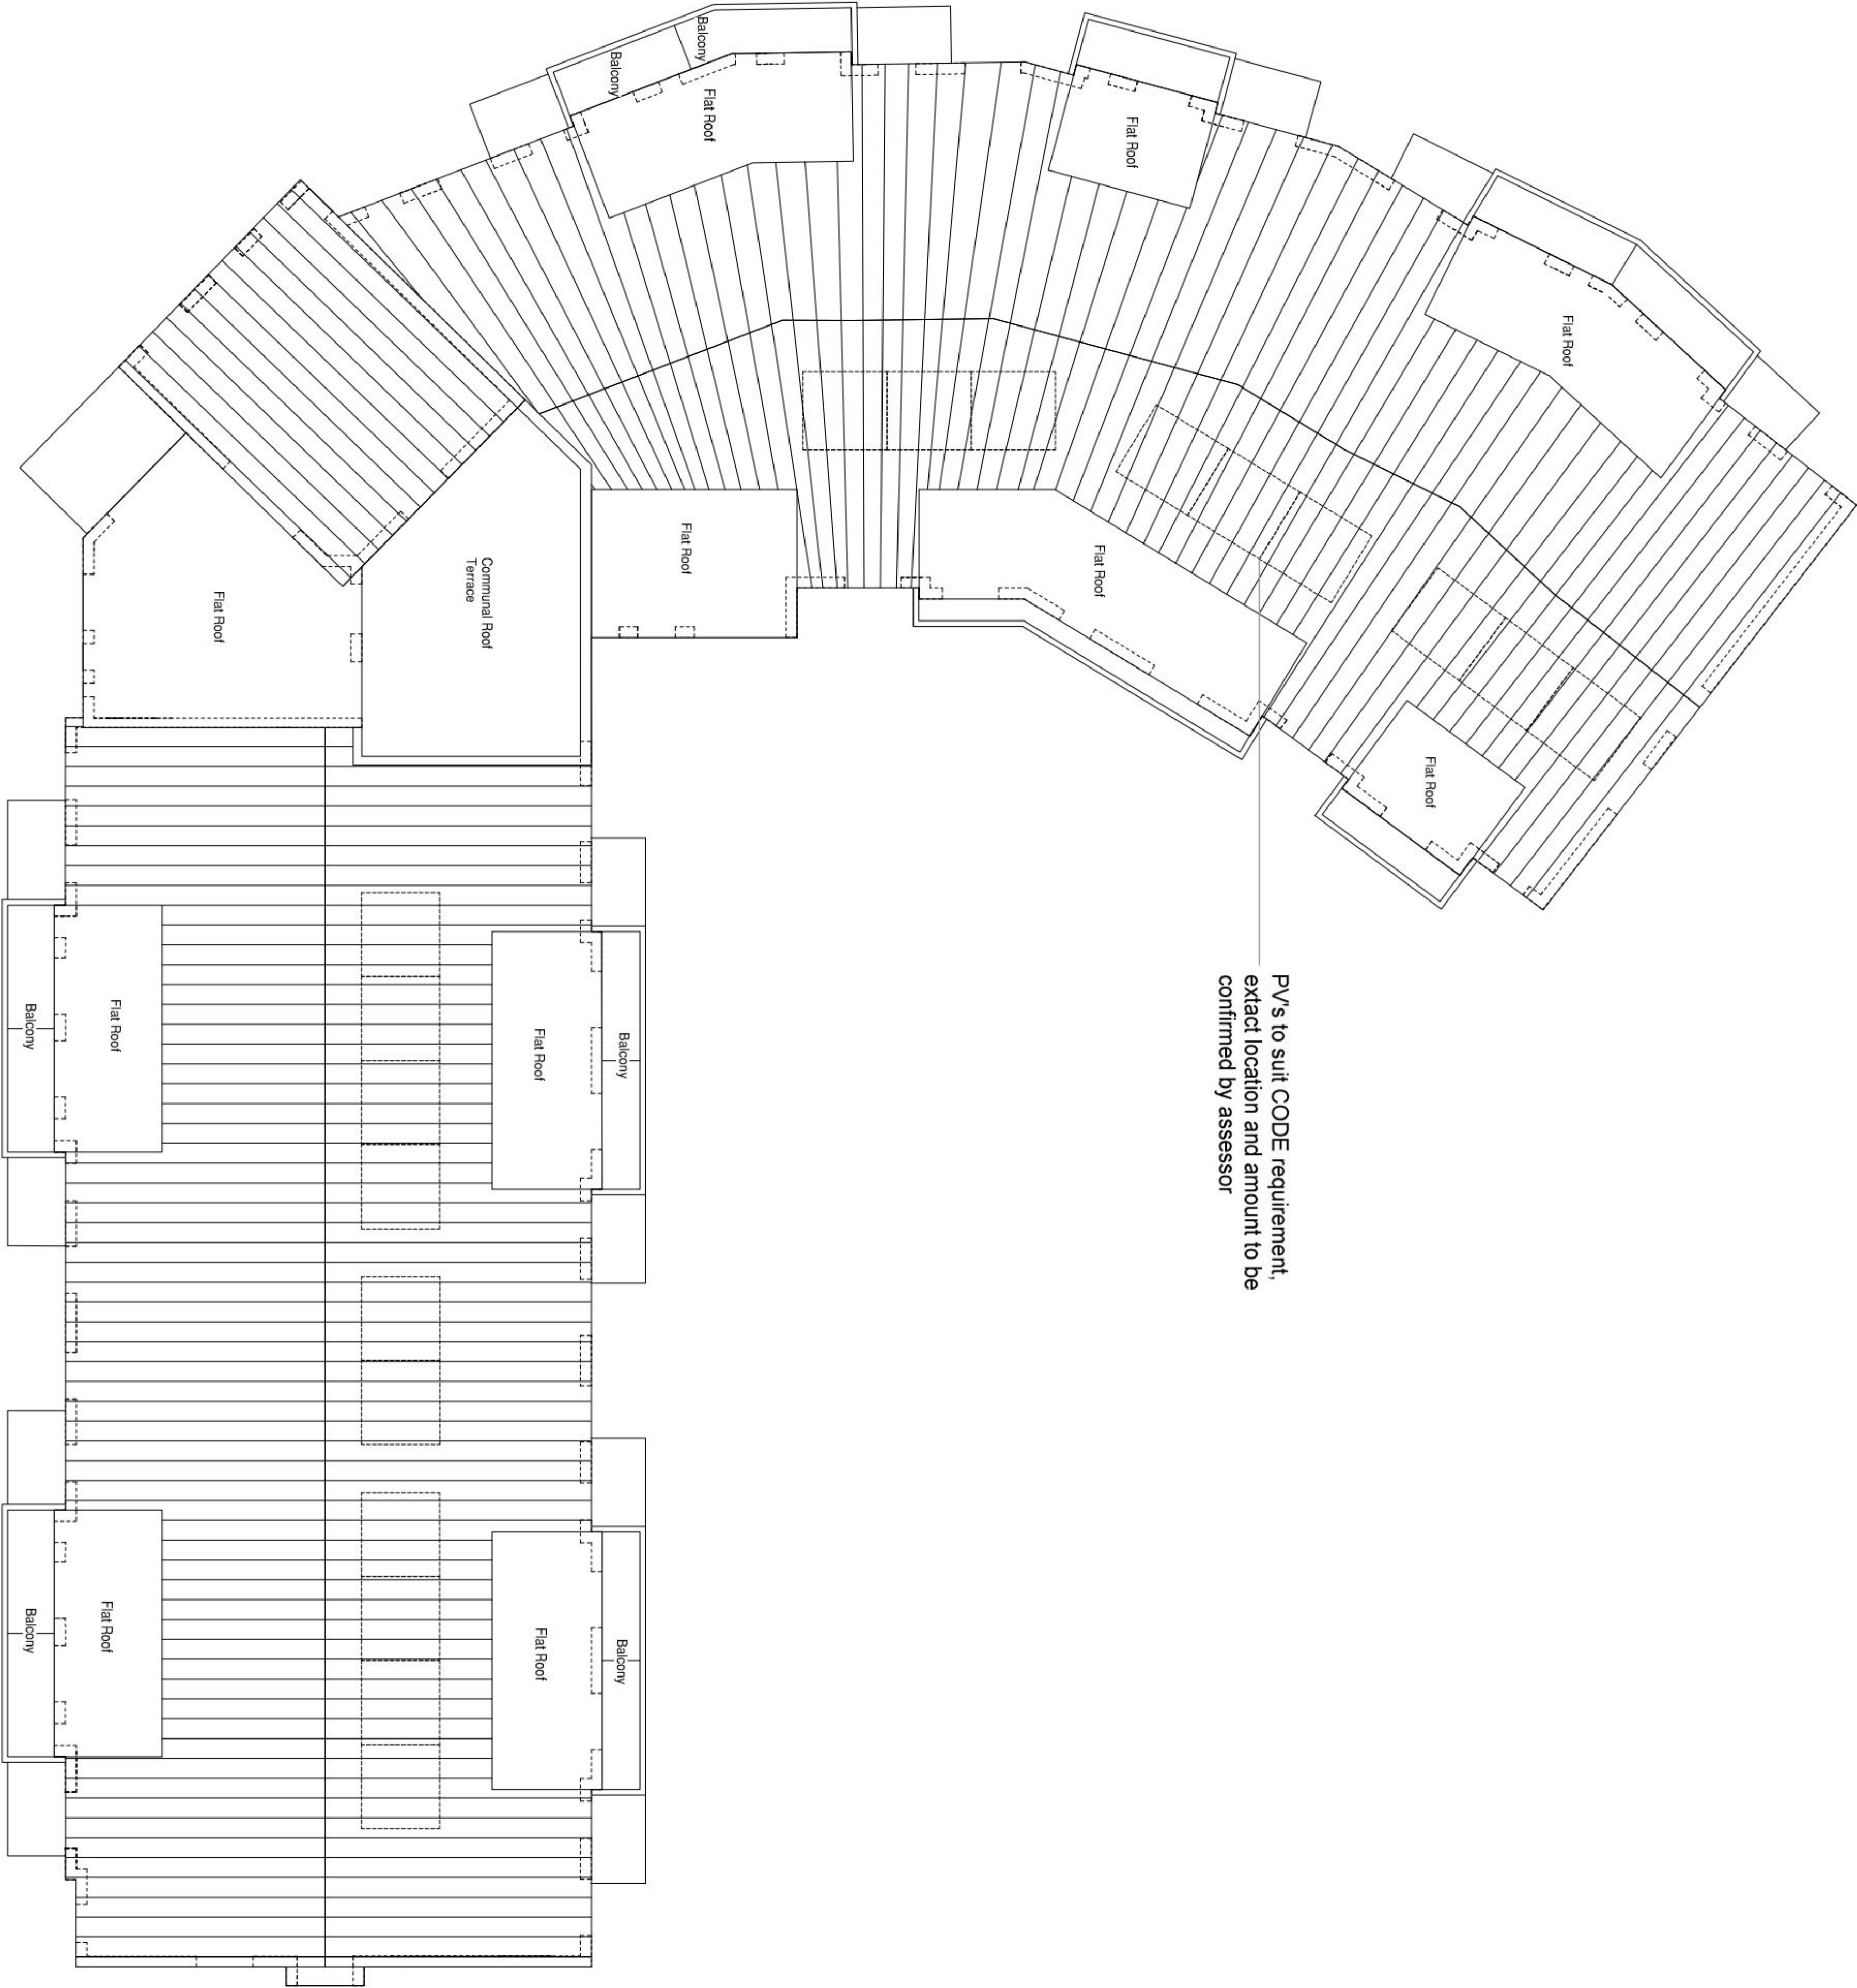

PVs to suit CODE requirement,
exact location and amount to be
confirmed by assessor

Roof plan