



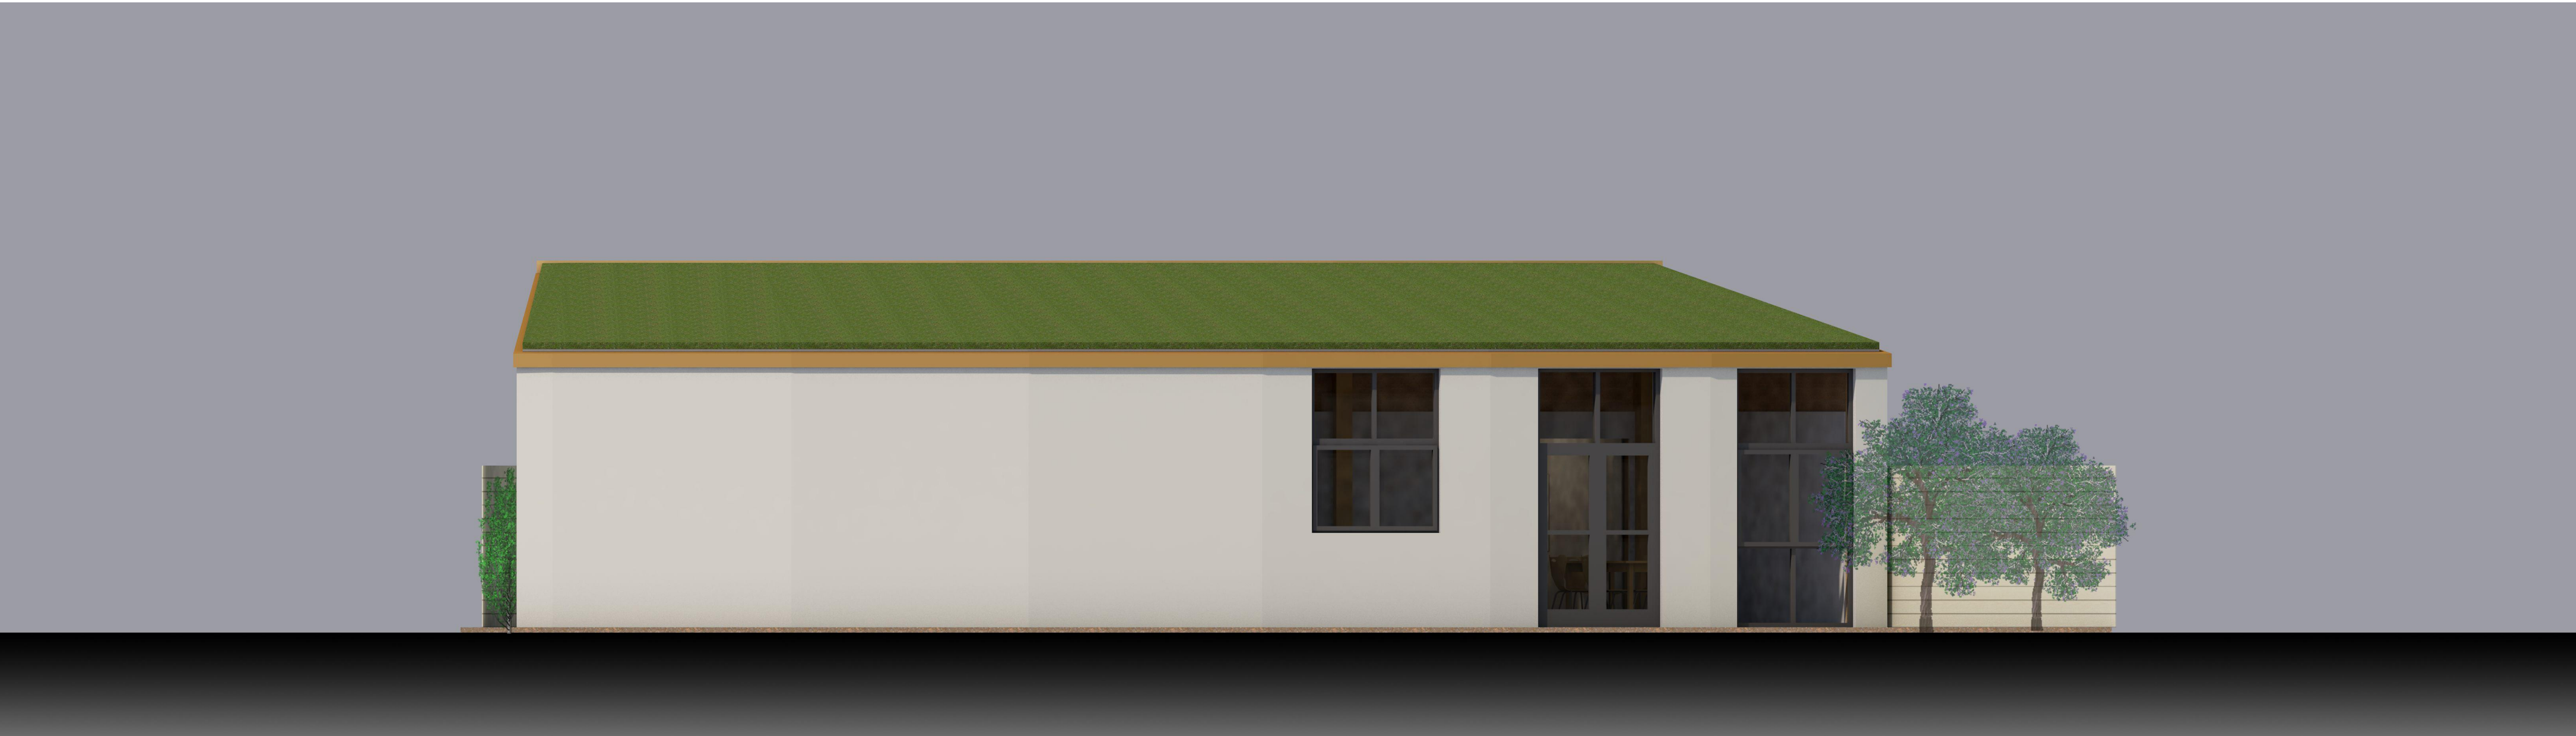


48 Station Road Planning East elevation

1:1

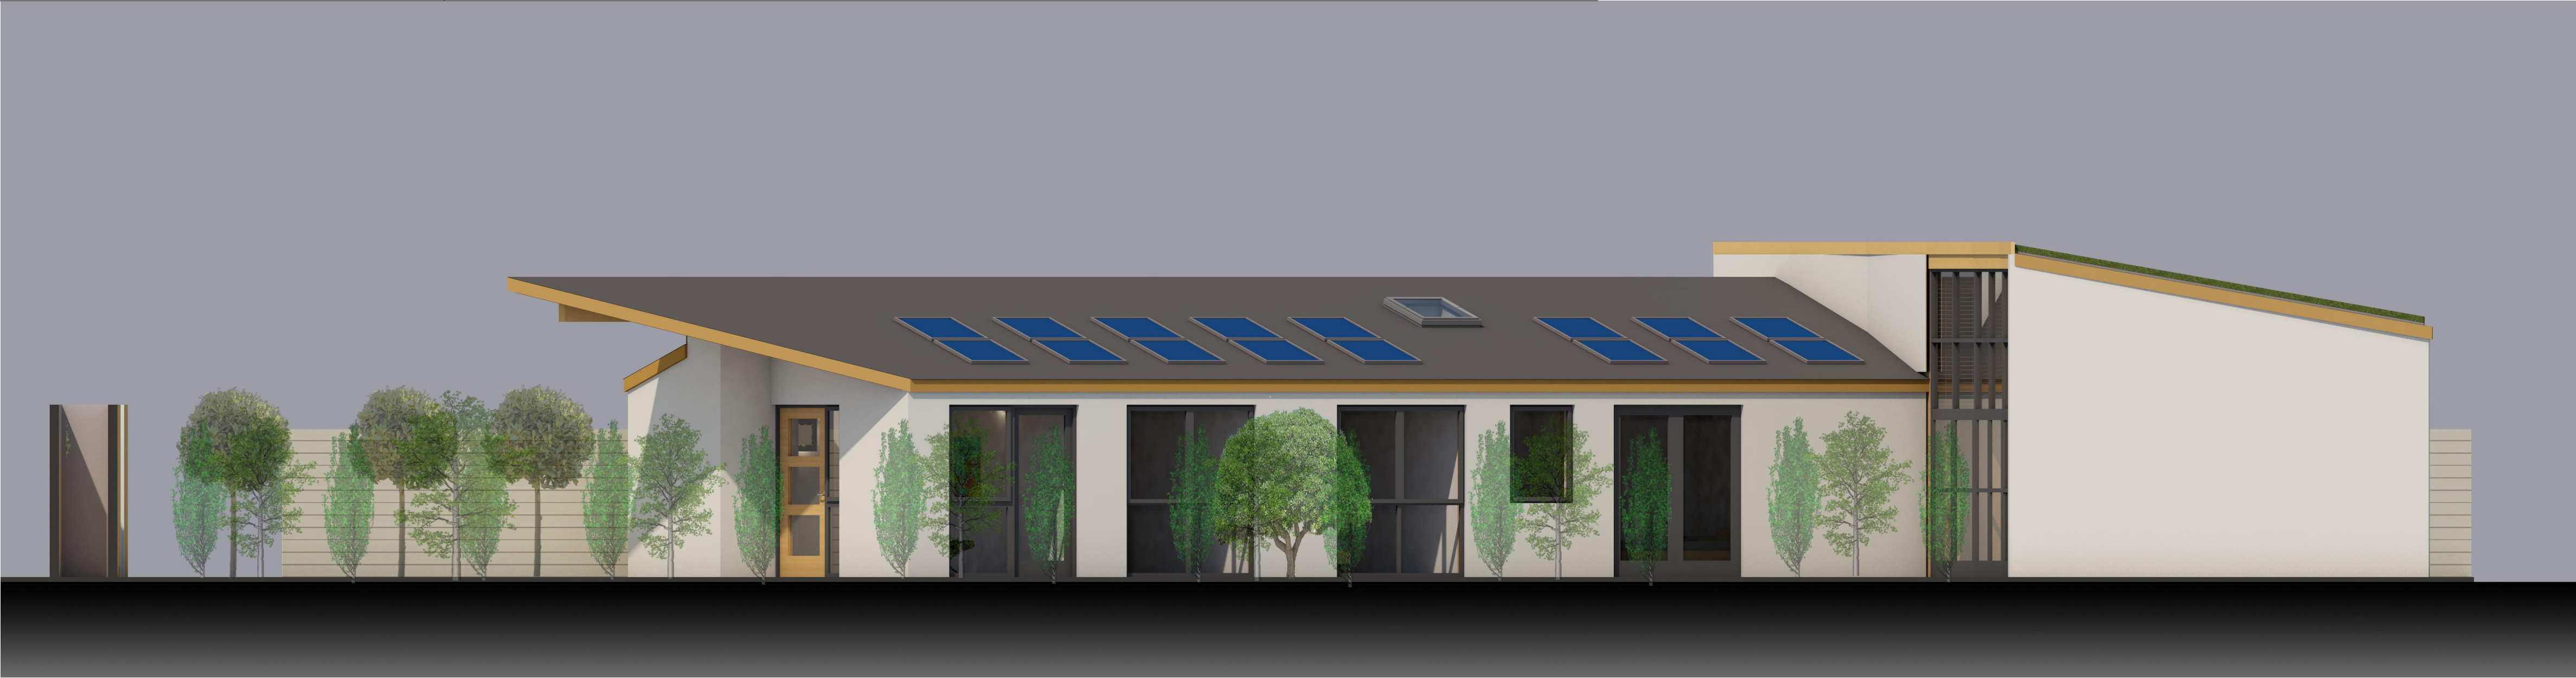


48 Station Road Planning South elevation

1:1

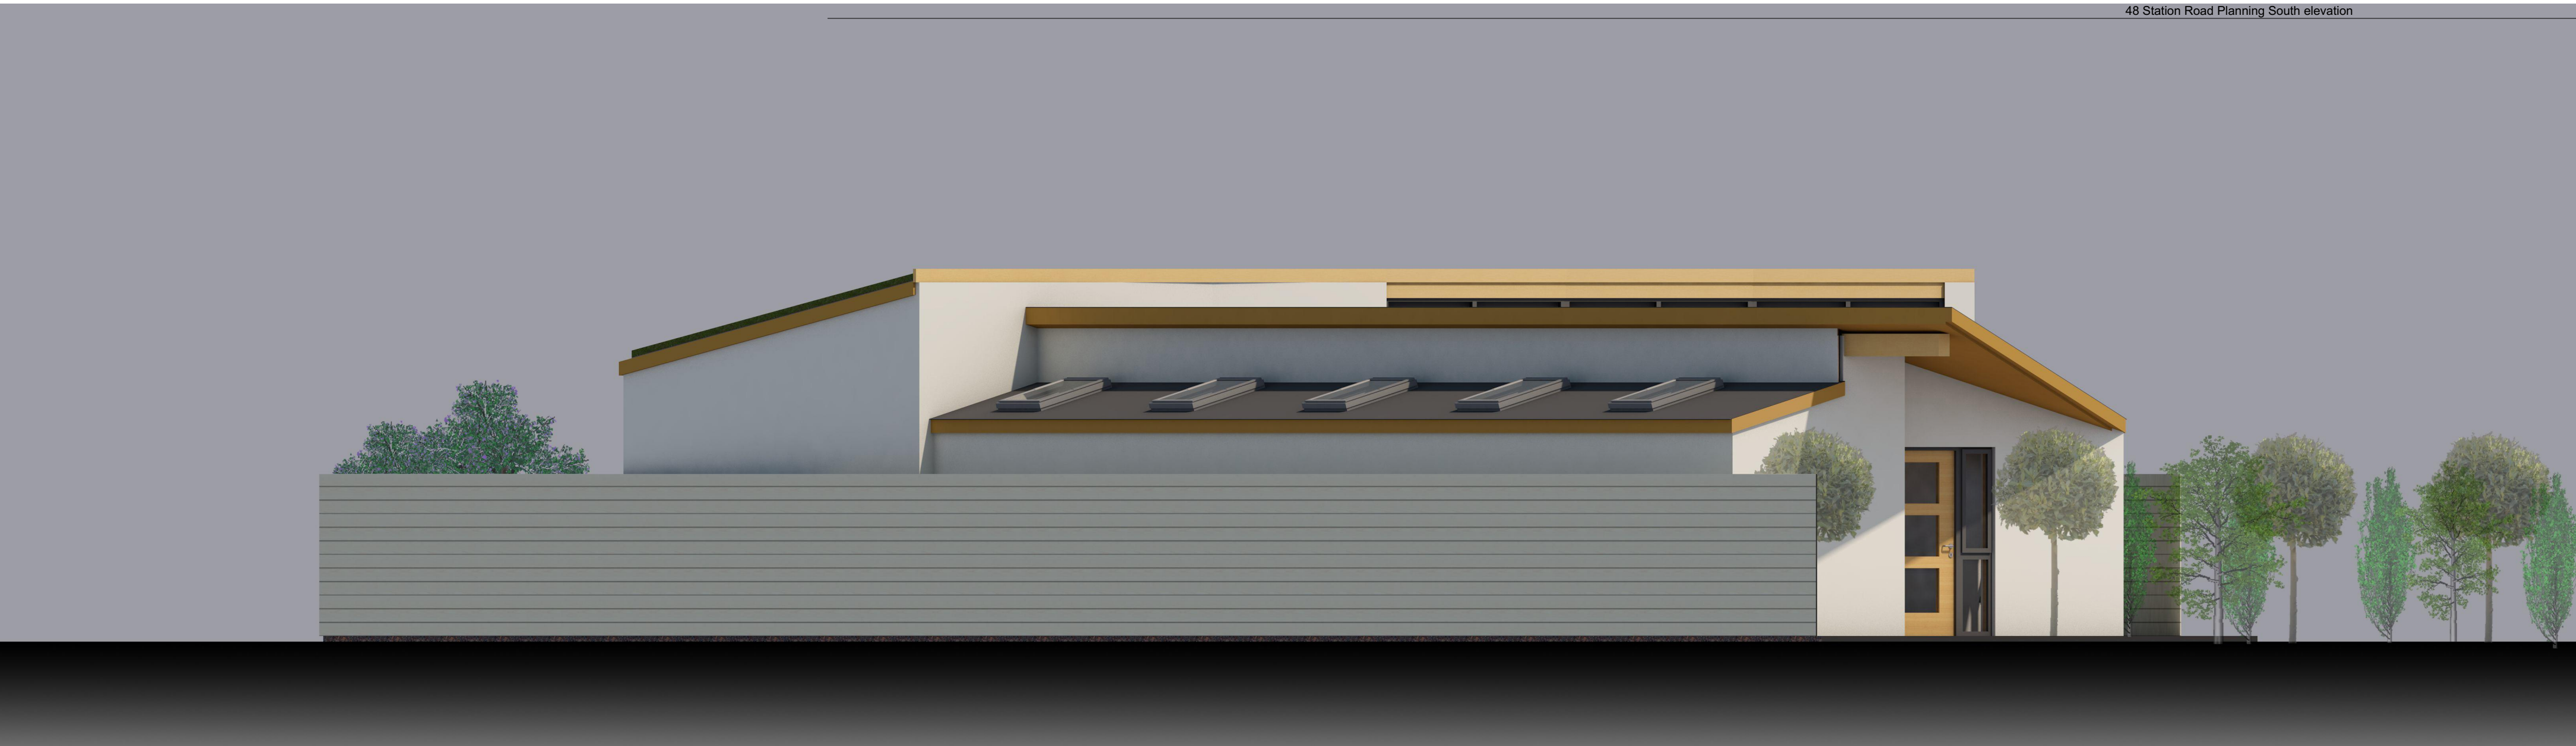

48 Station Road Planning North West elevation

1:1

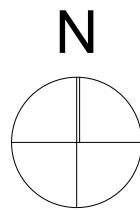

0 100mm @A1

Note: All dimensions to be checked on site by the contractor before fabrication and erection. Figured dimensions to be taken in preference to scaled dimensions. This drawing is the copyright of the architects and must not be reproduced or used without their express consent, except for the purposes of a planning application. Electronic issue of this drawing to be confirmed by paper hard copy only.

revisions & notes:	A	12.11.14	SAB	Issued to Client
	B	24.12.14	SAB	Issued to Planning
	C	06.01.15	SAB	Landscape Designers information added

project: Mrs Wrixon
New Dwelling
Land Adjacent to 48 Station
Road Hayling Island

drawing name: Proposed Elevations

status: Planning
date: 12.11.2014
scale: 1:50 @A1
drawn: SAB

pwparchitects

61 South Street, Havant, Hampshire PO9 1BZ
t: 023 9248 2494 f: 023 9248 1152
e: design@pwp-architects.com w: www.pwp-architects.com

Project No. **4443** drawing No. **1301** rev **C**

NB Some fences have been omitted for clarity. See Landscape plan for full details