

NOTES:

This drawing has been prepared for the purposes of concept and design development and is not to be used for any other purpose. Dimensions are indicative and should be referenced against measured surveys only.

This drawing is the property of Martin Ralph and must not be reproduced, in part or whole, or deviated from, without their permission.

**Amendment**  
Landscape buffer alongside no.1 Queens Road has been increased in depth to between 1200 / 1500 along the length of the proposed new drive as recommended by the Planners.  
Small change in development area from 638 - 654sqm.

| AMENDMENTS |                     | DATE     |
|------------|---------------------|----------|
|            |                     |          |
| B          | PLANNING amendment  | 21.01.15 |
| A          | PLANNING SUBMISSION | 21.11.14 |

**CLIENT**  
Mr. Gary Cook  
3 Queens Road  
Waterlooville  
Hants

**PROJECT**  
**NEW RESIDENTIAL UNIT**  
Rear of 3 Queens Road

**DRAWING TITLE**  
**SITE PLAN**  
SITE CONSTRAINTS AND  
OVERLOOKING DISTANCES

|             |             |
|-------------|-------------|
| DATE        | 09.04.2014  |
| SCALE       | 1:300 @ A3  |
| DRAWING NO. | 14A_025 004 |
| REVISION    | B           |

THE


MARTIN RALPH

GROUP

**RICS** CHARTERED SURVEYORS  
ARCHITECTS & ENGINEERS

11 Dragoon House  
Hussar Court  
Brambles Business Park  
Portsmouth  
Hampshire  
PO7 7SF

[www.martinralph.co.uk](http://www.martinralph.co.uk)  
[info@martinralph.co.uk](mailto:info@martinralph.co.uk)  
T. 023 9225 7711  
F. 023 9225 7712

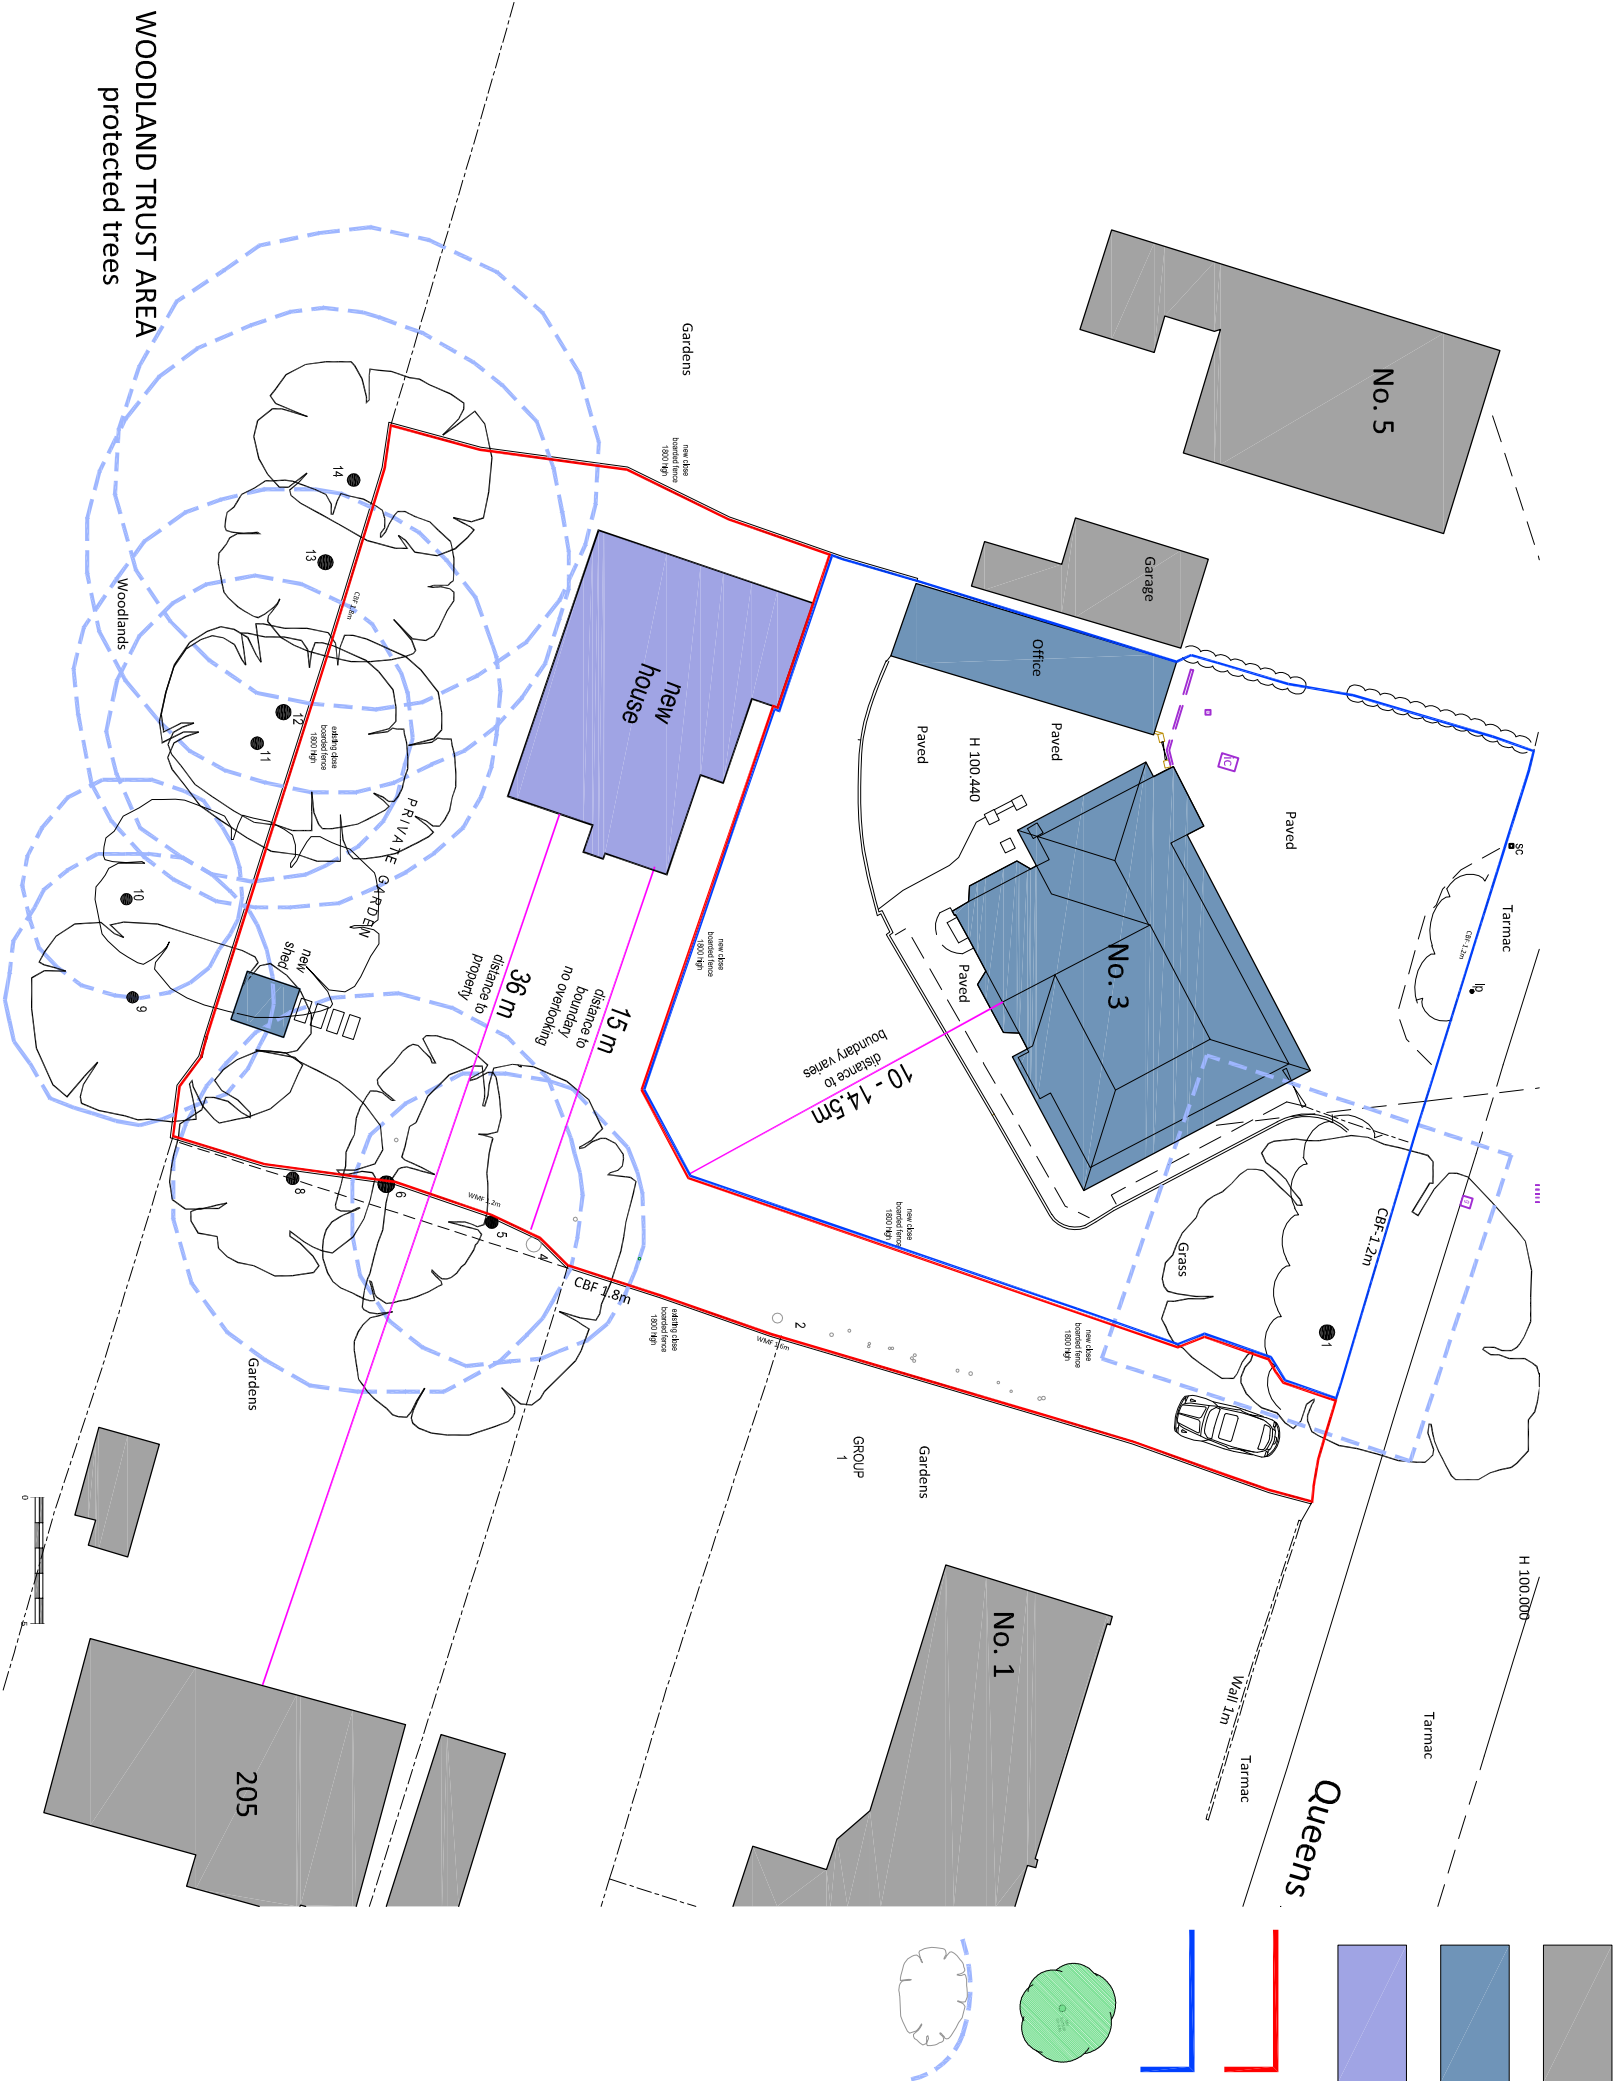

SITE PLAN SHOWING SITE CONSTRAINTS AND OVERLOOKING DISTANCES

SITE

3 QUEENS ROAD, WATERLOOVILLE