



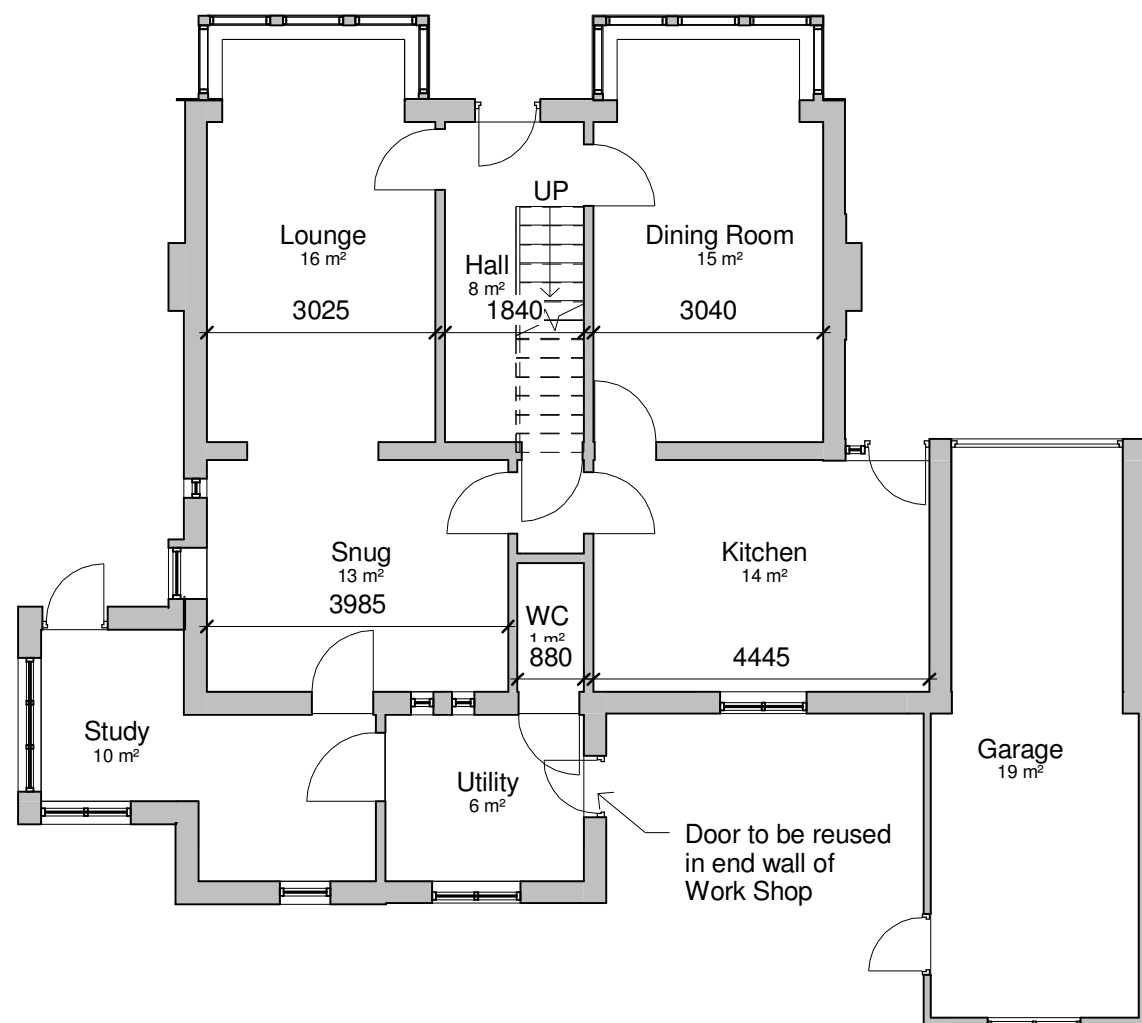


Existing Ground Floor

1 : 100

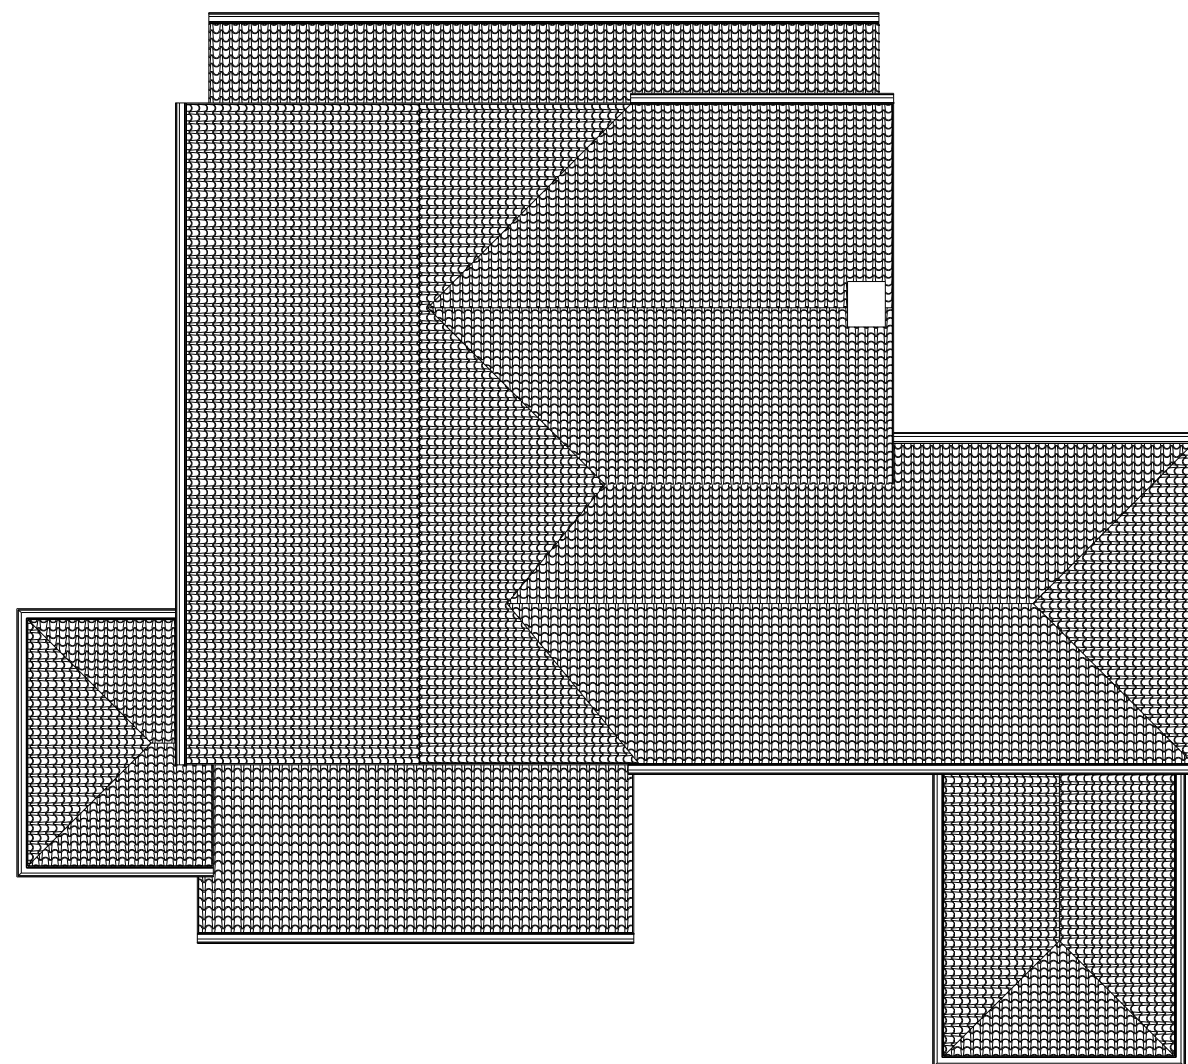

Existing Roof Plan

1 : 100

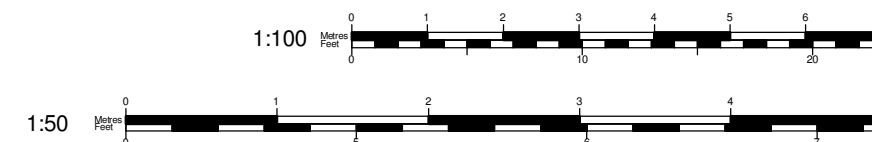

www.yourhomeplans.co.uk

Tel: 0800 6127 664 Your Home Plans



These drawings are for approval purposes. Materials and products should not be ordered based on dimensions of drawings as errors may occur along existing building lines. All measurements are to be checked on site.

Mr S Hadman
32 Park Crescent
Emsworth
Hampshire
PO10 7NT

Existing Floor Plans

Project number 32PAR-14
Date 11th November 2014
Drawn by June Grinstead
Checked by Checker

A103

Scale 1 : 100