


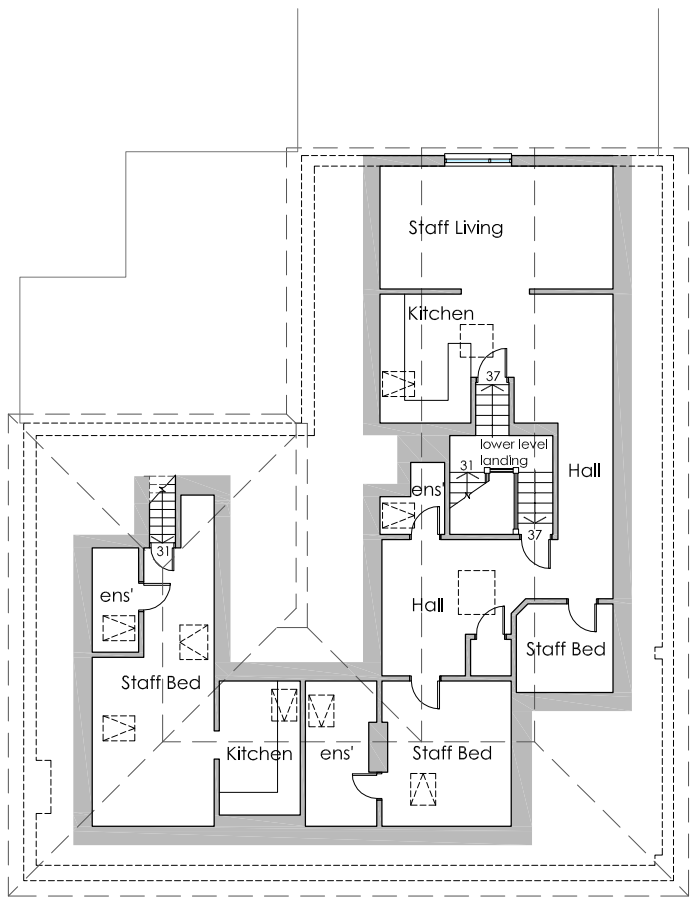


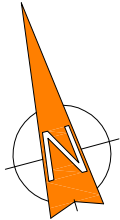

Second Floor Plan
1:100

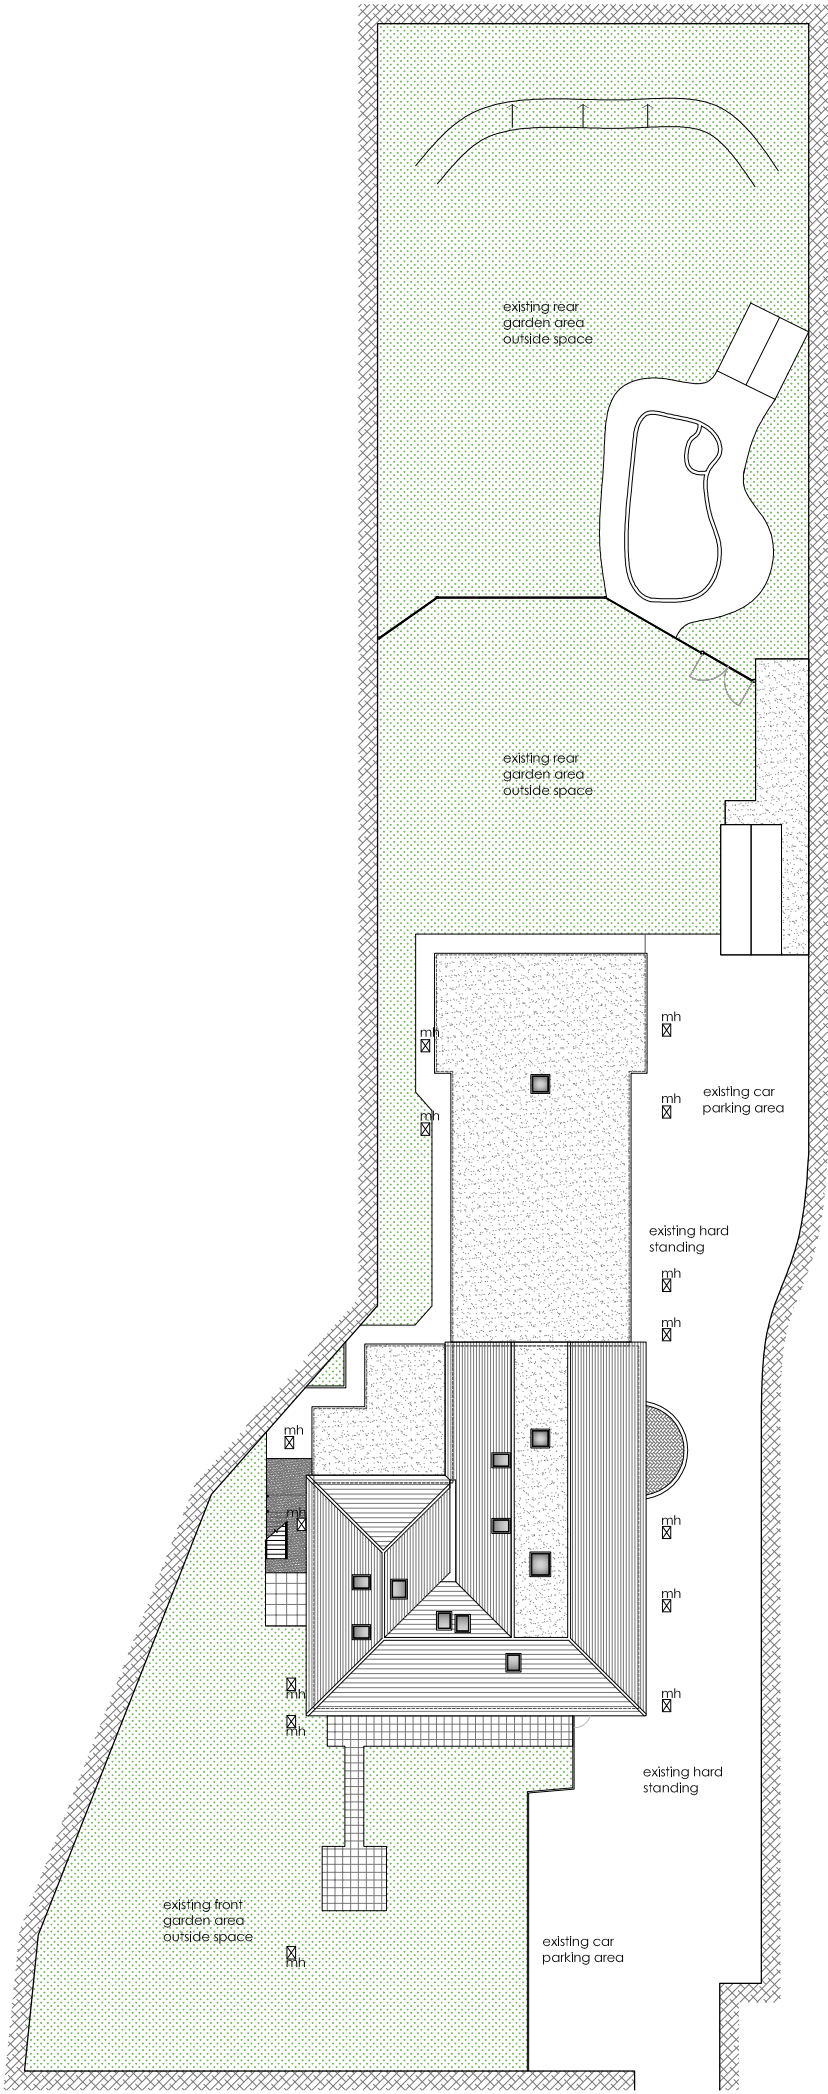

Roof Plan
1:200

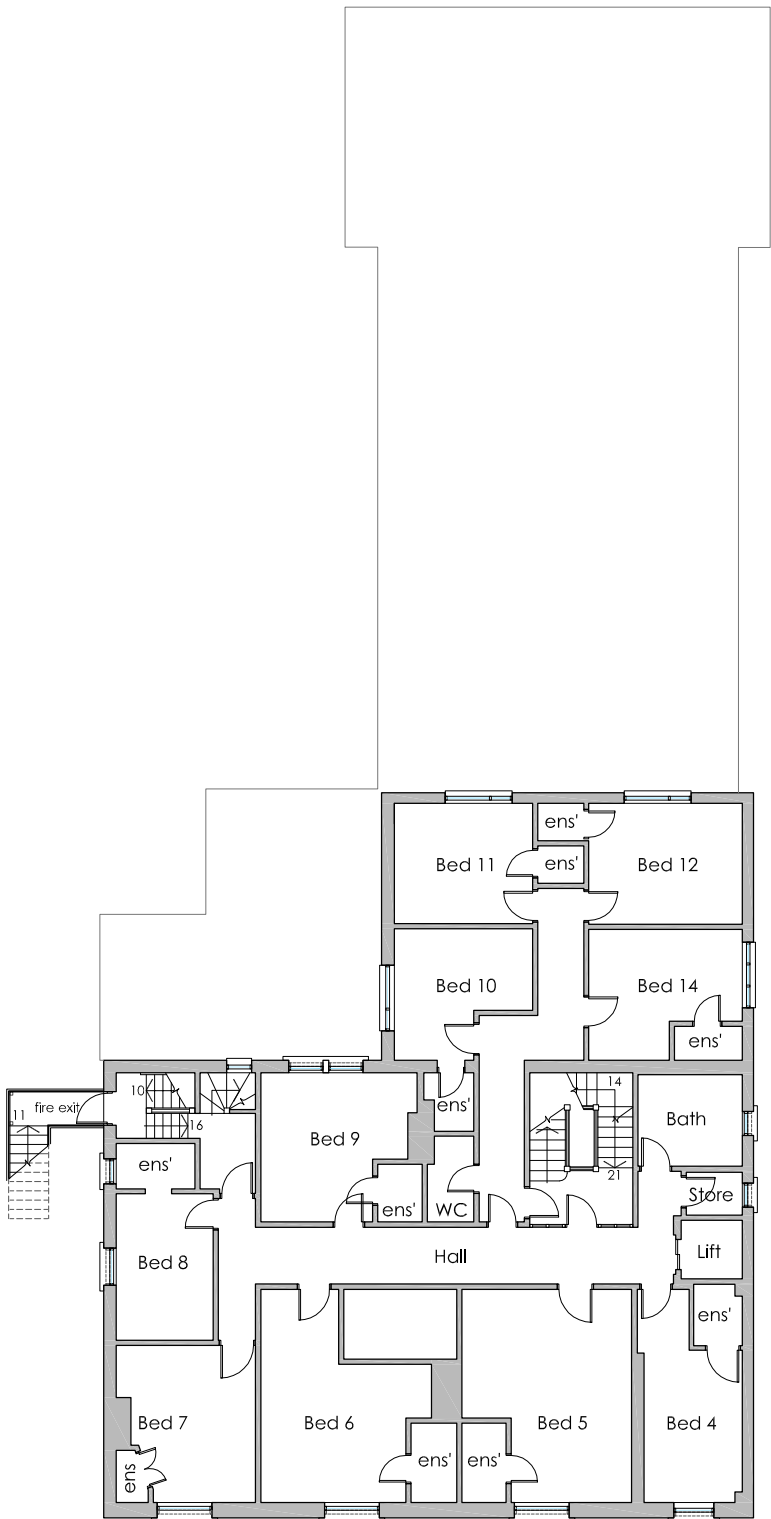

First Floor Plan
1:100

REV	DESCRIPTION	DATE	BY	CHKD
-----	-------------	------	----	------

GIARTI

Amphenol Business Complex
Thanet Way
Whitstable
Kent CT15 3JF

t: 01227 261453
f: 01227 261456
e: info@giarti.co.uk
www.giarti.co.uk

client details
White Lodge Residential Care Home

project details
67 Havant Road
Emsworth, Portsmouth

drawing title
Existing First, Second & Roof Plan

date 24-09-2014 scale As Ind' @ A1 drawn by MJD

project no: 1192	drawing no: 002	revision: O
---------------------	--------------------	----------------