



SUPERSEDED

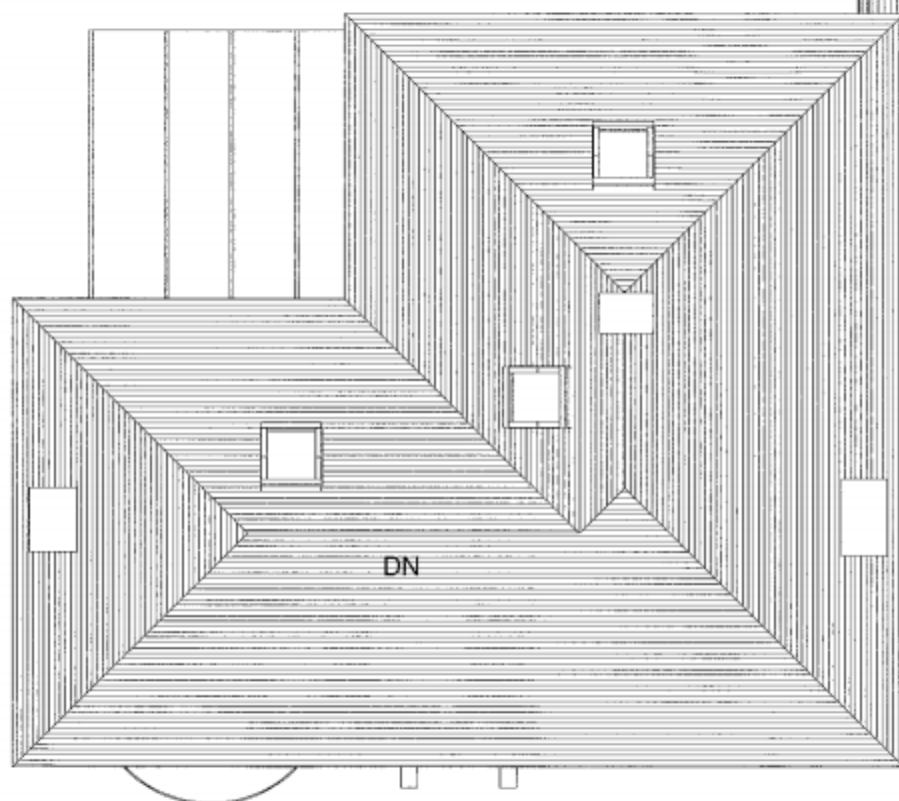


Existing Roof Plan

1 : 100

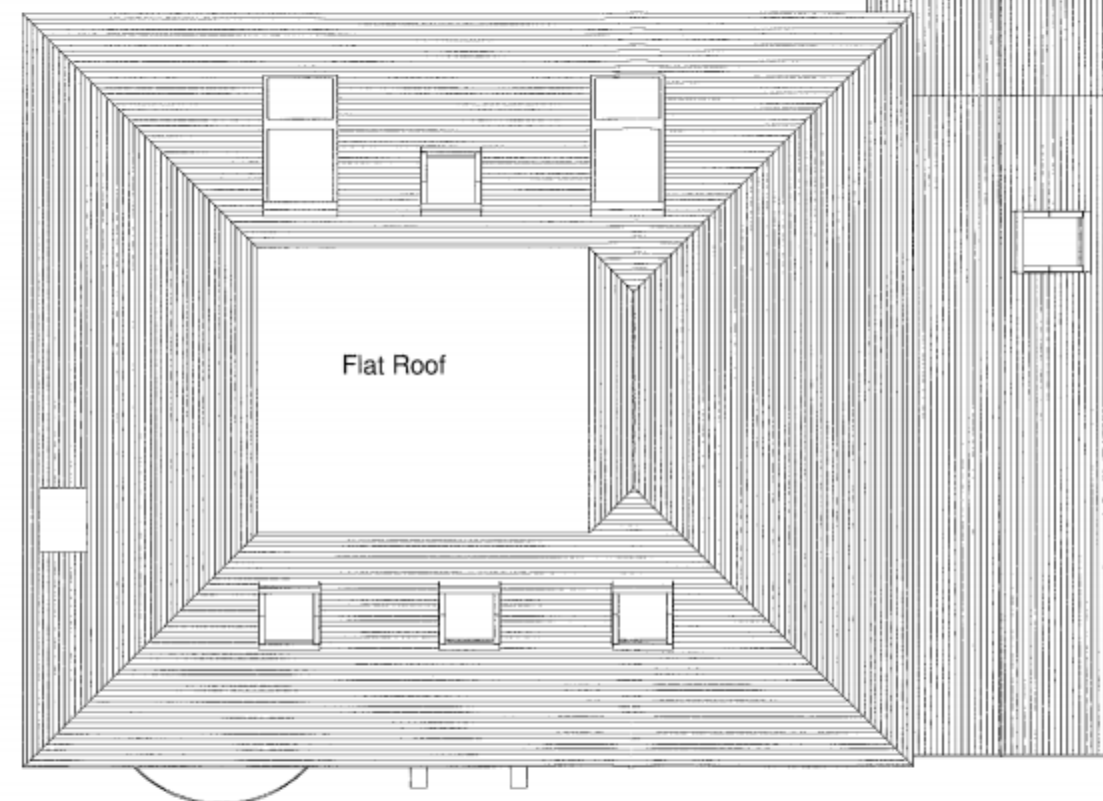

Proposed Roof Plan

1 : 100

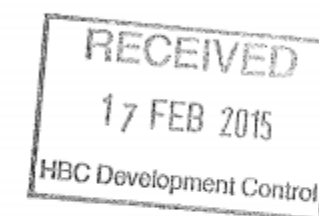

www.yourhomeplans.co.uk

Tel: 0800 6127 664 Your Home Plans



These drawings are for approval purposes. Materials and products should not be ordered based on dimensions of drawings as errors may occur along existing building lines. All measurements are to be checked on site.

Mr Parker
Cherry Hinton
Manor Road
Hayling Island
Hampshire
PO11 0QH

Roof Plan

Project number	CHE-15
Date	2nd February 2015
Drawn by	June Grinstead
Checked by	Checker

A106

Scale 1 : 100