


*All Drainage positions & invert levels are to be checked & confirmed by the contractor prior to commencement of the works.
 *Any dimensions indicated are for guidance only.
 *The contractor is responsible for checking & verifying All dimensions on site prior to commencement of the works.




This drawing has been prepared for the sole purpose of achieving A Lawful Development Certificate for the proposed works.
 The drawings do not purport to be production drawings for tender or construction purposes.

Do not scale from this drawing.
 All dimensions must be checked and verified on site.
 Any discrepancies between drawings should be reported to the Contract Administrator.

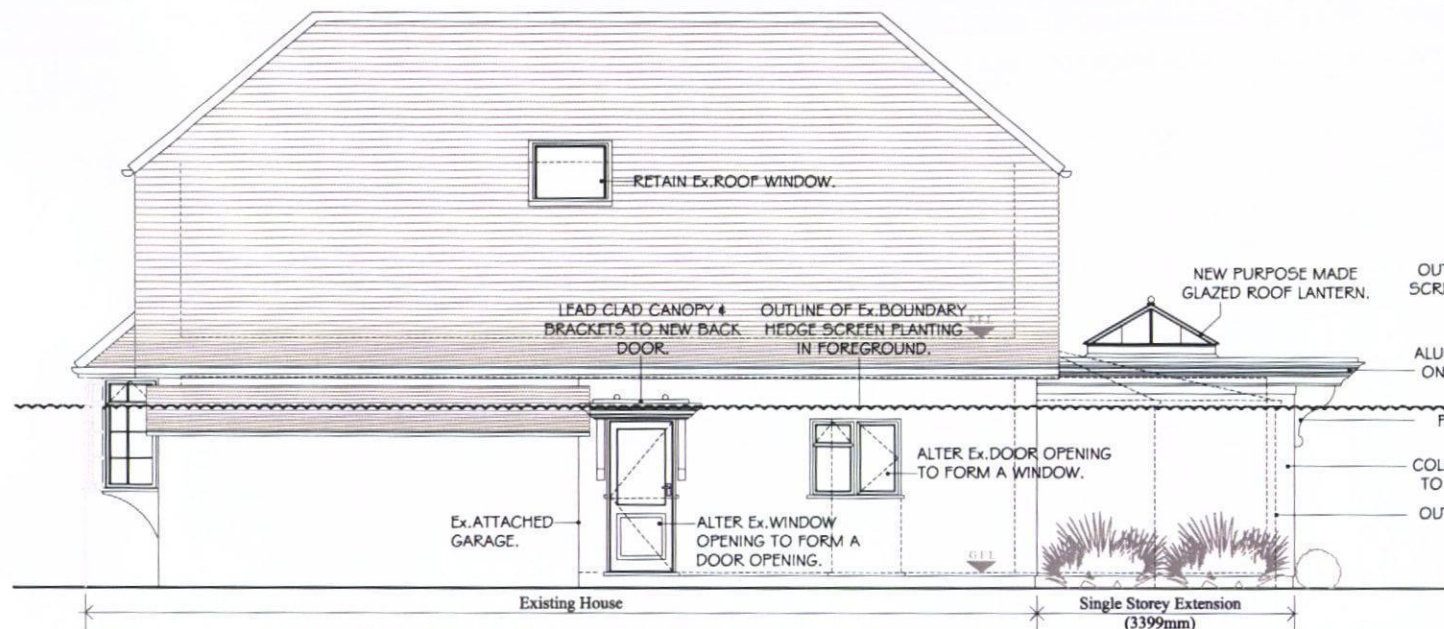


NORTH ELEVATION
SCALE 1:100

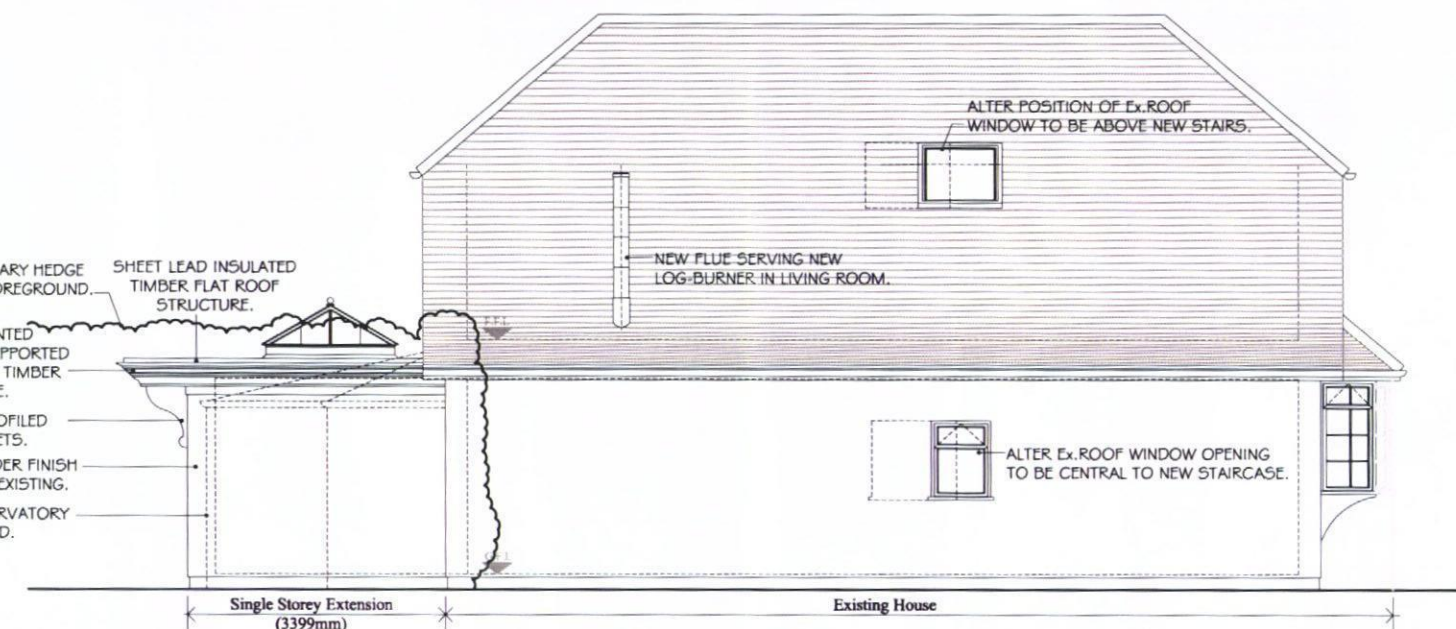

SOUTH ELEVATION
SCALE 1:100



WEST ELEVATION
SCALE 1:100

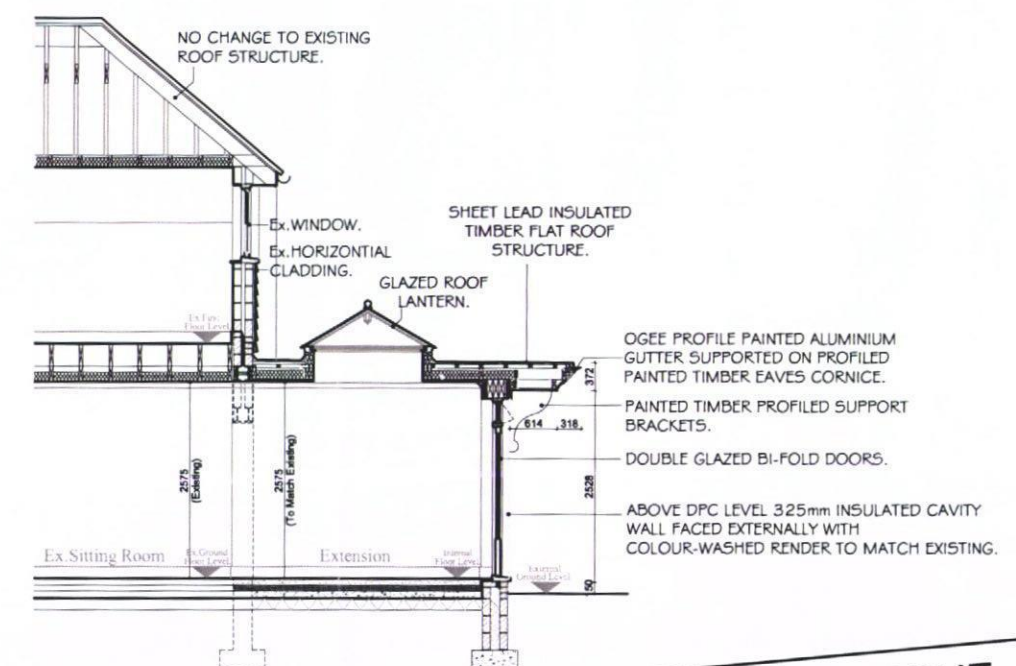

SECTION A-A
SCALE 1:100

PLANNING ISSUE

REVISIONS:
 19.11.13 - Planning Issue.
 Lawful Development Application.

PROPOSED ELEVATIONS & SECTION SINGLE STOREY REAR EXTENSION & INTERNAL RE-ORDERING NO. 42 KINGS ROAD, EMSWORTH, HAMPSHIRE, PO10 7HN

DWG. NO. 097(P)
 SCALE 1:100
 DATE: MAY 2012