

SUPERSEDED

REV A JULY 2015
OBSCURE GLAZING
SHOWN

FRANKLINBOROUGH
SCHOOL
27 JUL 2015
RECEIVED



WEST ELEVATION

POWDER COATED ALUMINIUM
ROOF LIGHT OVER STAIRWELL
ZINC FLAT ROOF

POWDER COATED ALUMINIUM/
TIMBER COMPOSITE WINDOWS

PLAIN TIE HANGING TO
MATCH EXISTING

PLAIN TILED ROOF TO
MATCH EXISTING

POWDER COATED
ALUMINIUM FOLDING
DOORS

FACE BRICKWORK TO
MATCH EXISTING


OBSCURE GLAZING TO
LOWER SECTION OF FF
WINDOWS (NON-OPENING)



NORTH ELEVATION



EAST ELEVATION

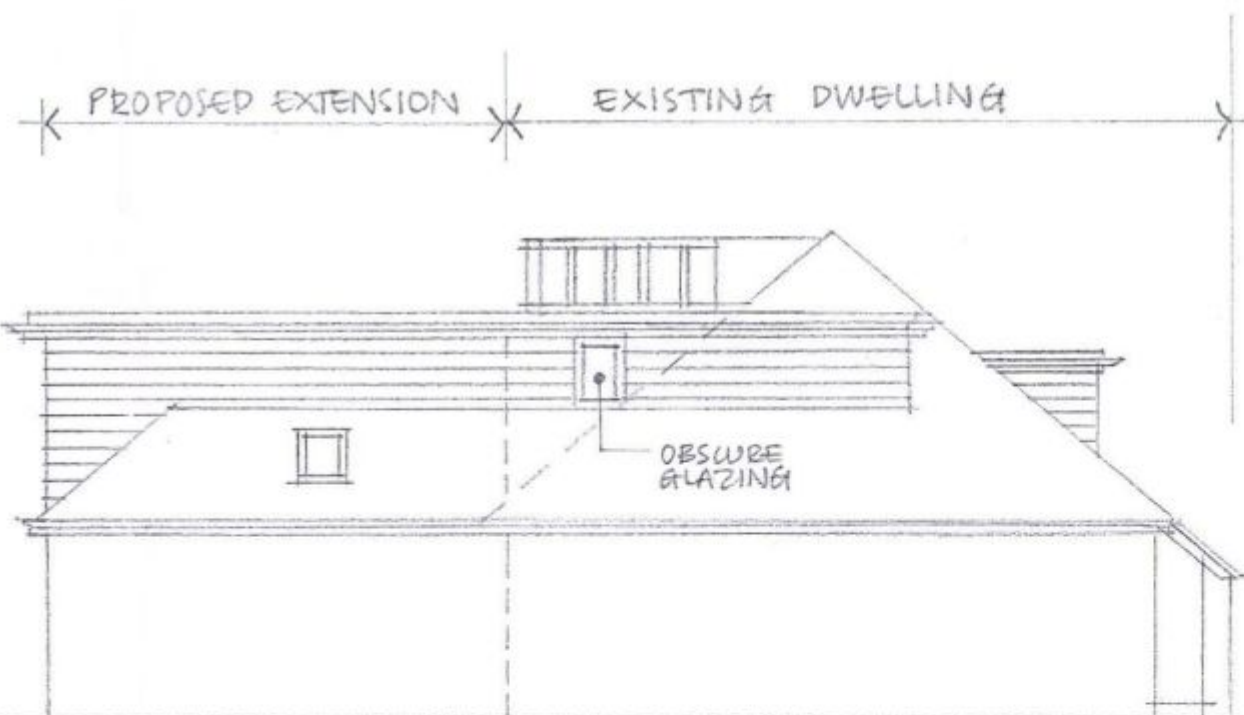

SOUTH ELEVATION

H A, L E
23 FERNDAL
WATERLOOVILLE
PROPOSED
EXTENSION &
ALTERATIONS
PROPOSED
ELEVATIONS

SCALE 1:100
JULY 2015

DWG NO

P3A