



Existing & Proposed Elevations 1:100

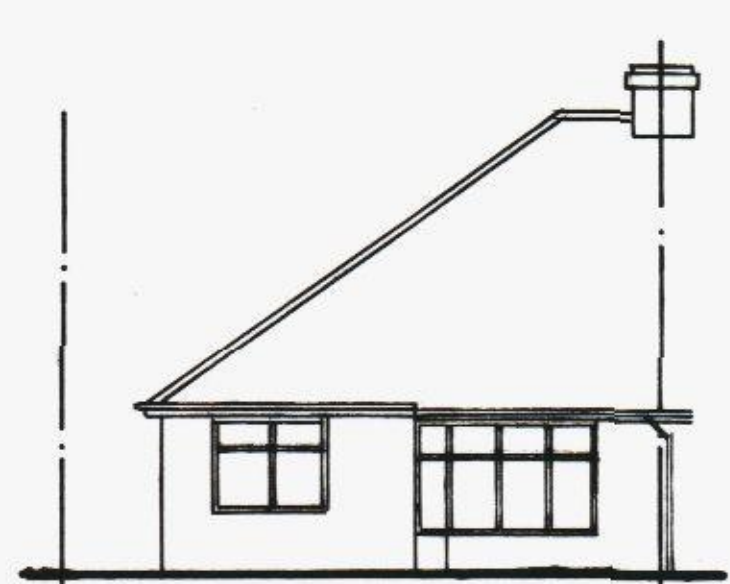


Existing Front Elevation (North West)

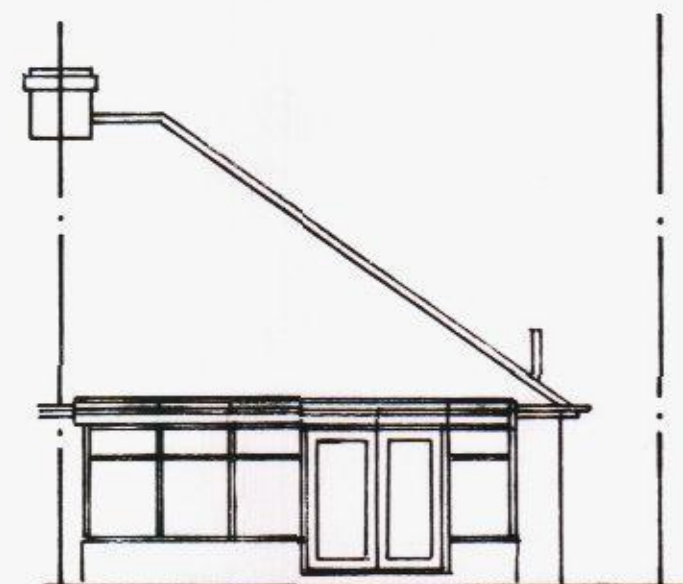


Existing Rear Elevation (South East)



Existing Side Elevation (North East)

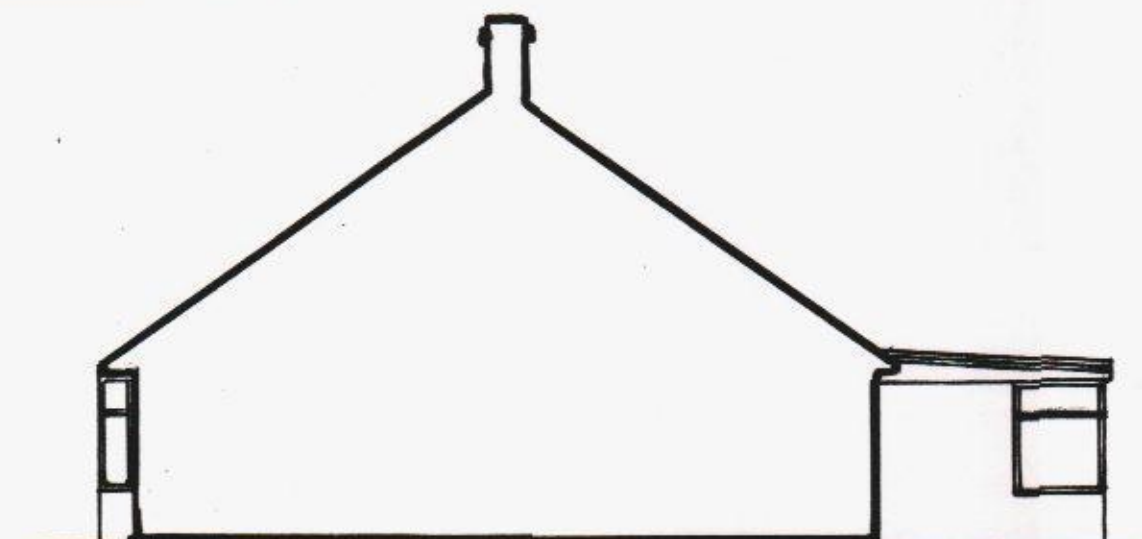

Existing Side Elevation (South West)

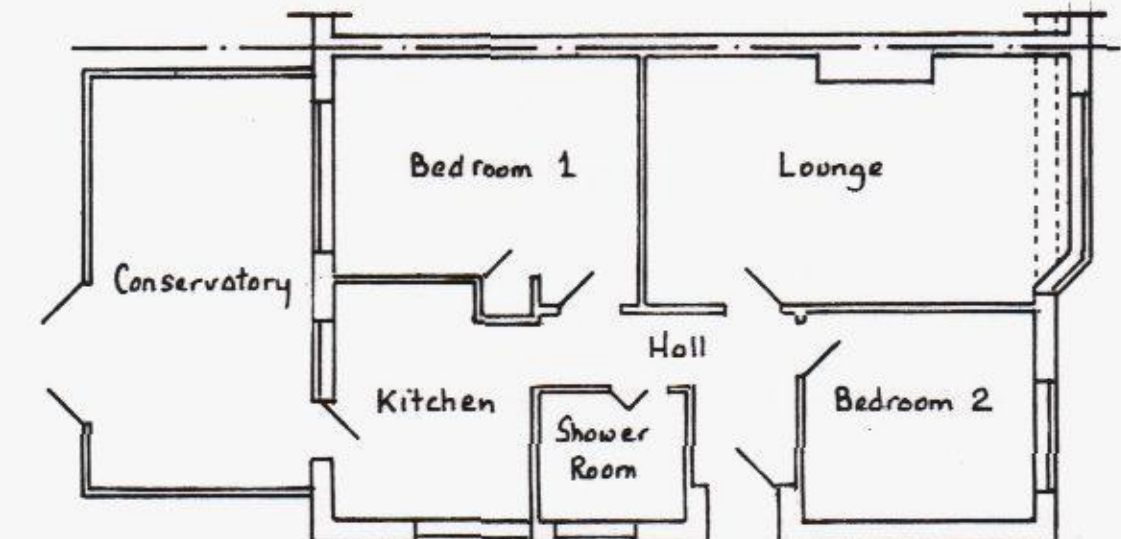

Existing Ground Floor Plan 1/100




Proposed Front Elevation (North West)




Proposed Rear Elevation (South East)




Proposed Side Elevation (North East)

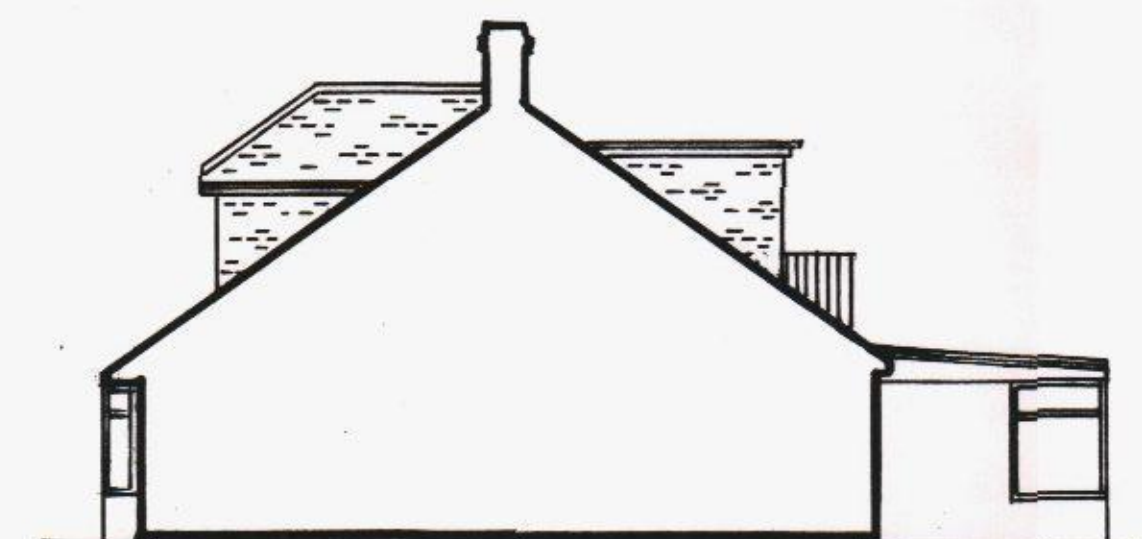


Proposed Side Elevation (South West)

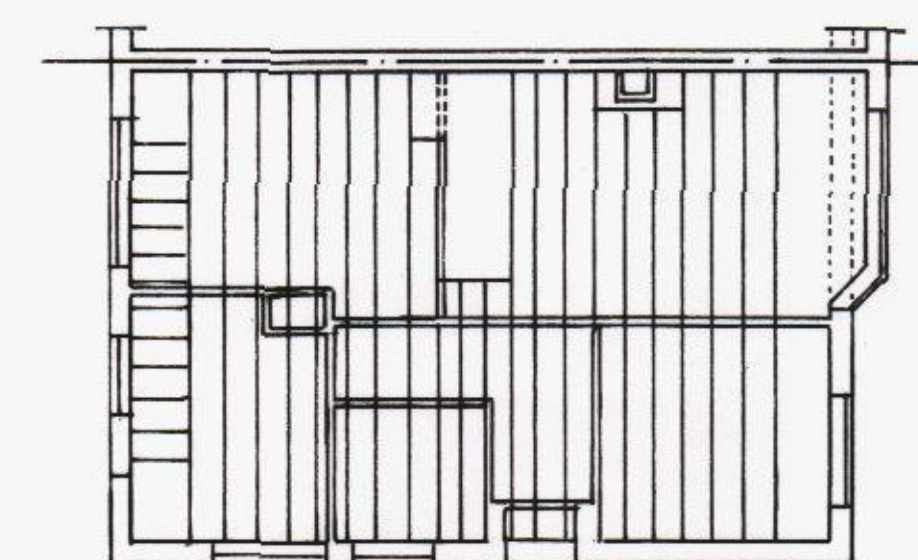


Proposed Floor Joist Plan 1/100

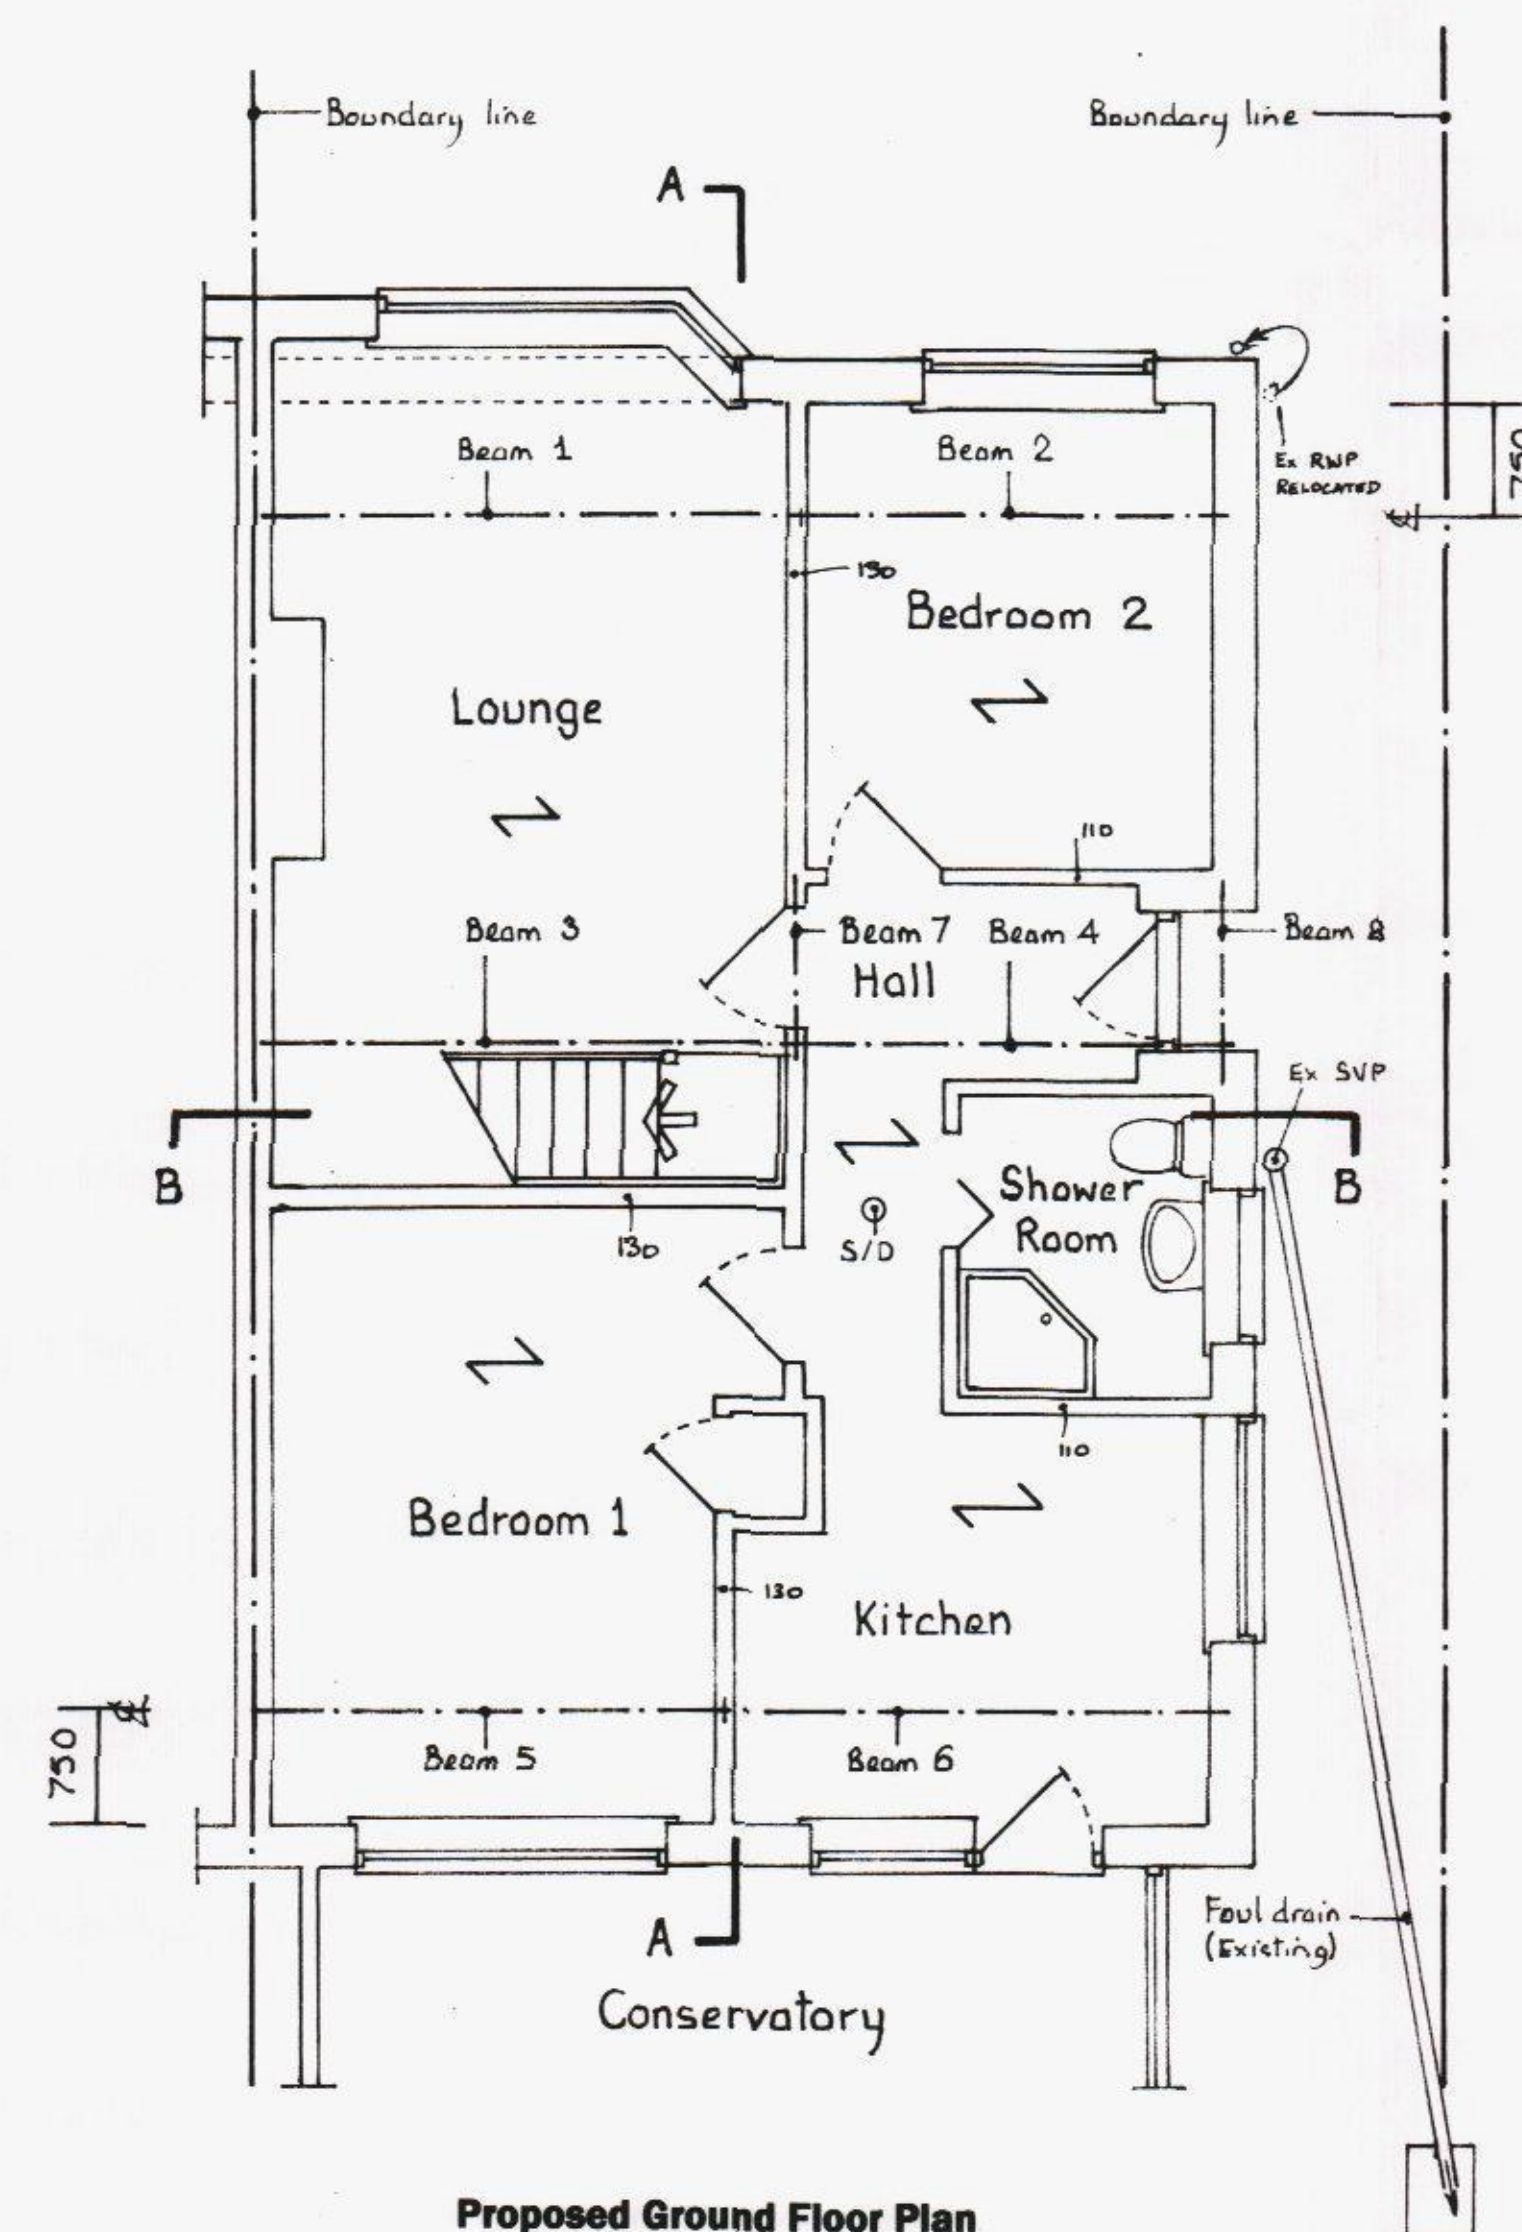


Proposed Ground Floor Plan

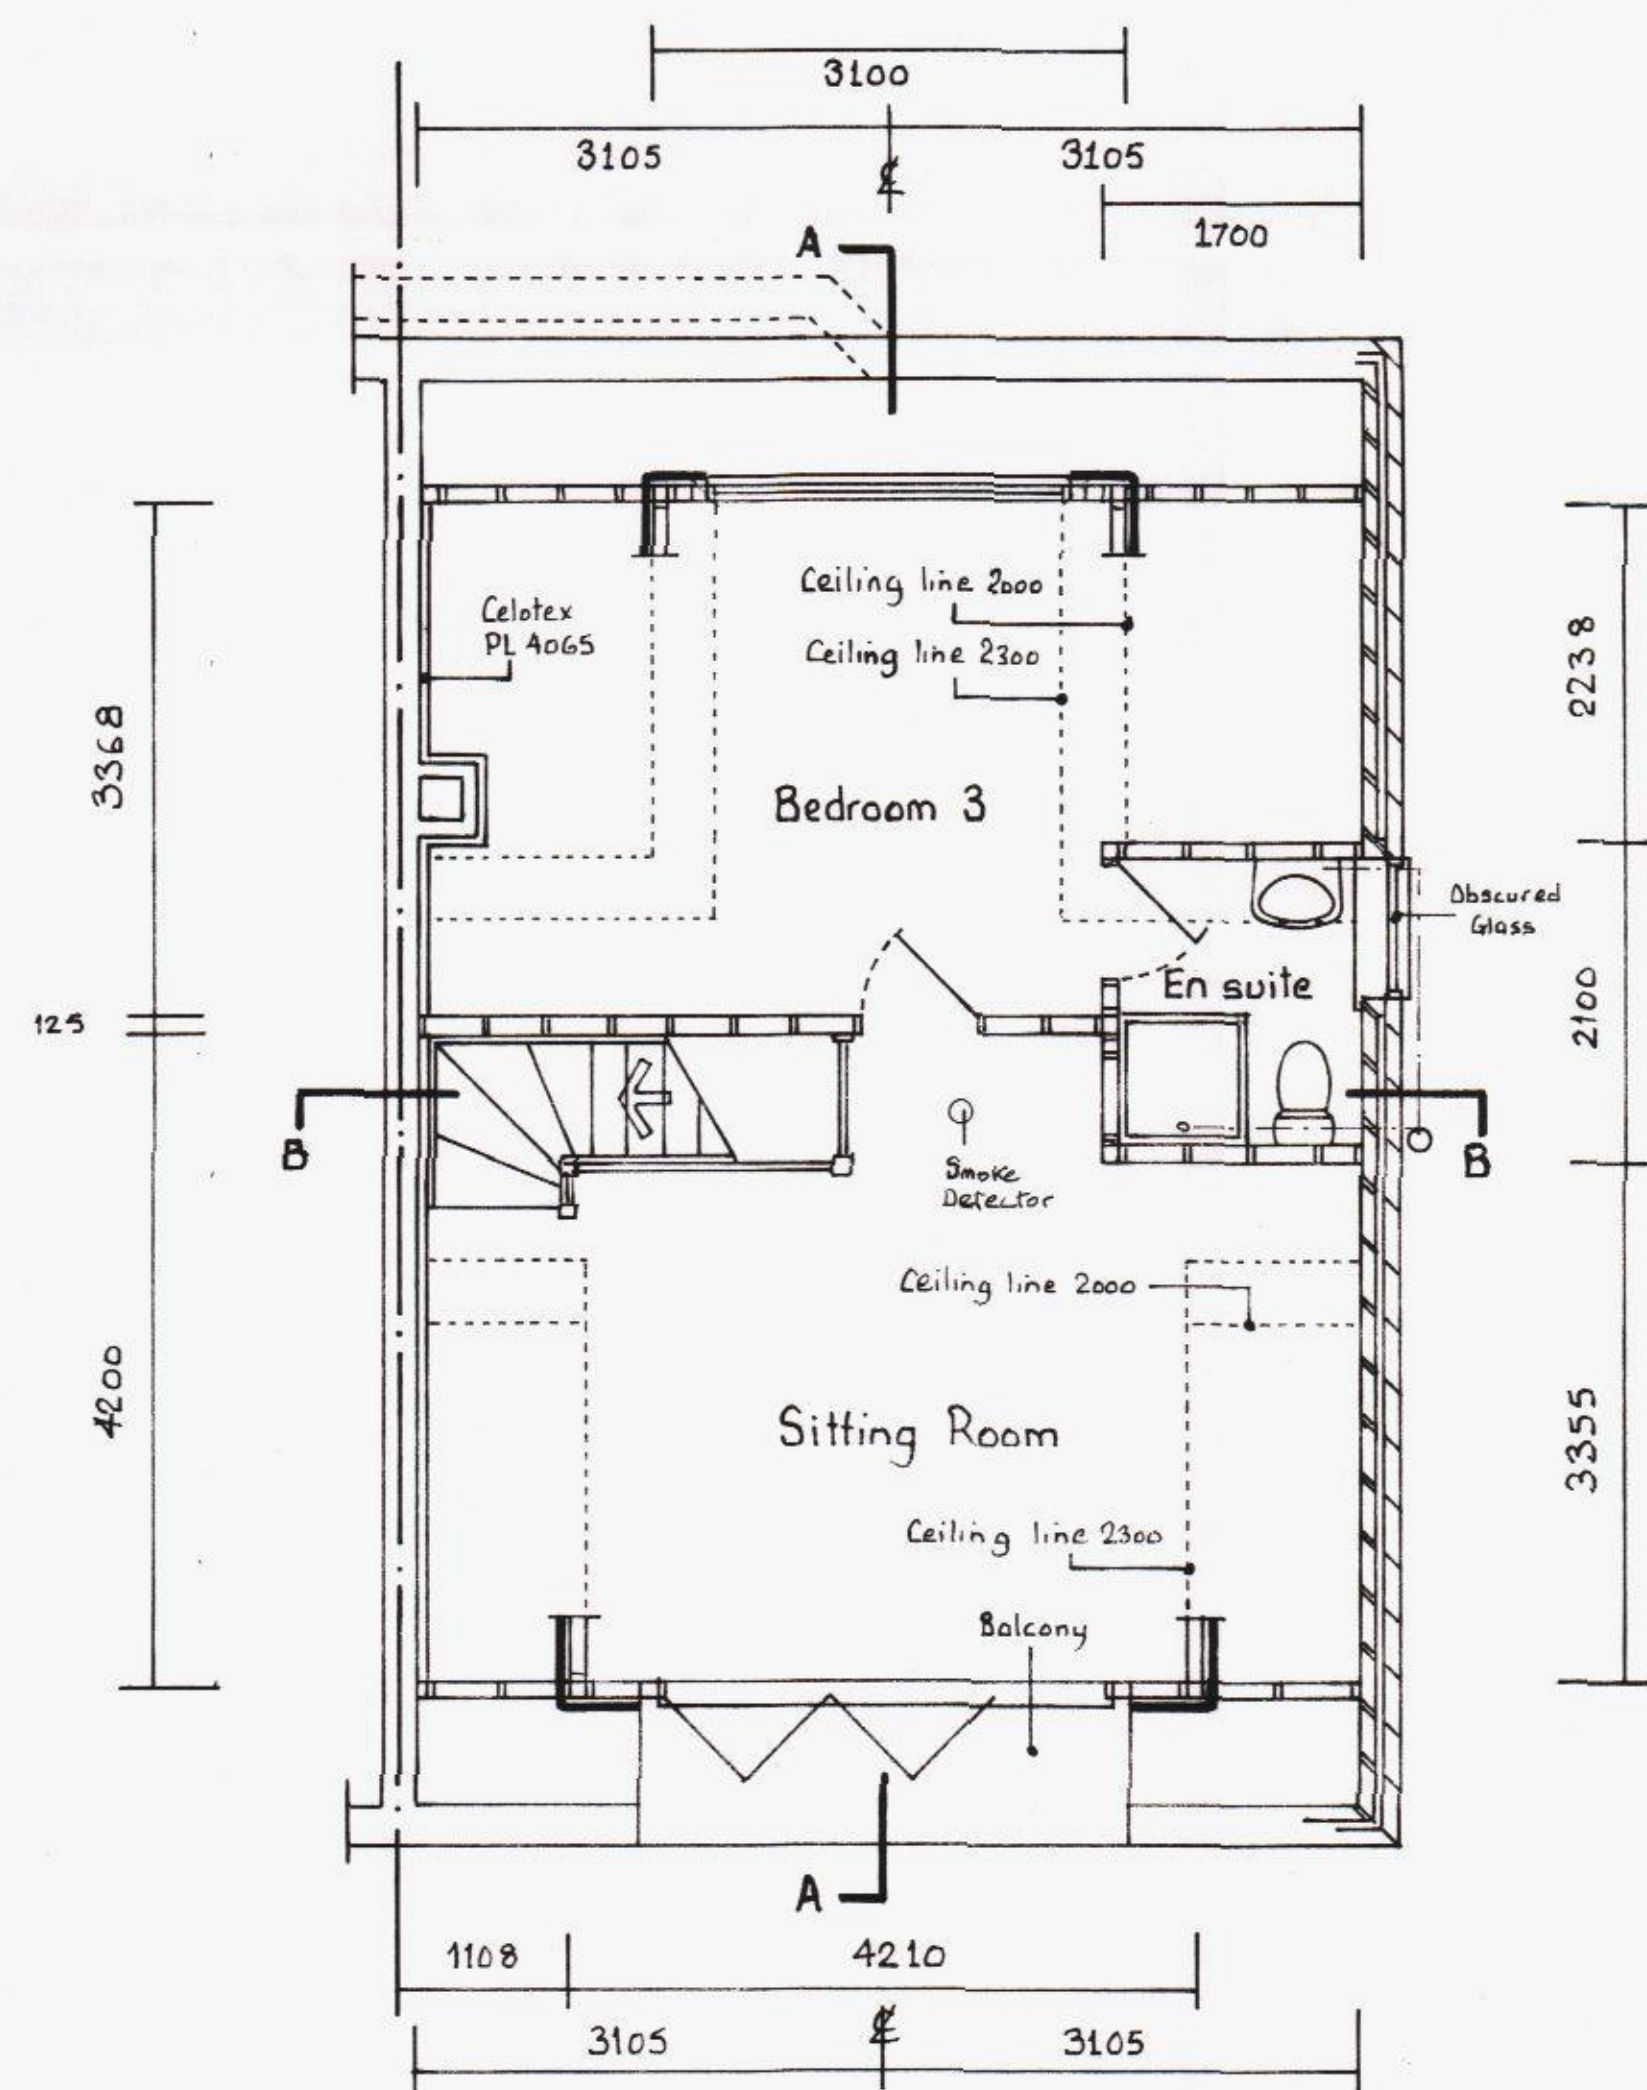


Proposed First Floor Plan

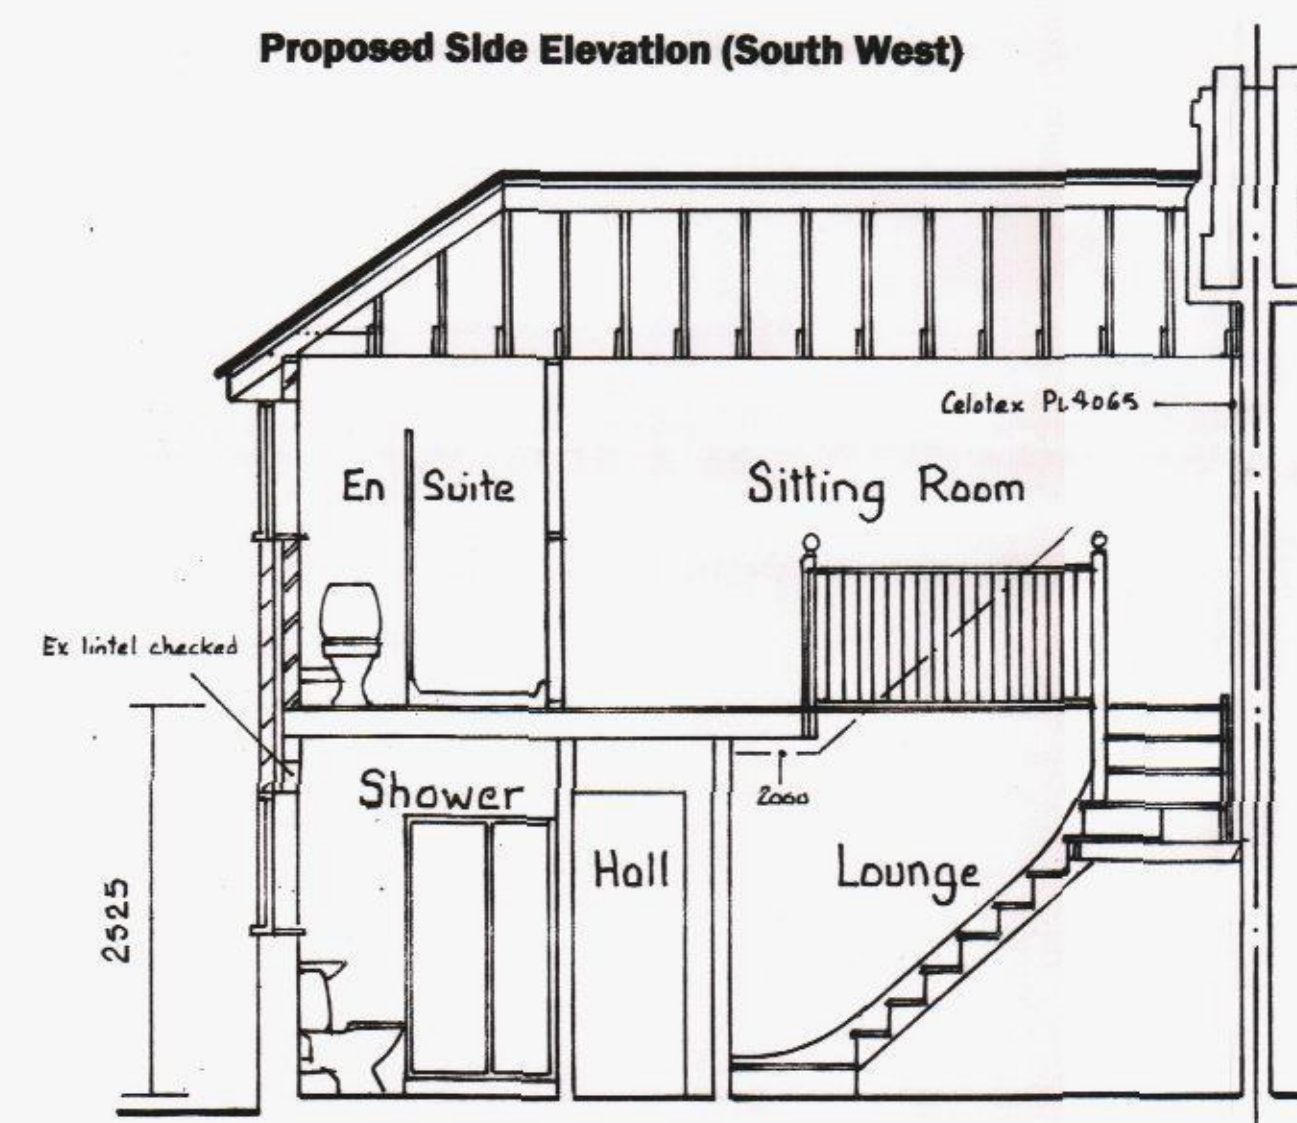

Section B - B

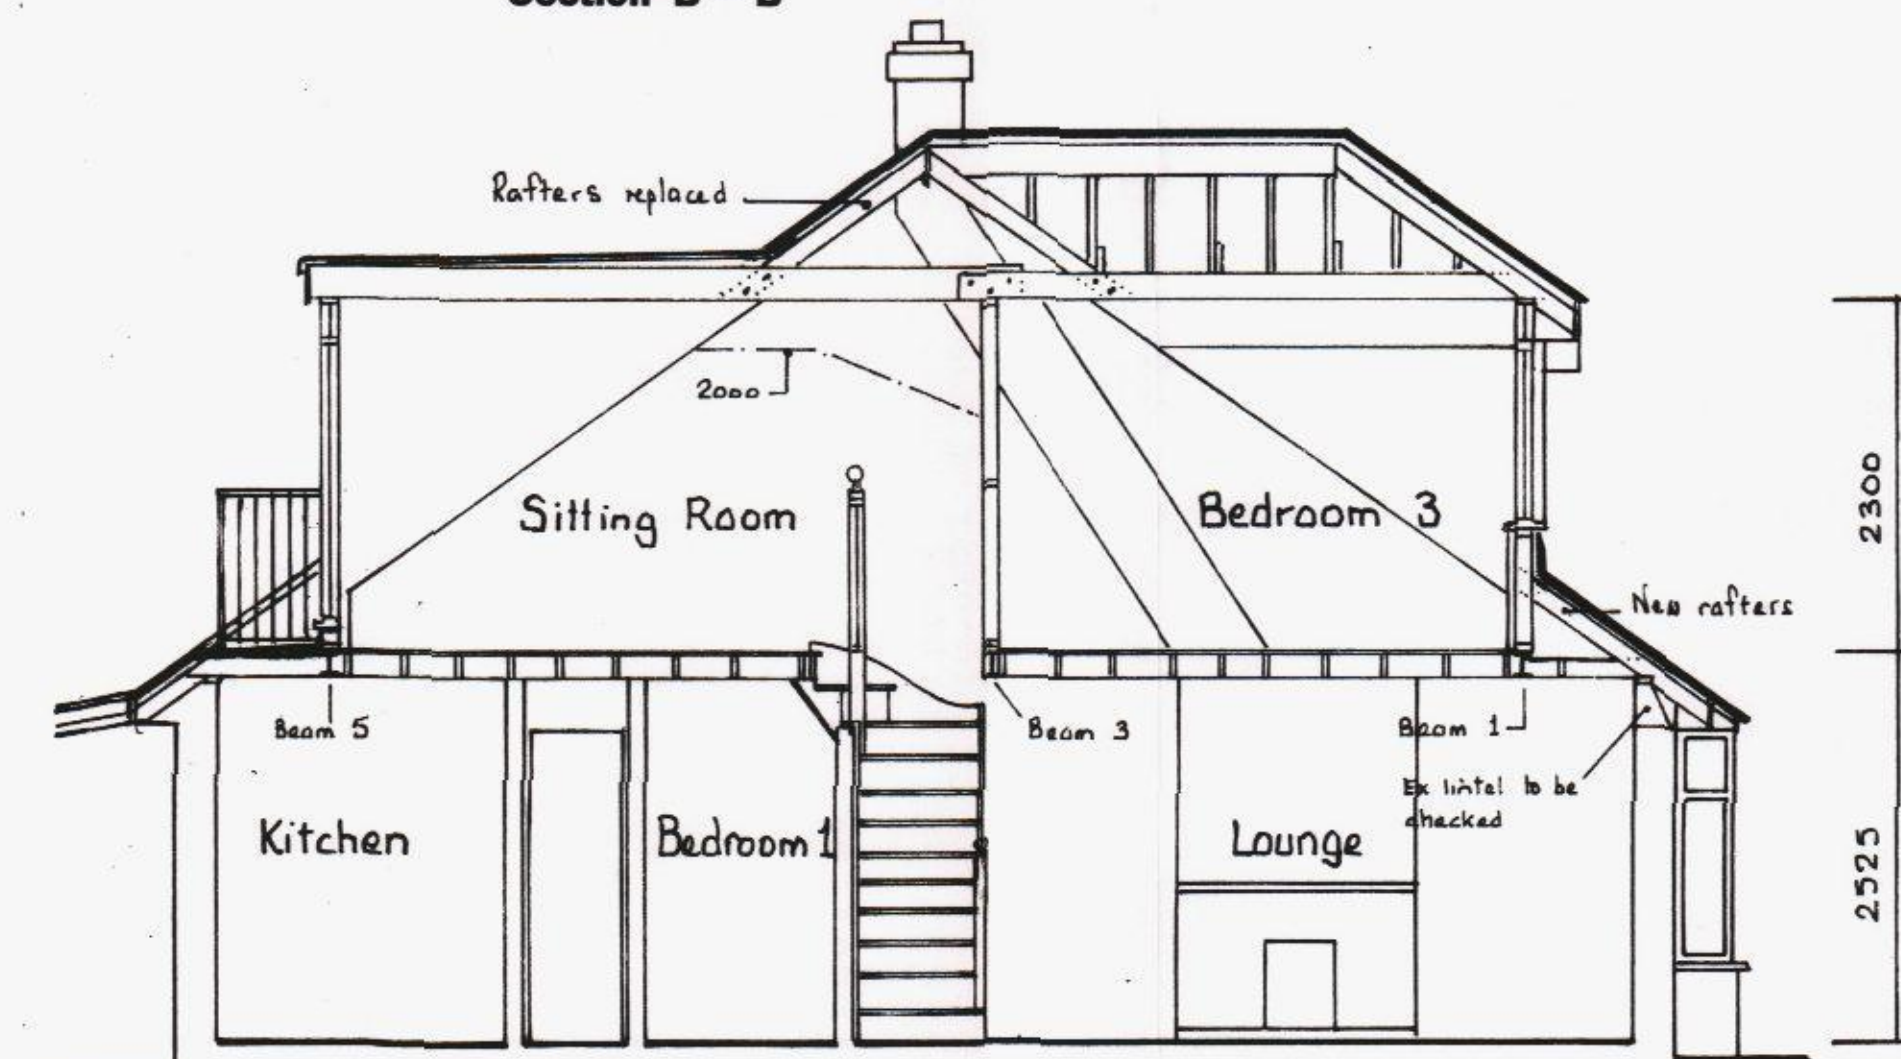

Section A - A

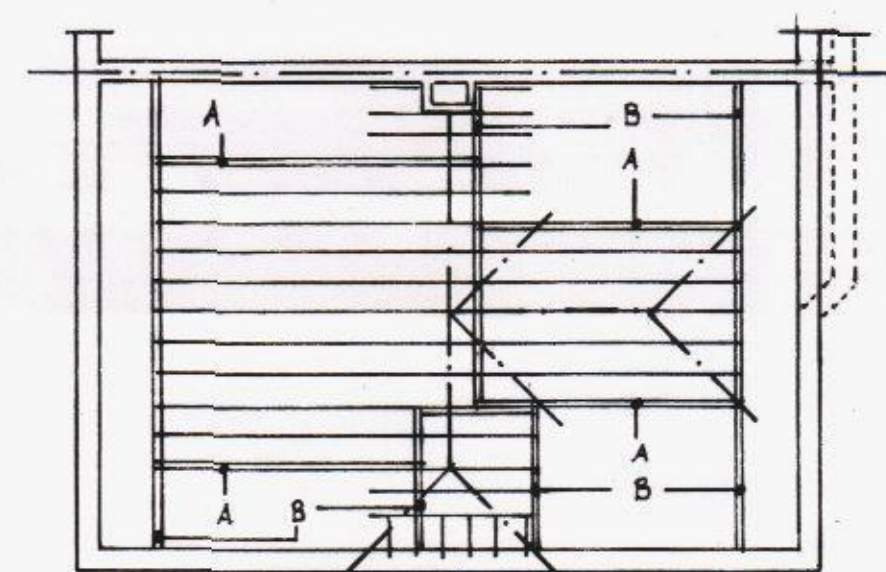

Proposed Ceiling Joist Plan 1/100

A: DOUBLE CEILING JOISTS B: LOAD BEARING PARTITIONS



Ordnance Survey Licence No 100045286

DATE	REVISIONS

CLIENT: Mr Palmer
 SITE: 20 Cherry Tree Avenue, Cowplain, Waterlooville, Hants, PO8 8BA
 PROPOSAL: Proposed Bedroom & Sitting Room Roof Conversion
 DRAWN BY: S C P Designs, 11 Yew Tree Gardens, Denmead, Waterlooville, Hants, PO7 6LH
 Office: 023 92 255916, Mobile: 07854 168 351
 ALL DIMENSIONS TO BE CHECKED ON SITE
 Scale: 1:50 & 1:100
 Date: 16th April, 2014
 Drawing No: 3649 - 1/1