


HAVANT BOROUGH
COUNCIL
11 APR 2014
RECEIVED

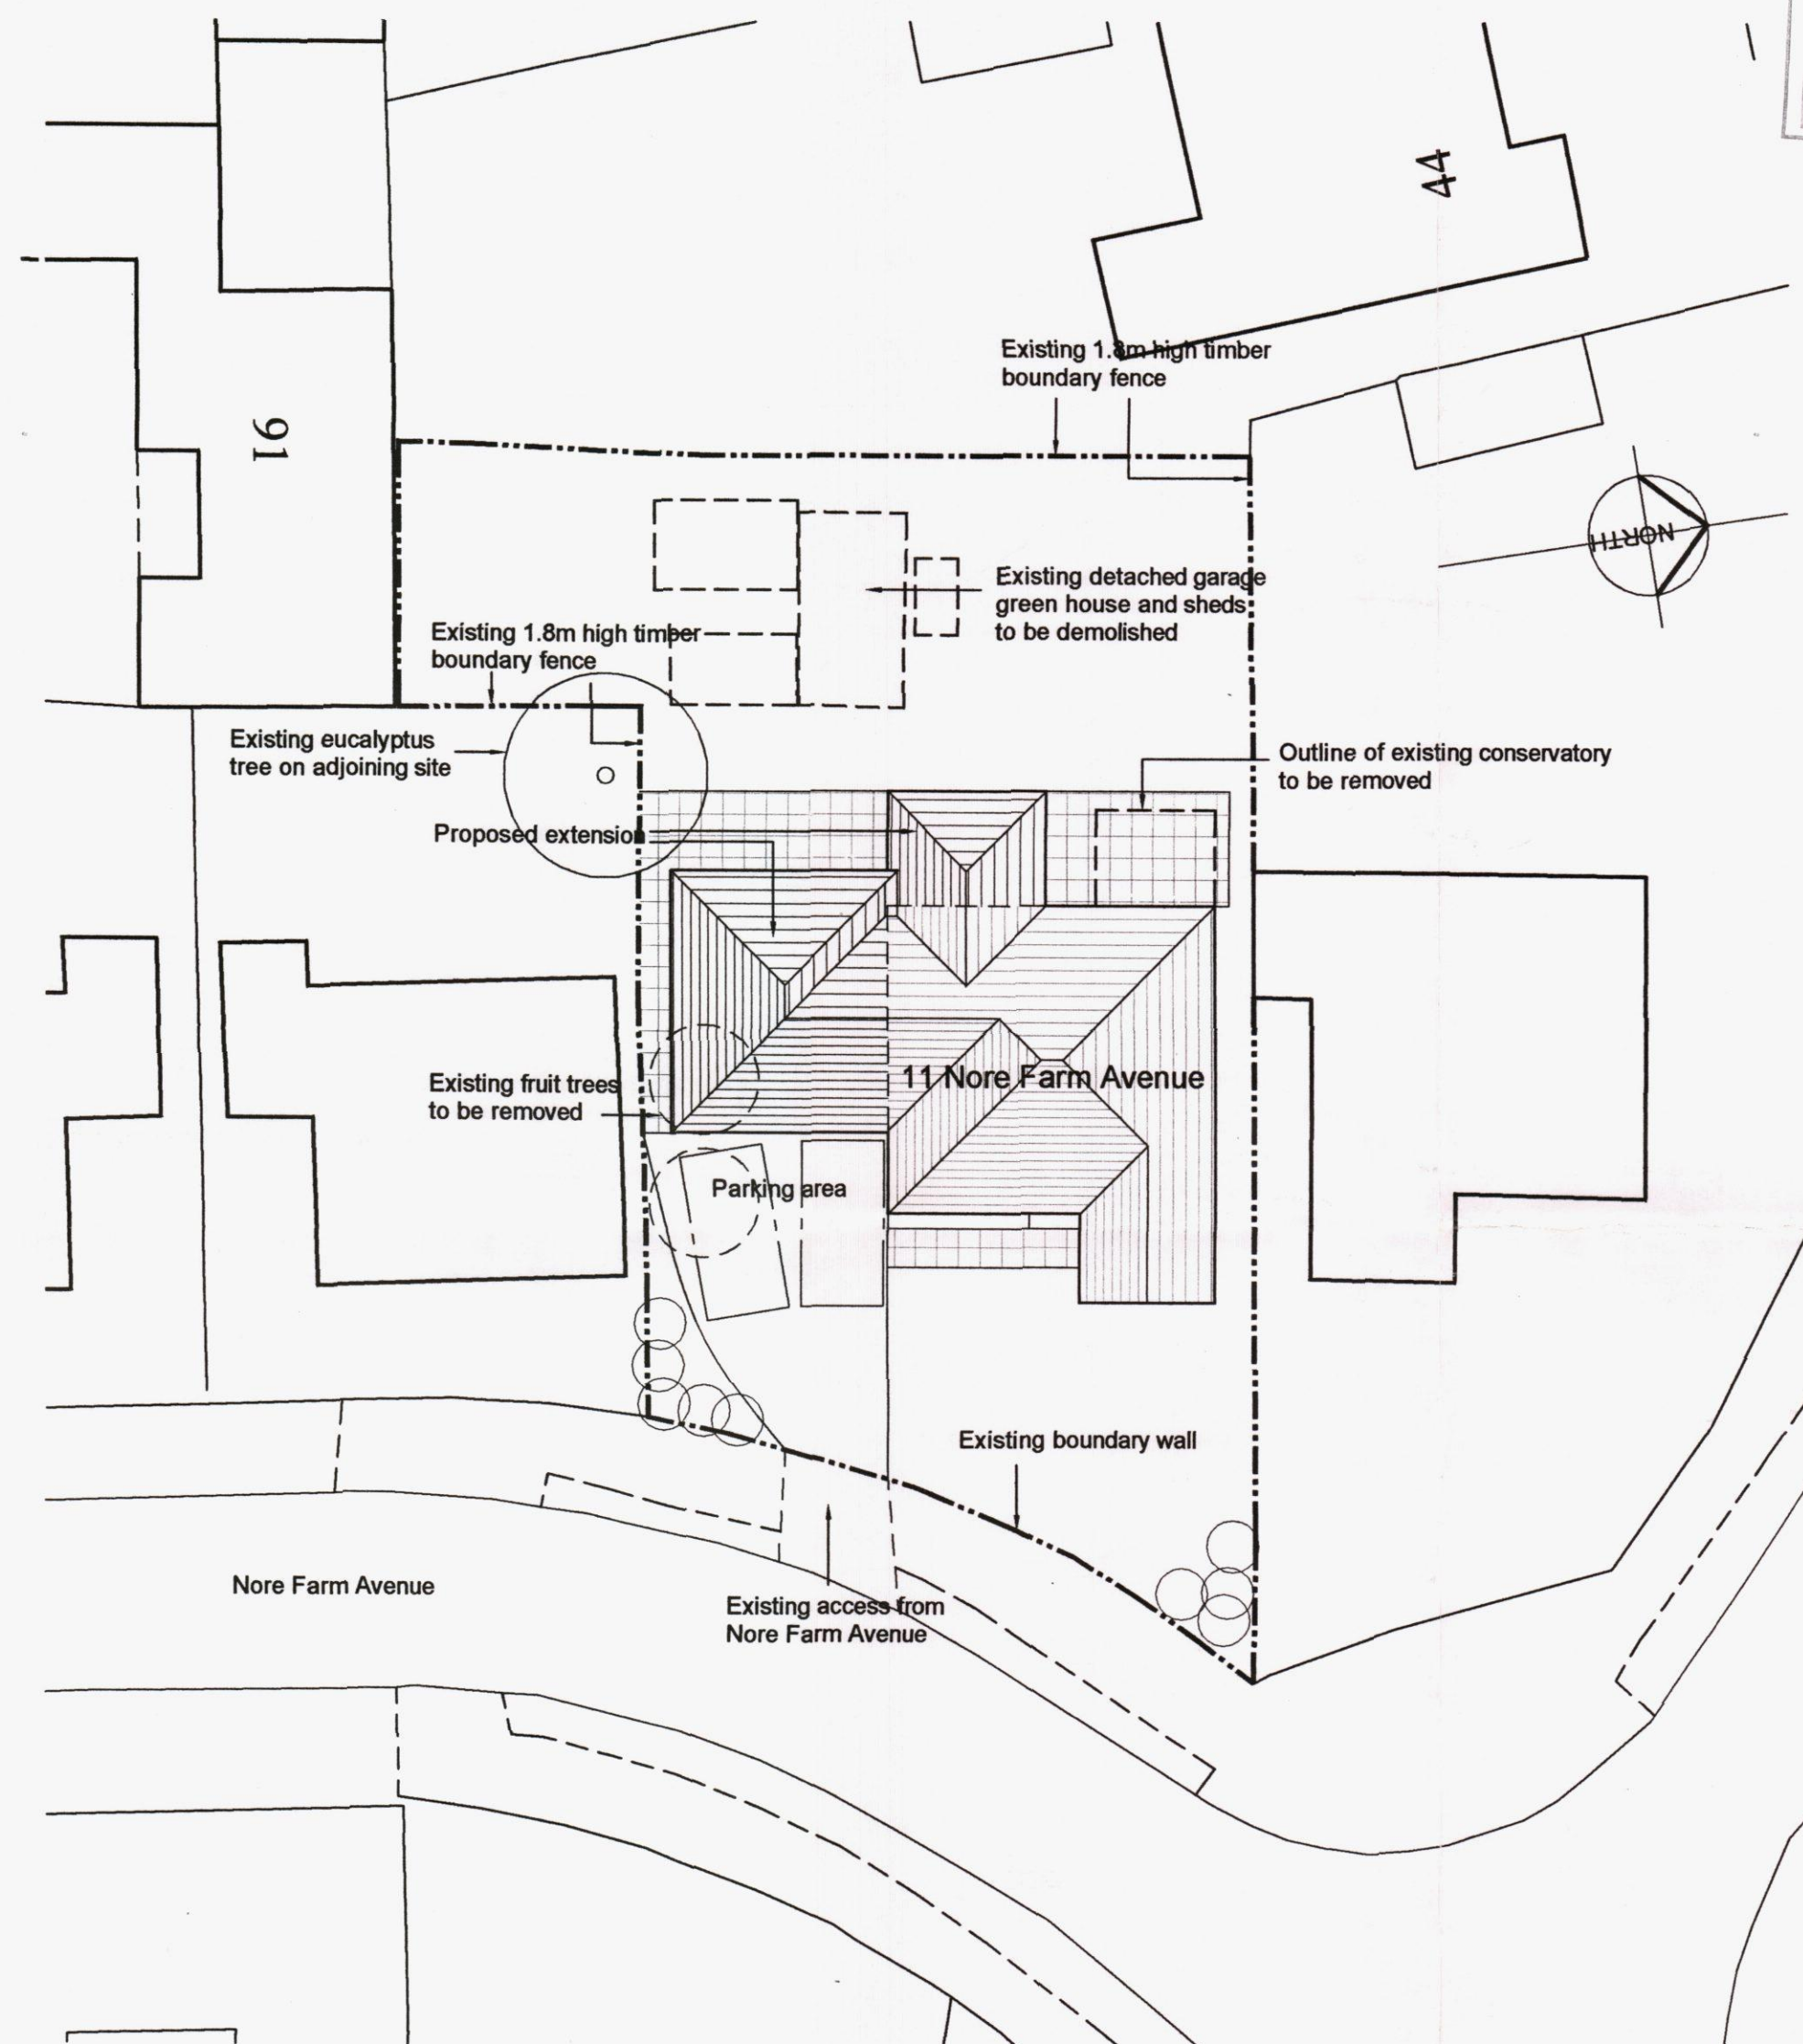

Block Plan
scale 1:200



Ordnance Survey (c) Crown Copyright 2014. All rights reserved. Licence number 100022432

Location Plan
scale 1:1250

Garry Mount MCIAT
Chartered Architectural Technologist

4A Elm Grove South
Barnham
West Sussex
PO22 0EL

Tel: 01243 850614
email : garrymount@gmail.com

REVISION

PROJECT		
Proposed extension and alterations to 11 Nore Farm Avenue, Emsworth		
SUBJECT		
Site Plan and Location Plan		
SCALE	DATE	DRAWING No 2014 / 08 / 03
DRAWN	CHECKED	
	April 2014	