



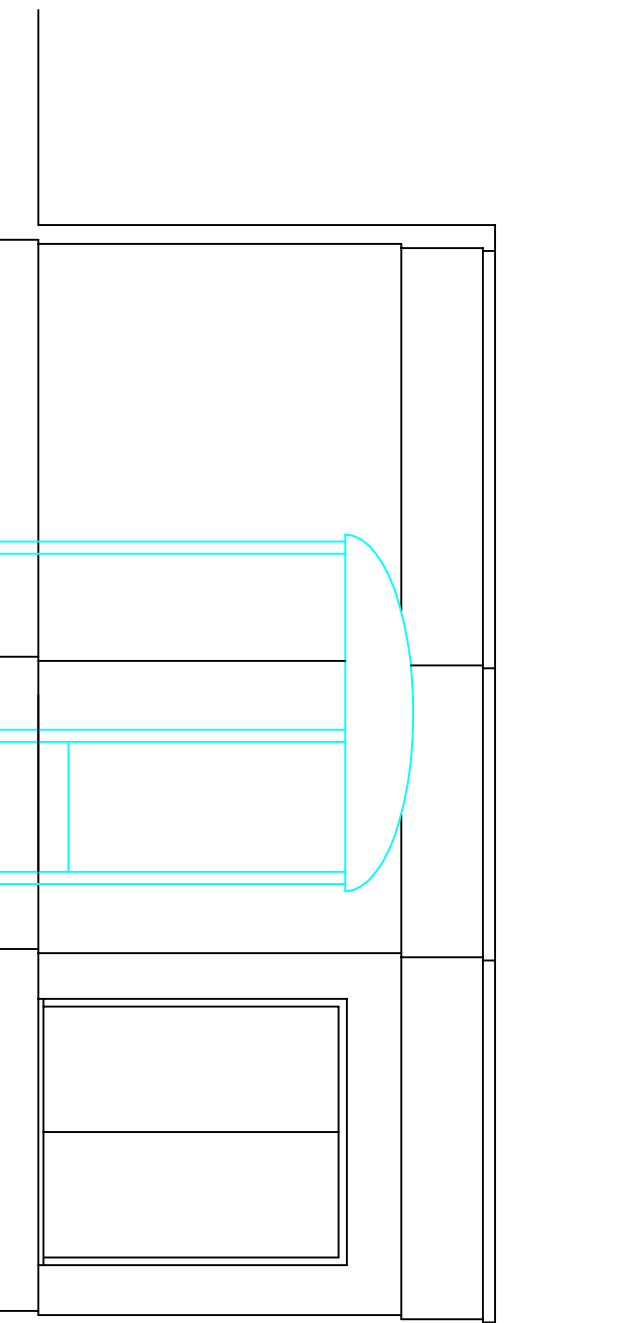


North

Existing Elevations 1:50

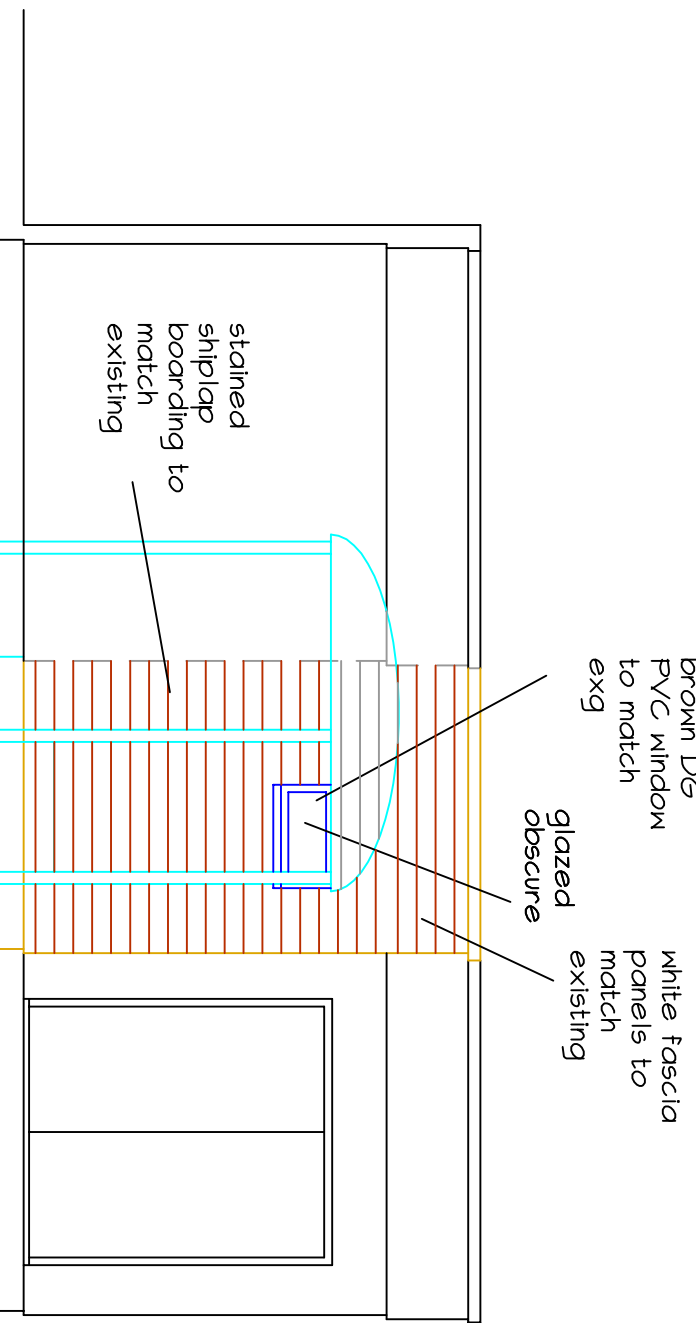


North



Proposed Elevations 1:50

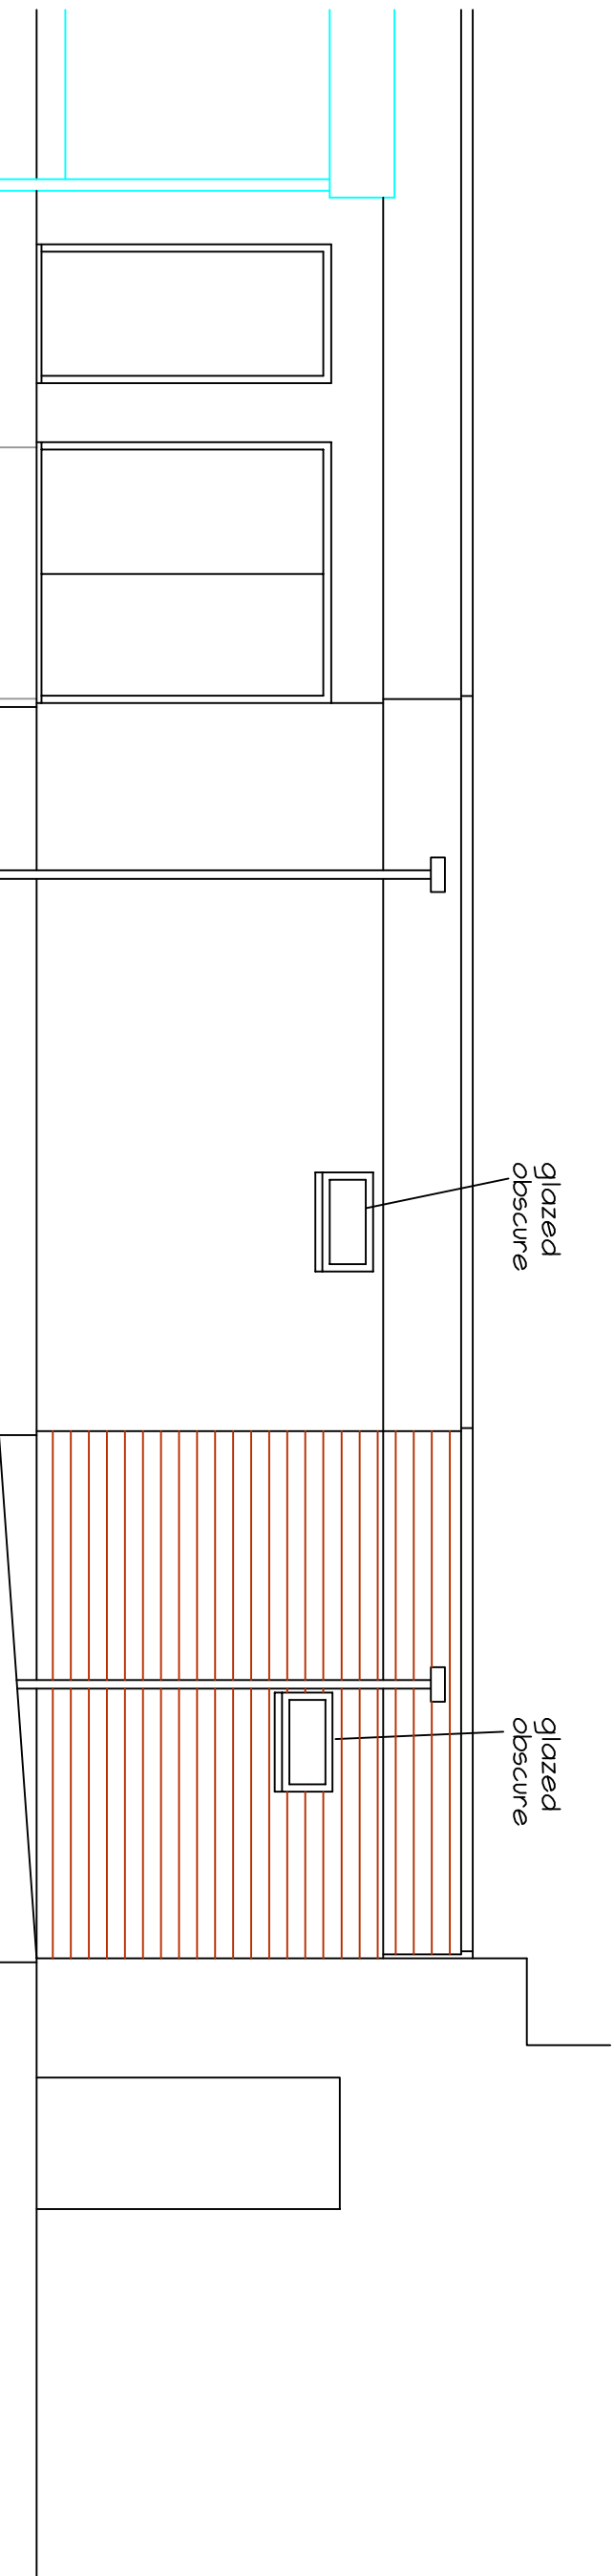


West

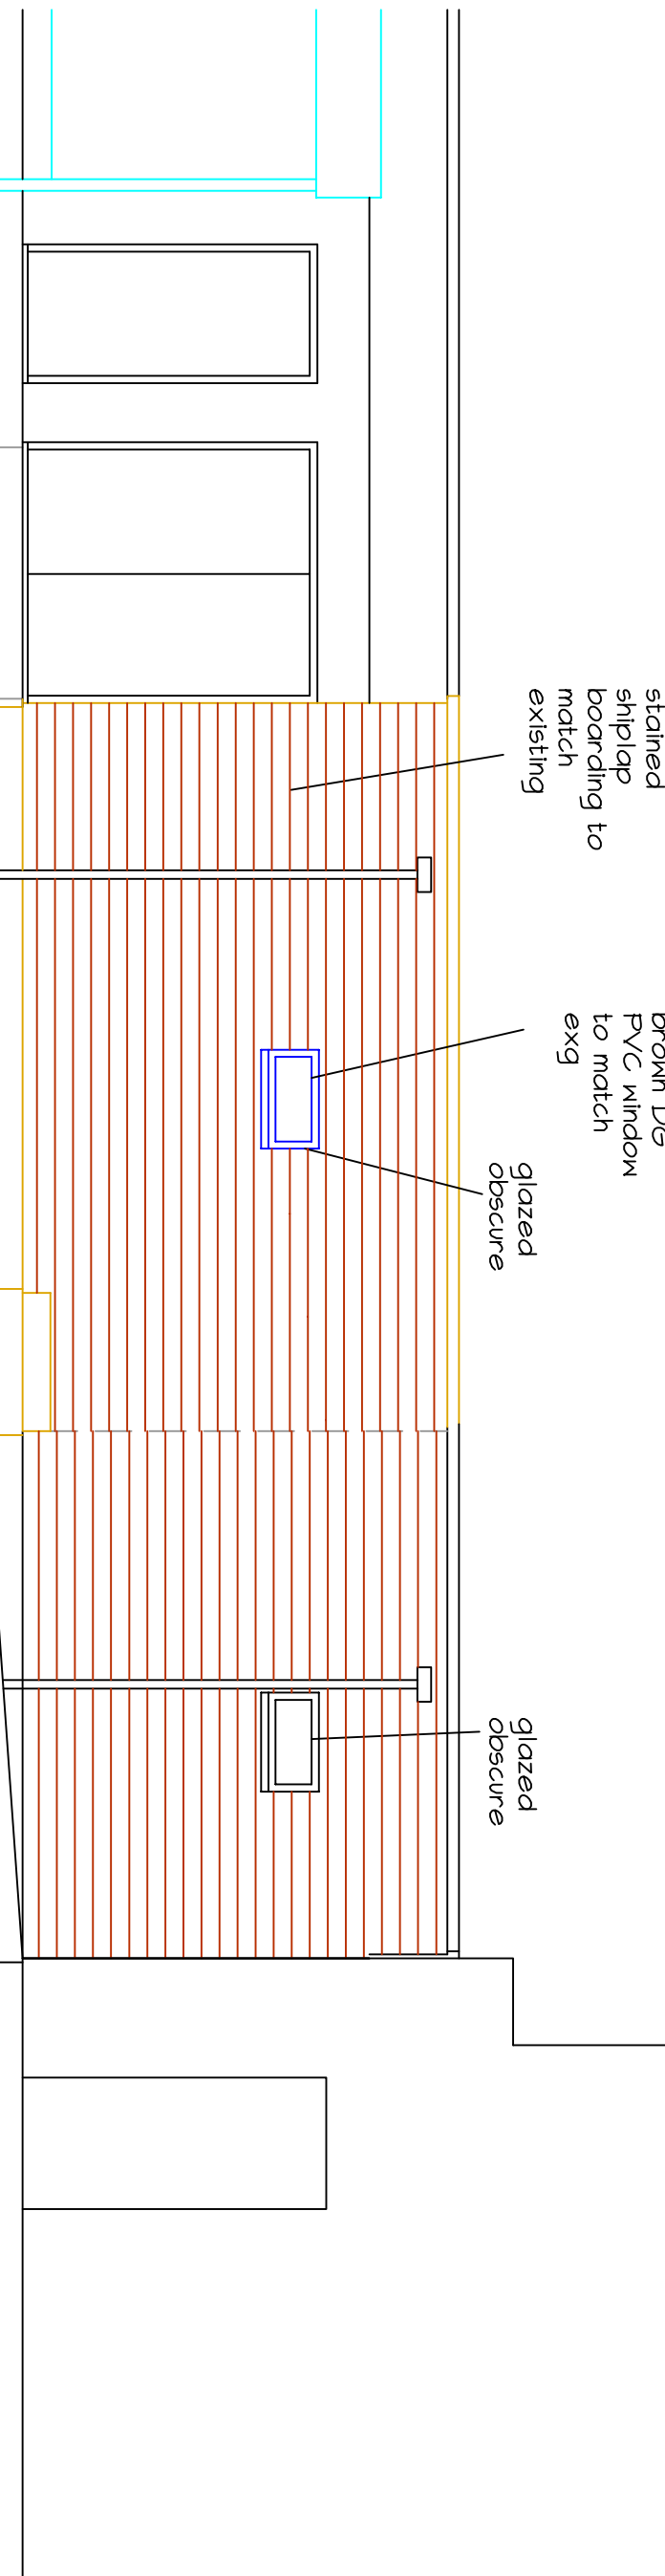


West

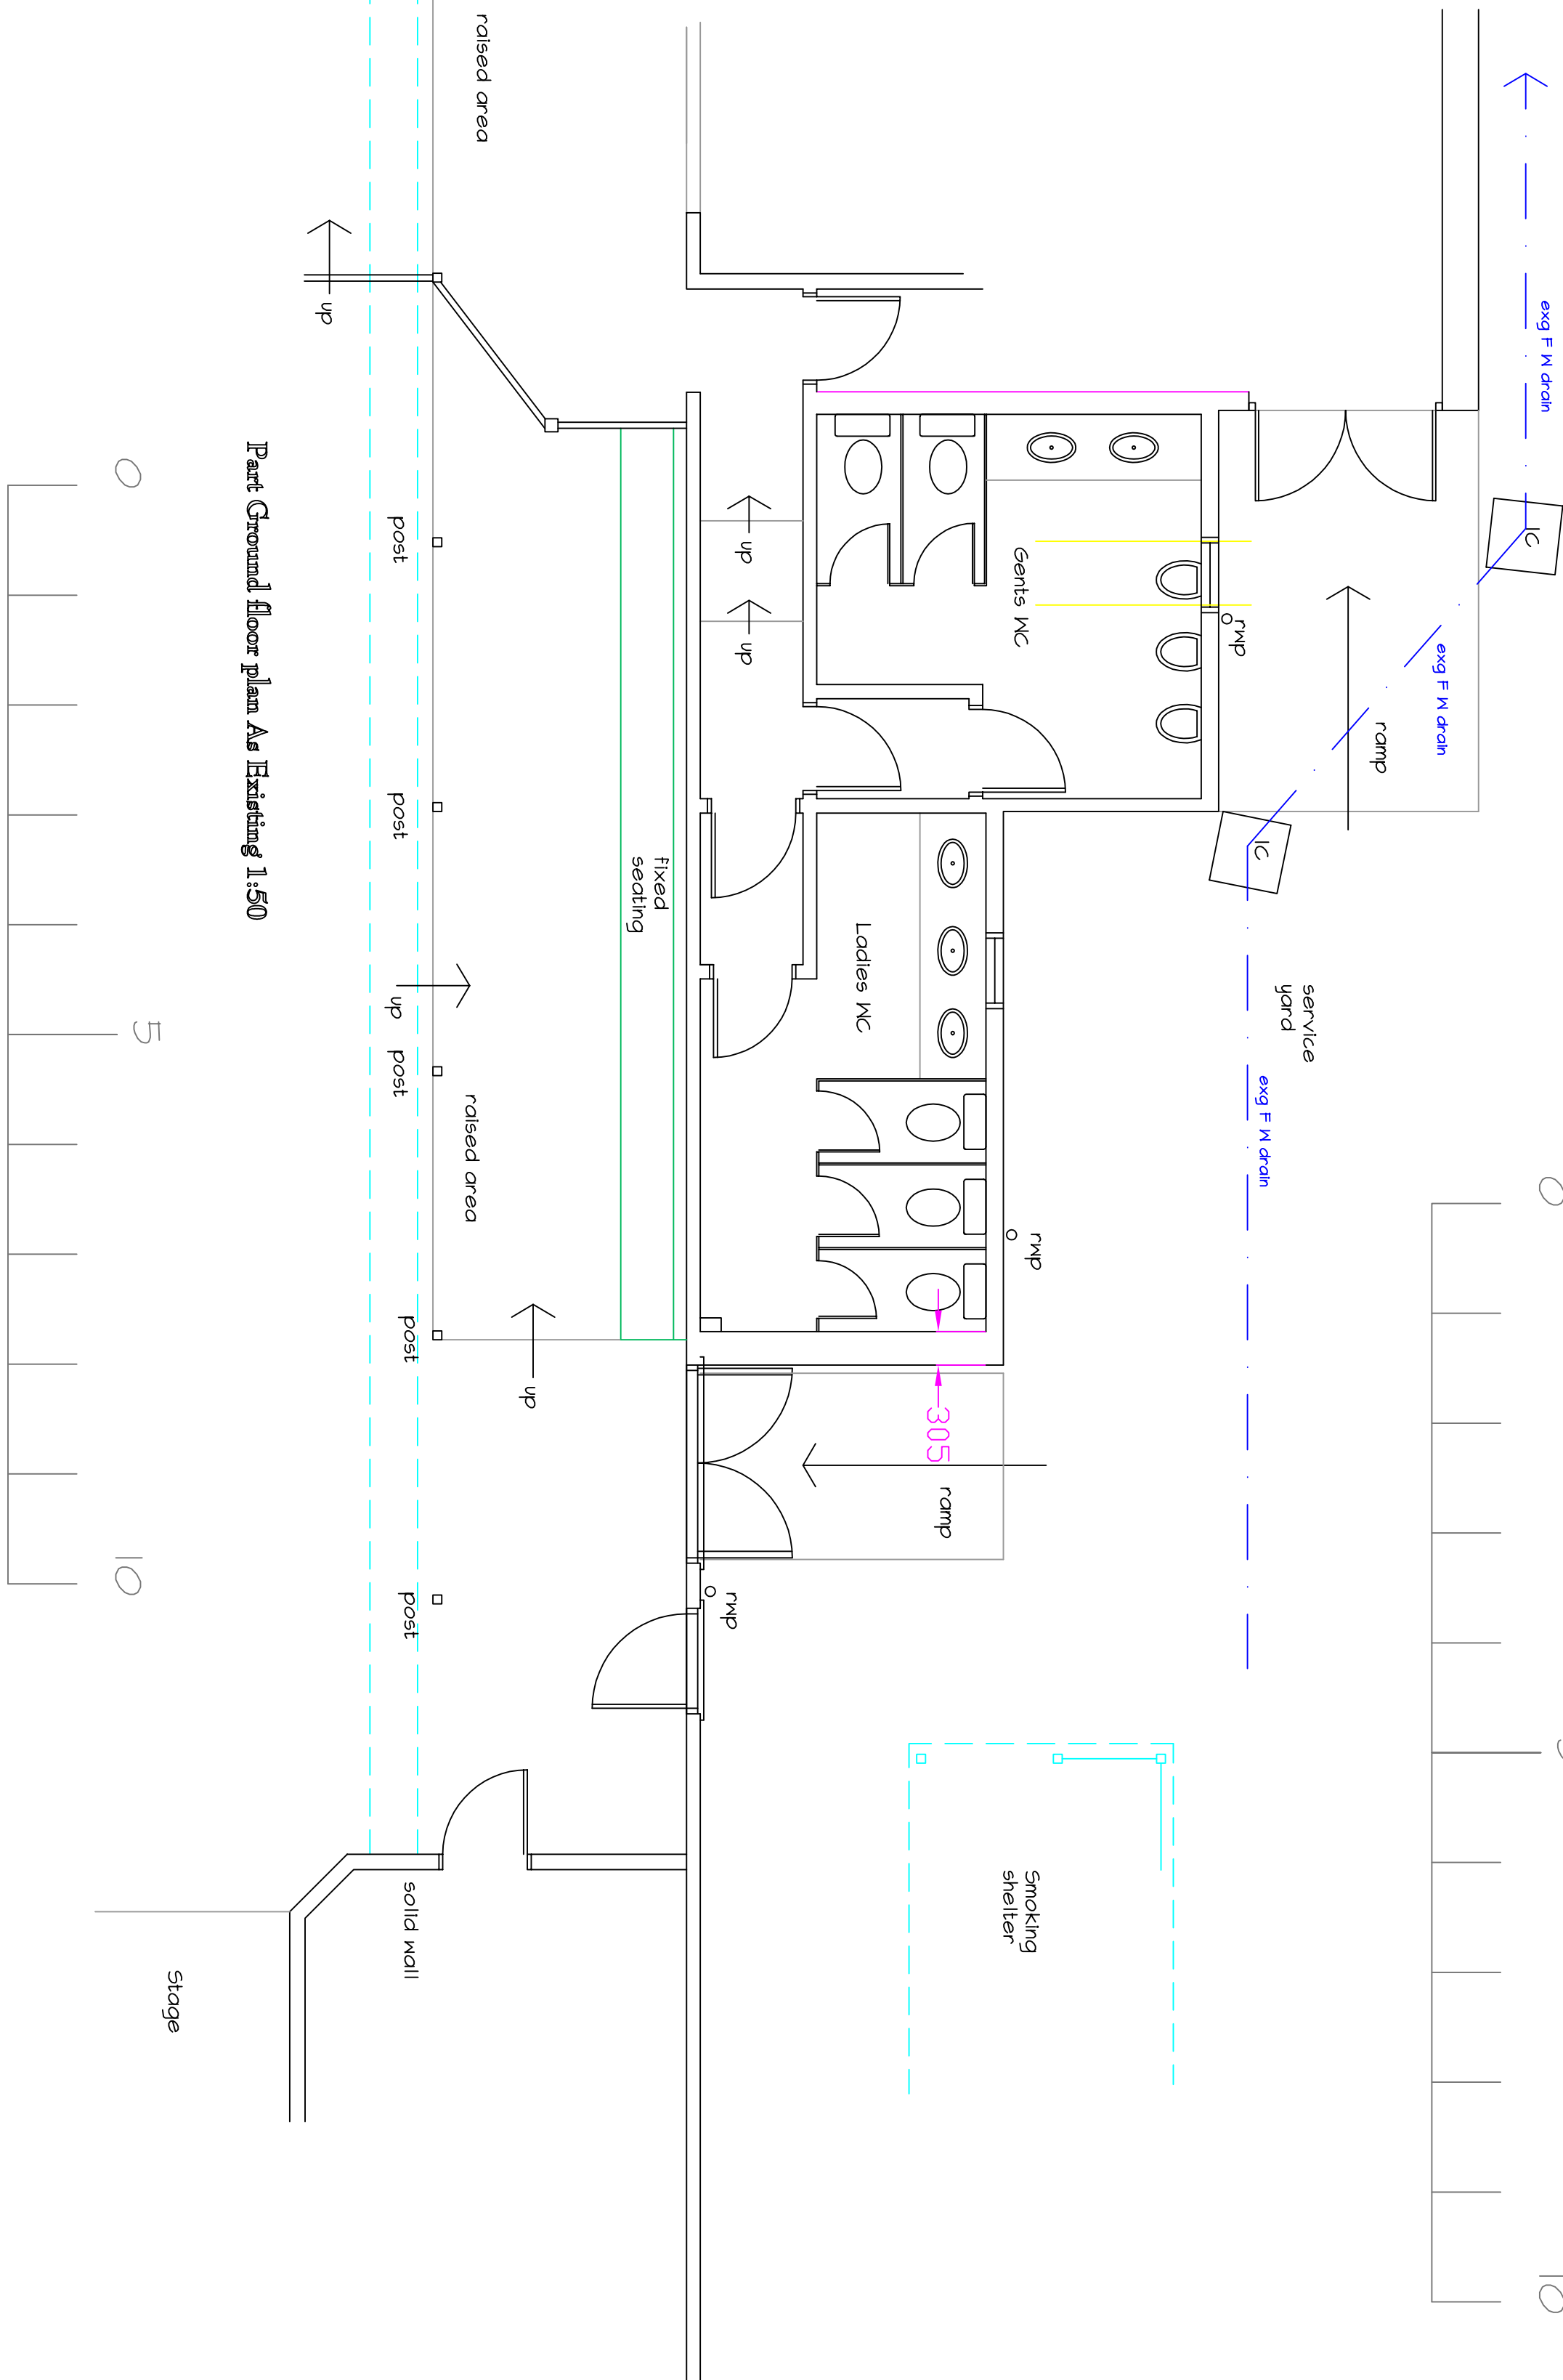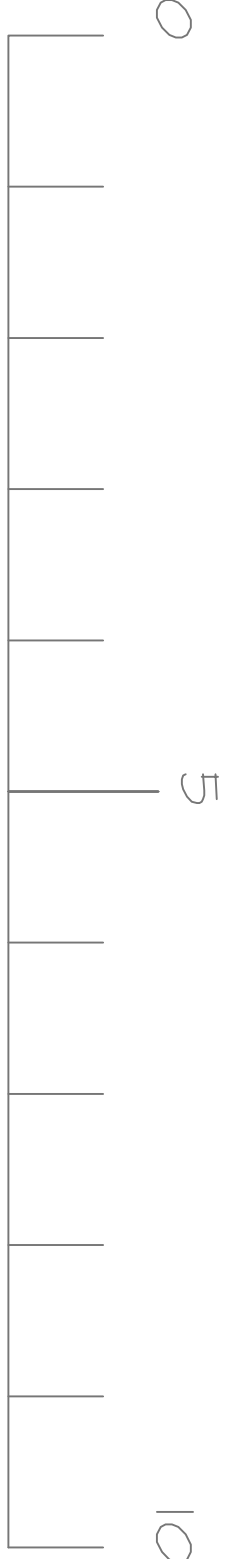


Part Ground Floor plan As Existing 1:50

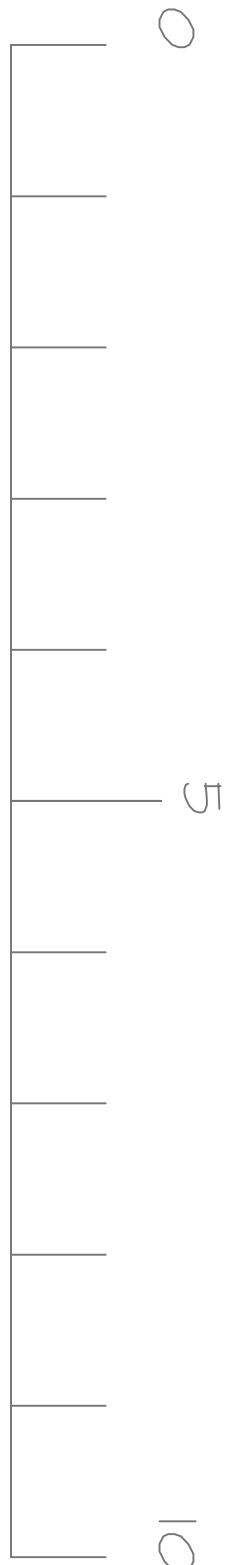

Stage

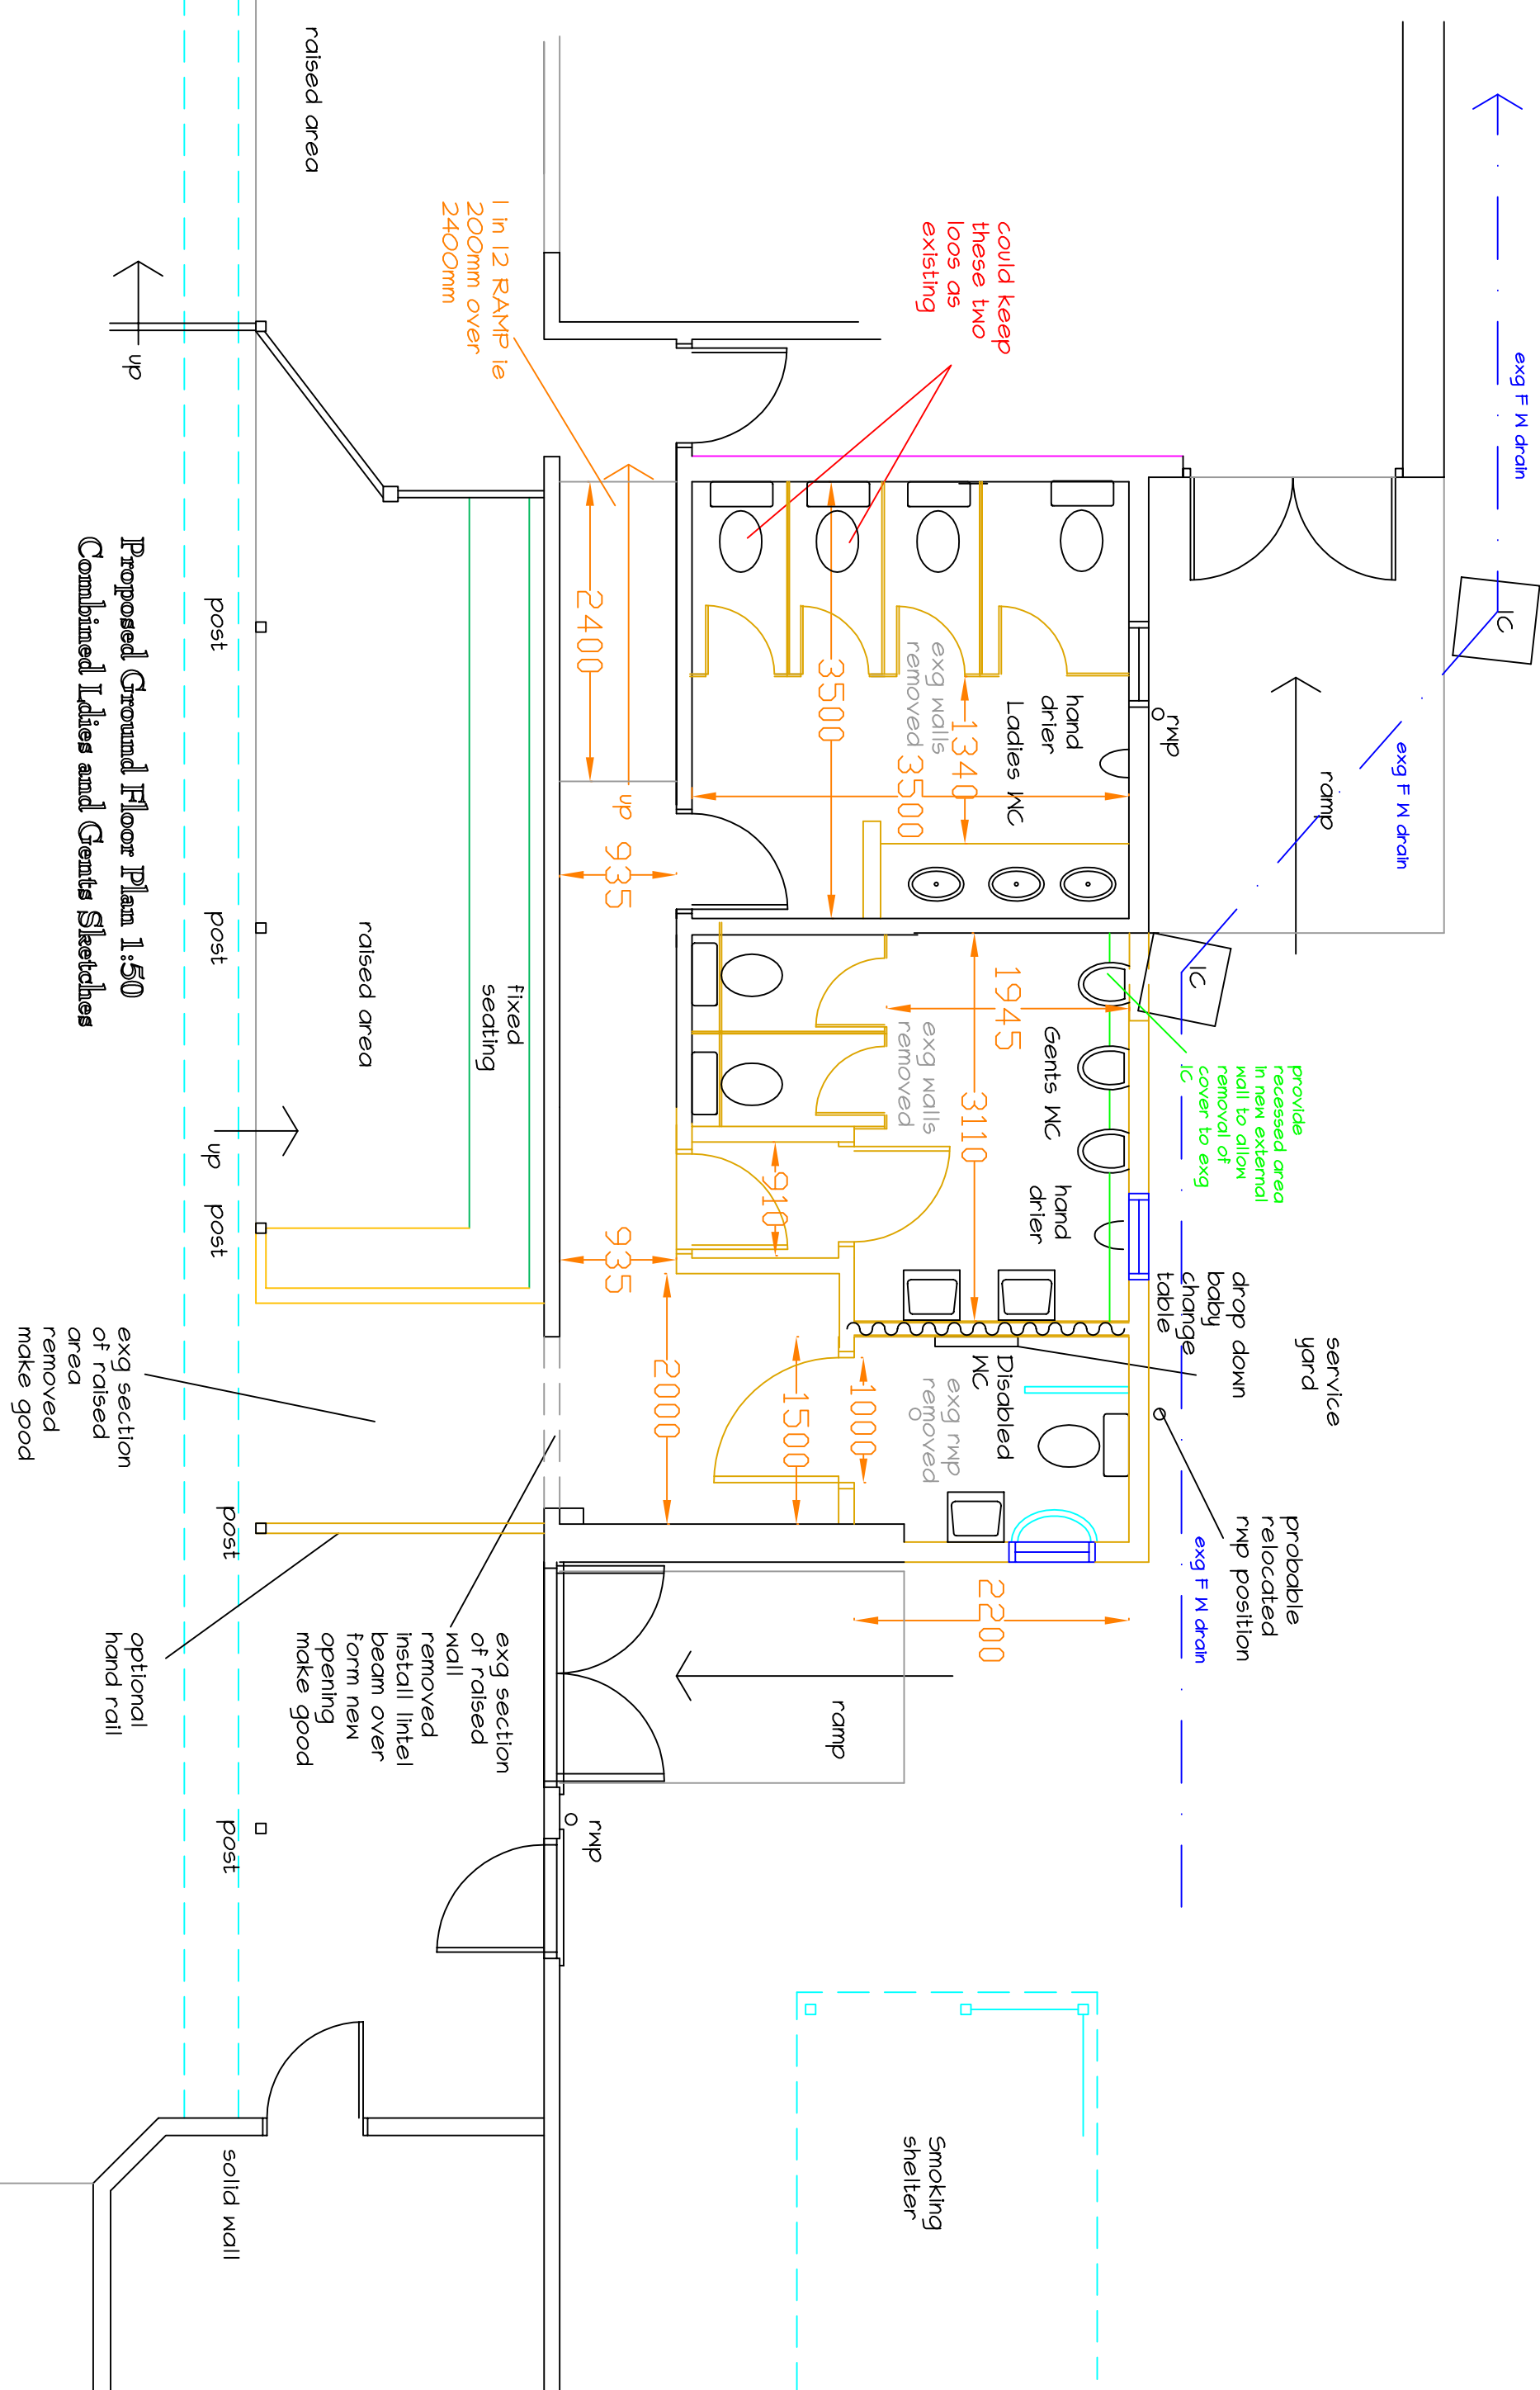

Proposed Ground Floor Plan 1:50 Combined Ladies and Gents Sketches

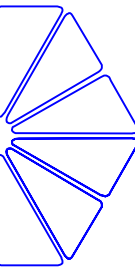

CHARTERED ARCHITECT
KEN IROSS *inc*
& ASSOCIATES

11 The Millers, Burslem
Huntington Road, ENA
Telephone 0191 2523000
Mobile 07761 69989
Email kross@keniross.com

Proposed single storey area extension to form
existing and new Ladies and new Disabled WC at
Lough Park Trade Union Working Mens Club
4591 Drumalley off of Havent Road SBD
for LPTU WMC
Drawing Number: LPTU WMC Havent 201501
14 JUN

Sheet size A1 landscape

This drawing is the copyright of Ken Iross & Associates
Drawing prepared for a planning application only