




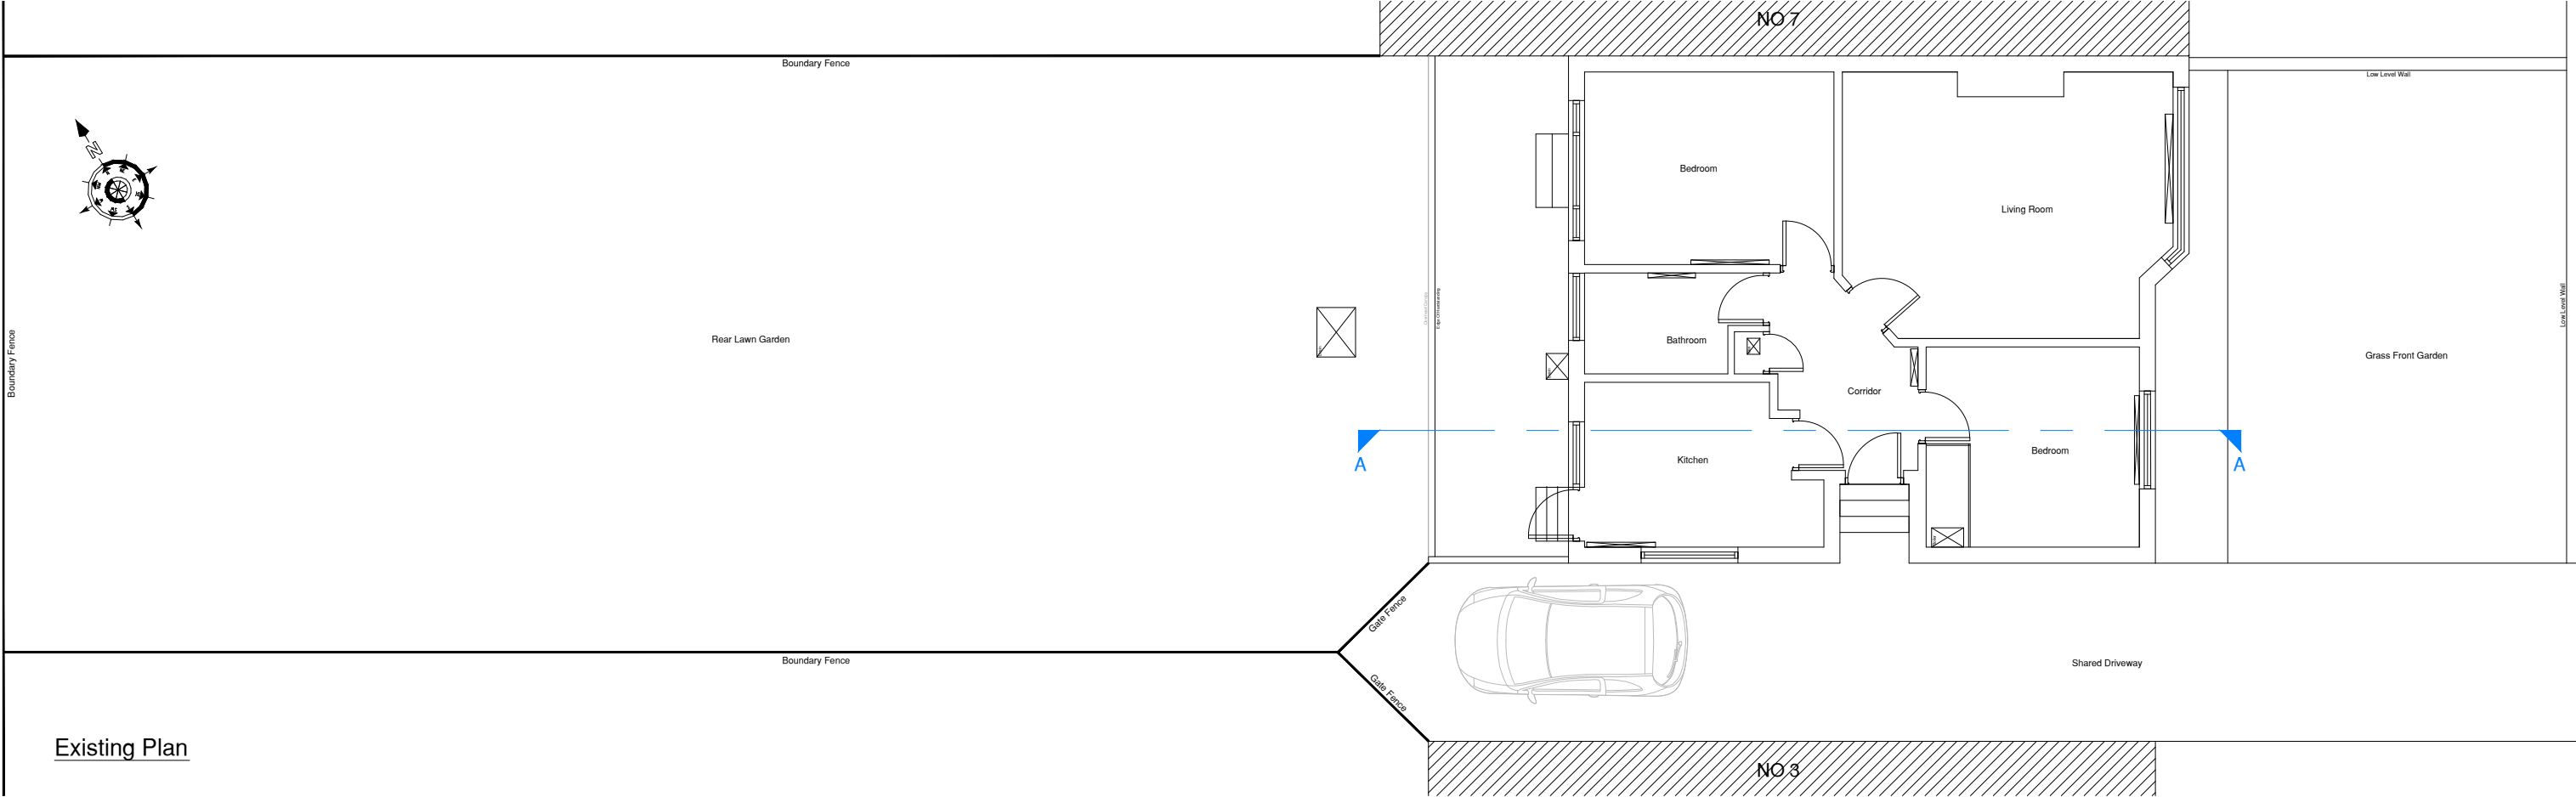


Existing Plan

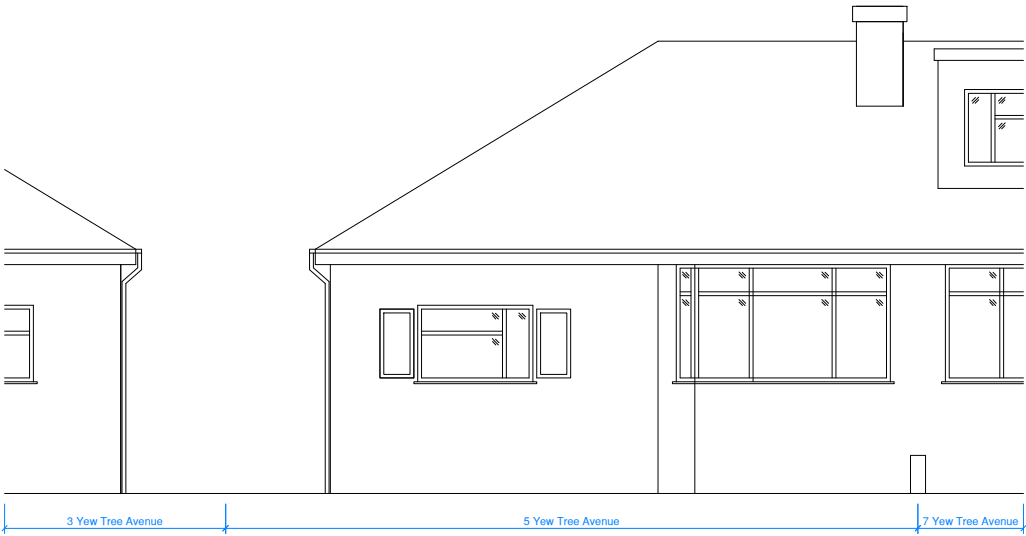


Existing North West Elevation

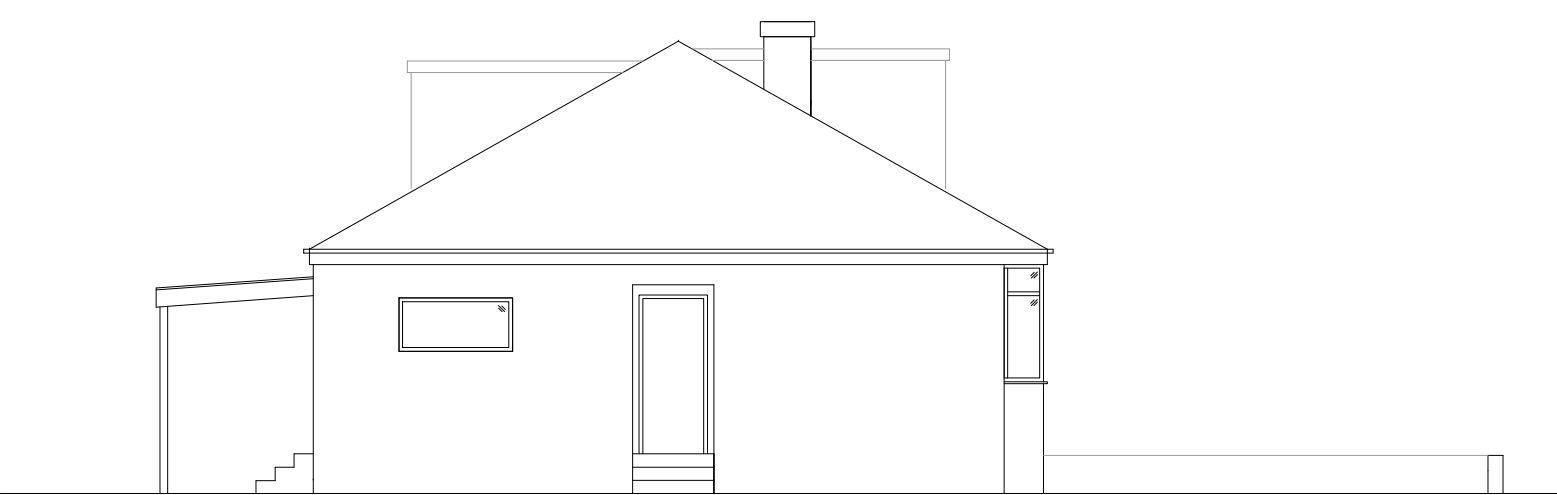

Existing North East Elevation

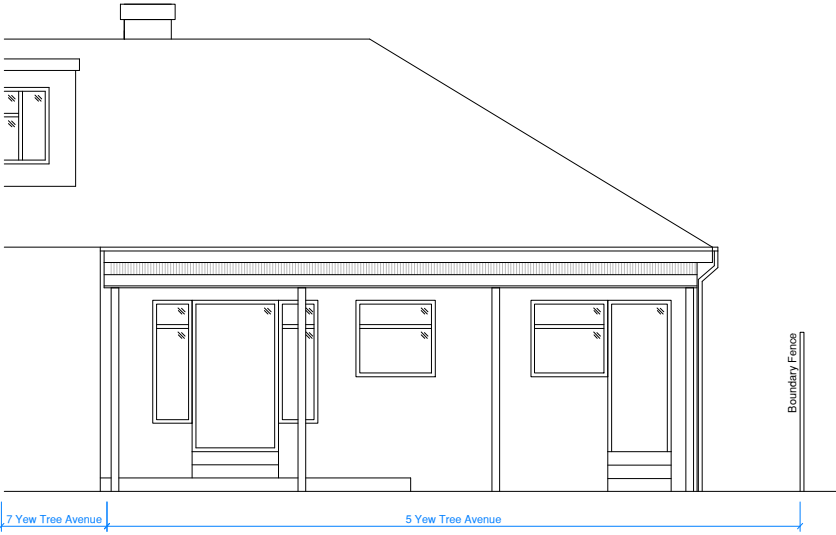

Existing South East Elevation

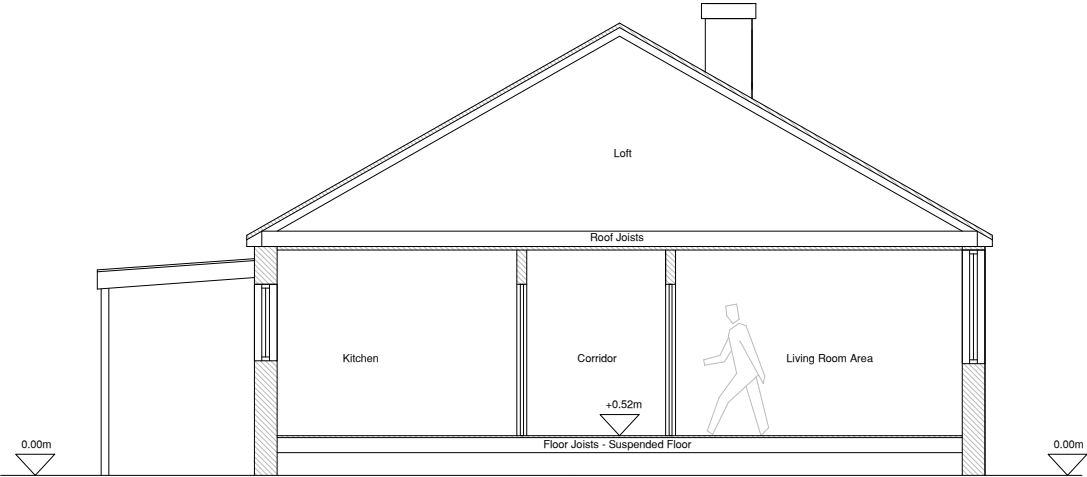

Existing Cross Section Through A-A



Existing South East Elevation Images

0m 1m 2m 3m 4m 5m
Scale @ 1:100

REV.	DATE:	DESCRIPTION:	DRAWN BY:
REVISIONS:			

Mr Austin
5 Yew Tree Avenue, Cowplain, Waterlooville, PO8 8AH
CLIENT:

New Single Storey Rear Extension Project
PROJECT:

Layout 1 - Existing Plans & Elevations & Photo
DRAWING TITLE:

ISD507-1
DRAWING NO: REVISION:

MA 14/04/2015 1:100@A3
DRAWN BY: DATE: SCALE: