


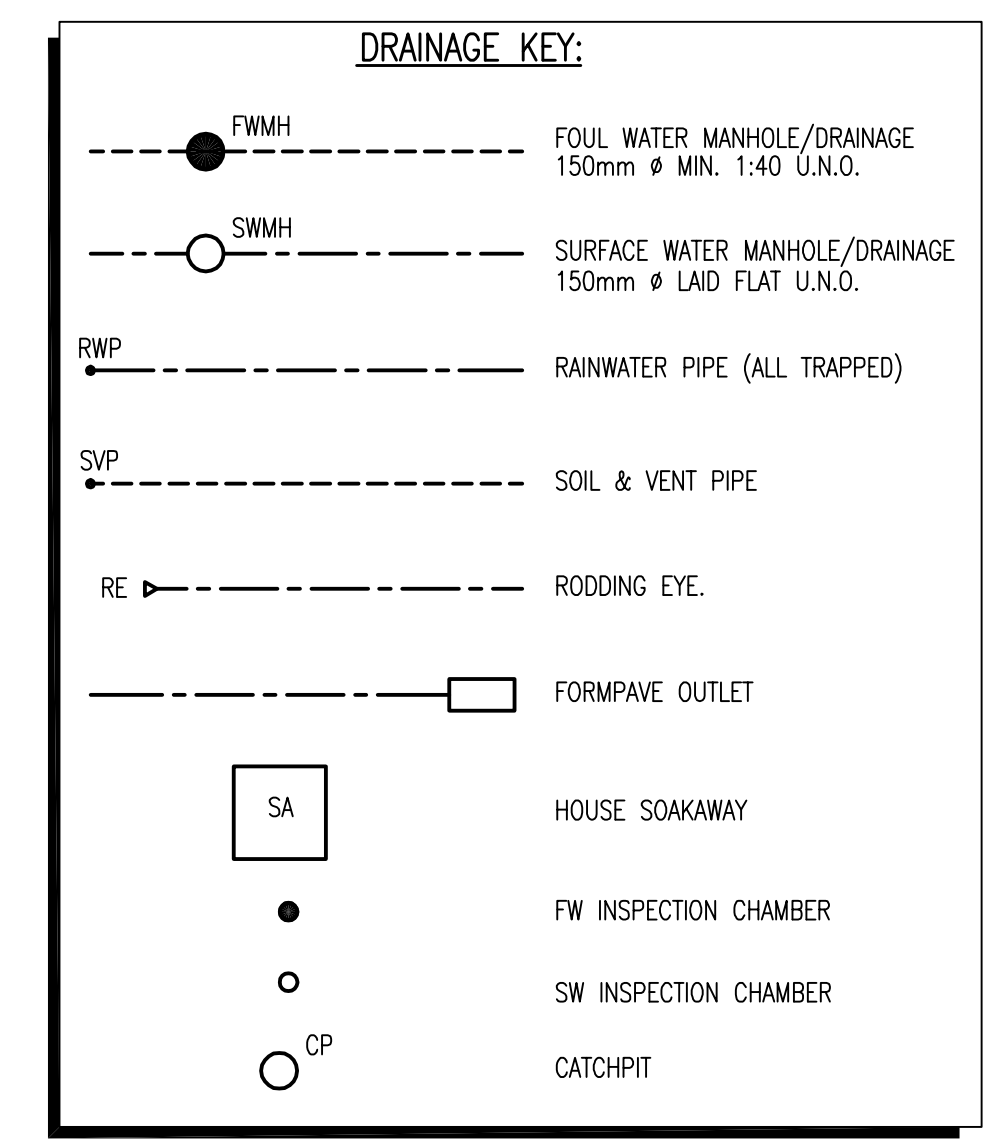

Surface Water Manhole Schedule

Foul Manhole Schedule

REFER TO HDL DRG. Nos. 14-2260-510
FOR EXTERNAL WORKS/DRAINAGE DETAILS

SIZE OF SOAKAWAYS SUBJECT TO RESULT OF PERCUSSION TESTS

SOAKAWAYS TO BE LOCATED A MINIMUM OF
5m FROM ANY FOUNDATION

 HAMIL DAVIES LIMITED Consulting Civil and Structural Engineers	Client	FOREMAN HOMES LTD		
	Project	RANELAGH ROAD, HAVANT		
	Drawing Title	PROPOSED RESIDENTIAL DEVELOPMENT DRAINAGE LAYOUT		
	Purpose	PRELIMINARY	Drawn HDL Designed	Scale 1:200 @ A0
	Issuing Office	SWANMORE	Drawing Number	14-2260-500
Telephone	01489 893 596			Issued P