

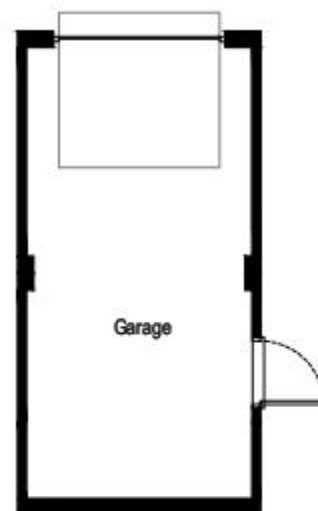
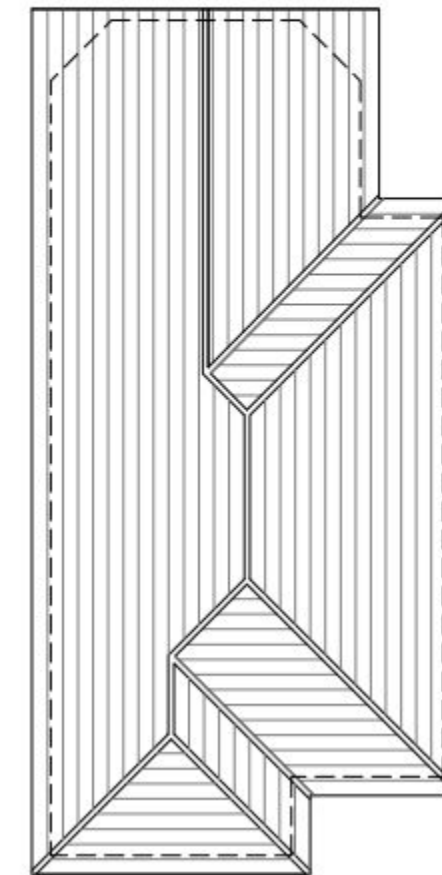
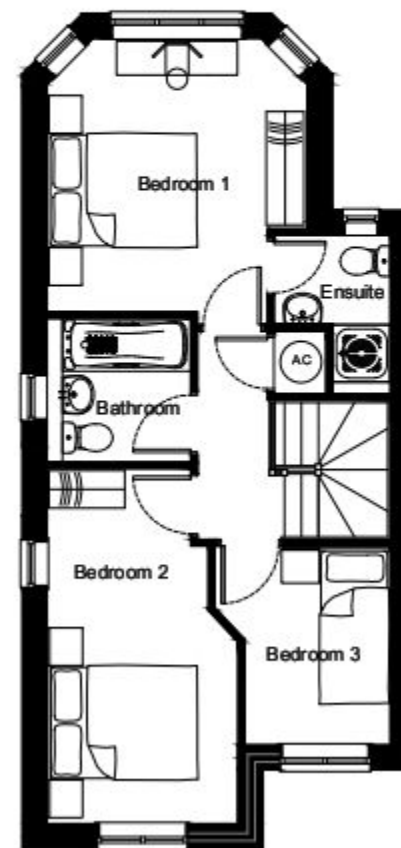



SUPERSEDED

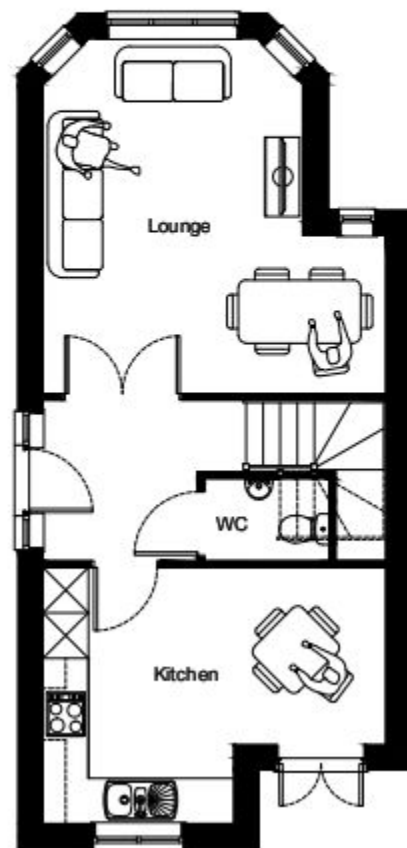

Ground Floor Plan

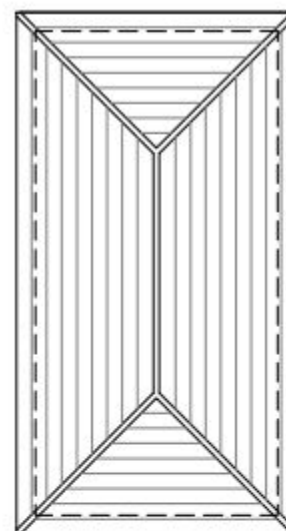

First Floor Plan

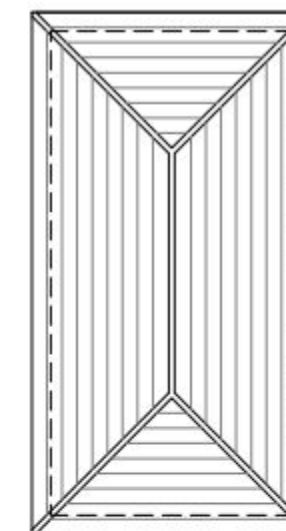

Roof Plan

Floor Plans
scale 1:100



		
CLIENT Sovereign Developments Ltd		
SITE 109 London Road, Cowplain		
TITLE Plot 4 Floor Plans		
SCALE 1:100 (A3)	DRAWING NO. 2015.078 PL.20	REVISION
DATE Jan 15		
DRAWN RLS	CHECK PDB	
Kalotec Limited, Cams Hall, Fareham, Hampshire, PO16 8AB Telephone: 01329 227 424 Email: info@kalotec.co.uk Website: www.kalotec.co.uk		