


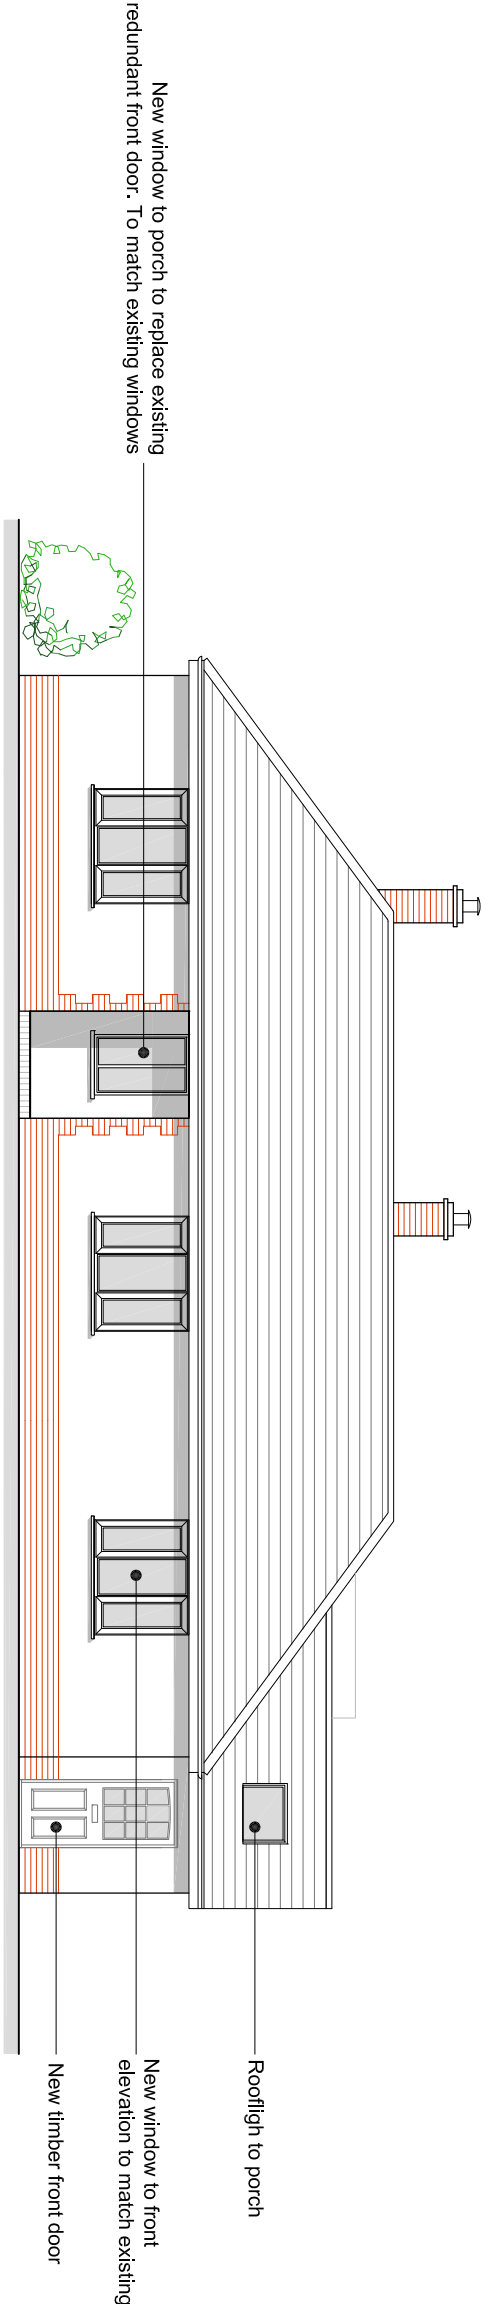

Proposed West Elevation
Scale 1:100

Rev	Date	Description	By	FM
A	16.02.15	First Issue	FB	MD

REVISIONS

0				
1				
1.5				
2				
3				
4				
5m				

Design Team Studios LLP
Copyright Reserved
Check Drawings on Site

DRAWING STATUS:
Planning

REVISION:
A

PROJECT
Alterations and extension to
32 South Road, Hayling Island
CLIENT
Mr & Mrs Friend
Scale @ A3: 1:100
Date: © Feb 2015

Drawn by: FB
Checked by: MD

DRAWING TITLE
Proposed West Elevation
DRAWING NUMBER:
202.P105_A