


FRONT



SIDE


REAR

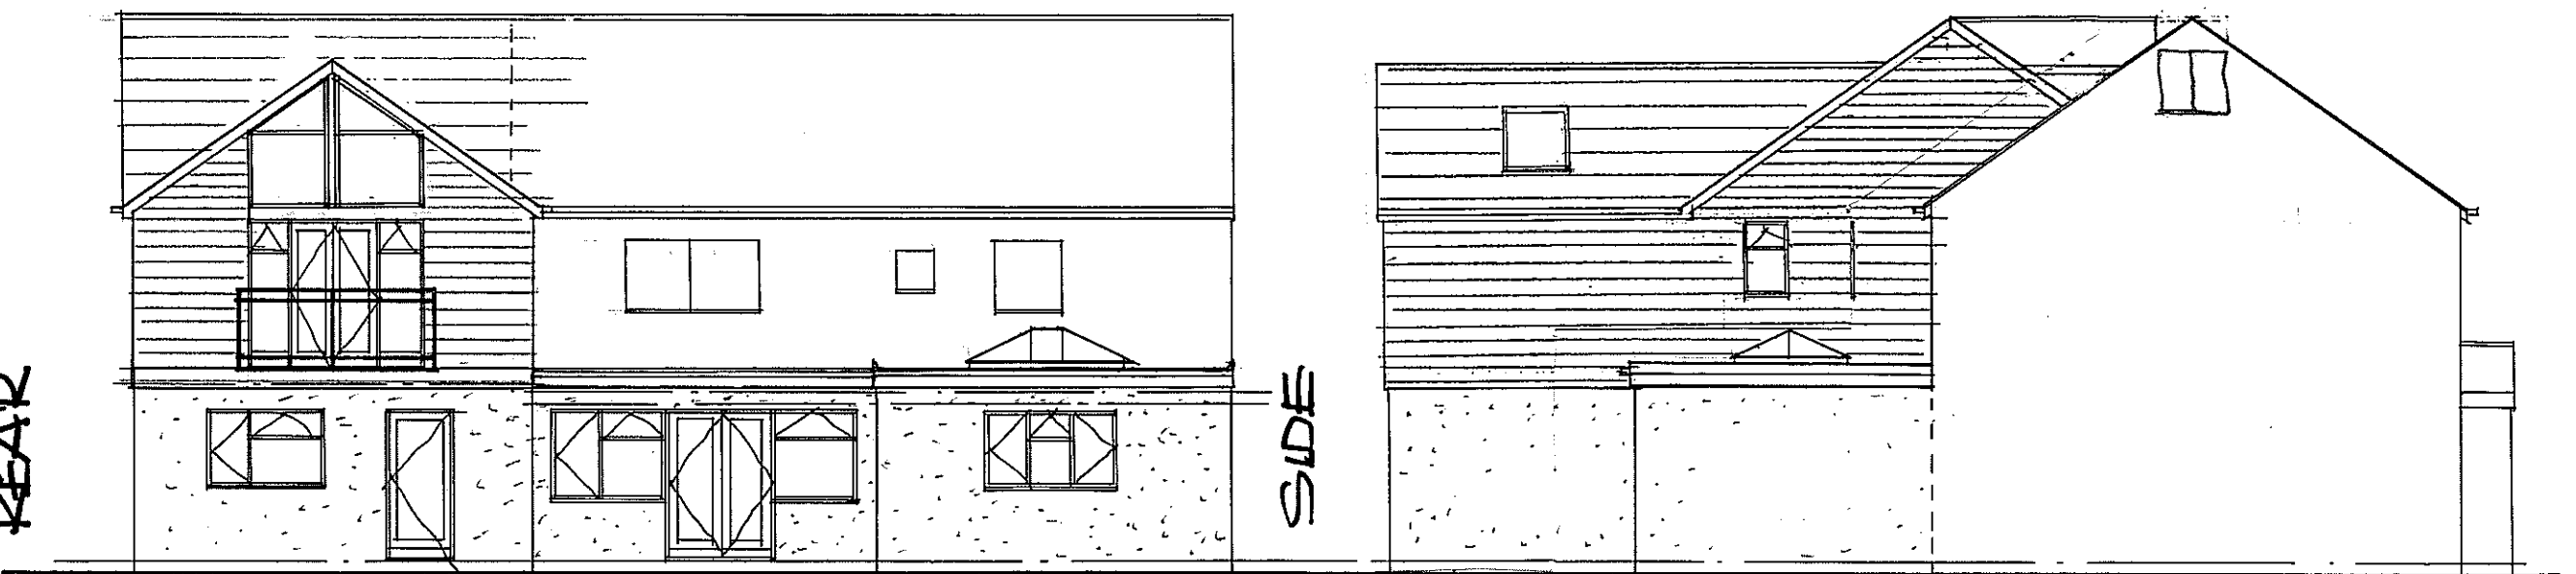


SIDE




LOCATION PLAN Scale 1:1250
OS UK 100046326

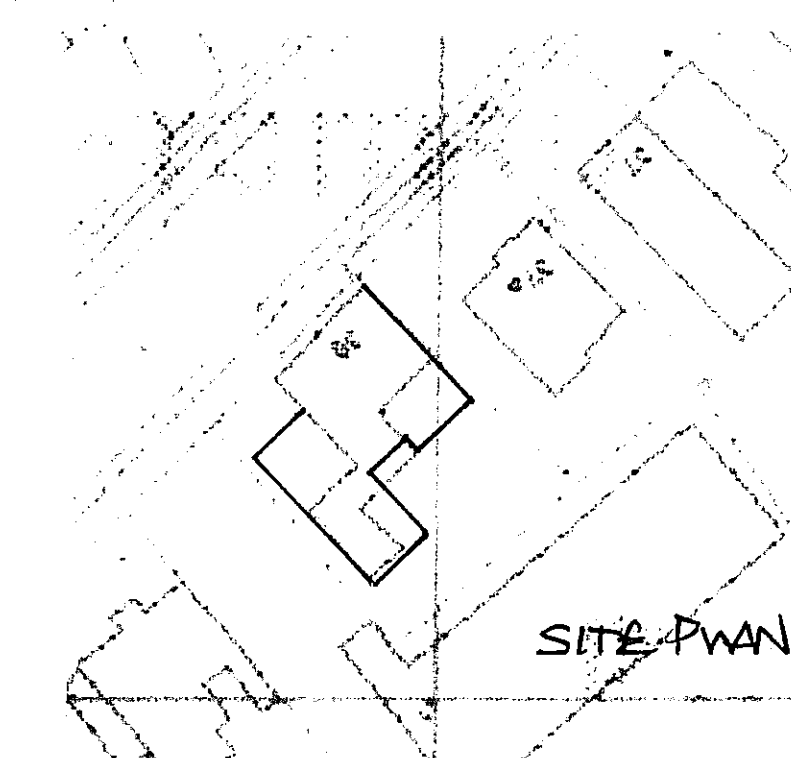


SITE PLAN Scale 1:500

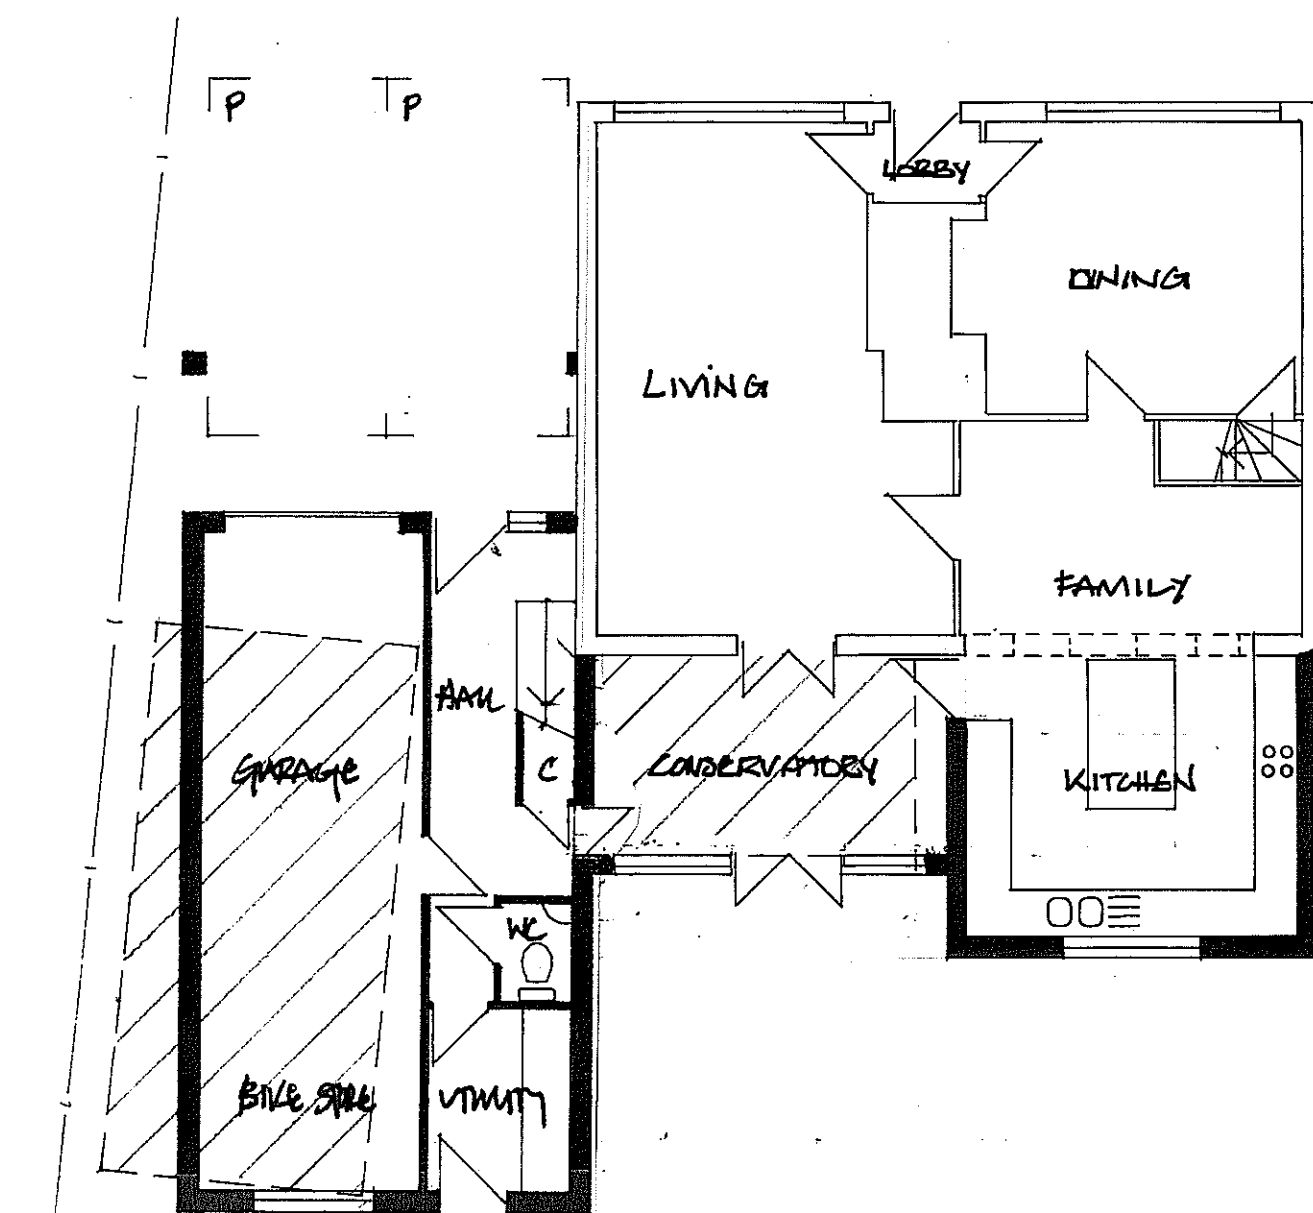

GROUND FLOOR

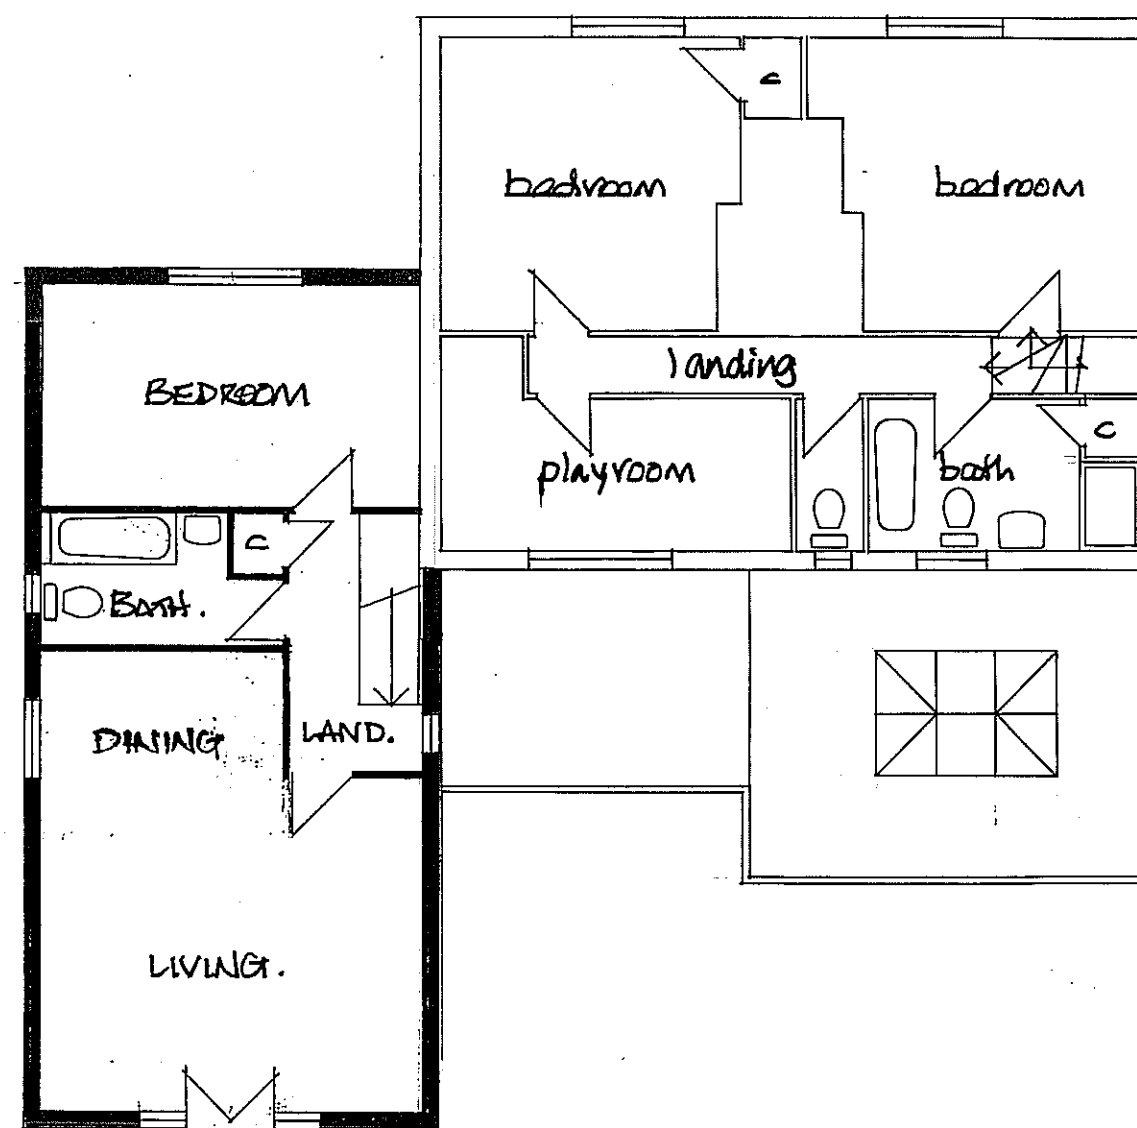

FIRST FLOOR

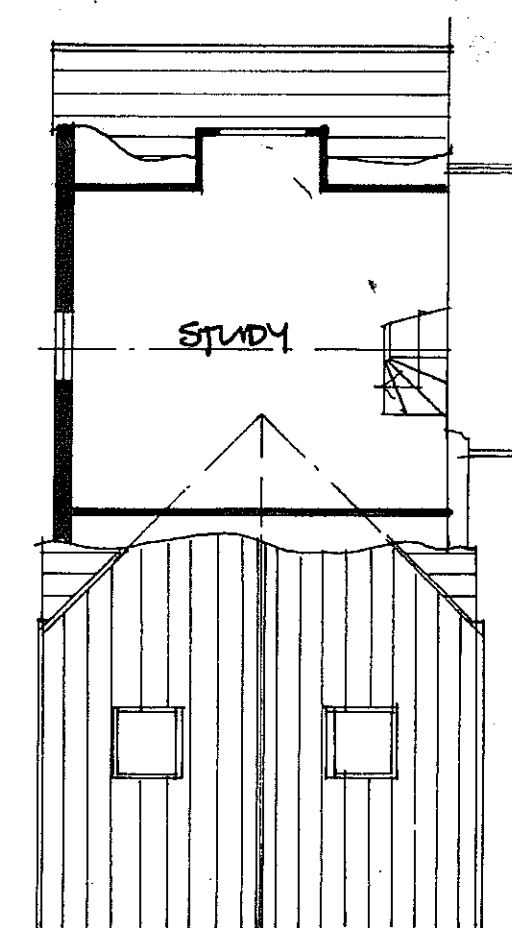

LOFT FLOOR

A		SEPT 14 EAST GARDEN REFORMED	17
Derek Treagus Associates ARCHITECTURAL SERVICES No3-The Townhouse, 20 Nelson Road, Southsea, Hampshire PO5 2AS Tel: 07956 624094 Email: derek.treagus@ntlworld.com			
Project	ALTERATIONS TO 39 BEDHAMPTON HILL, BEDHAMPTON.		
Client	Mr & Mrs M Hickman		
Subject	Planning Drawing		
Date:	Sept 2014	Scale:	1:100 @ A2
Rev:	A	Drg. No.	14/ 338/01
- Copyright reserved. - All dimensions are to be site confirmed and should not be scaled unless for Planning purposes. - Verify all queries with the office.			