




NOTES:
Dimensions to be checked on site before commencing work. Any discrepancies shall be reported to the architect immediately.
Do not scale from these drawings except for planning purposes.
Use figured dimensions only.
Where applicable this drawing is to be read in conjunction with other consultation drawings.
All drawings to be read in conjunction with specification and all other drawings / specification
drawings / specification

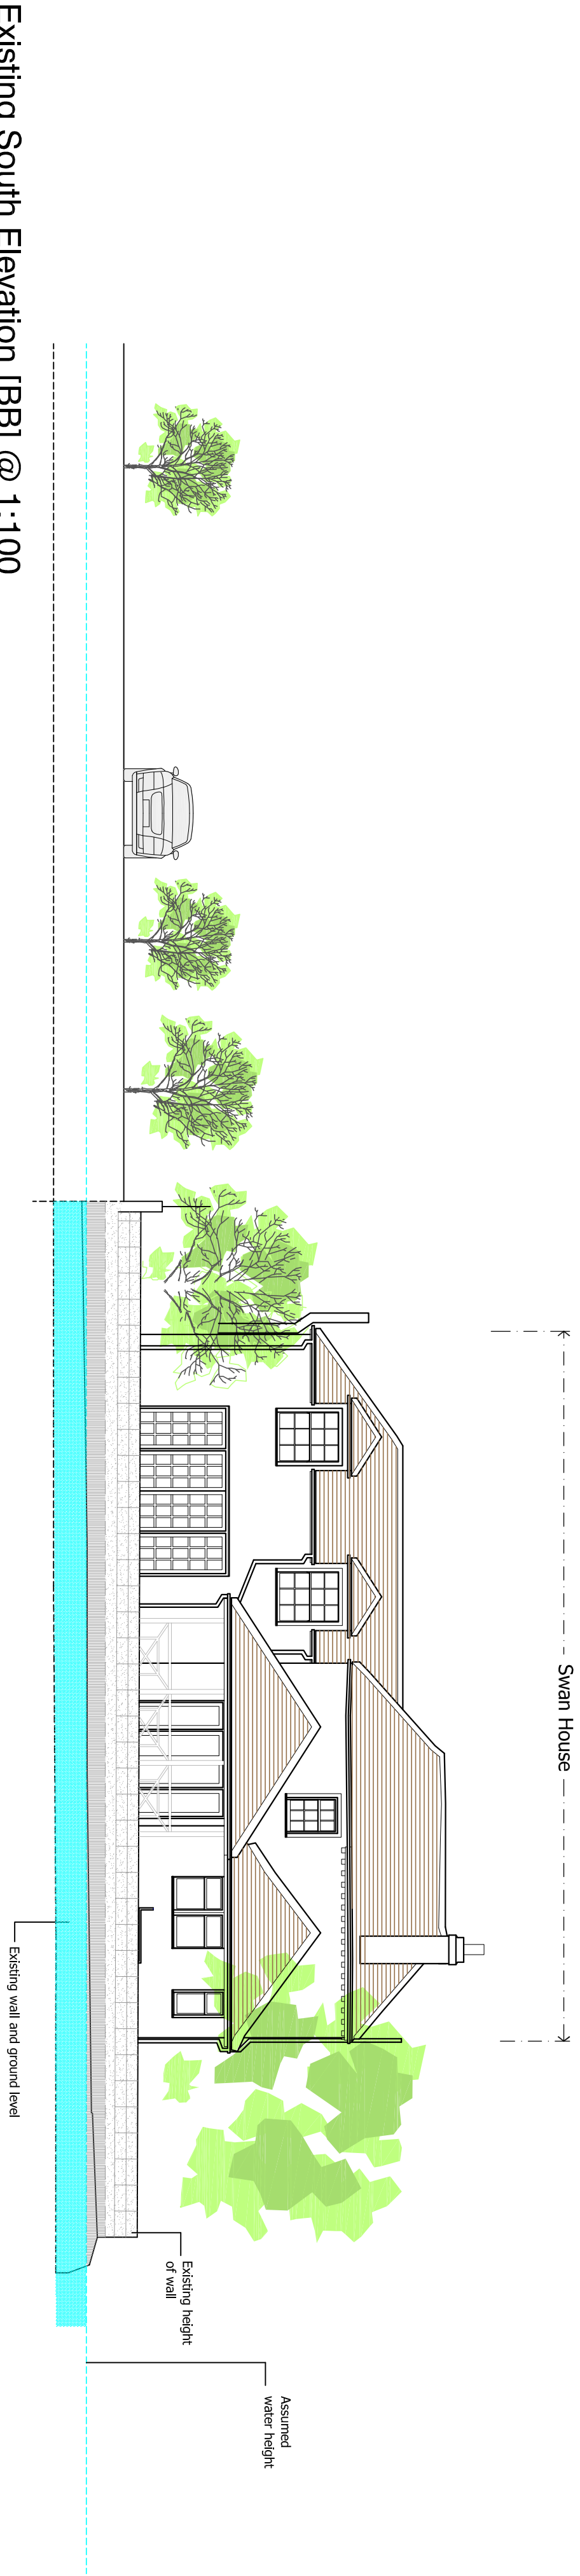


Existing South Elevation [BB] @ 1:100

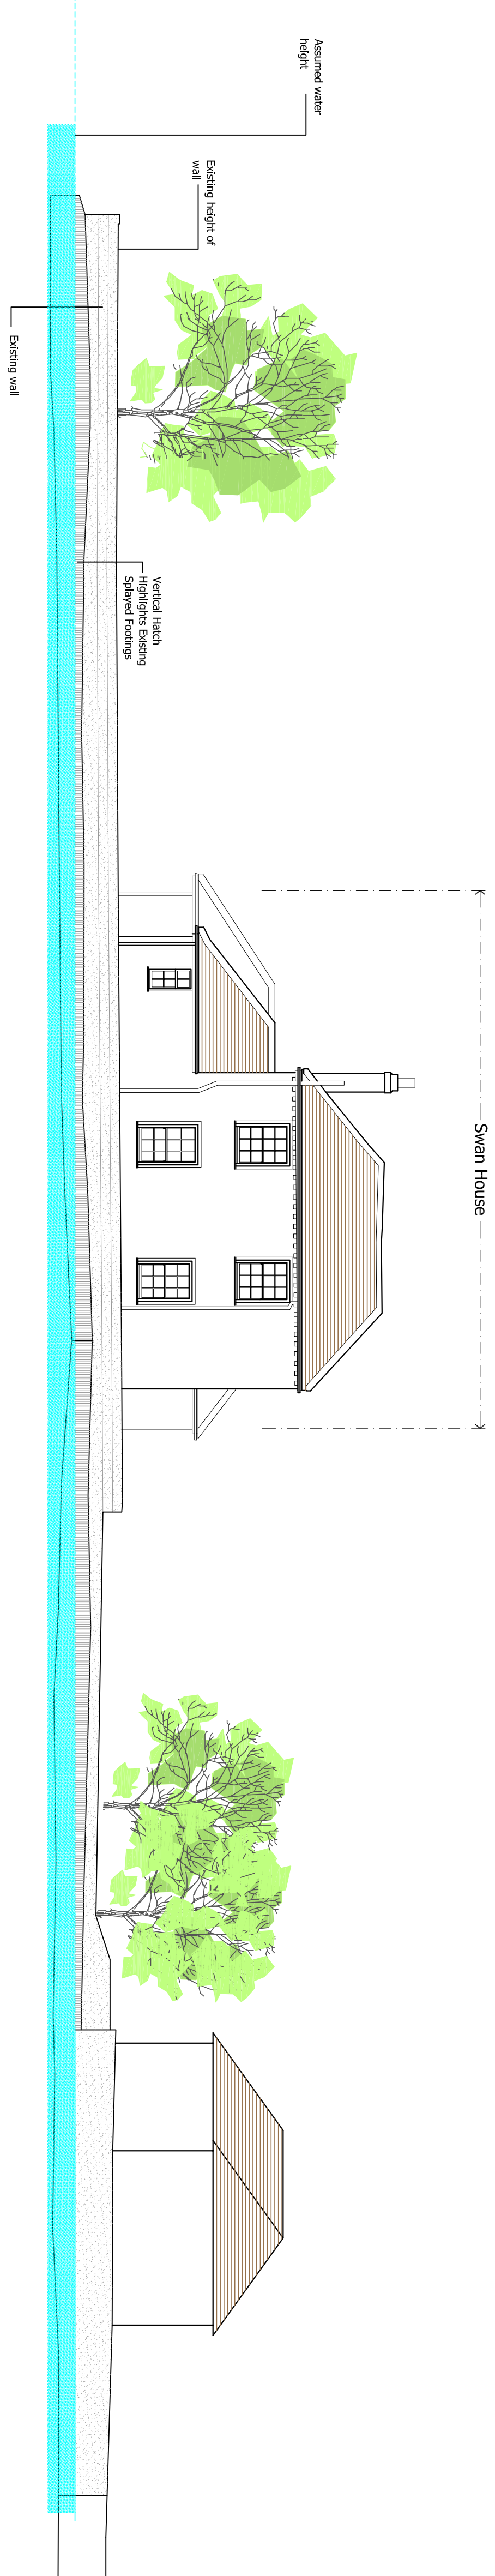

Existing East Elevation [AA] @ 1:100

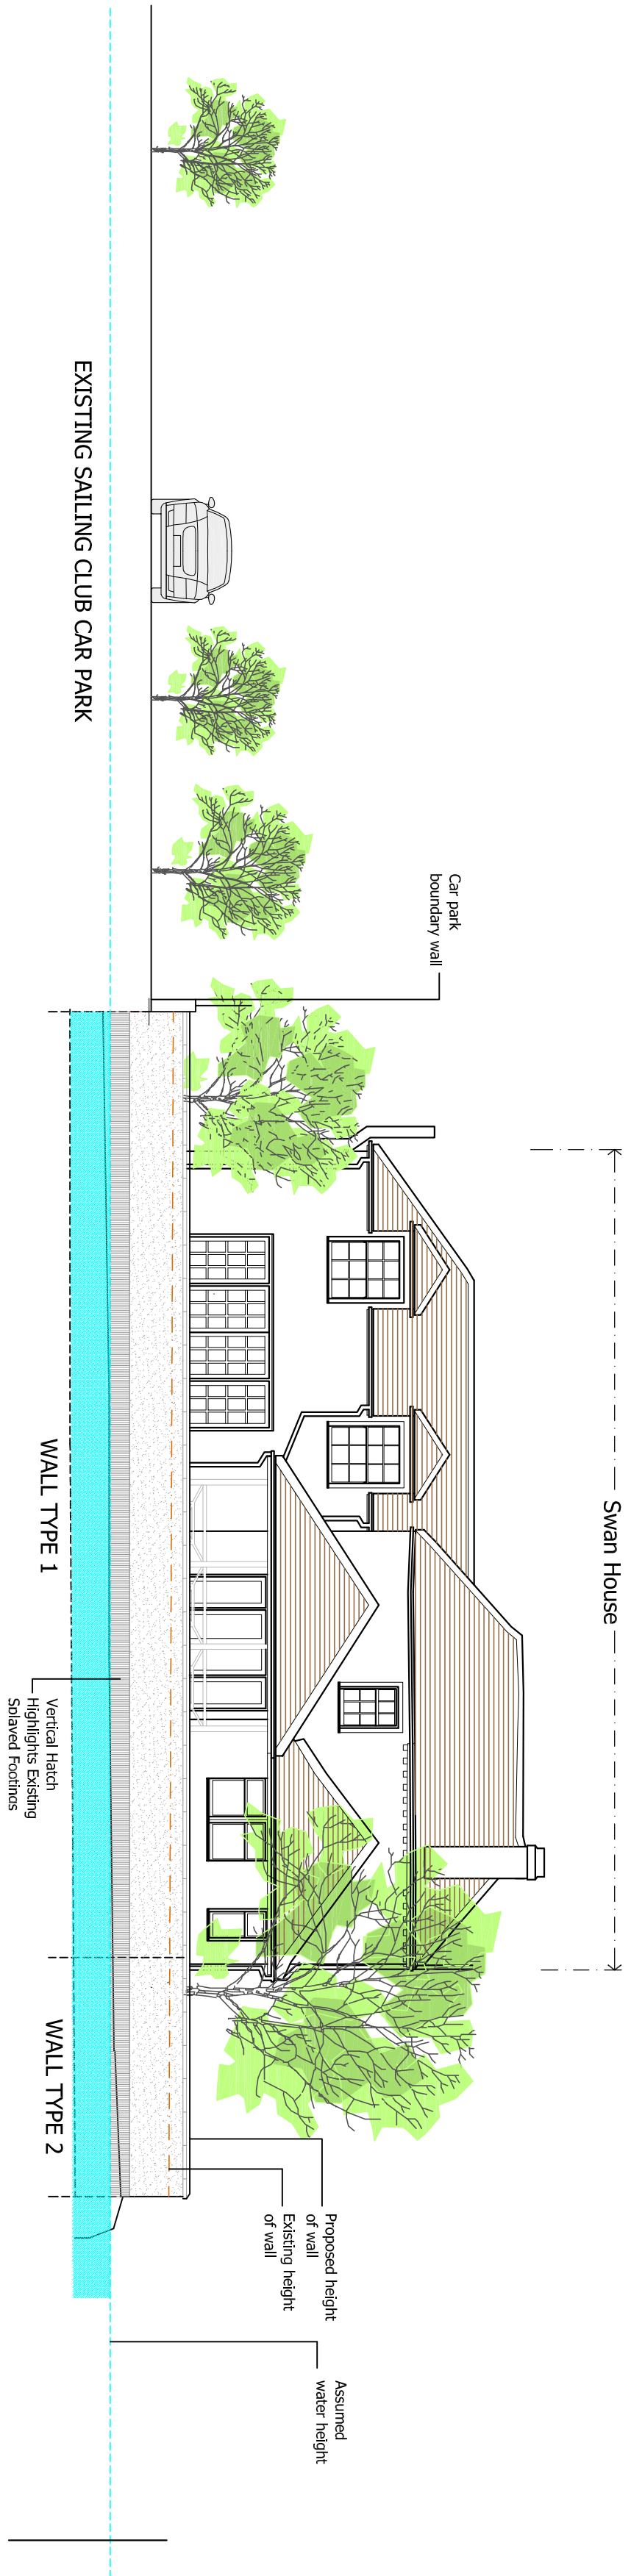

Proposed South Elevation [BB] @ 1:100

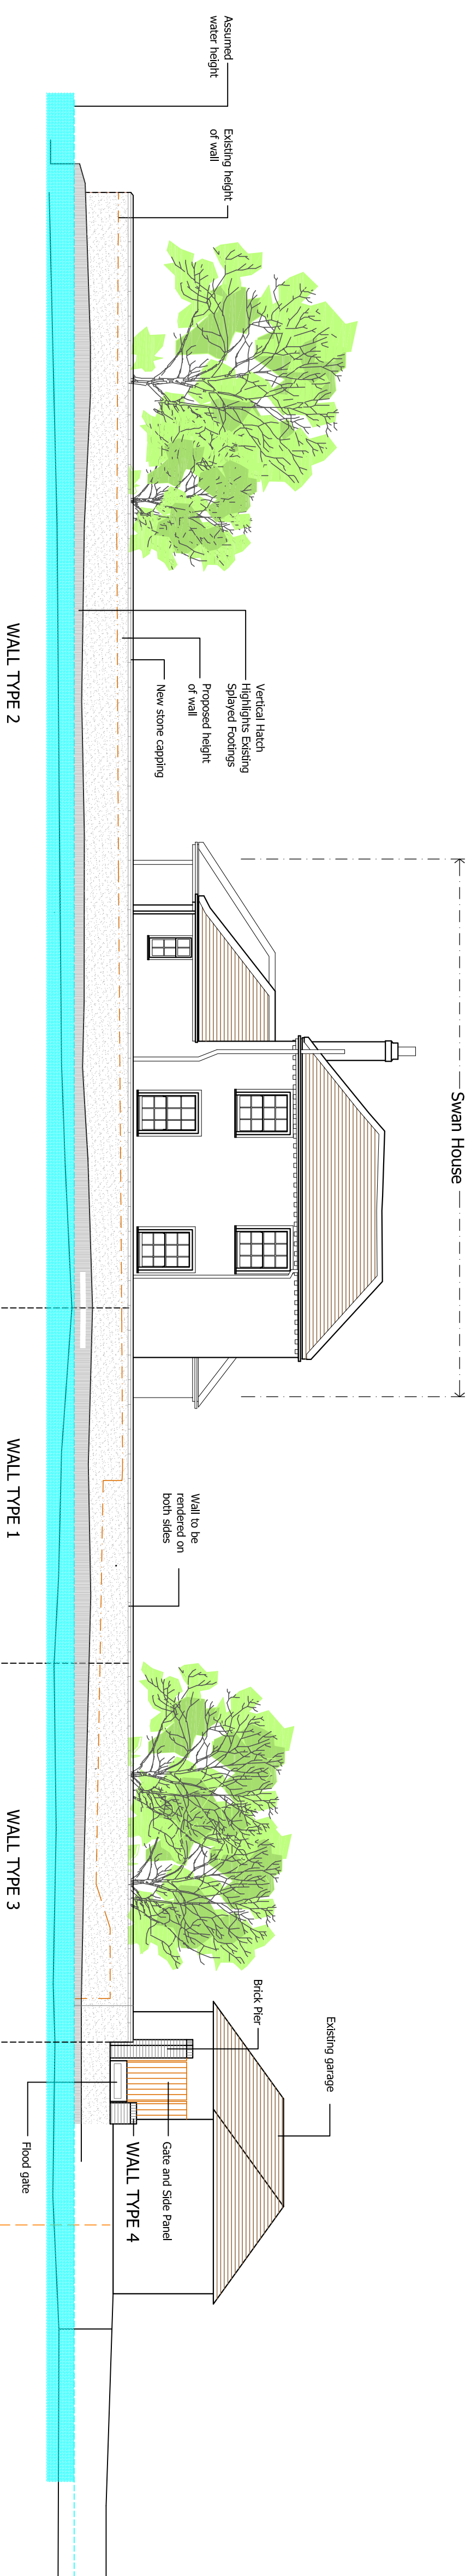

Proposed East Elevation [AA] @ 1:100

REV	DATE	AMENDMENT	DRAWN

DATE	April 2014	DRAWN	CH
DRAWING NUMBER	14047 - 01	REVISION	

PROJECT	Swan House
CLIENT	Mr R Bailey
ARCHITECTS	Hayler Davies Architects Ltd 1 The Old Flour Mill, Emsworth, PO10 7BT 01243 270 715 www.hdaarchitects.co.uk mail@hdaarchitects.co.uk

DRAWING	Wall - Existing and Proposed	SCALE	1:100@A1
---------	------------------------------	-------	----------