


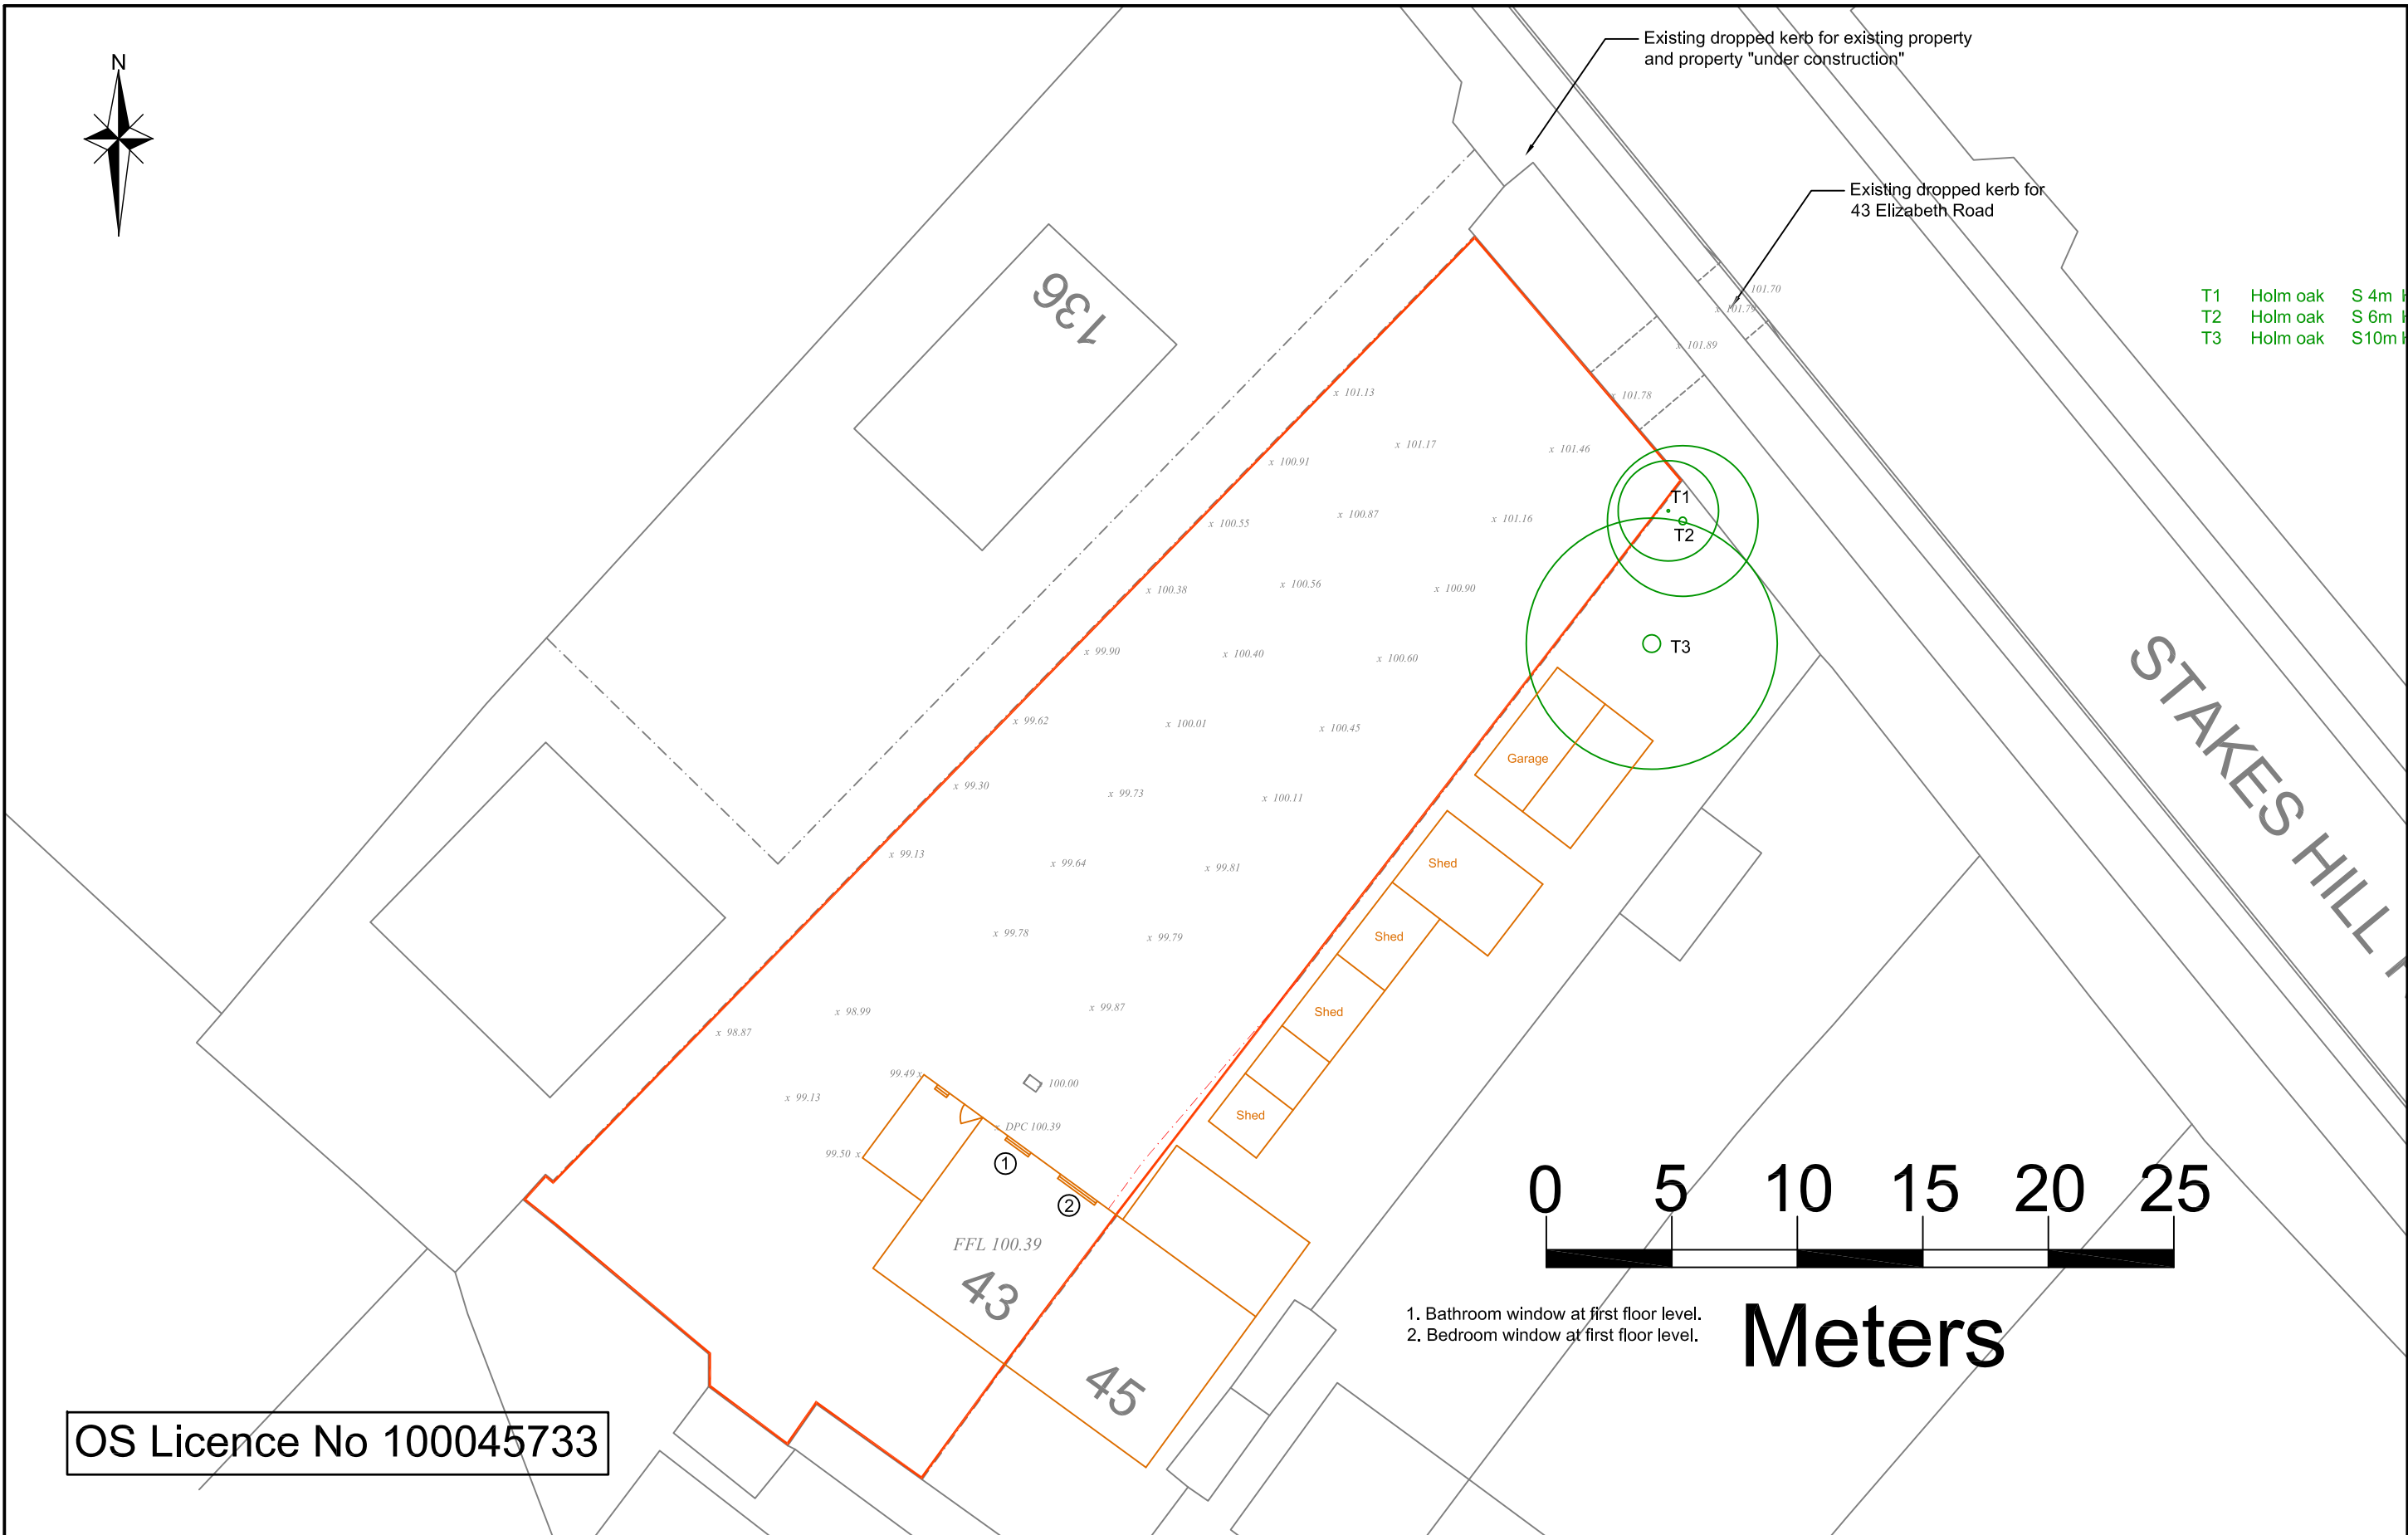

OS Licence No 100045733



Architectural & Civil Engineering Design
143 Station Road, Liss, Hants. GU33 7AJ
Tel 01730 894988 **Fax** 01730 891165
e-mail: enquiries@acedesigns-ltd.co.uk
www.ace-designs.co.uk

Job Title	Proposed New Dwelling rear of 43 Elizabeth Road, Waterlooville
Drawing Title	Site Plan as existing

Client

Mr J G Gill

Scale 1:250 @ A3	Date June 15	Designed n/a
Drawn EV	Checked GG	Approved
Job No 140301	Drawing No 140301 / 02	Rev