



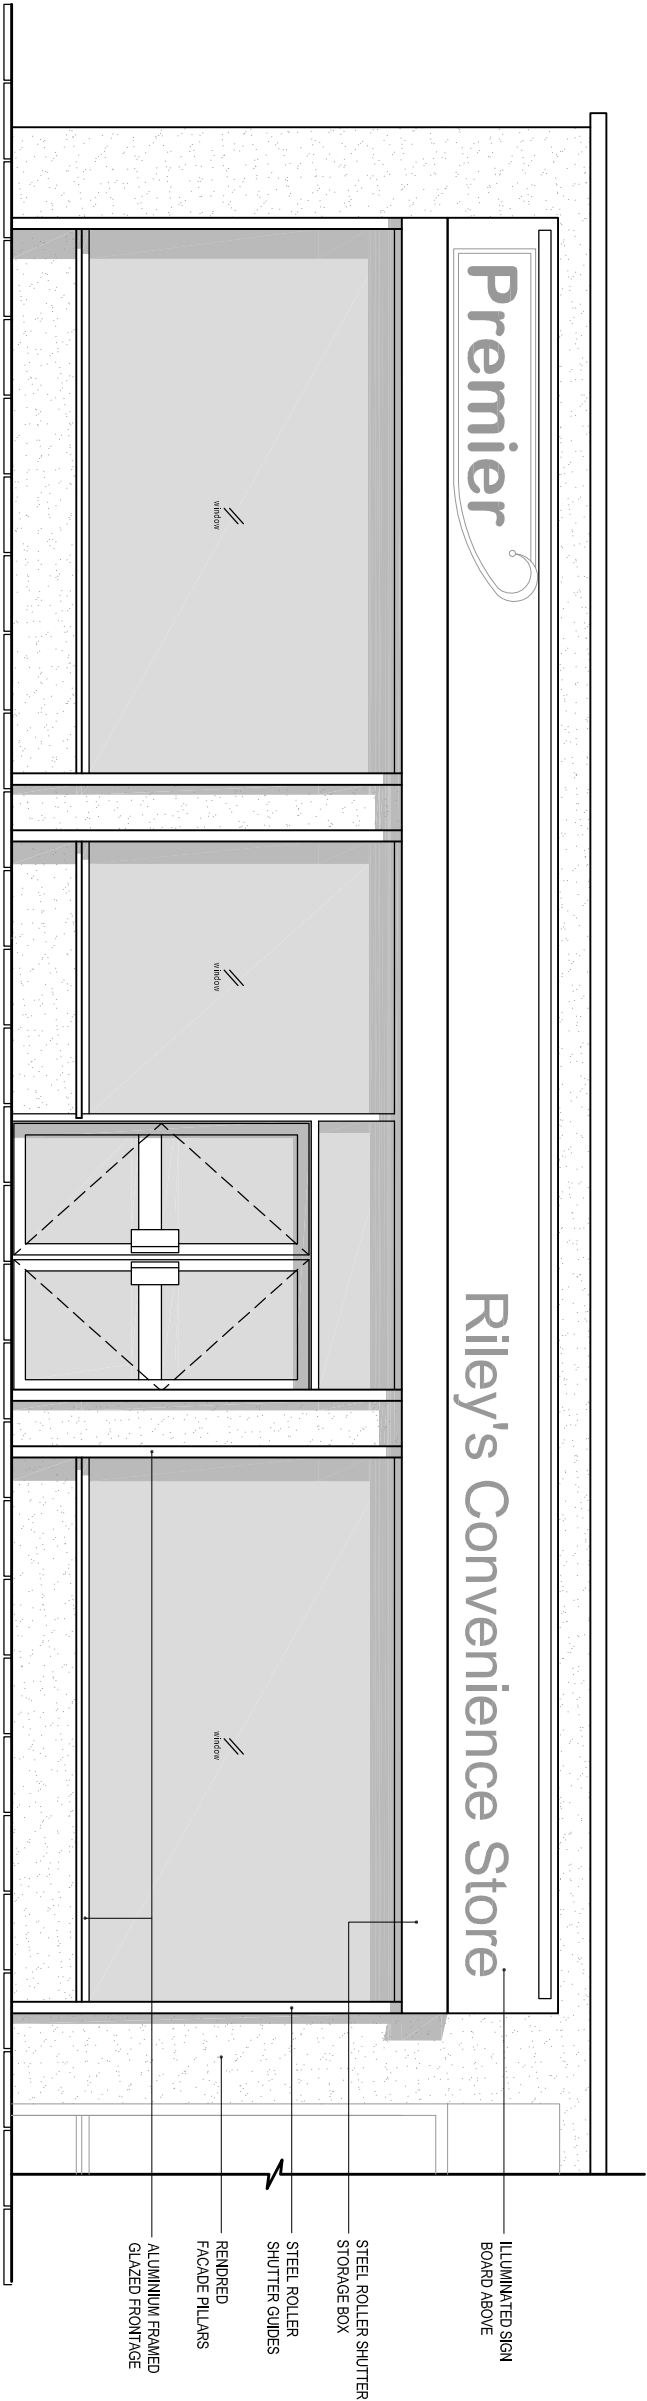

EXISTING FRONT ELEVATION
Scale 1:50

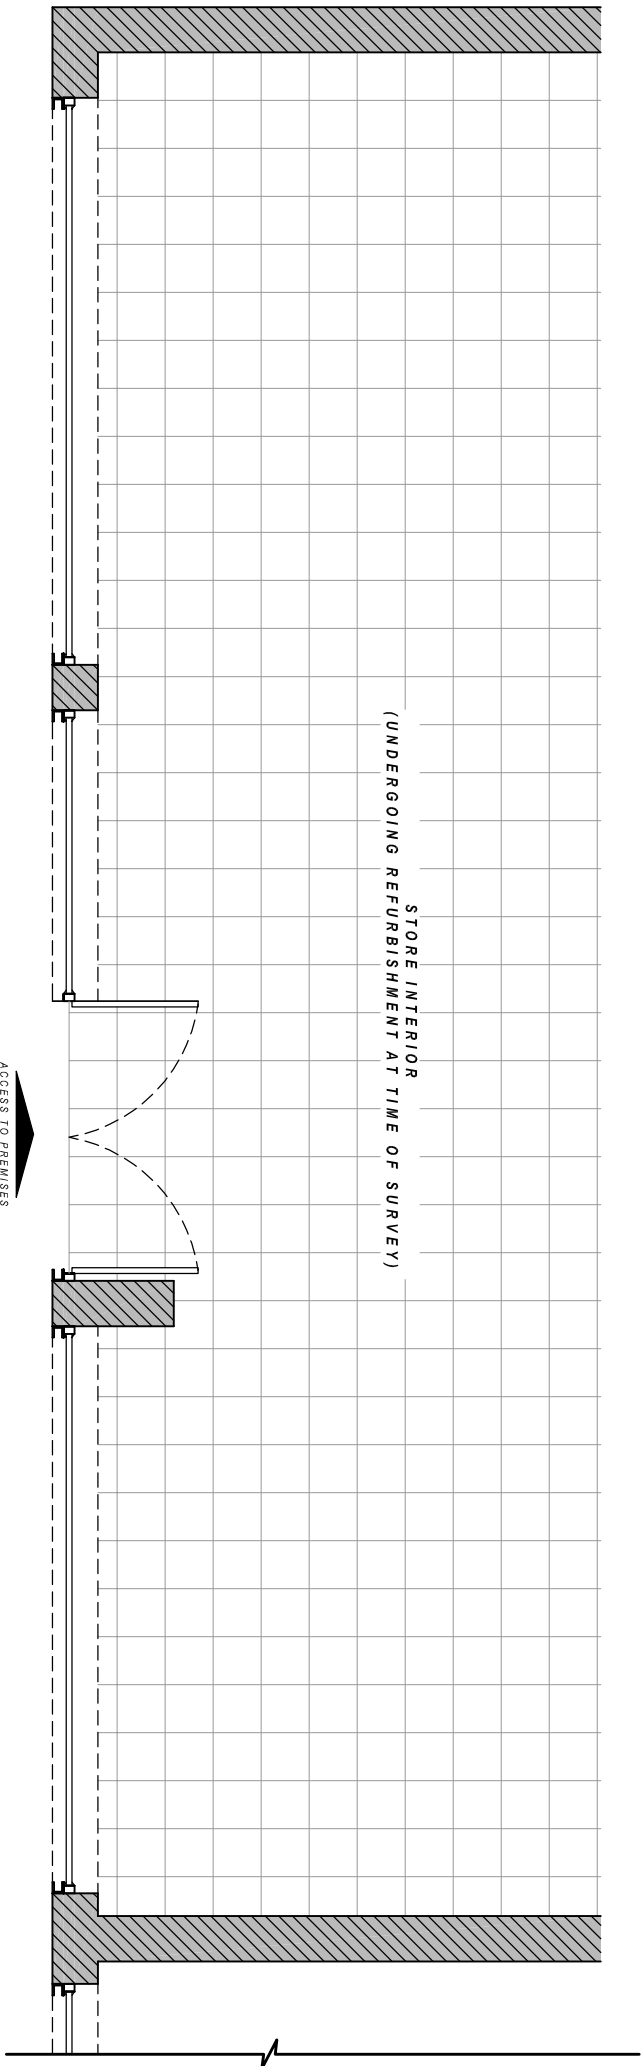

EXISTING PART PLAN
Scale 1:50

Drawing Title: Existing Elevations and Plans			
Ref: NM-09-2014-24-1	Date: 16-09-2014	Rev:	
Scale: 1:50	Paper: A3	Date Rev:	