


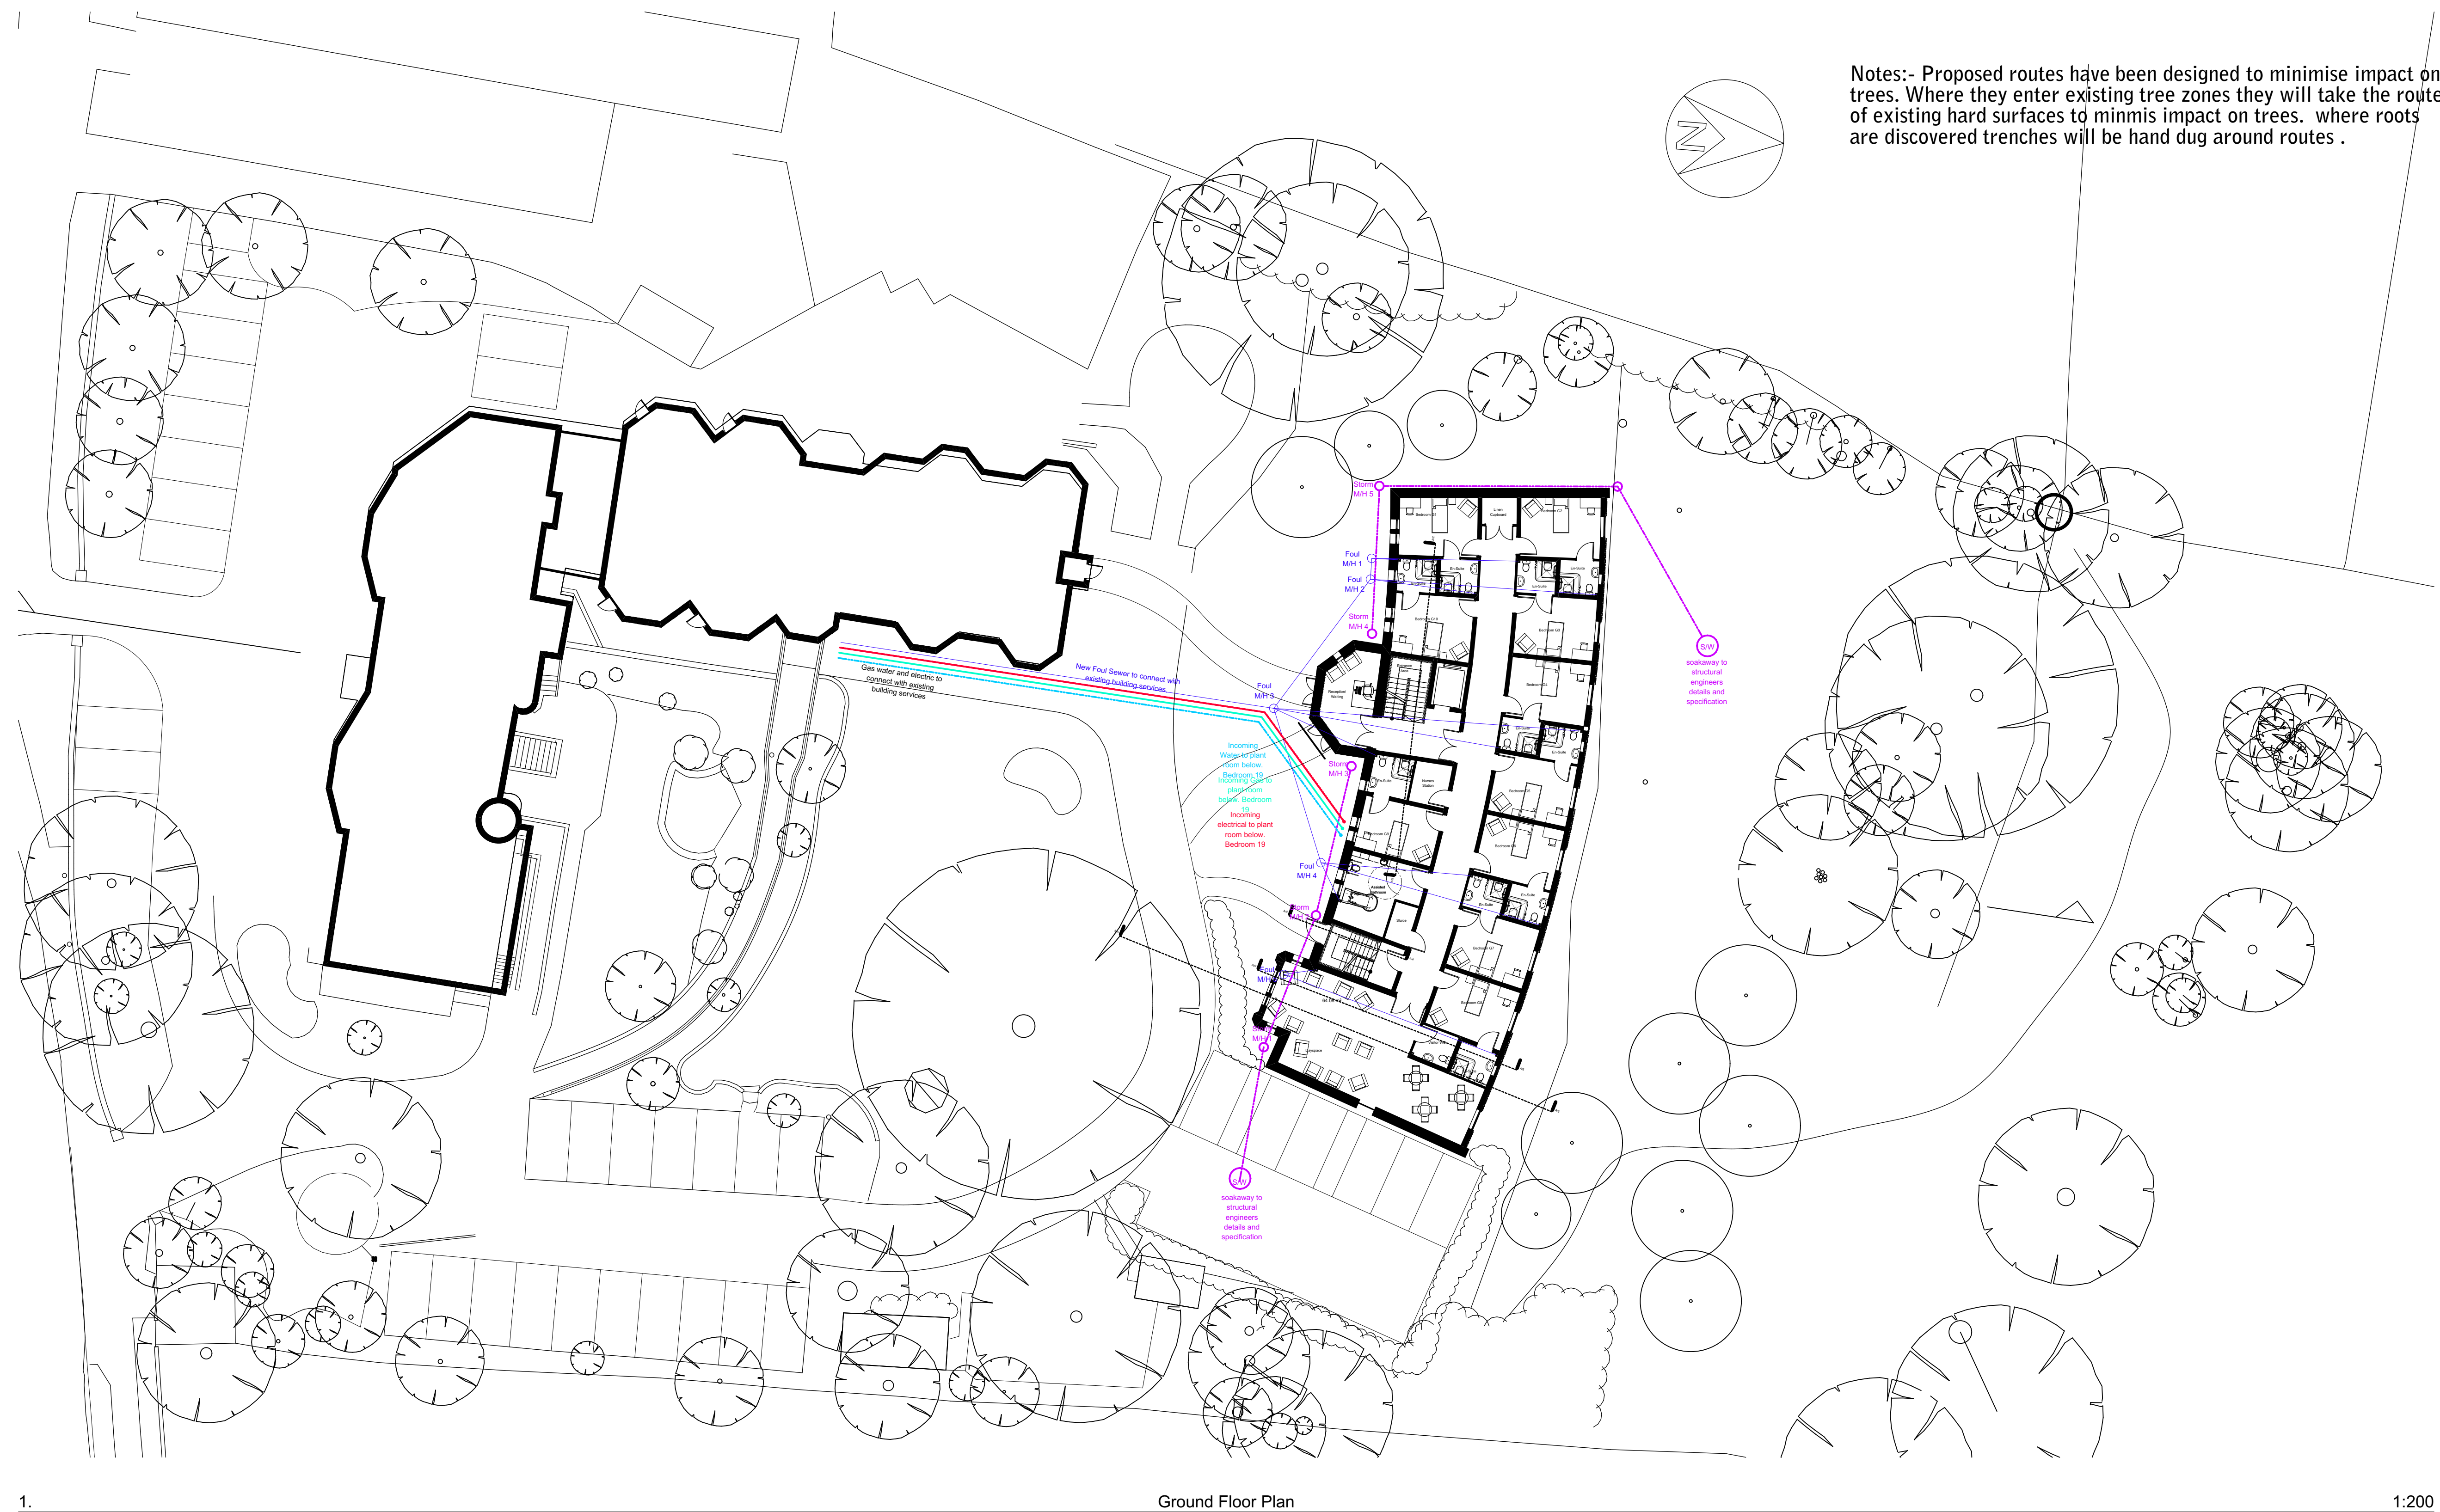

1. Ground Floor Plan 1:200

revisions & notes: A 09/04/14 ISSUED FOR CLIENT COMMENTS
 B 28/04/14 ISSUED FOR PLANNING
 C 26/08/14 AMENDMENTS ADDED. ISSUED FOR PLANNING

SAB
 SAB
 SAB

project: EXTENSION TO BELMONT
 CASTLE
 NURSING HOME
 PORTSDOWN HILL ROAD
 BEDHAMPTON
 Drainage Plan
 drawing name:
 status: Planning Application
 date: April 14
 scale: 1:200@A1
 drawn: SAB



Project No. 4055 drawing No. 1308 rev C