

Housetype HT5

3 Bed / 5 Person


Total GIA : 85sqm (measured inside face of blockwork)

Plot Nos : 17,28 & 29


Tenure : Affordable

House type HT5 used as a semidetached unit with other house types

For handing of house types refer to site layout drawing number 14021/02

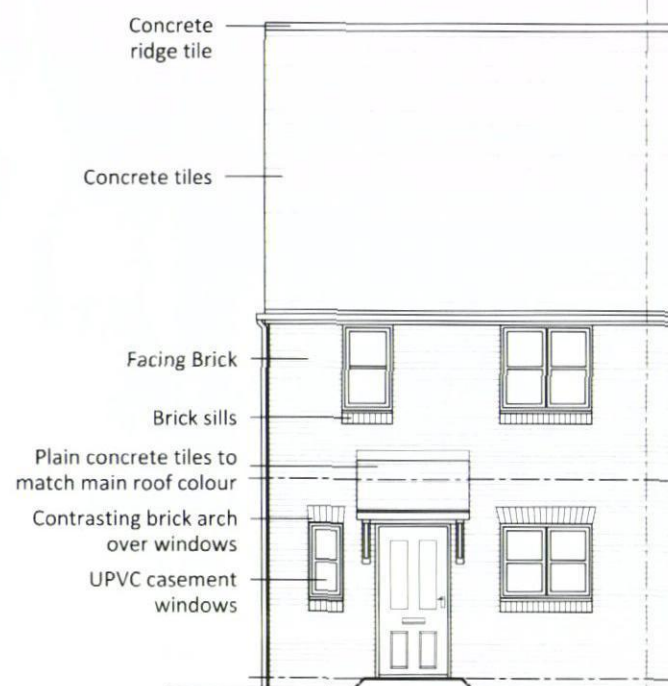


01
34 Front Elevation

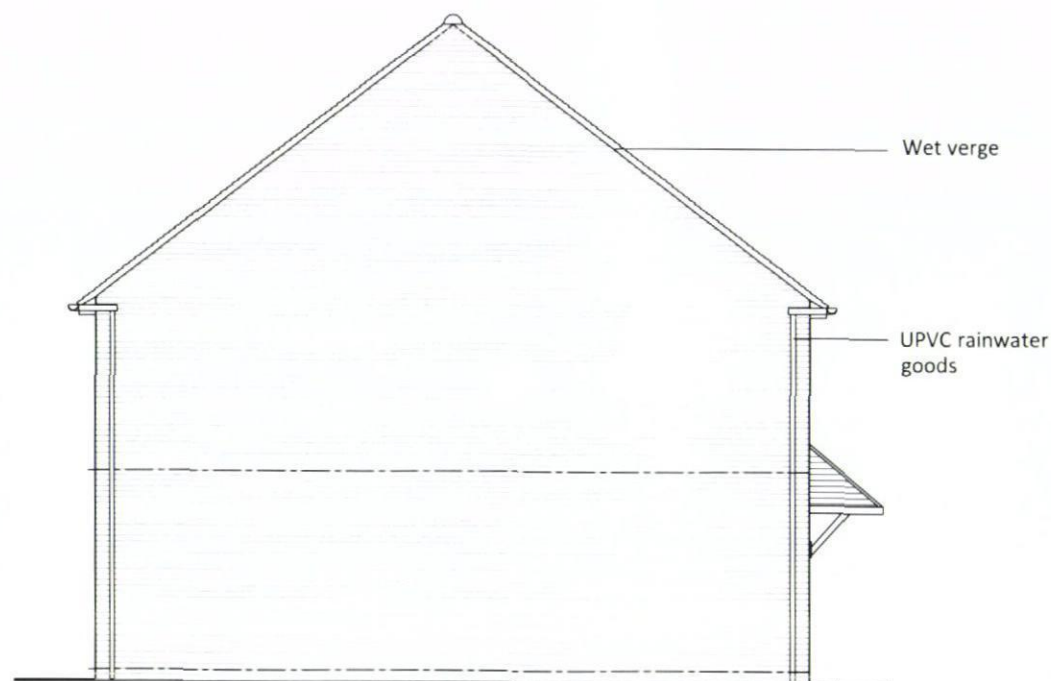

02
34 Side Elevation



03
34 Rear Elevation

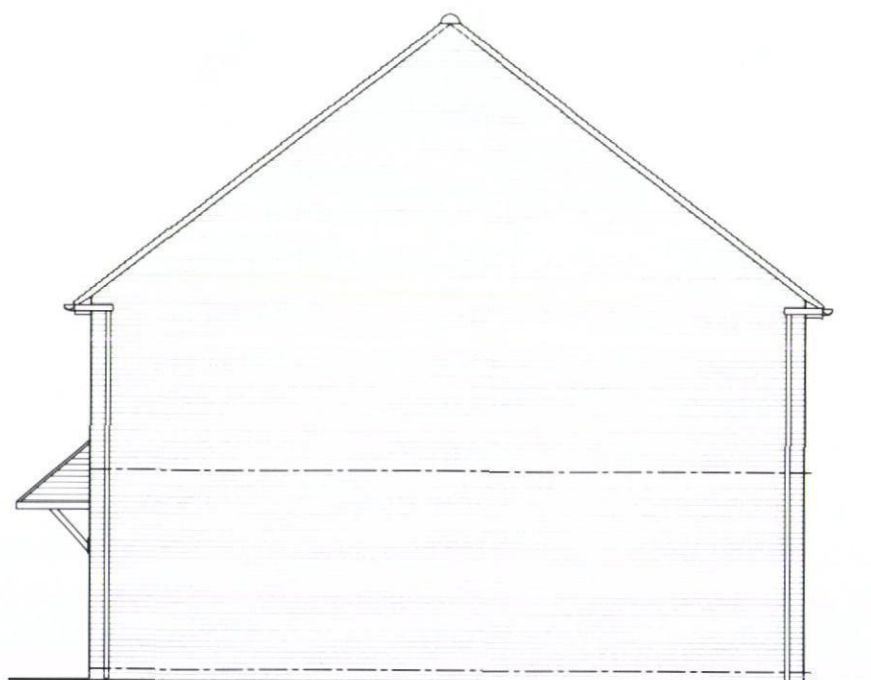

04
34 Side Elevation



0 1 2 3 4 5m
Scale 1:100

General Notes

Refer to site layout for handing of units.

This drawing has been produced for use on this specific project.
This drawing reflects standards agreed for this project and legislative standards current at the time of its production.
Any future changes to these drawings will require review in accordance with changing legislation.

For elevations of houses within the proposed layout, please refer to site section drawings.

External material product refs, colours and finishes all subject to agreement with Planning Authority.

Refer to drawing no 14021/61 for garage details.

Refer to dwg no 14021/62 for car barns and cycle stores.

B	15.08.14	Planning issue	GR	MD
A	05.08.14	Issued for client comment	GR	DH
Rev	Date	Details	Drawn	Checked
Issued for: PLANNING				
Project/Client:		Project No:	14021	
Bartons Road		Dwg No:	34	
Havant		Rev:	B	
Drawing:		Scale:	1:100 @A3	
Housetype HT5		Drawn By:	GR	Date: 05.08.14
3B Affordable		Checked By:	DH	Date: 05.08.14
Elevations				



15 Glasshouse Studios, Fryern Court Road, Fordingbridge
Hampshire, SP6 1QX T: (01425) 655806/653639

© BrightSpace architects Ltd. Contractors must work only to figures and dimensions which are to be checked on site.
Registered Office: 17 Northway Rd, Pennington, Lymington, Hampshire, SO41 8GU Registered Number: 10799008