


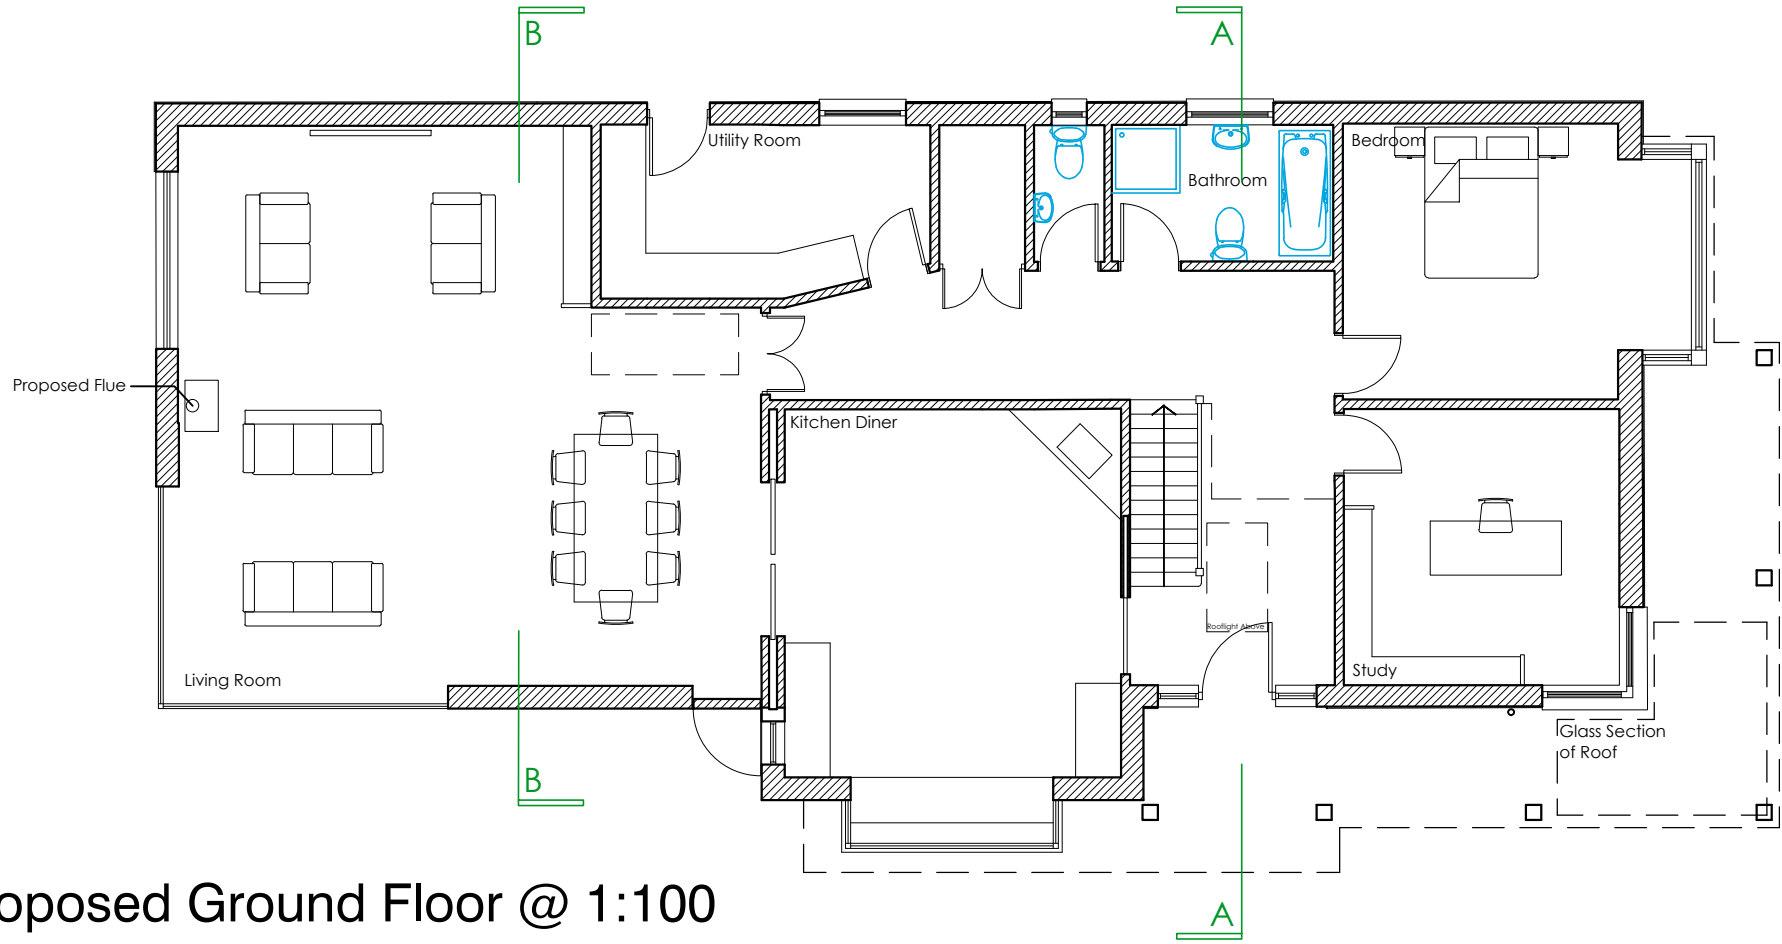
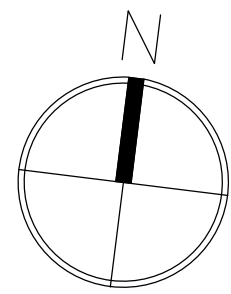
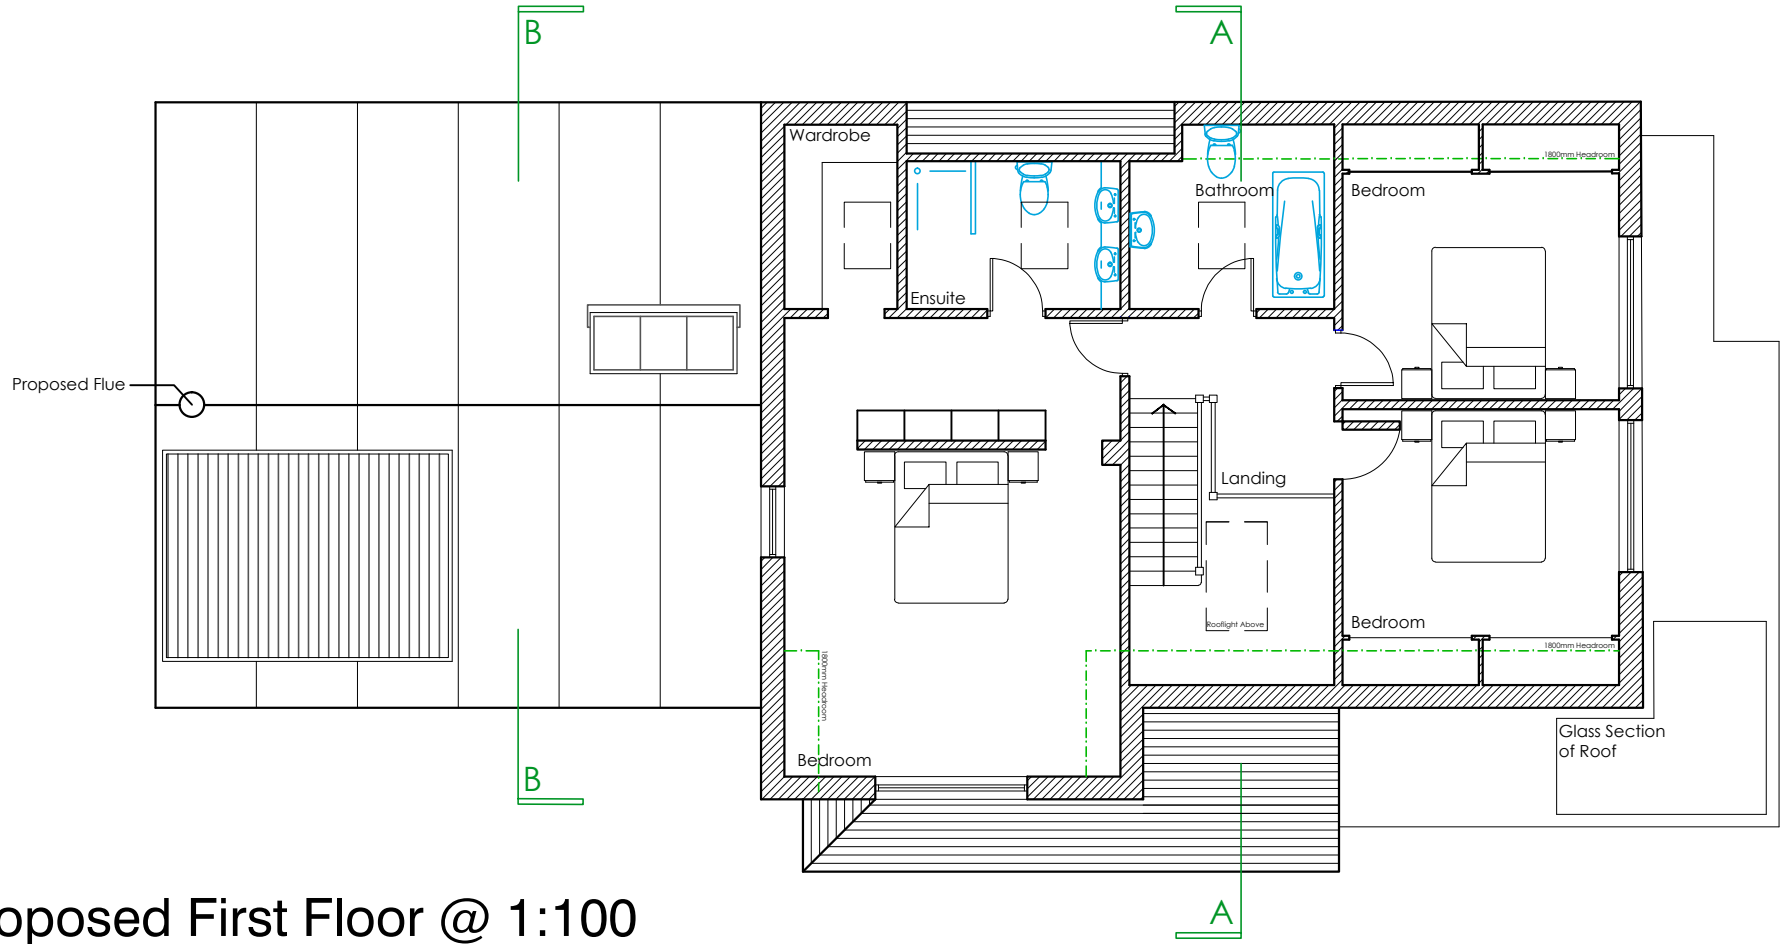


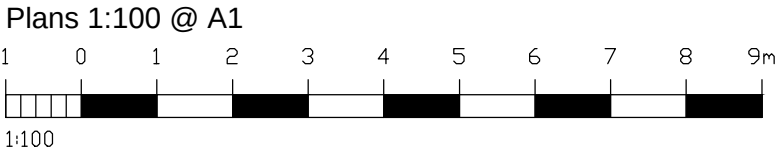


Proposed Ground Floor @ 1:100

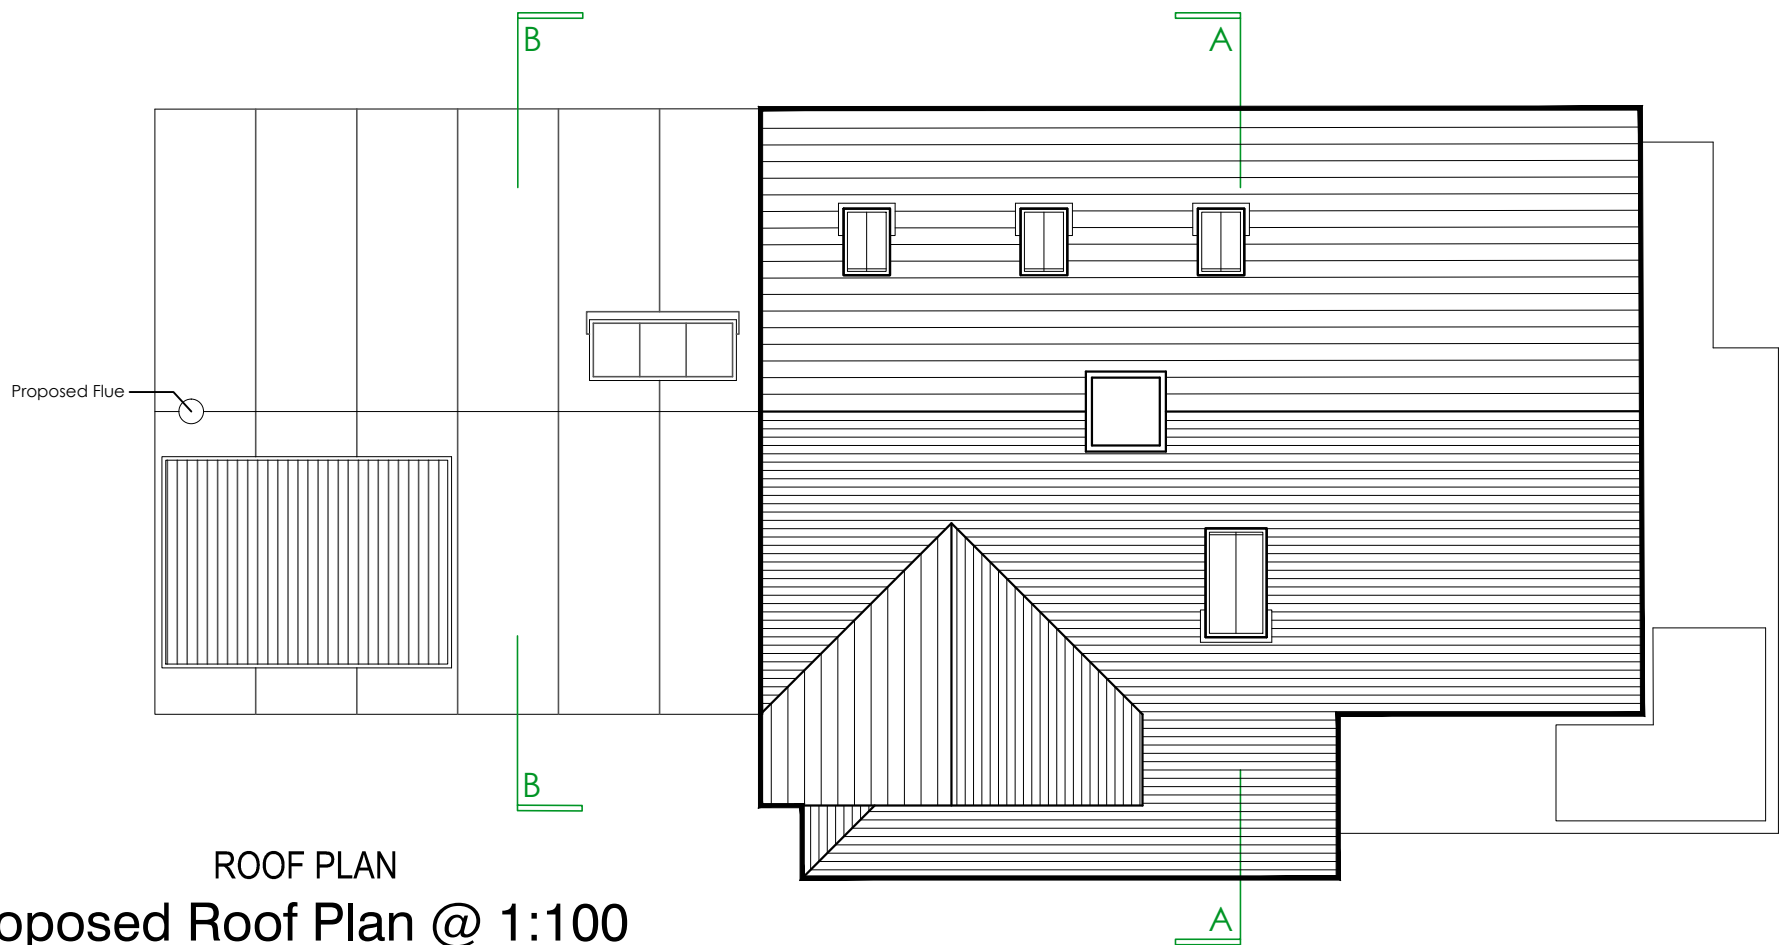

Proposed First Floor @ 1:100

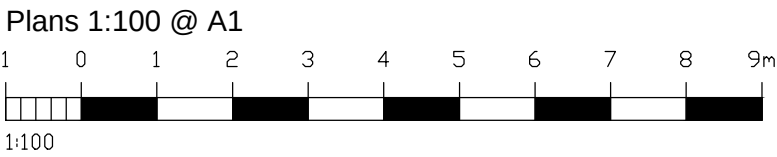

ROOF PLAN
Proposed Roof Plan @ 1:100

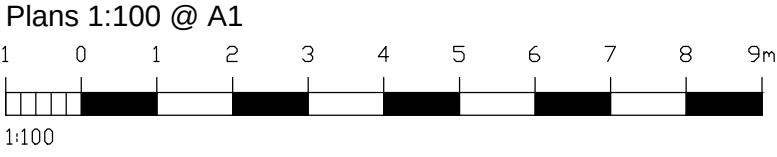

Proposed South Elevation @ 1:100




Proposed South Elevation @ 1:100




Proposed East Elevation @ 1:100




Proposed West Elevation @ 1:100

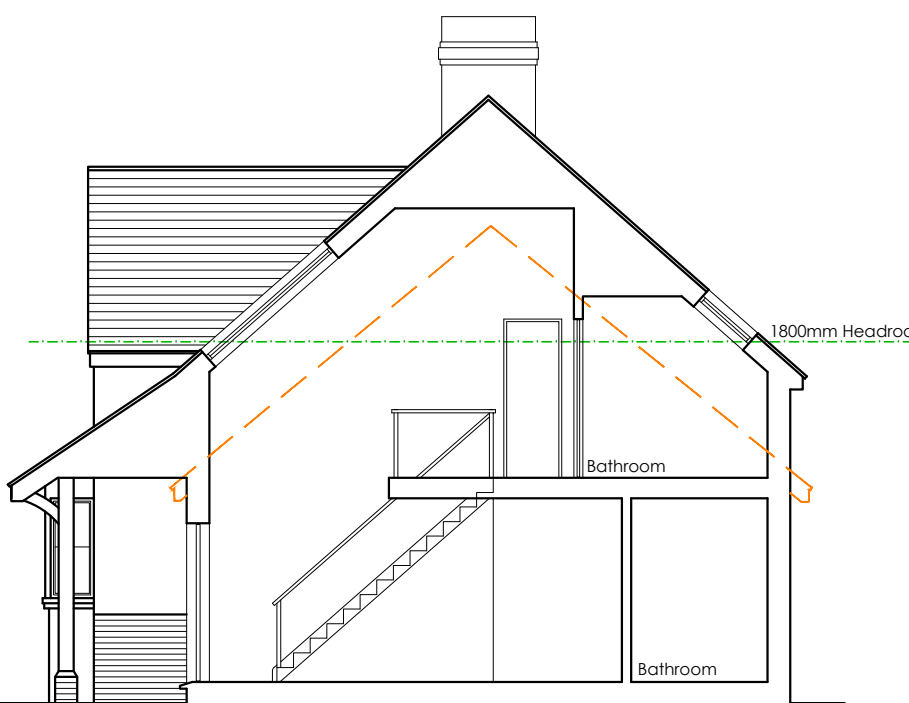

Proposed Section AA @ 1:100

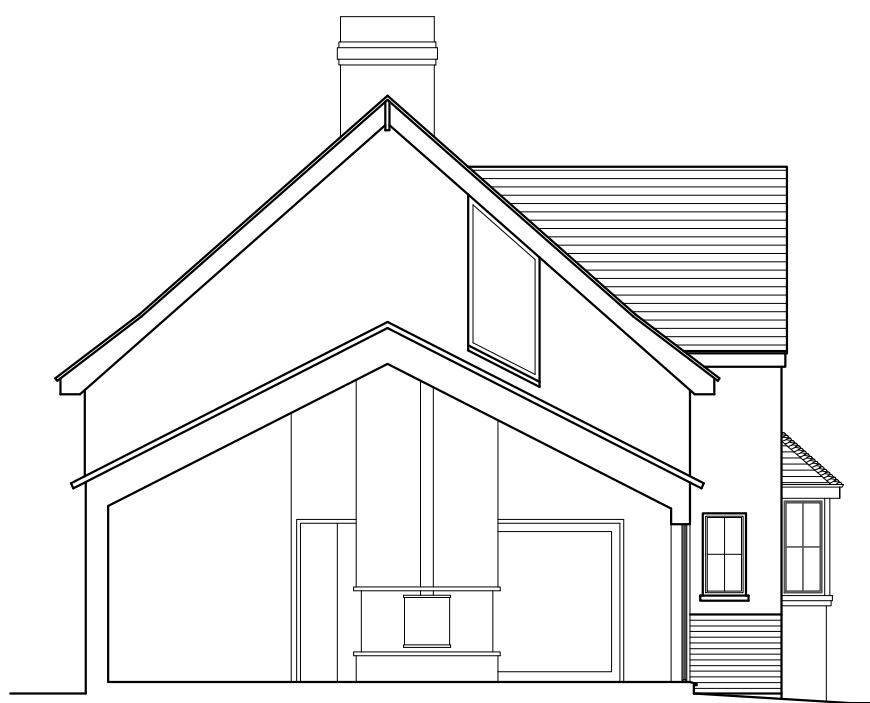

Proposed Section BB @ 1:100

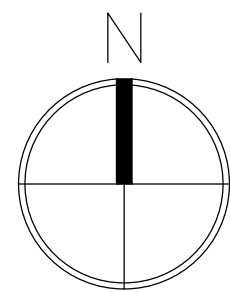

Proposed Site Plan @ 1:500

Ordnance Survey, (c) Crown Copyright 2013. All rights reserved. Licence number 100022432



Proposed Site Plan @ 1:1250

Ordnance Survey, (c) Crown Copyright 2013. All rights reserved. Licence number 100022432

REV	DATE	AMENDMENT	DRAWN
hd			
architects			
www.hdarchitects.co.uk			
mail@hdarchitects.co.uk			
CLIENT	Mr Jonathan Cunnison		
PROJECT	1 Kingsley Avenue Emsworth, Hampshire, PO10 7HP.		
DRAWING	Proposed Plans		
SCALE	Various		
DATE	Feb 2014	DRAWN	TD
DRAWING NUMBER	13133/PL101	REVISION	