

NOTES:-

THIS DRAWING IS TO BE READ IN CONJUNCTION WITH ARCHITECTS DRAWINGS/SPECIFICATIONS AND DRAWINGS/DOCUMENTS PREPARED BY OTHER PARTIES.


PLEASE REFER TO ENGINEER'S DETAILS AND SPECIFICATIONS FOR POST SIZES IN RELATION TO WIND LOADINGS, MOVEMENT JOINTS, LOCATION OF PIERS, FOUNDATIONS AND OTHER ASSOCIATED STRUCTURAL ELEMENTS.

215 THICK BRICK WALLS TO BE CONSTRUCTED IN MATCHING BRICKWORK TO THE PROPERTY IT JOINS

METAL RAILINGS SUBJECT TO SPECIALIST DESIGN AND DETAILS.


PLEASE REFER TO THE ACOUSTIC REPORT FOR THE SPECIFICATION OF THE ACOUSTIC FENCE.

1800MM HIGH GATE MUST HAVE A LEVEL THRESHOLD AND A CLEAR OPENING WIDTH OF AT LEAST 900MM/ MUST NOT BE SPRING LOADED/ MUST BE OPENABLE FROM BOTH SIDES - COMPLIANT WITH CODE FOR SUSTAINABLE HOMES LEVEL 3.

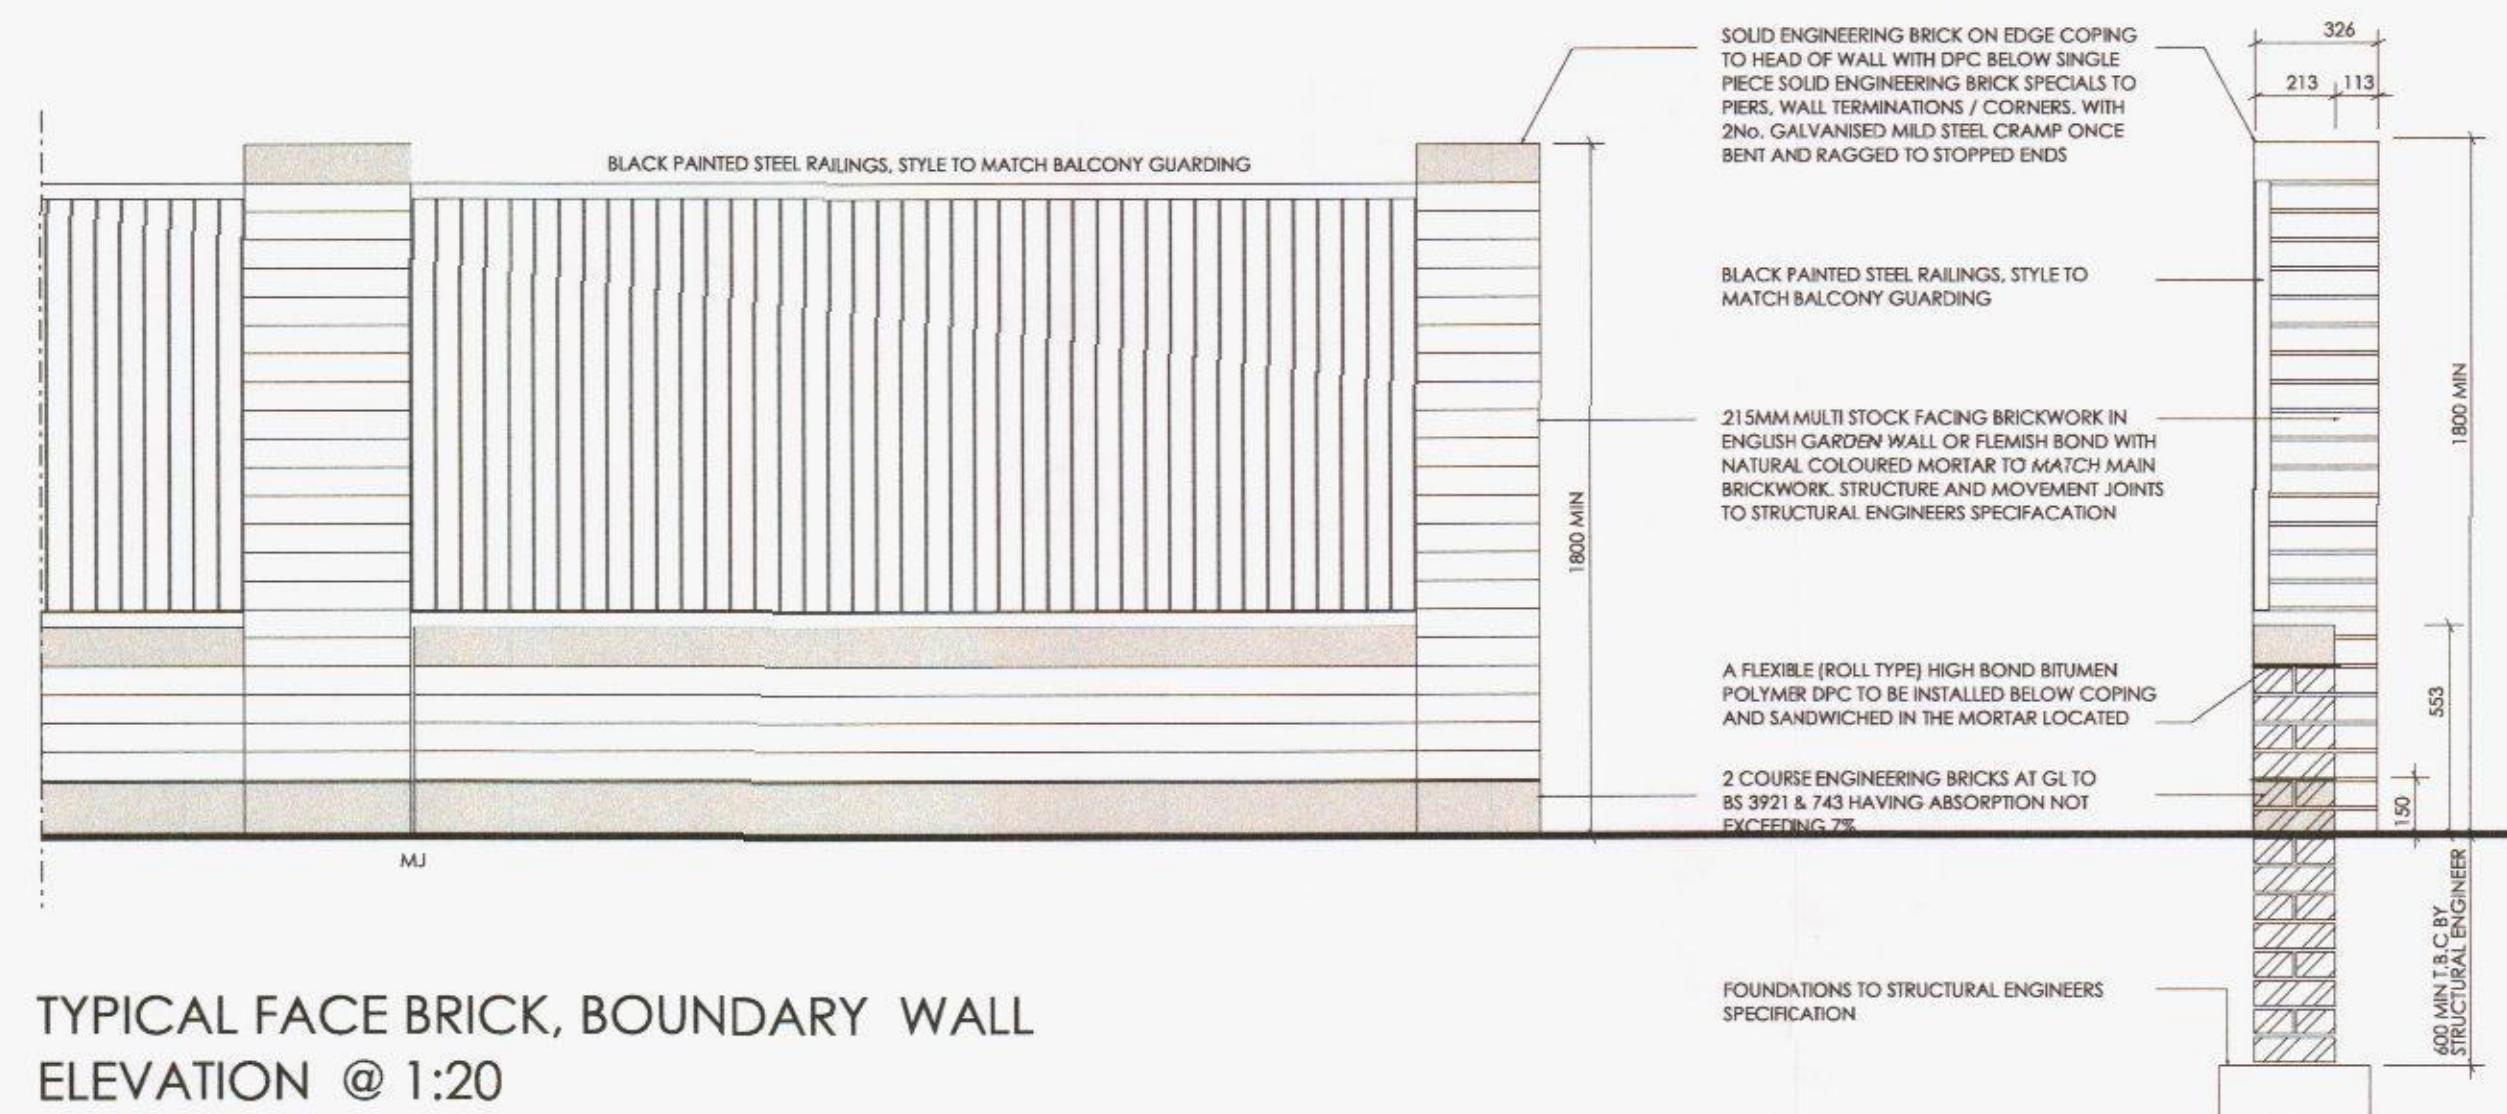


TYPICAL FACE BRICK, BOUNDARY WALL ELEVATION @ 1:20

TYPICAL RETAINING BOUNDARY BRICK WALL SECTION @ 1:20

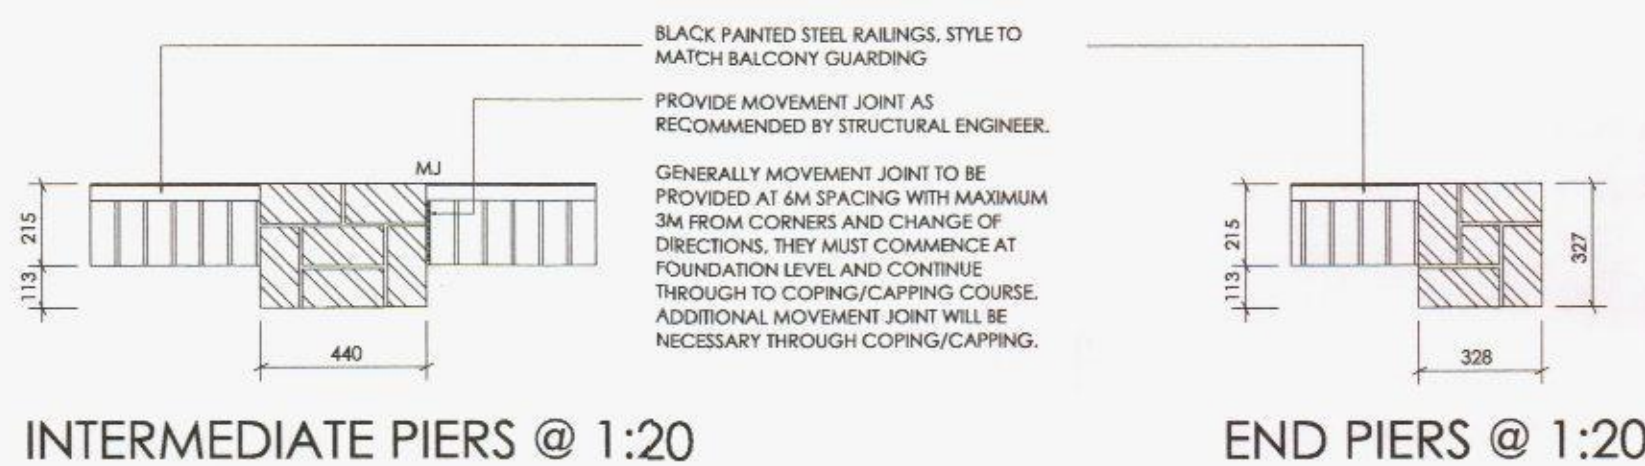


INTERMEDIATE PIERS @ 1:20


END PIERS @ 1:20

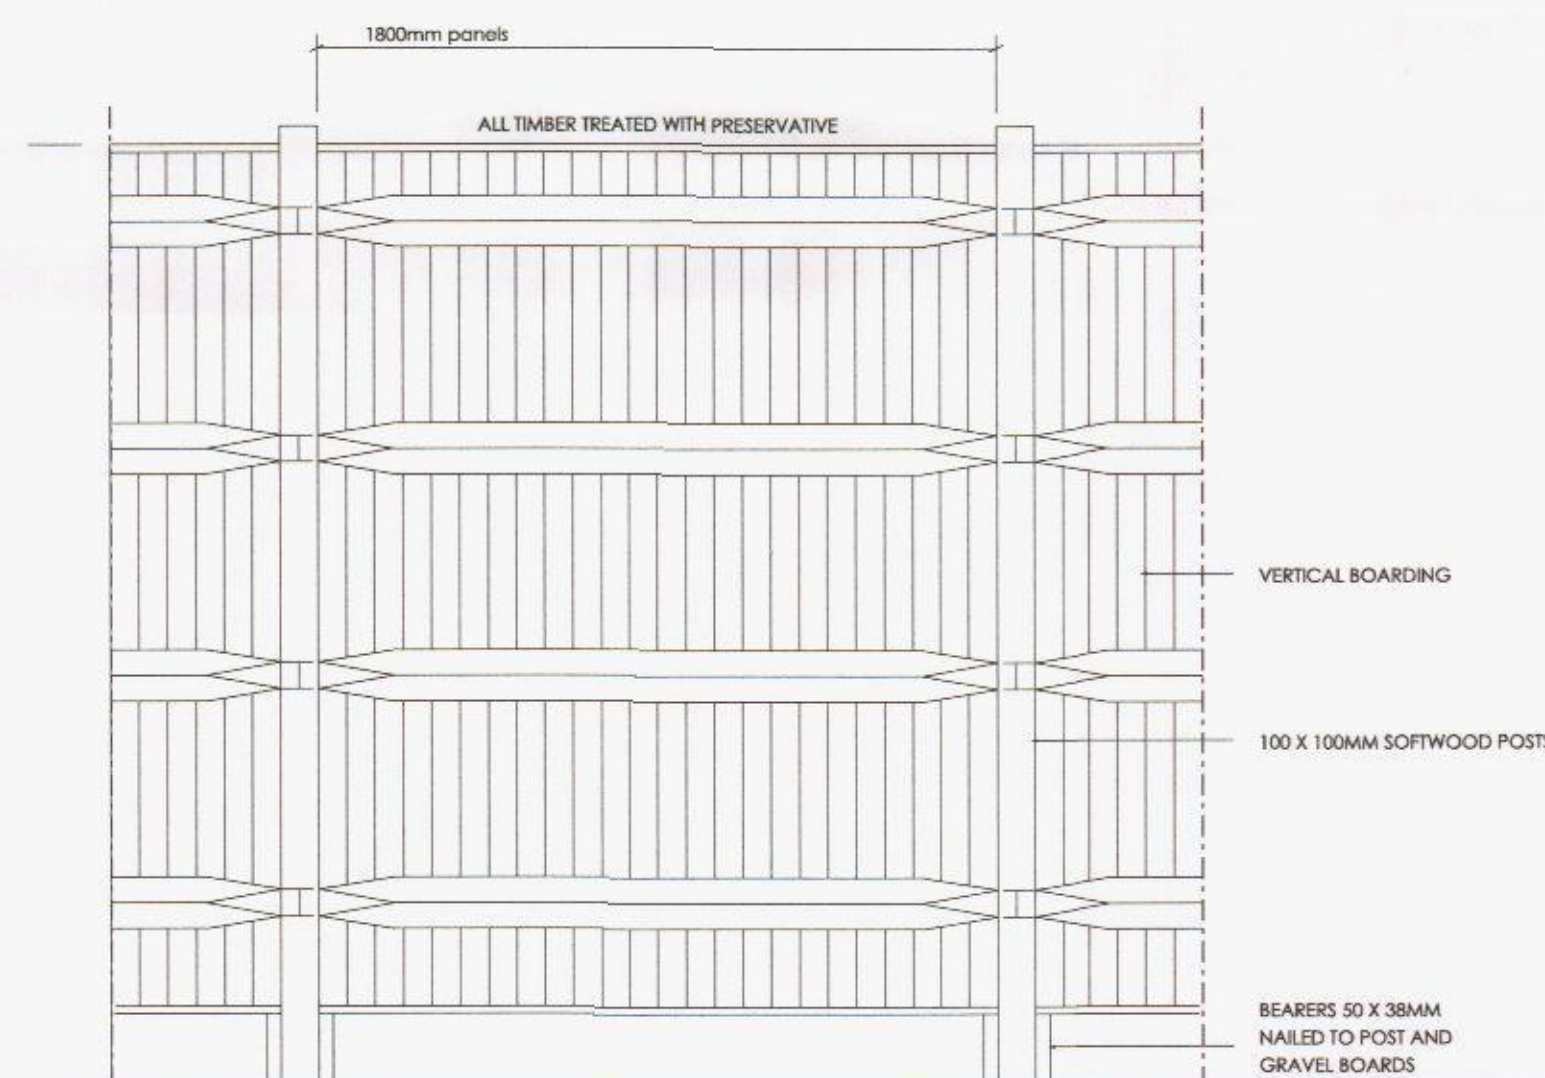

TYPICAL ELEVATION OF ACOUSTIC FENCE (PLEASE REFER TO THE ACOUSTIC REPORT FOR THE SPECIFICATION OF THE ACOUSTIC FENCE)

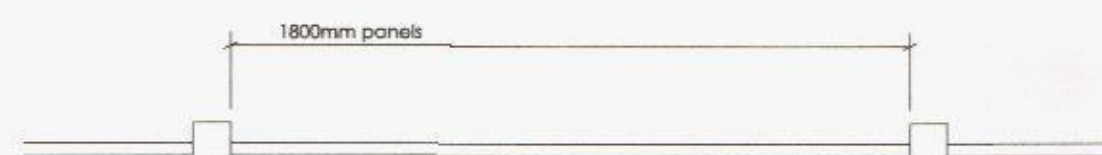

TYPICAL PLAN

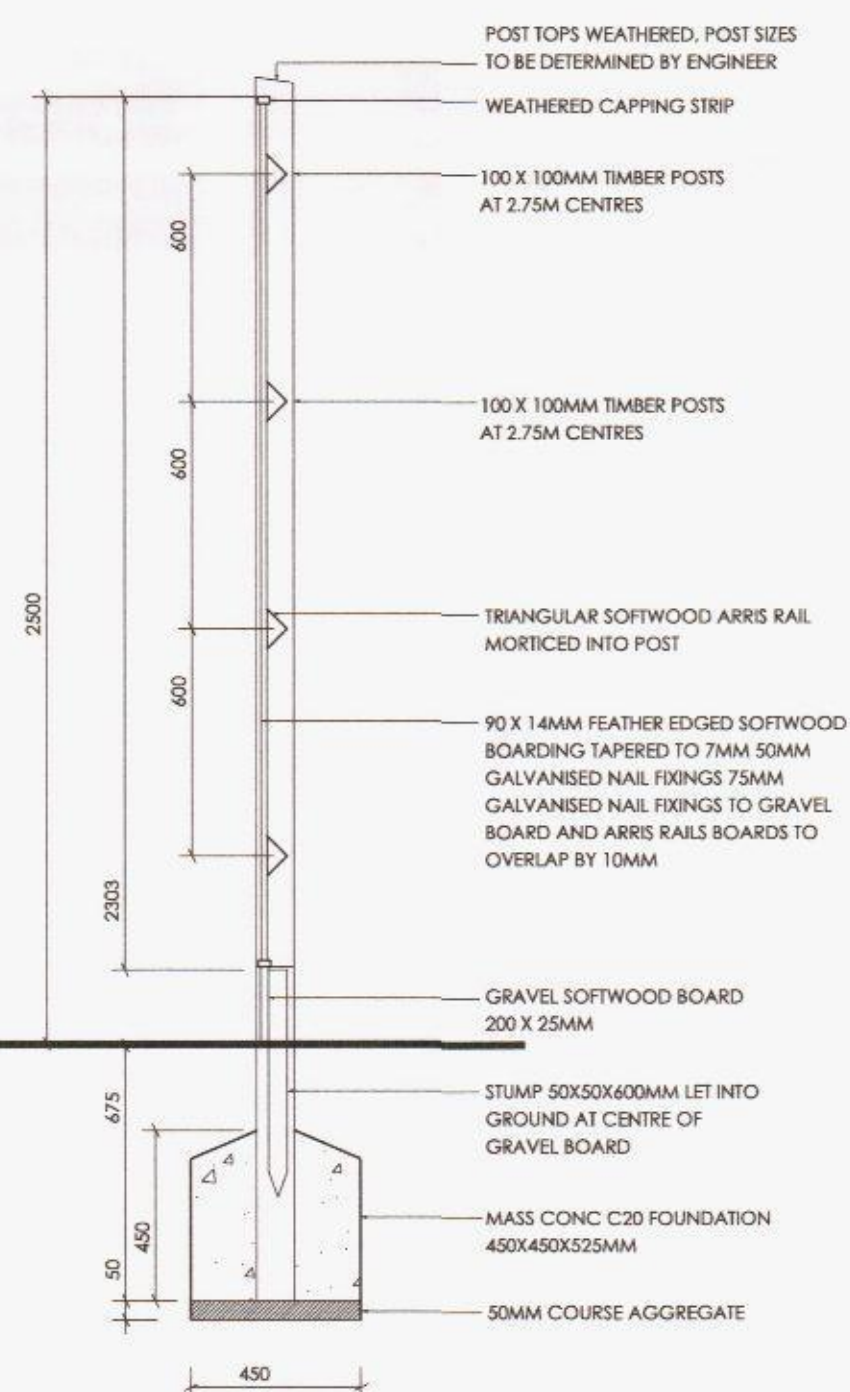

TYPICAL SECTION

HAVANT BOROUGH COUNCIL
- 4 JUN 2014
RECEIVED

POPE PRIESTLEY ARCHITECTS
ARCHITECTURE | TOWN PLANNING | URBAN DESIGN

STORY HOUSE, CANUTE ROAD, SOUTHAMPTON, HAMPSHIRE, SO14 3FJ. T: +44 (0)23 80332228 F: +44 (0)23 8043886 E: info@popepriestley.co.uk

CONTRACTORS MUST CHECK ALL DIMENSIONS ON SITE. ONLY MEASURED DIMENSIONS ARE TO BE USED FOR THE PROJECT. DIMENSIONS MUST BE EXPRESSED TO THE ARCHITECT BEFORE PROCEEDING. DRAWING WAS PREPARED IN MICROSOFT EXCEL. DIMENSIONS EXPRESSED IN OTHER FORMATS MAY DIFFER. REFER TO ORIGINAL DRAWING FOR TRUE DIMENSIONS. THE DRAWING IS COPYRIGHT ©

RESIDENTIAL DEVELOPMENT
PORTSDOWN HILL ROAD
HAVANT
PO9 3NA

EXTERNAL WORKS
BOUNDARY WALL WITH
RAILING / ACOUSTIC FENCE

SCALE # A1
1: 20

DATE
14.10.2014

AUTHOR
CL

CHECK
-

DRAWING NO.
PP1169 7004-02

REVISION
SK02

IMPORTANT NOTE FOR USE OF THIS DRAWING: THIS DRAWING HAS BEEN PRODUCED SPECIFICALLY FOR USE ON THIS PROJECT. POPE PRIESTLEY ARCHITECTS CANNOT BE HELD RESPONSIBLE FOR RE-USE OF THIS INFORMATION BY OTHERS FOR ANY PURPOSE OTHER THAN FOR WHICH IT IS SPECIFICALLY INTENDED. THIS DRAWING REFLECTS STANDARDS AGREED FOR THIS PROJECT AND CURRENT AT THE TIME OF PRODUCTION AND WILL NOT BE UPDATED IN ACCORDANCE WITH CHANGING LEGISLATION AND/OR OTHER REQUIREMENTS.

SCALE BAR = 10mm INTERVALS AT TRUE SCALE