




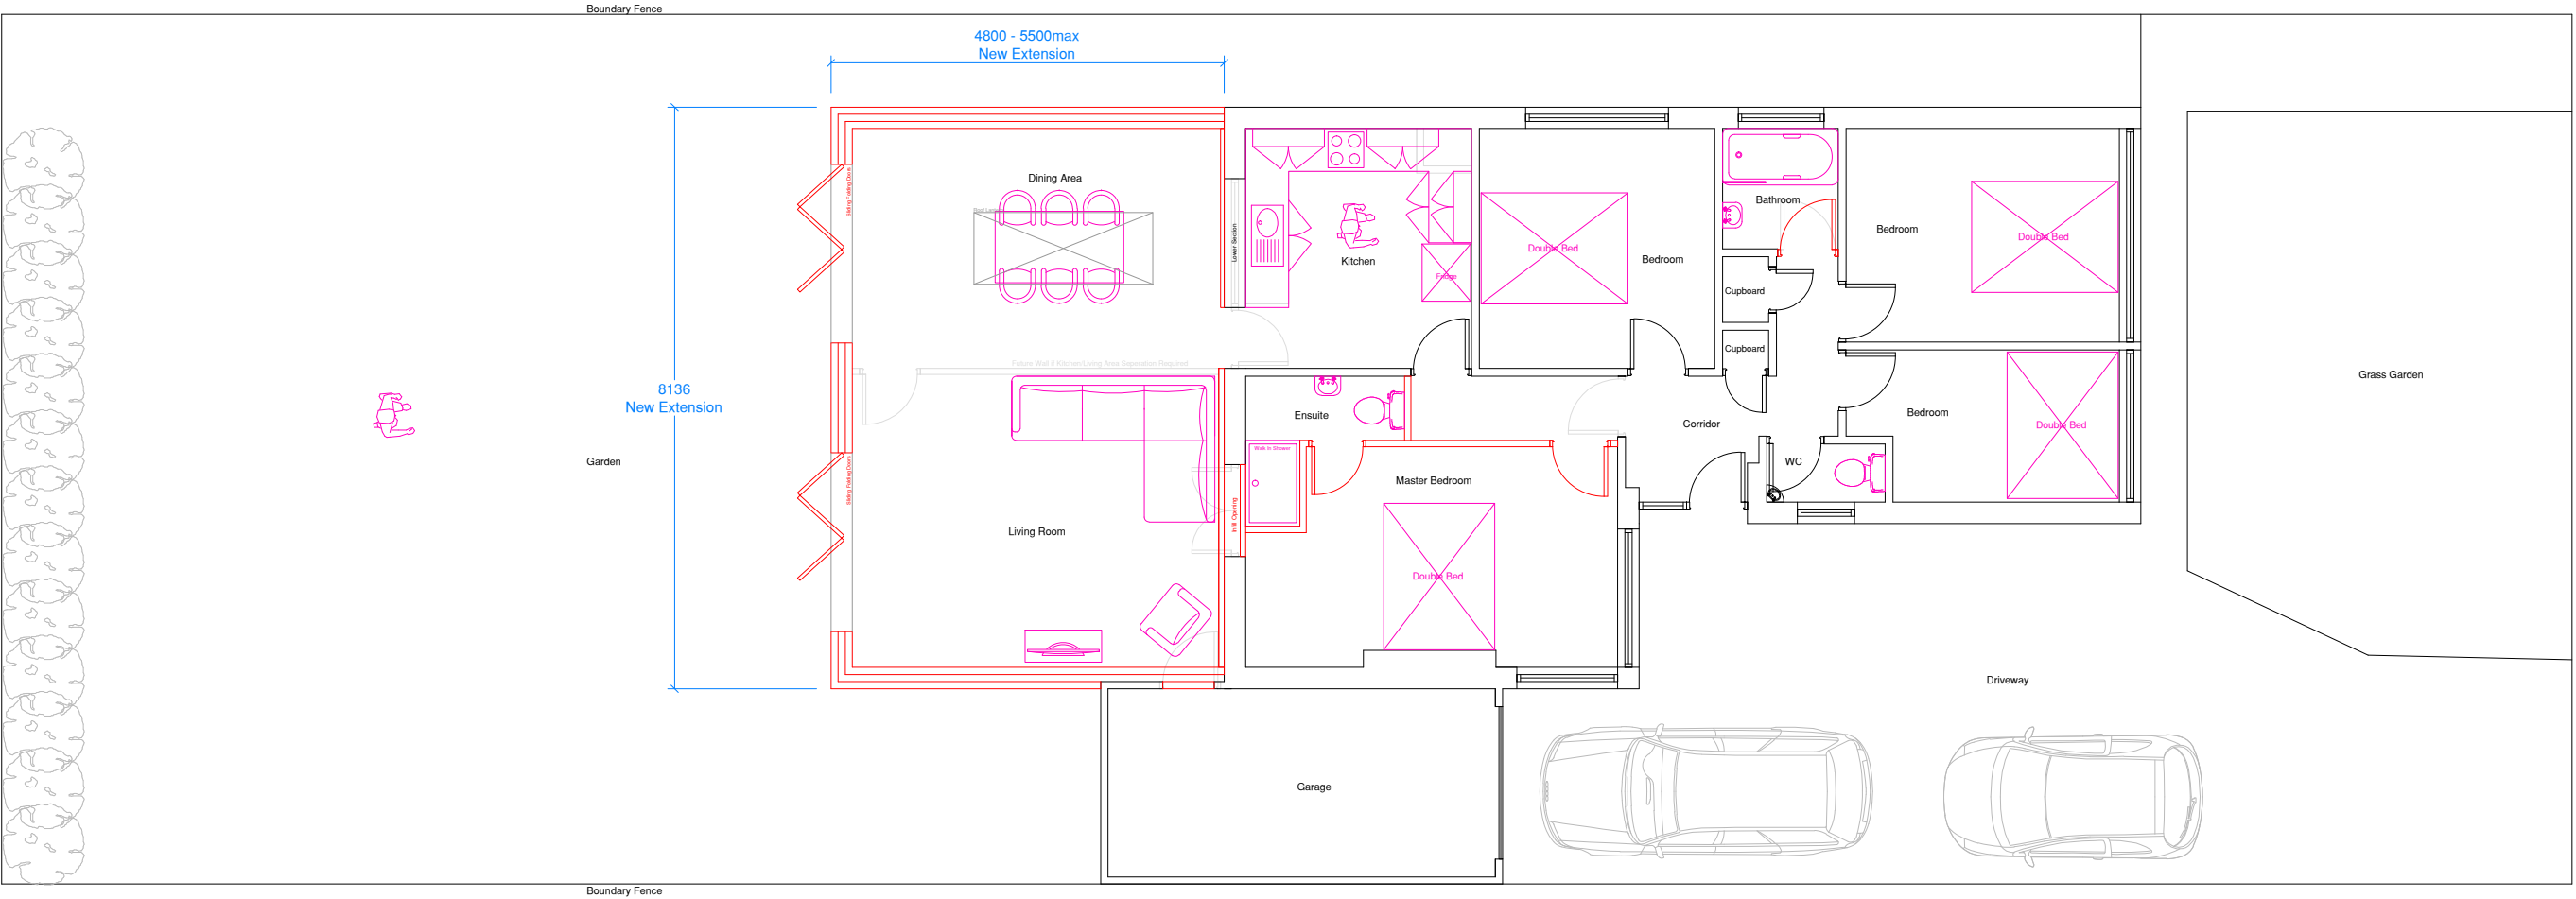

Proposed Floor Plan - Scale 1:100

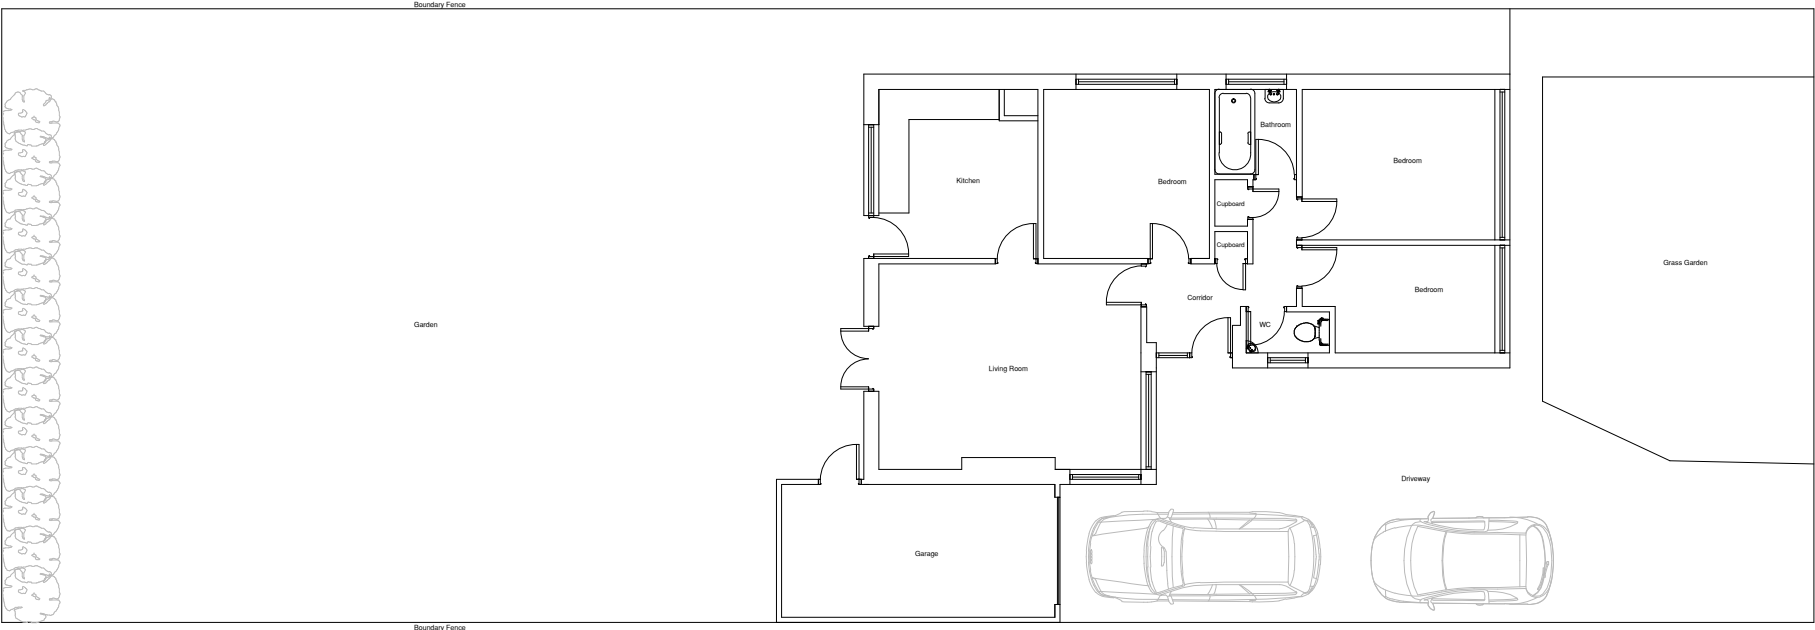

Existing Floor Plan - Scale 1:150

 

REV:	DATE:	DESCRIPTION:	DRAWN BY:

Mr Austin
65 Greenfield Crescent, Waterlooville, PO8 9EL

CLIENT:

New Single Storey Rear Extension Project

PROJECT:

Layout 1 - Existing & Proposed - Permitted Dev Layout

DRAWING TITLE:

ISD508-1

DRAWING NO:

REVISION:

MA

09/09/2015

1:100@A3

DRAWN BY:

DATE:

SCALE: