

IJ Murray Associates

www.ijma.co.uk

IJ Murray Associates
173 Havant Road
Hayling Island
Hampshire
PO11 0LF
Phone 02392469004
Mob 07779 246915
e-mail ian@ijma.co.uk

IJ Murray Associates
173 Havant Road
Hayling Island
Hampshire
PO11 0LF
Phone 02392469004
Mob 07779 246915
e-mail ian@ijma.co.uk

[illegible]

Mr & Mrs Galyer
4 Salterns Close
Hayling Island

Plans

Project number	073
----------------	-----


Date	1.12.09
------	---------

Drawn by	Author
----------	--------


Checked by	Checker
------------	---------

A103 PA


Scale	As indicated
-------	--------------

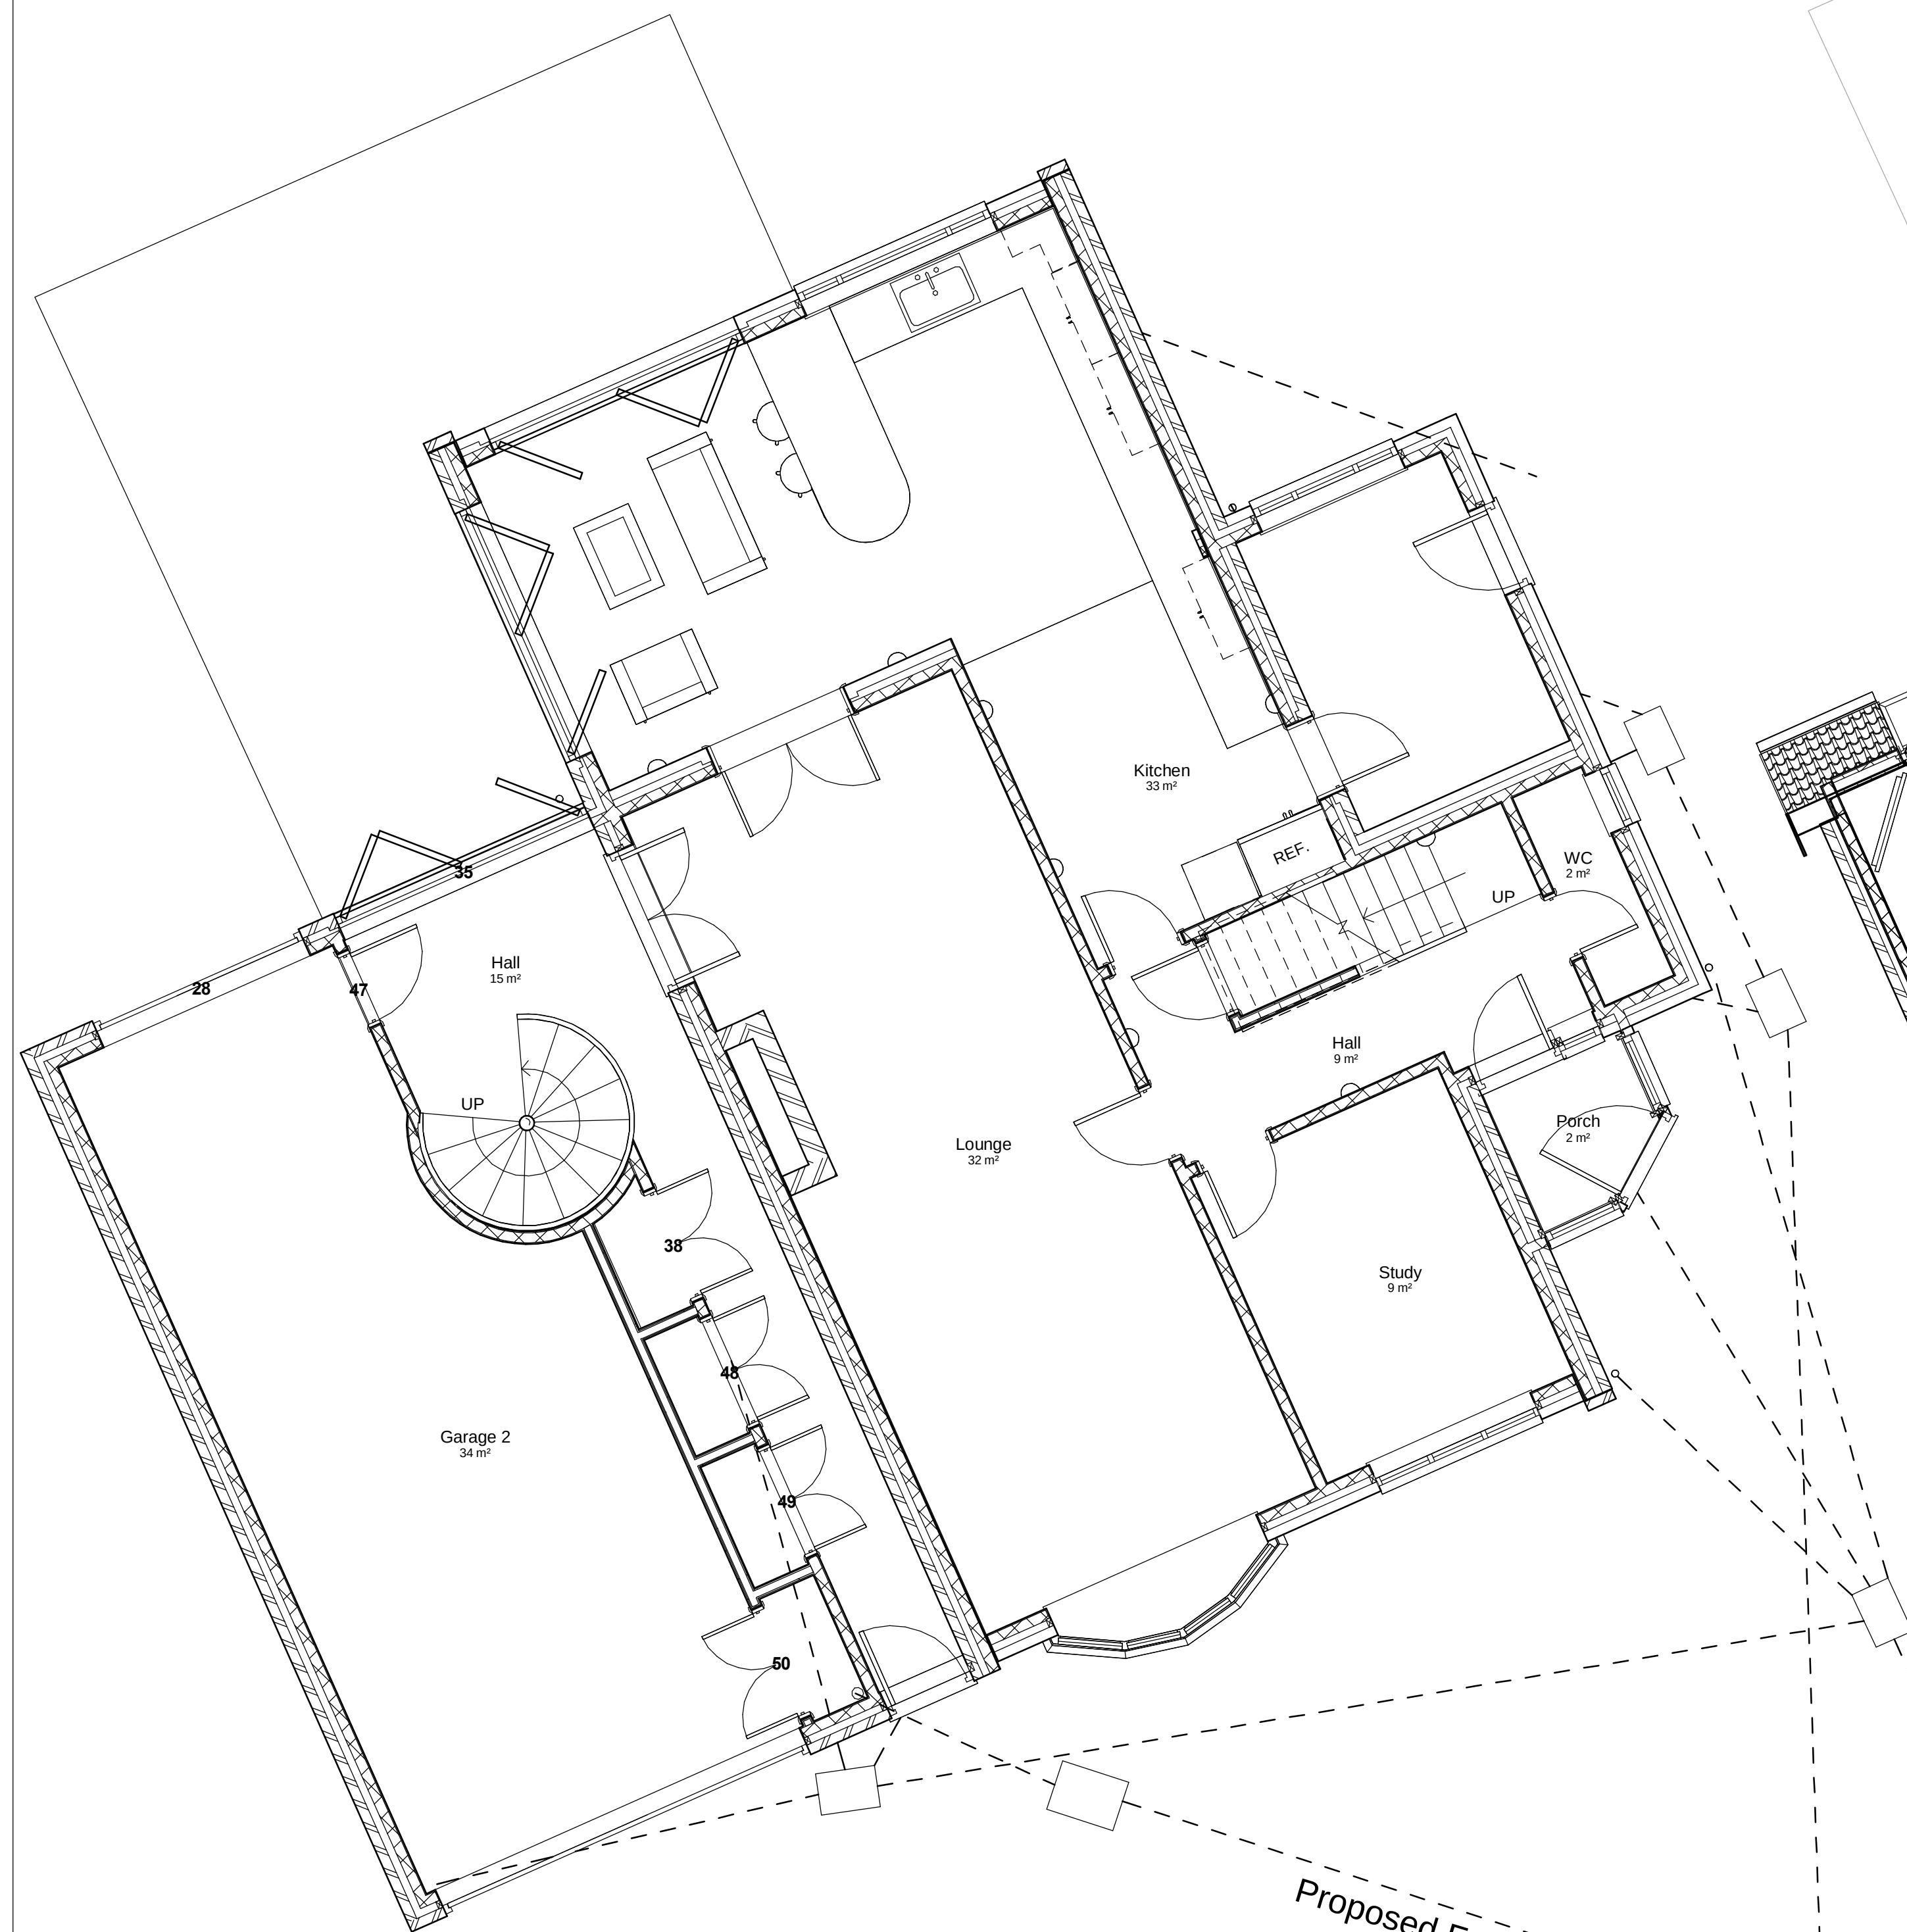

Ground Floor Plan Scale 1:50

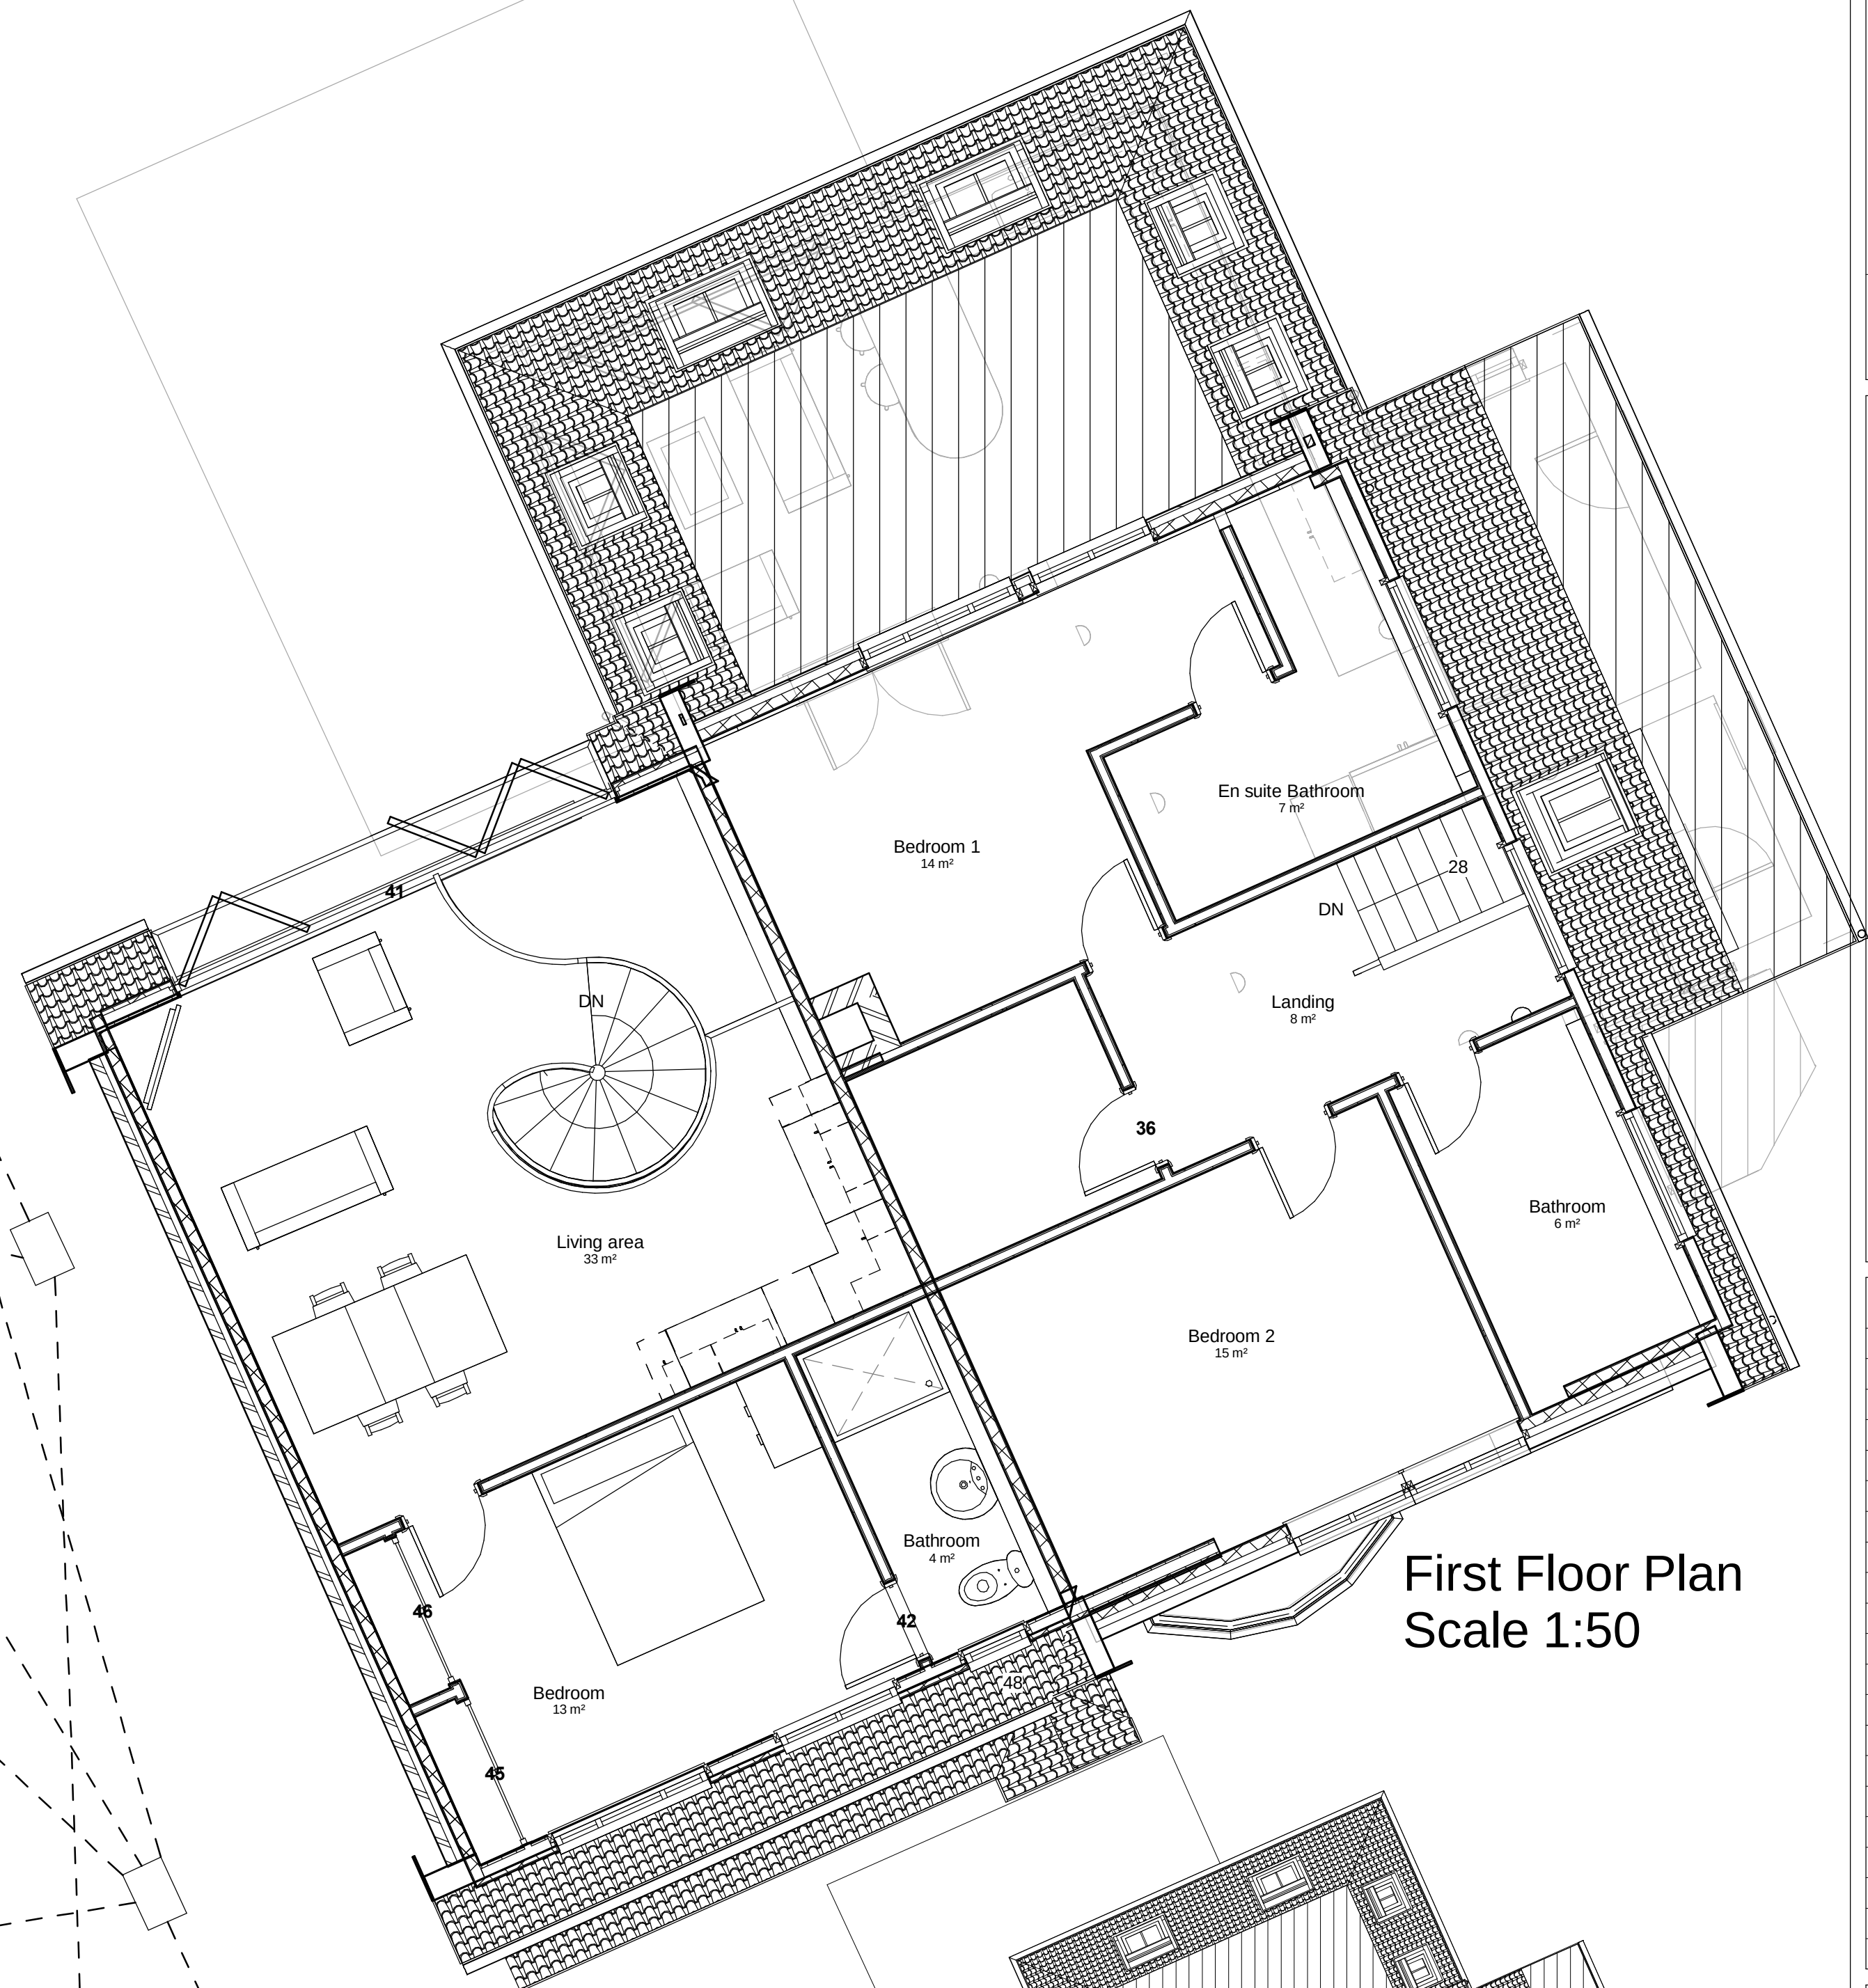

First Floor Plan
Scale 1:50

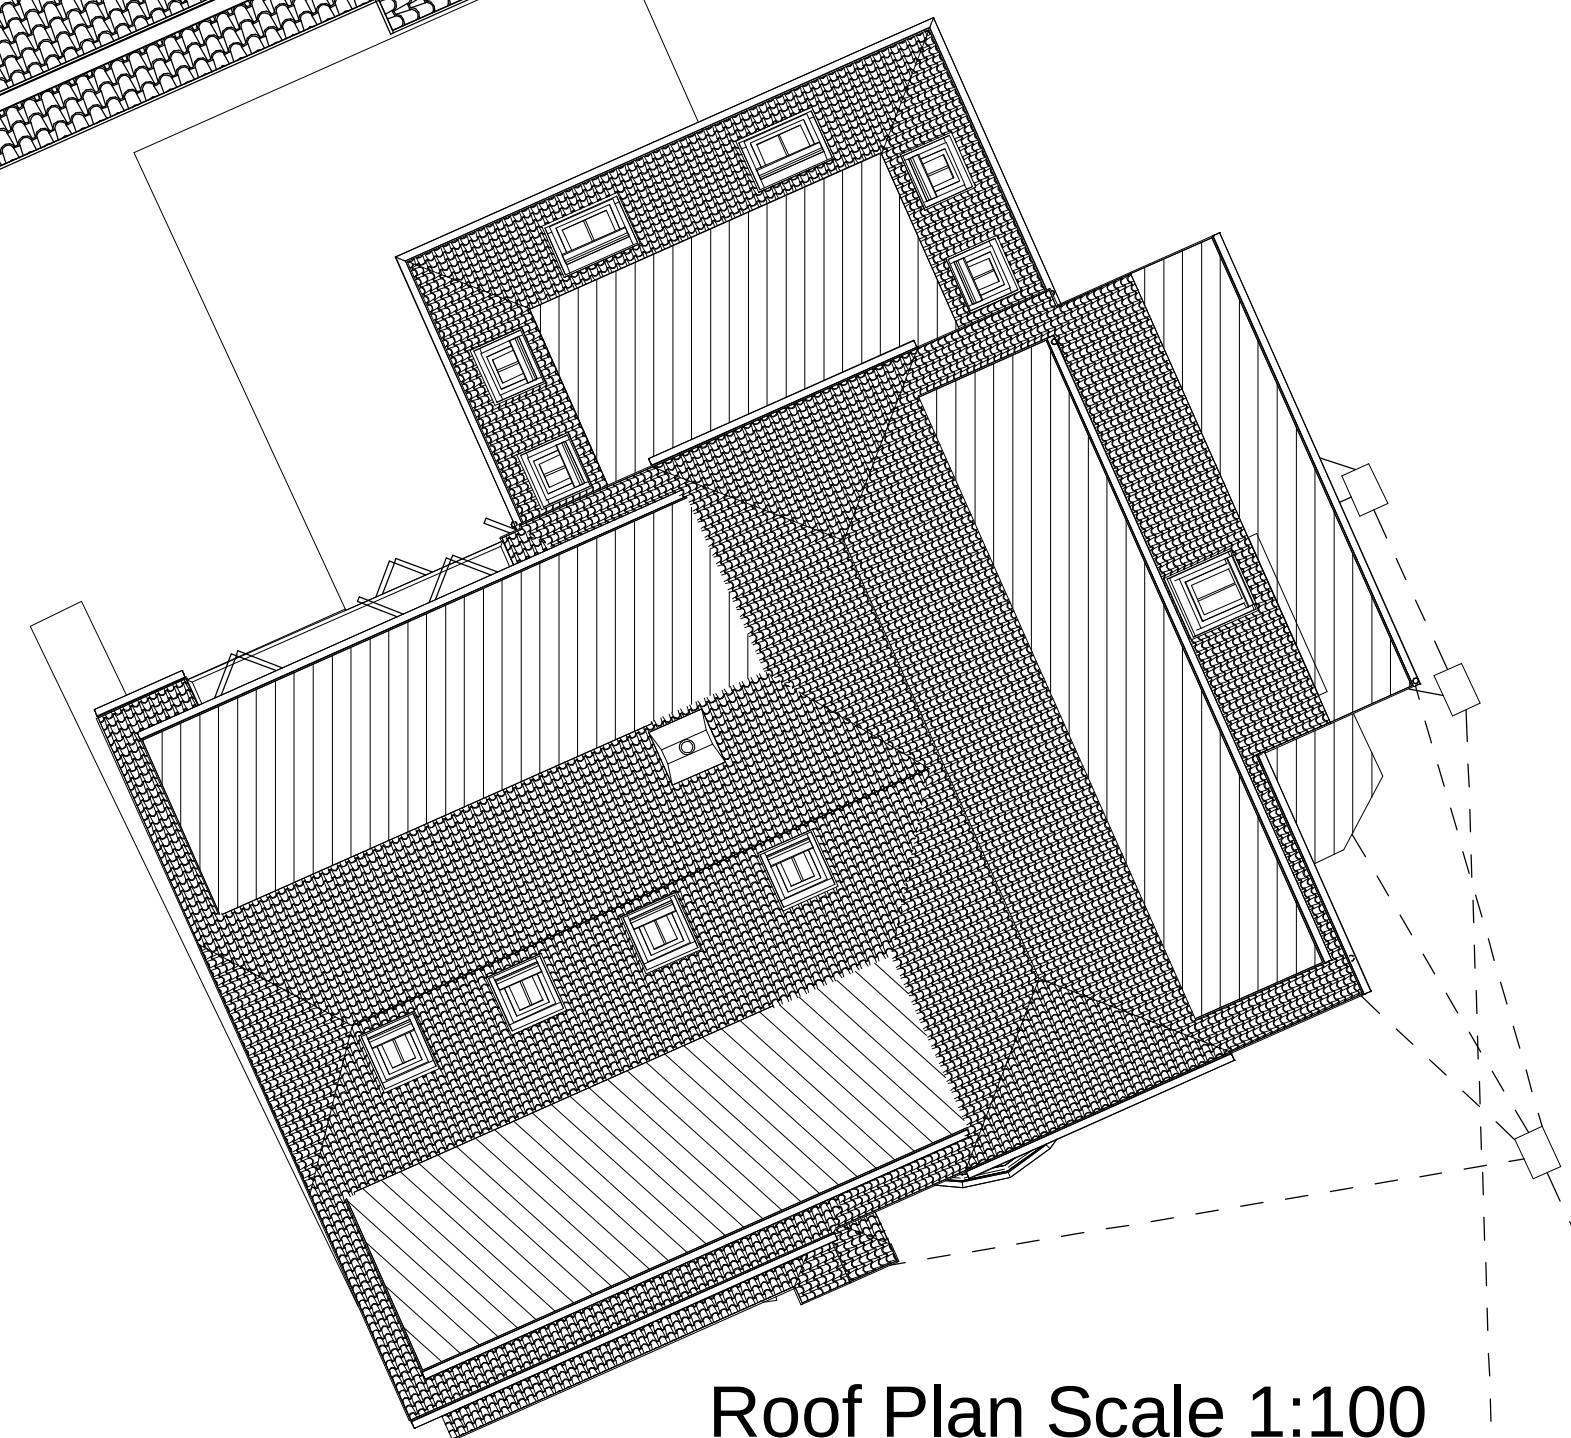

Roof Plan Scale 1:100

Foul drain

surface water
drain \

Proposed Foul drain extension