
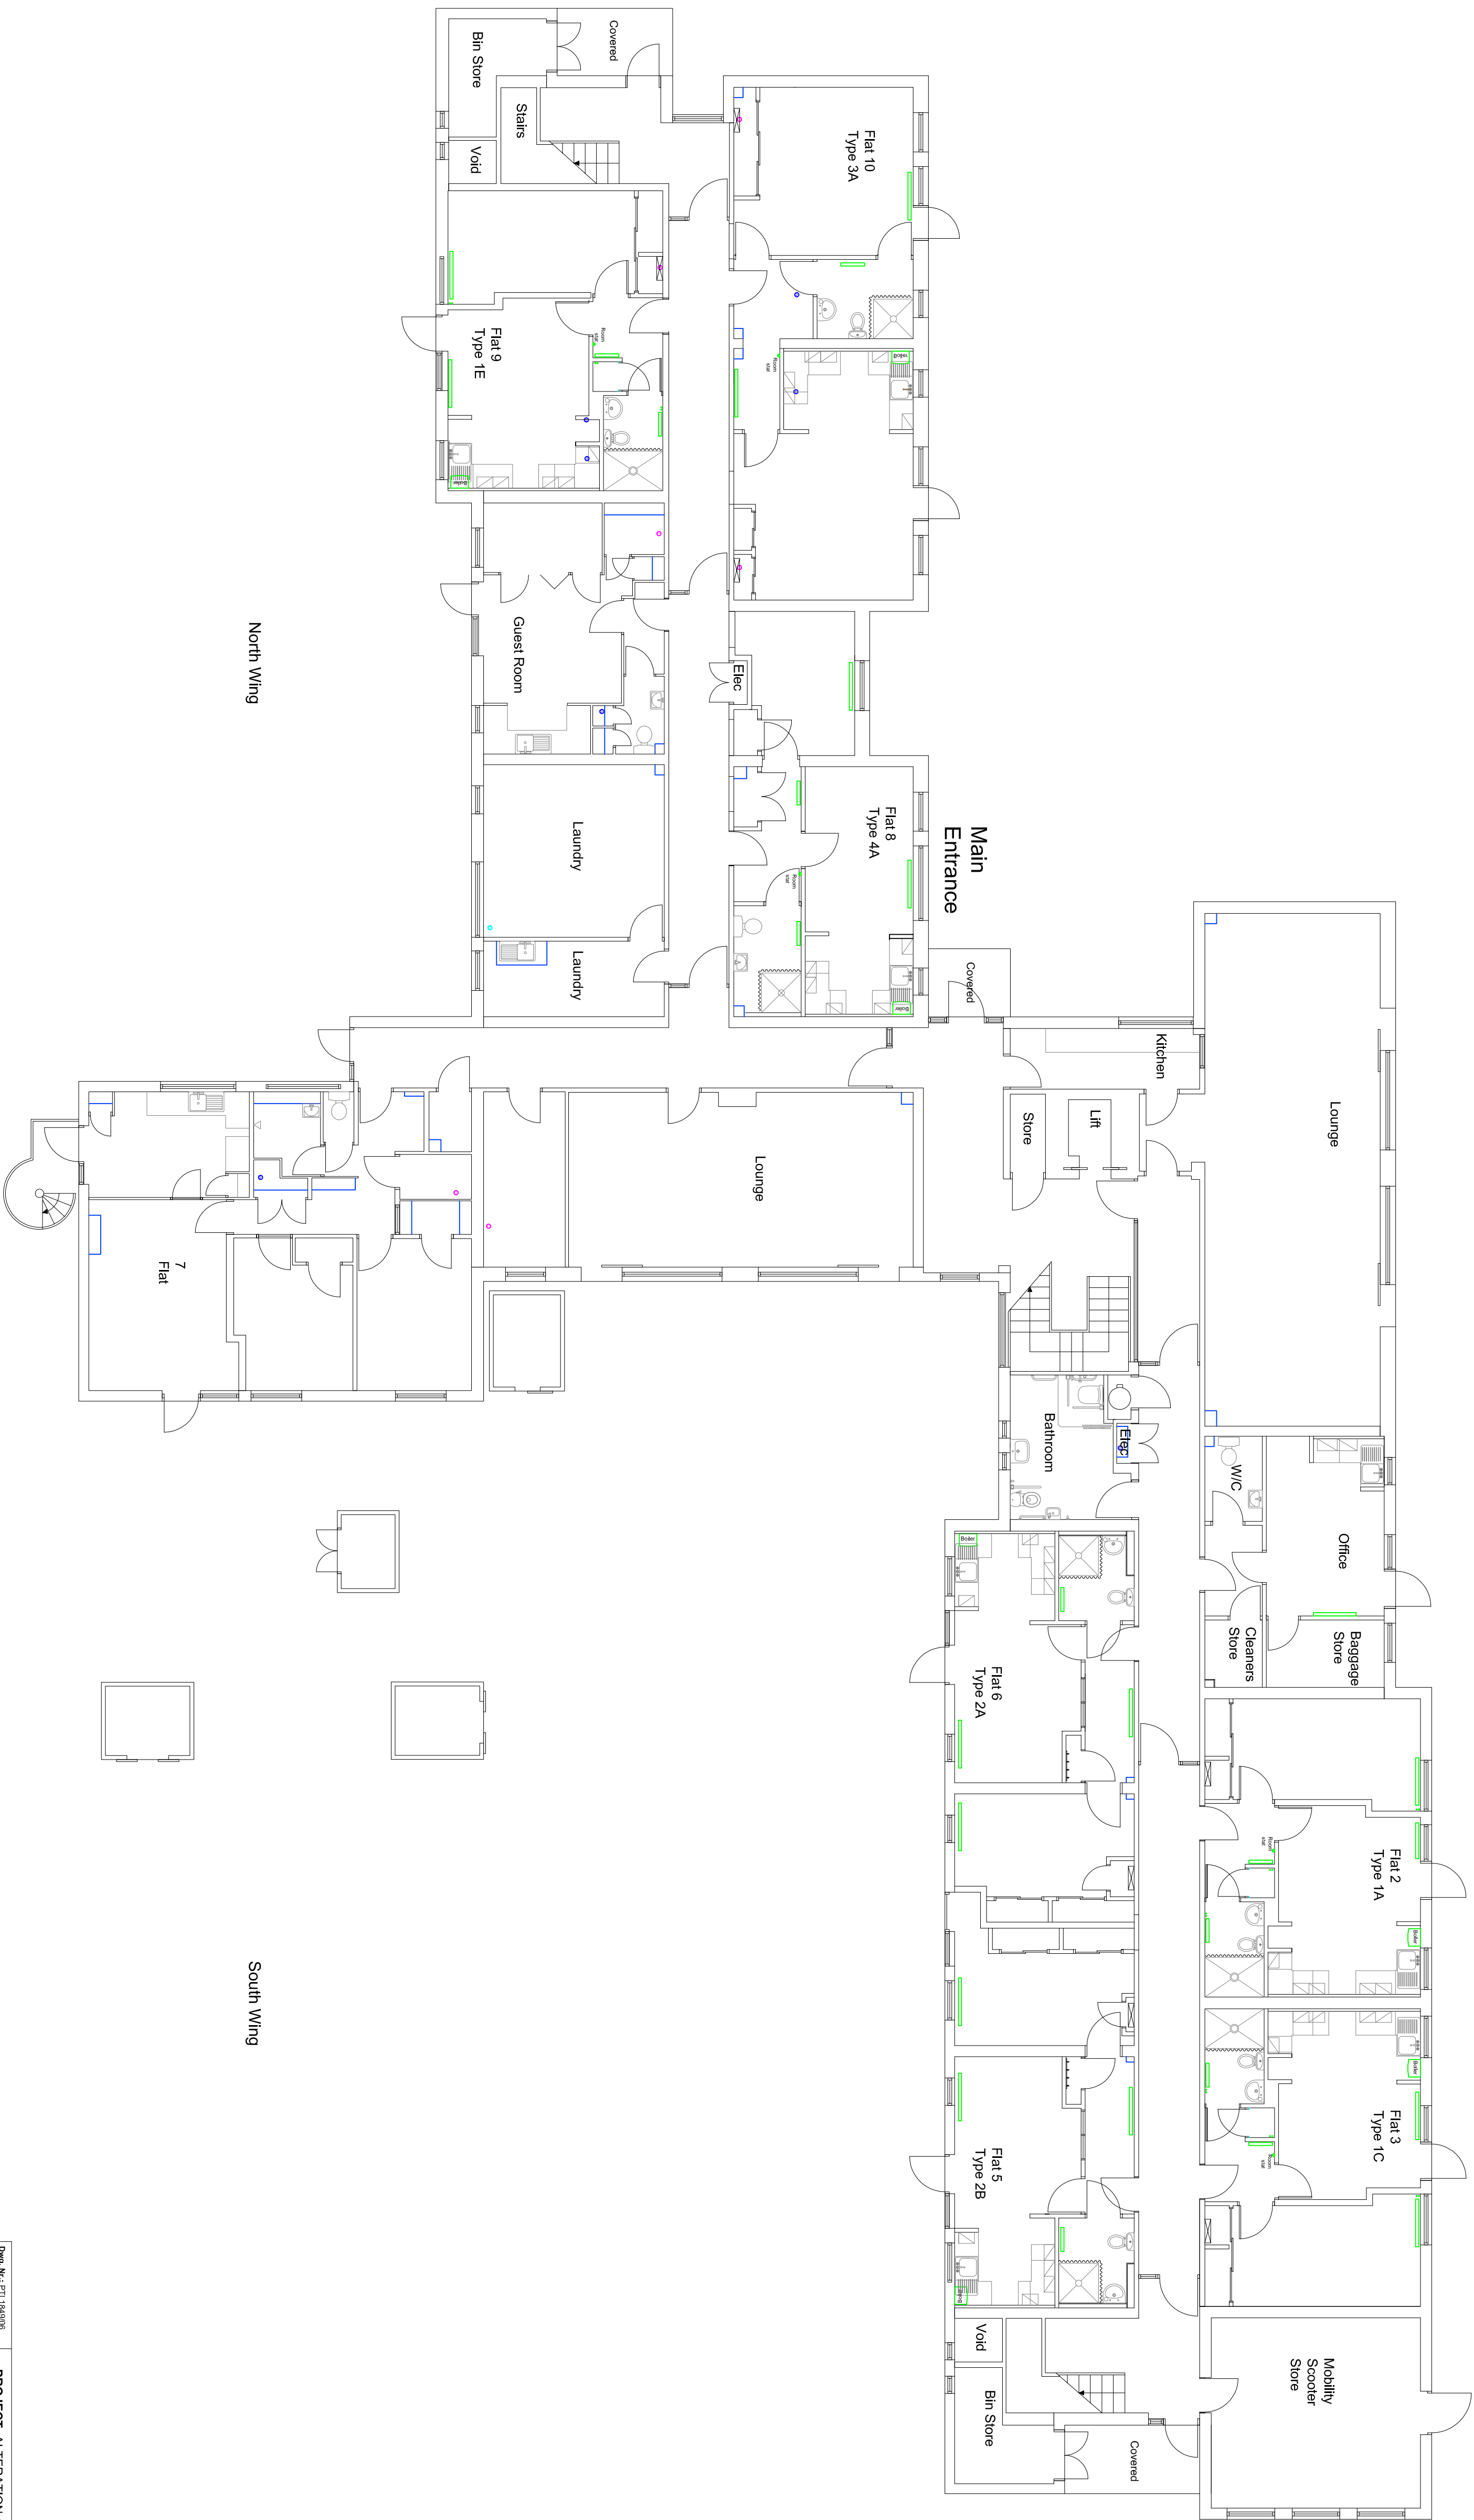


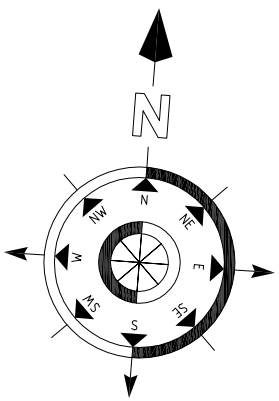

Dwg No.: PTL18/04/06		Prepared By:	Date:
DATE: Sept 2014			
SCALE: 1:100 @ A1			
DRAWN BY: ST			
CHECKED:			
CLIENT: Peterborough City Council			
PROJECT: ALTERATION AND REFURBISHMENT PROJECT AT CONNORS KEEP ROBIN GARDENS, PO8 8XJ			
TITLE: PROPOSED GROUND FLOOR PLAN			
 PARKER TORKINGTON			
COPYRIGHT: The copyright of this document lies with Parker Torkington Limited. No use or copying of this document is permitted without the prior written consent of Parker Torkington Limited, other than for the purposes of copying for internal documentation and for the use of the client.			
 RICS The Royal Institution of Chartered Surveyors 11, Abchurch Lane, London EC4N 3DF Tel: 020 7323 8719 Fax: 020 7323 8696 Email: enquiries@rics.org.uk			

PLANNING