



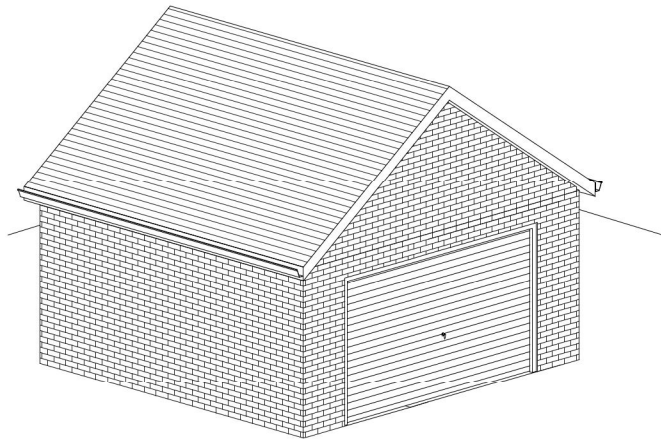


Proposed Garage

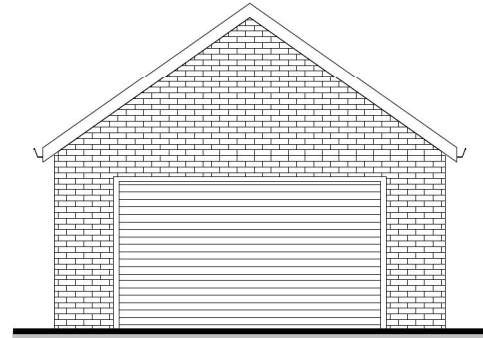


Proposed North Elevation

1 : 100

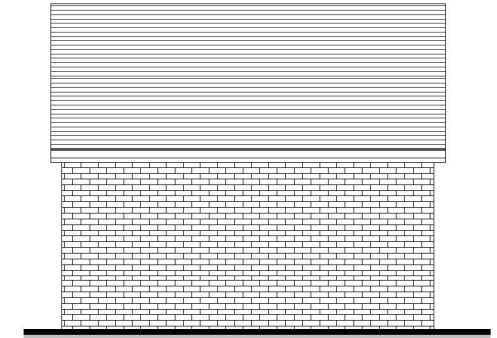


Proposed East Elevation

1 : 100

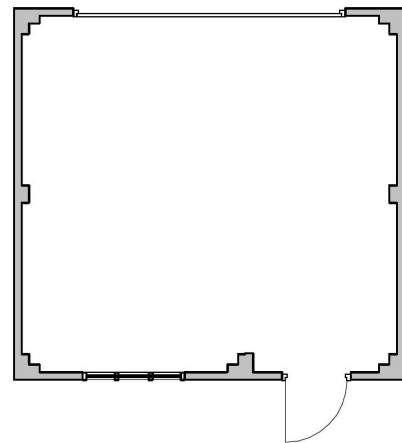


Proposed Floor Plan

1 : 100

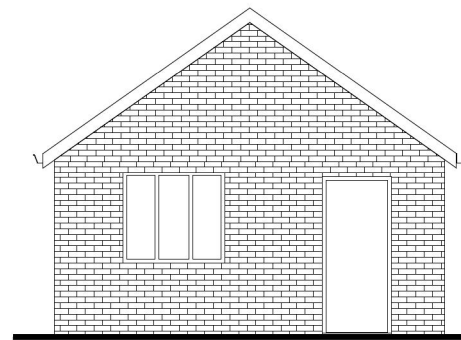


Proposed South Elevation

1 : 100

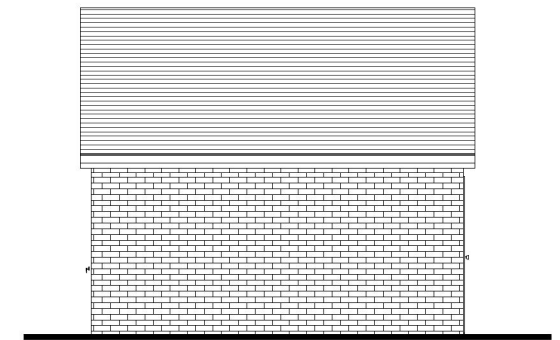

Proposed West Elevation

1 : 100

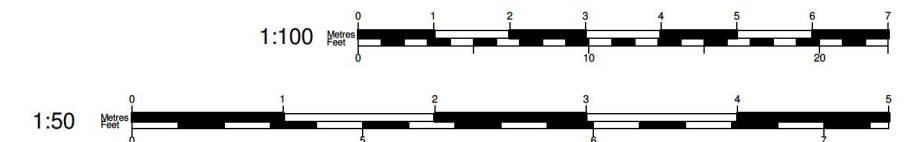

Tel: 0800 6127 664
www.yourhomeplans.co.uk

These drawings are for approval purposes. Materials and products should not be ordered based on dimensions of drawings as errors may occur along existing building lines. All measurements are to be checked on site.

Mr & Mrs Pooke
13 Lime Road
Hayling Road
Hampshire
PO11 0HS

Proposed Garage

Project number	13LIME-14
Date	20th September 2014
Drawn by	June Grinstead
Checked by	Checker

A102

Scale 1 : 100