


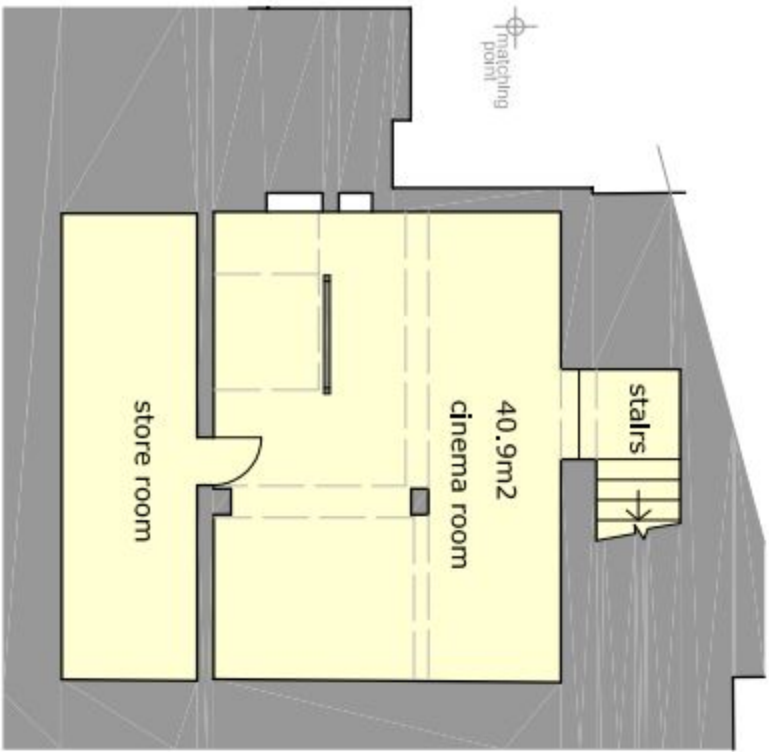


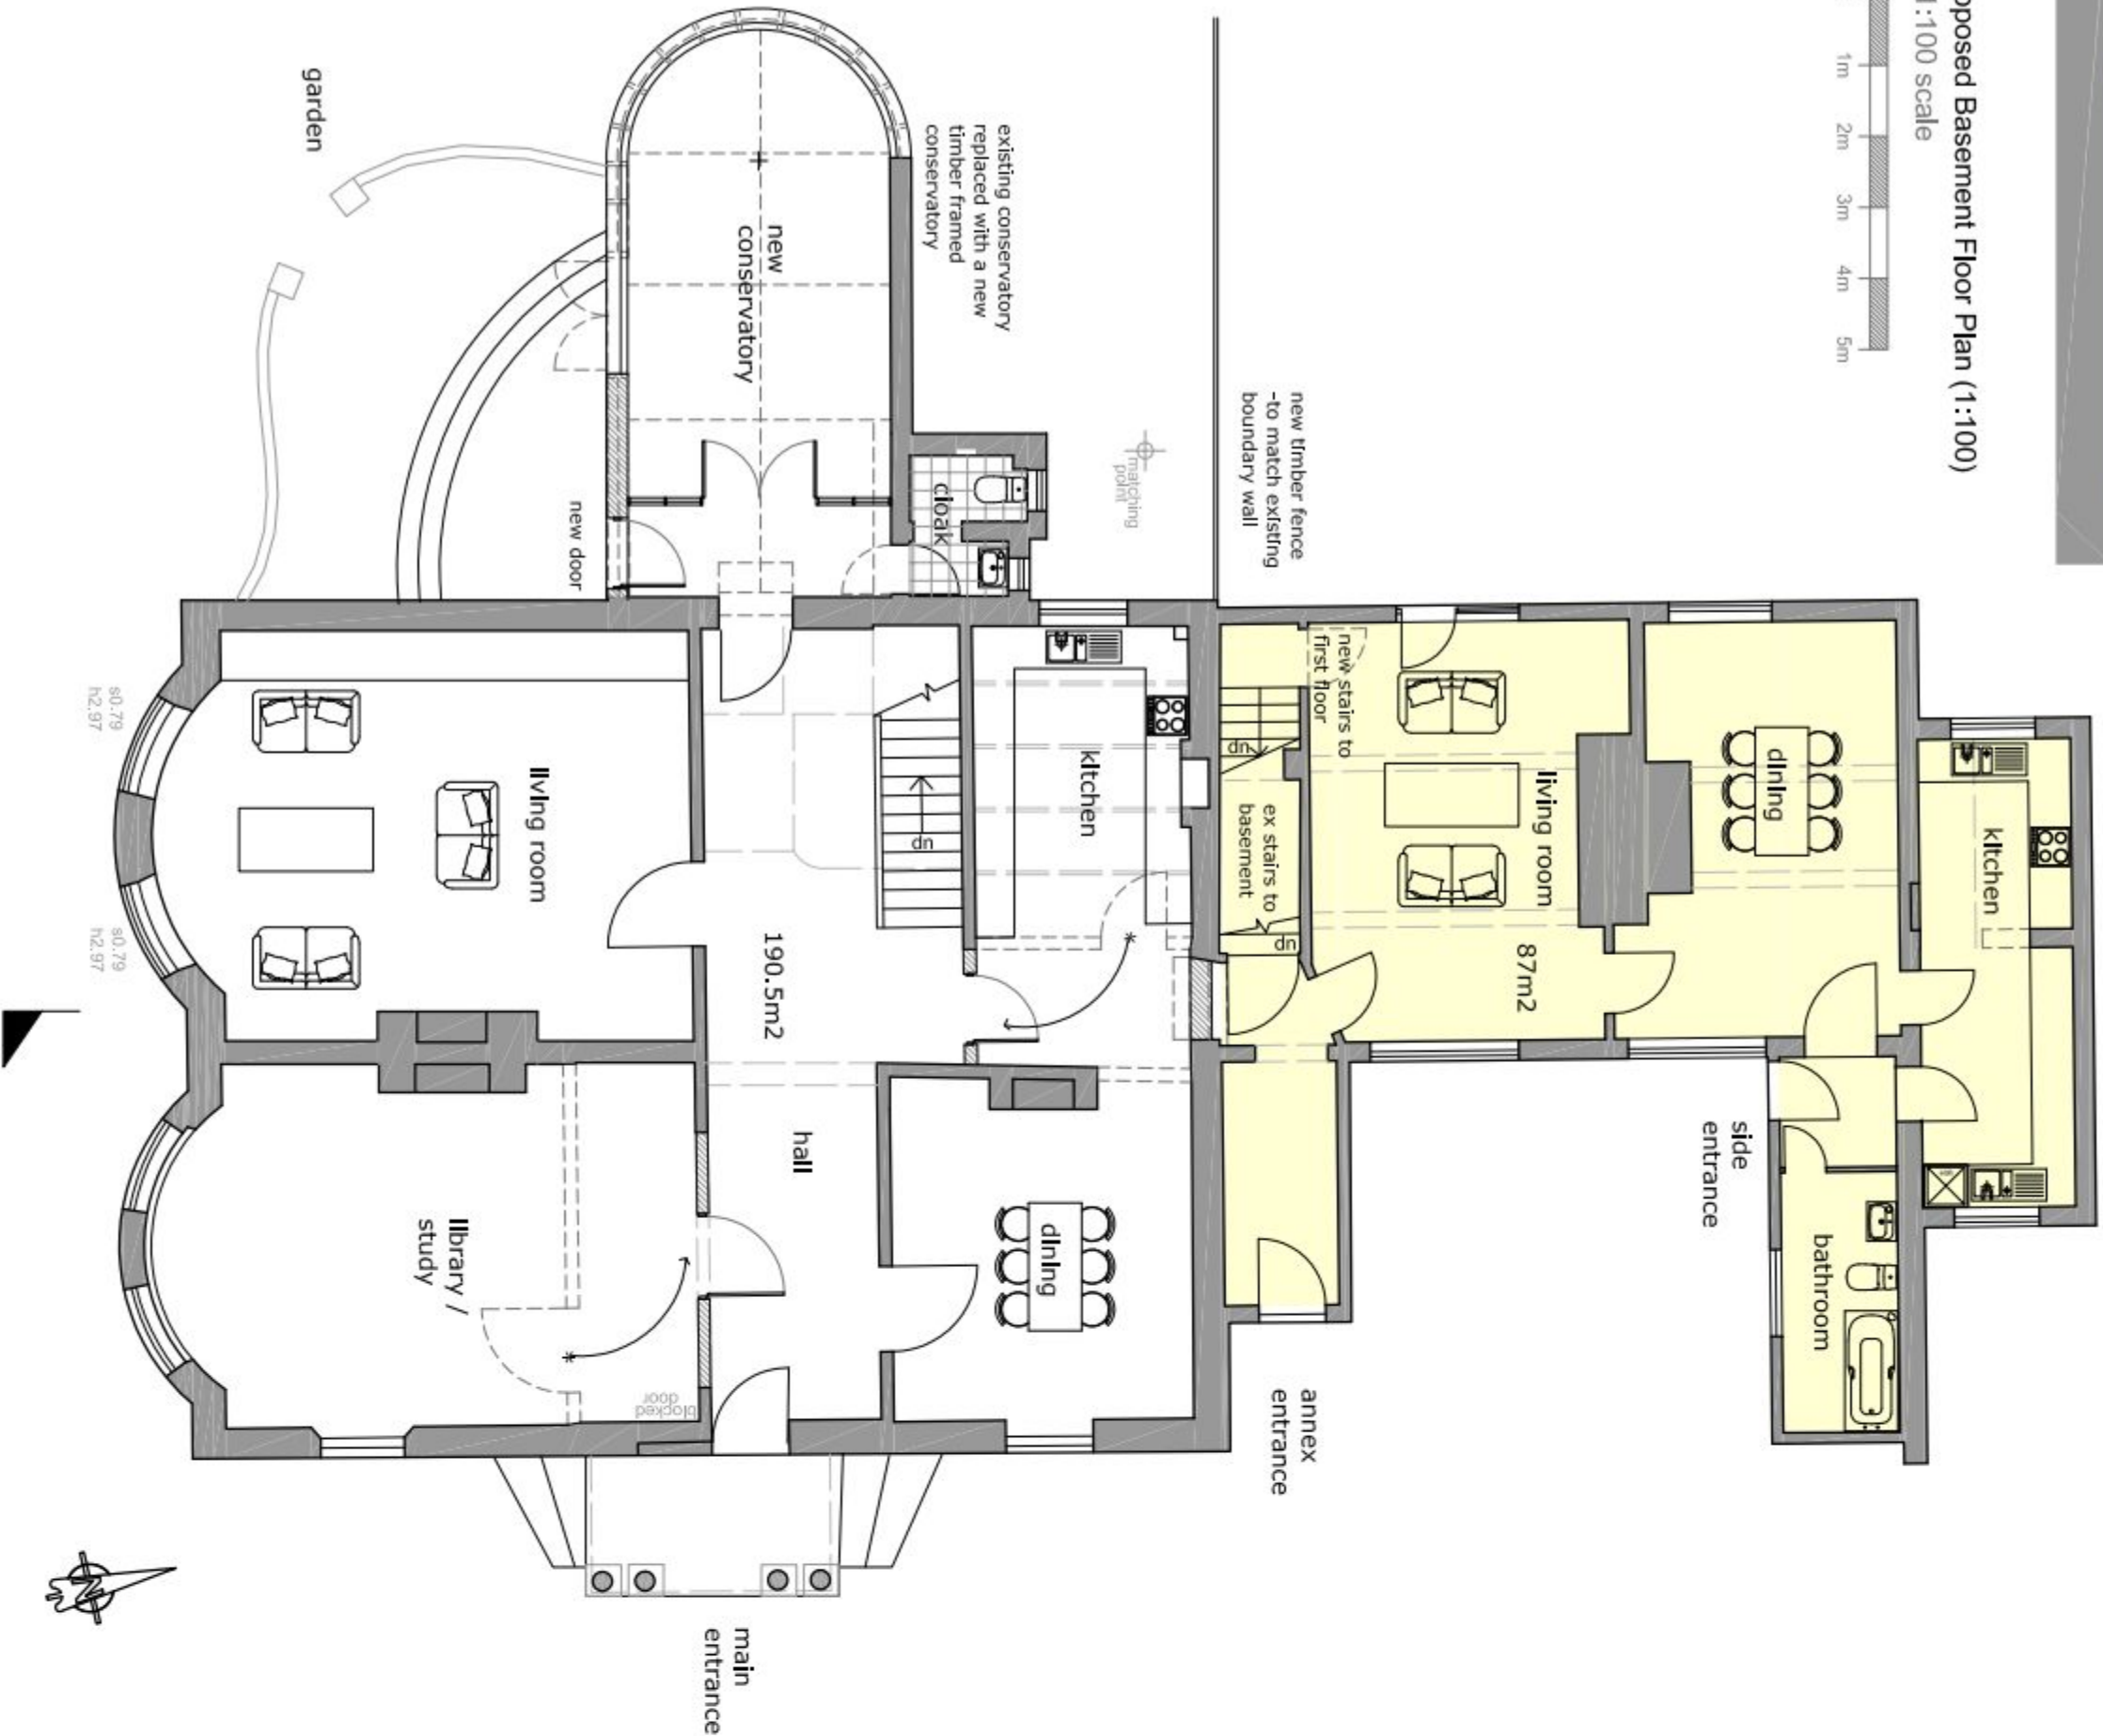

Proposed Basement Floor Plan (1:100)
1:100 scale

 

Proposed Ground Floor Plan (1:100)

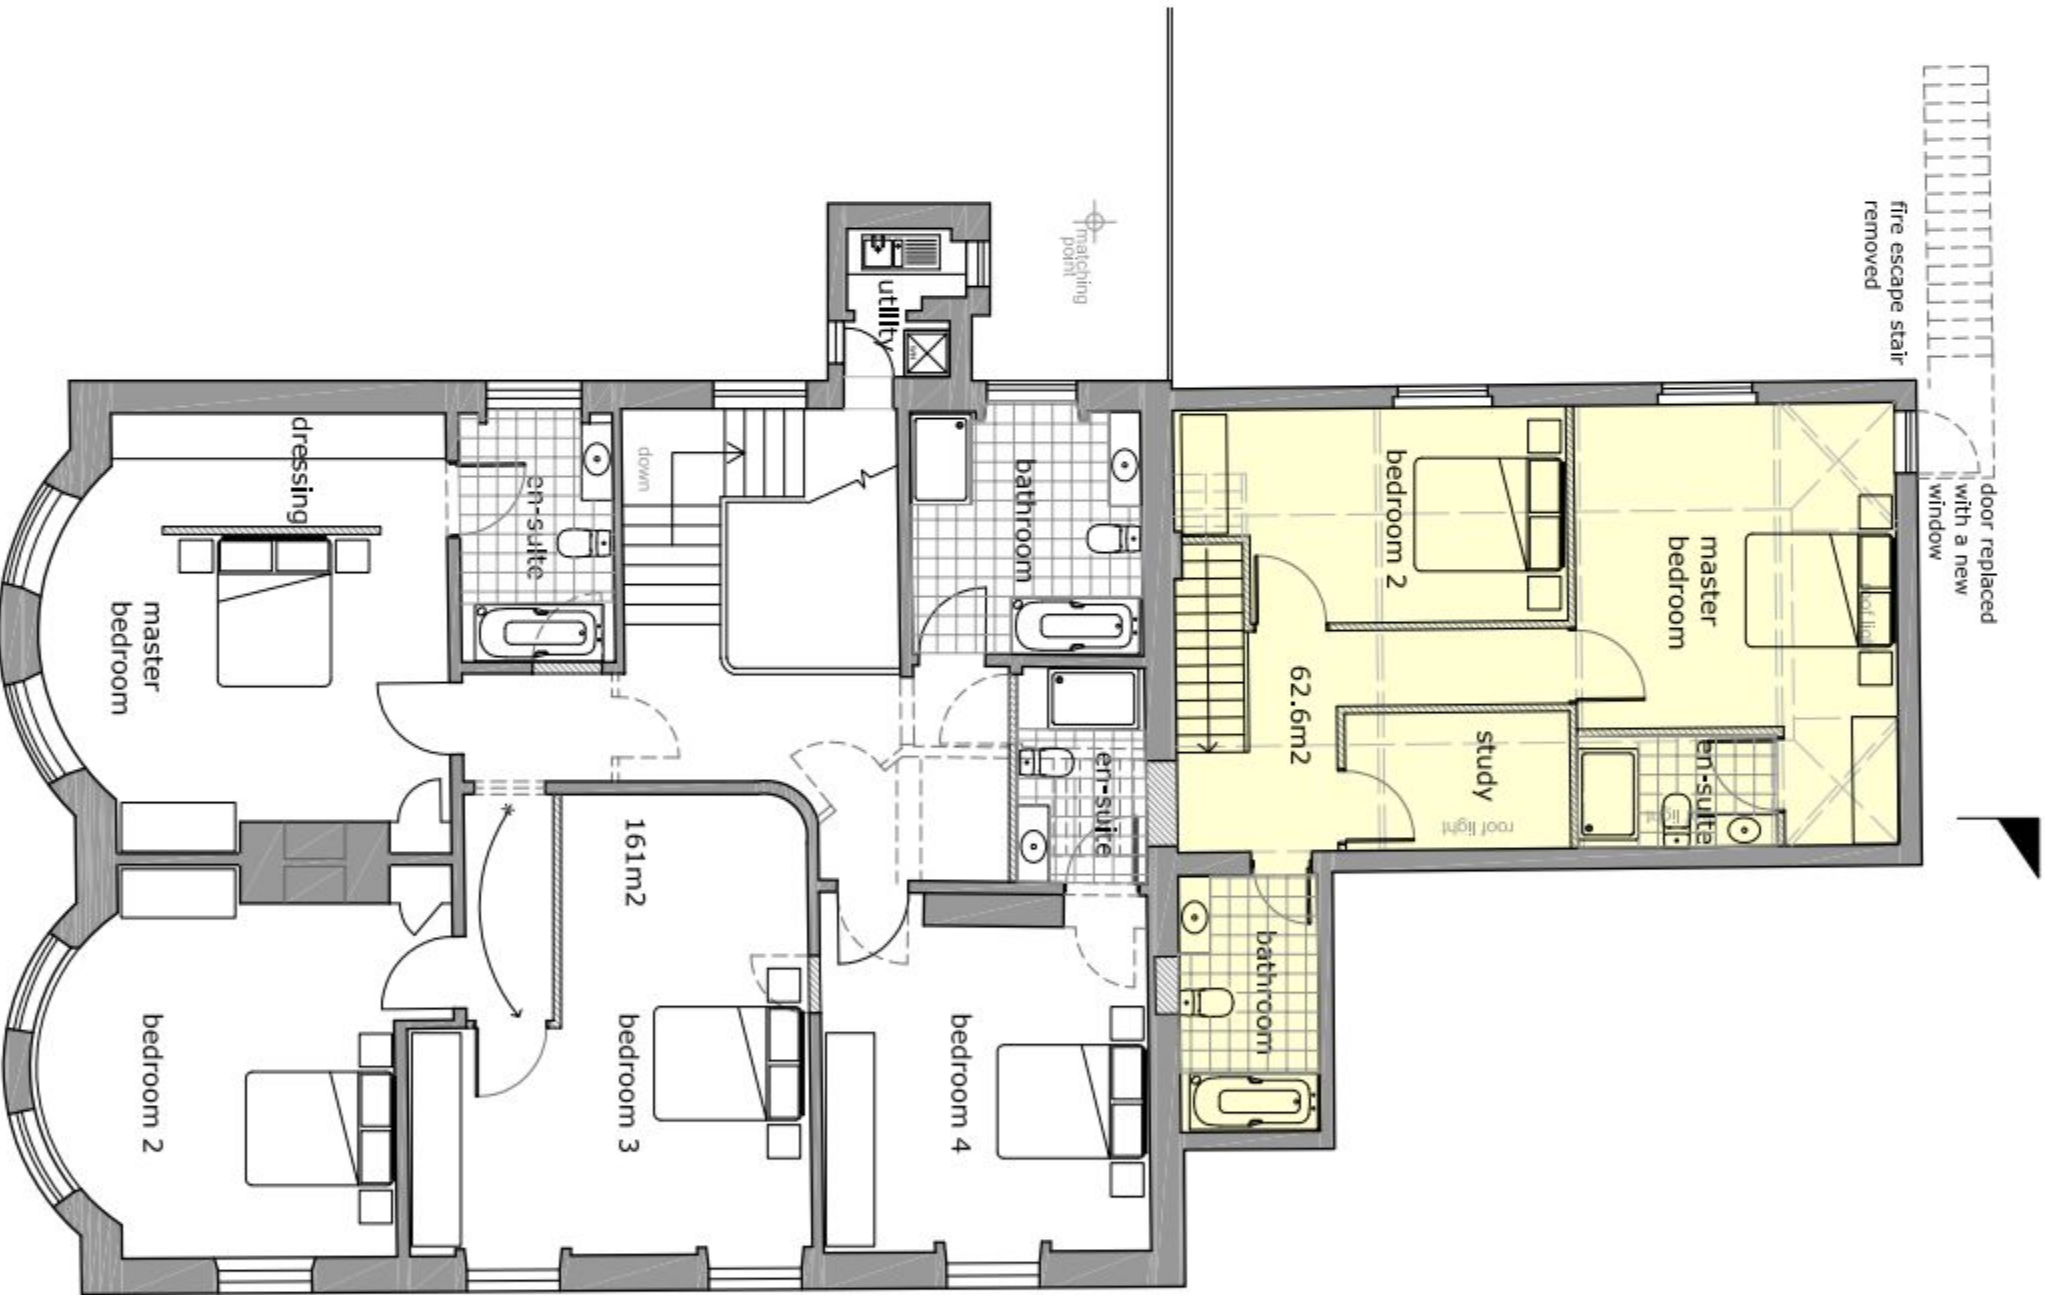

Proposed First Floor Plan (1:100)

NOTES

- GENERAL NOTES:**
1. THIS DRAWING IS TO BE READ IN CONJUNCTION WITH THE OTHER RELEVANT CONSULTANTS DRAWINGS.
 2. ALL FINISHES ARE TO CONFORM TO THE CURRENT BUILDING REGULATIONS.
 3. REFER TO A SEPARATE DOCUMENT FOR THE DESIGNERS RISK ASSESSMENT.
 4. ALL WORKS OR MATERIALS INDICATED ON THIS DRAWING ARE TO BE TO THE LATEST RELEVANT BRITISH STANDARDS AND CARRIED OUT IN ACCORDANCE WITH THE BRITISH STANDARDS CODES OF PRACTICE OR RECOGNIZED INSTITUTE OR TRADE ASSOCIATION RECOMMENDATIONS AND PUBLICATIONS.

KEY	
	Existing Walls.
	Proposed Walls.
	Removed Walls.

PLANNING

Revision	Date	Description	Drawn	Check
----------	------	-------------	-------	-------

PLC
Brankesmere House
Queens Crescent, Southsea
Portsmouth PO5 3HT
Hampshire England
Tel: (023) 927 55 333
Fax: (023) 927 55 222
E-Mail: admin@plcarchitects.com
ARCHITECTS Web: www.plcarchitects.com

Client :
THE OWEN AGENCY LTD

Project :
**HALL PLACE, SOUTH STREET,
CONVERSION TO FORM RESIDENTIAL
DWELLINGS**

Drawing Title :
PROPOSED FLOOR PLANS

Drawn By	Date	Checked By	Date	Approved By	Date
DB	APR14	PP	APR14		
Drawing No.	13.1946.102	Revision:	-	Scale:	1/100@A2
PLC ARCHITECTS © COPYRIGHT RESERVED 2013 NOT TO BE SCALED. DIMENSIONS TO BE CHECKED ON SITE SCALING ONLY FOR LOCAL AUTHORITY PURPOSES					