

NOTES

Permission is granted to scale from this drawing for the purpose of local Authority Planning Approval only. In all other circumstances DO NOT scale from this drawing. Please contact this office for any additional information required.


Contractors, Sub Contractors and Suppliers are to check all relevant dimensions and levels of the site and building before commencing any stop drawings or building work. Any discrepancies should be recorded to the Architect.

Where applicable this drawing is to be read in conjunction with the Consultants' drawings.


This drawing is the copyright of Telford King Ltd. All rights reserved.

Ordnance Survey Data © Crown Copyright. All rights reserved. Licence No. 100007356

REV	DESCRIPTION	DATE	AUTH	CHKD
-----	-------------	------	------	------

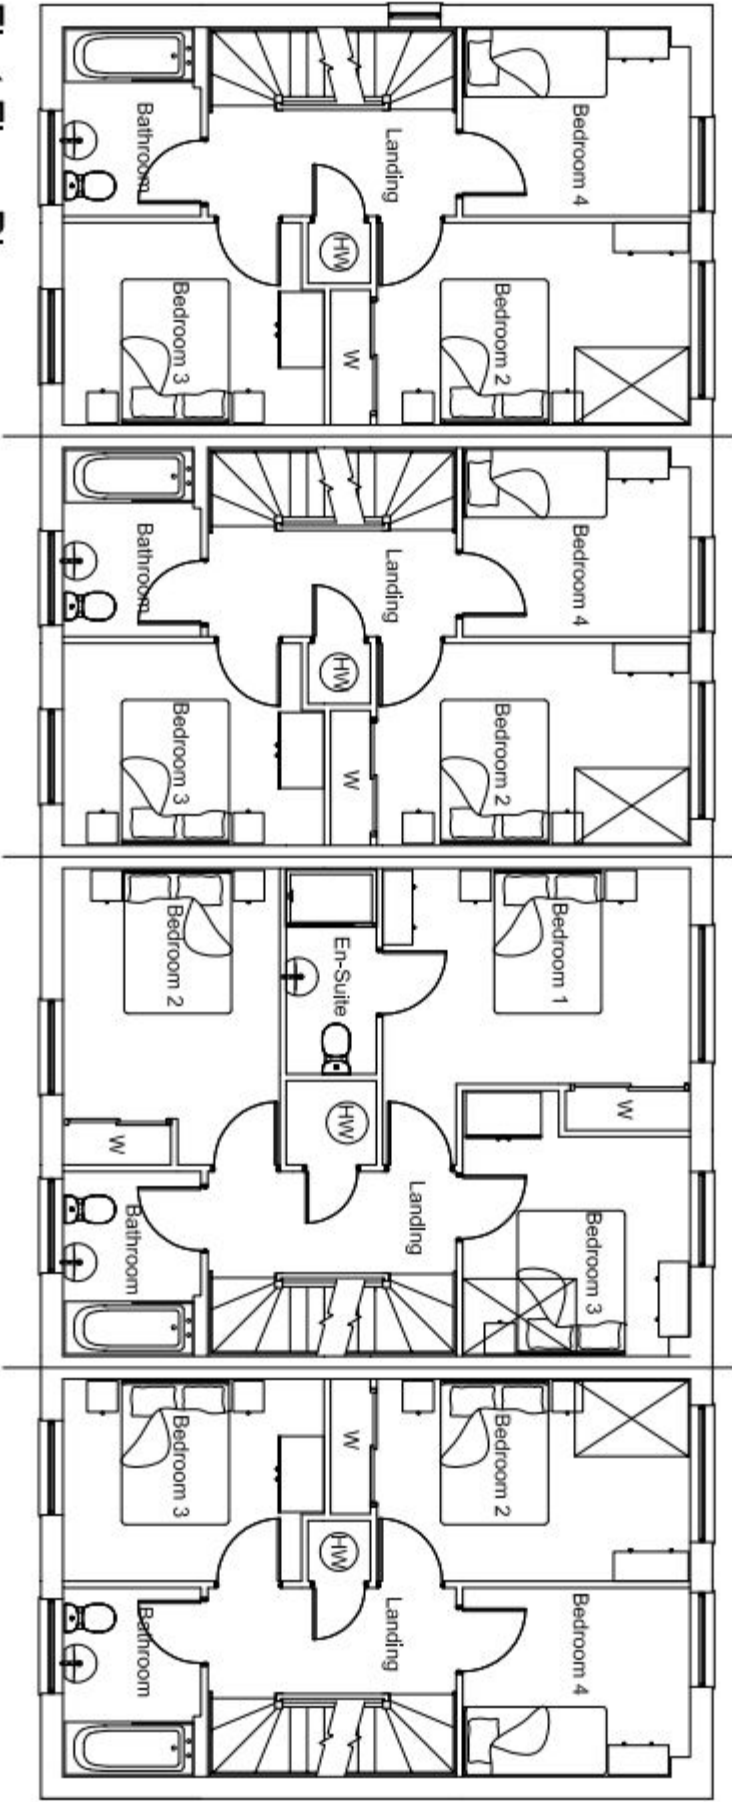

First Floor Plan

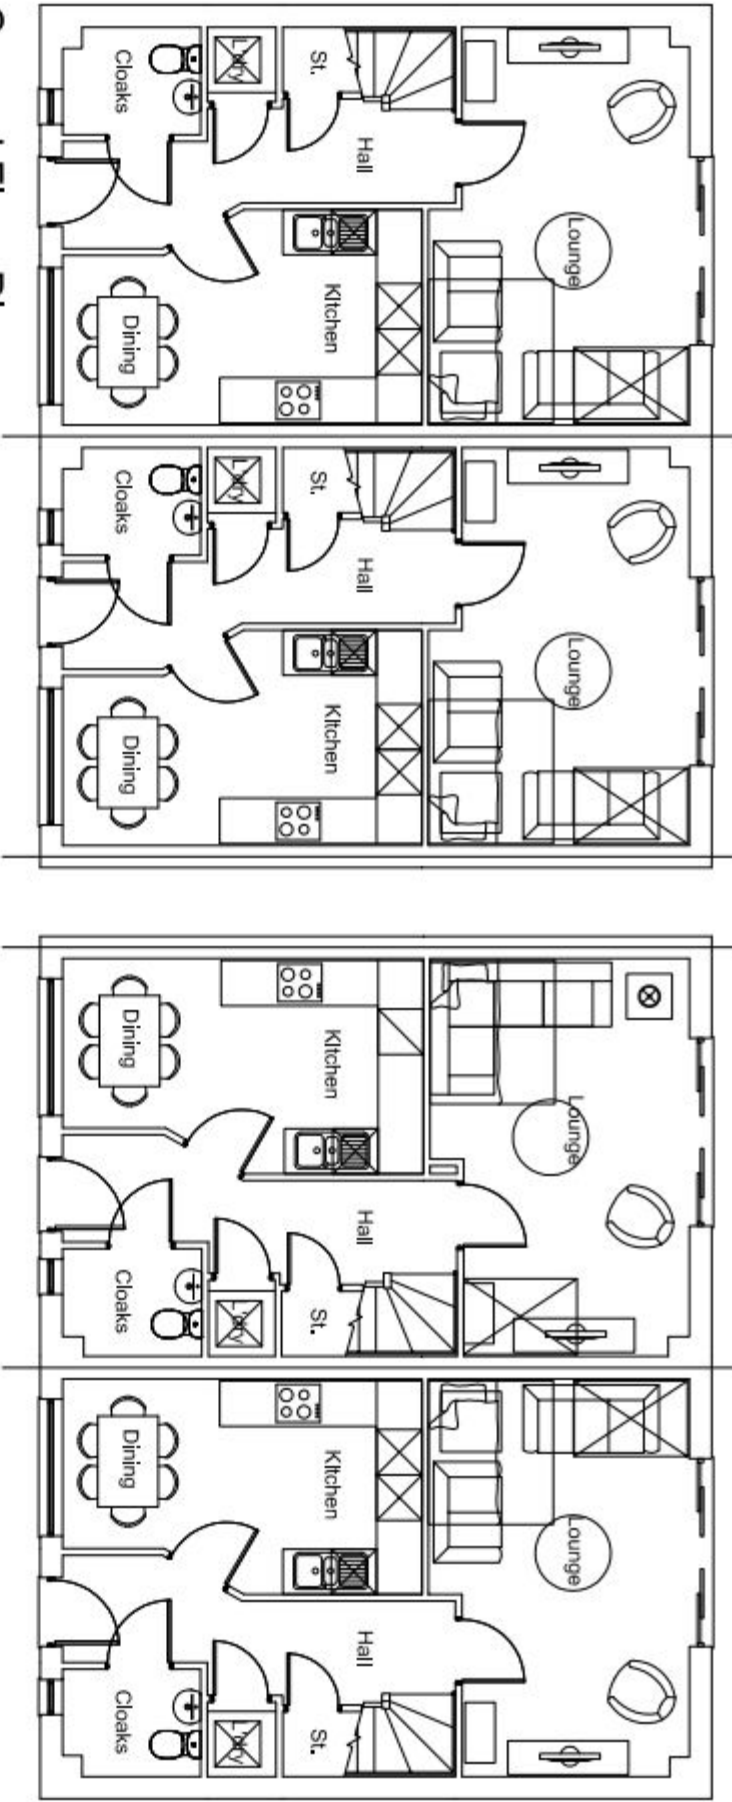

Ground Floor Plan

HouseType	Variation	HouseType	Variation
KEN	LTH	KEN3	LTH
Bedrooms	Persons	Bedrooms	Persons
4	7	3	6
Sq.ft	Sq.m	Sq.ft	Sq.m
1247	115.84	1423	132.24



PLANNING

TILFORD KING

ARCHITECTS : URBAN DESIGNERS : SUSTAINABILITY CONSULTANTS

Building 200, The Orange Farmway Road, Kitchingham, Barmby, Warrington, CH9 6DE

tel: 01942 877700 fax: 01942 877701 www.tilfordking.co.uk

PROJECT

Berewood, Phase 2

Waterlooville

For: Redrow Homes (Southern)

DRAWING

Plots 142-145

Floor Plans - Sheet 1 of 2

Lifetime Homes

SCALE	DATE	AUTHOR	CHKD
1:100 @ A3	Dec 2013	ND	
JOB NO.	DRAWING NO.	REV	
REDR130524	P142-145.p1		