


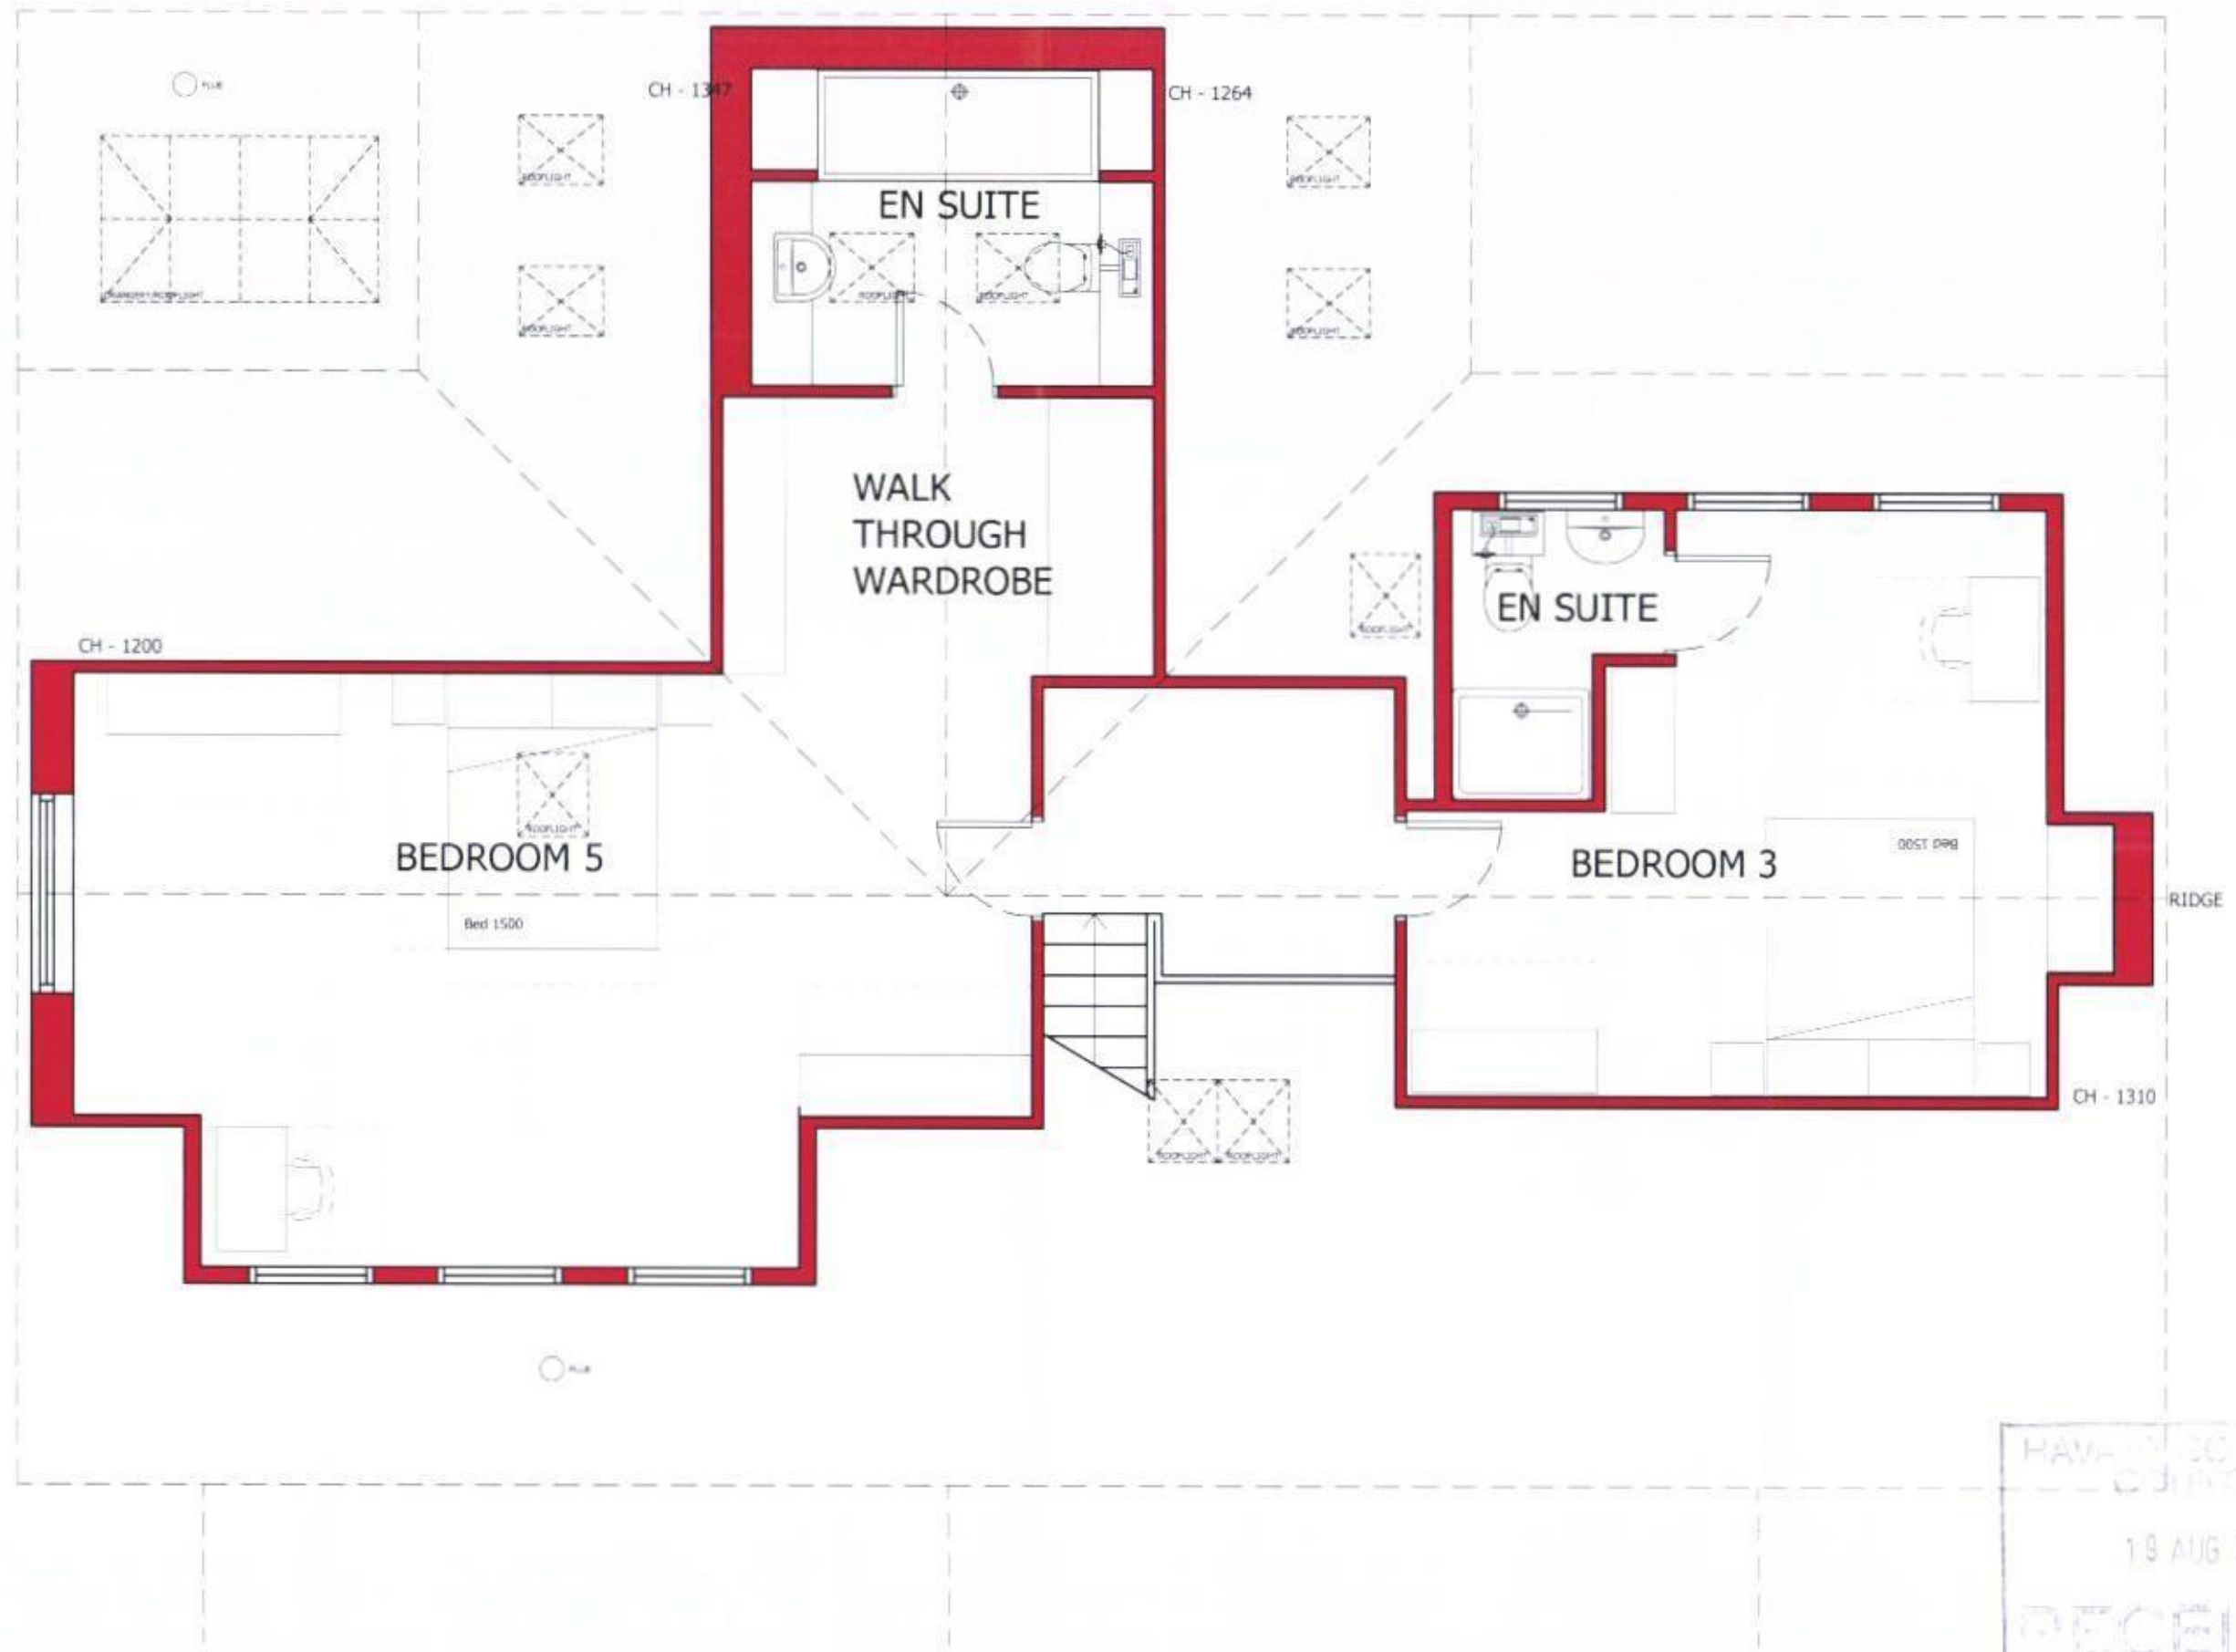

Project
21 BIRCH TREE DRIVE
EMSWORTH

Drawing
PROPOSED FIRST FLOOR PLAN

Date
MAR 15

Scales
1:50@A3

Job No
EA 01

Drawn by
ACE

Status
PLANNING

Dwg No
PL-06

Revision
.