



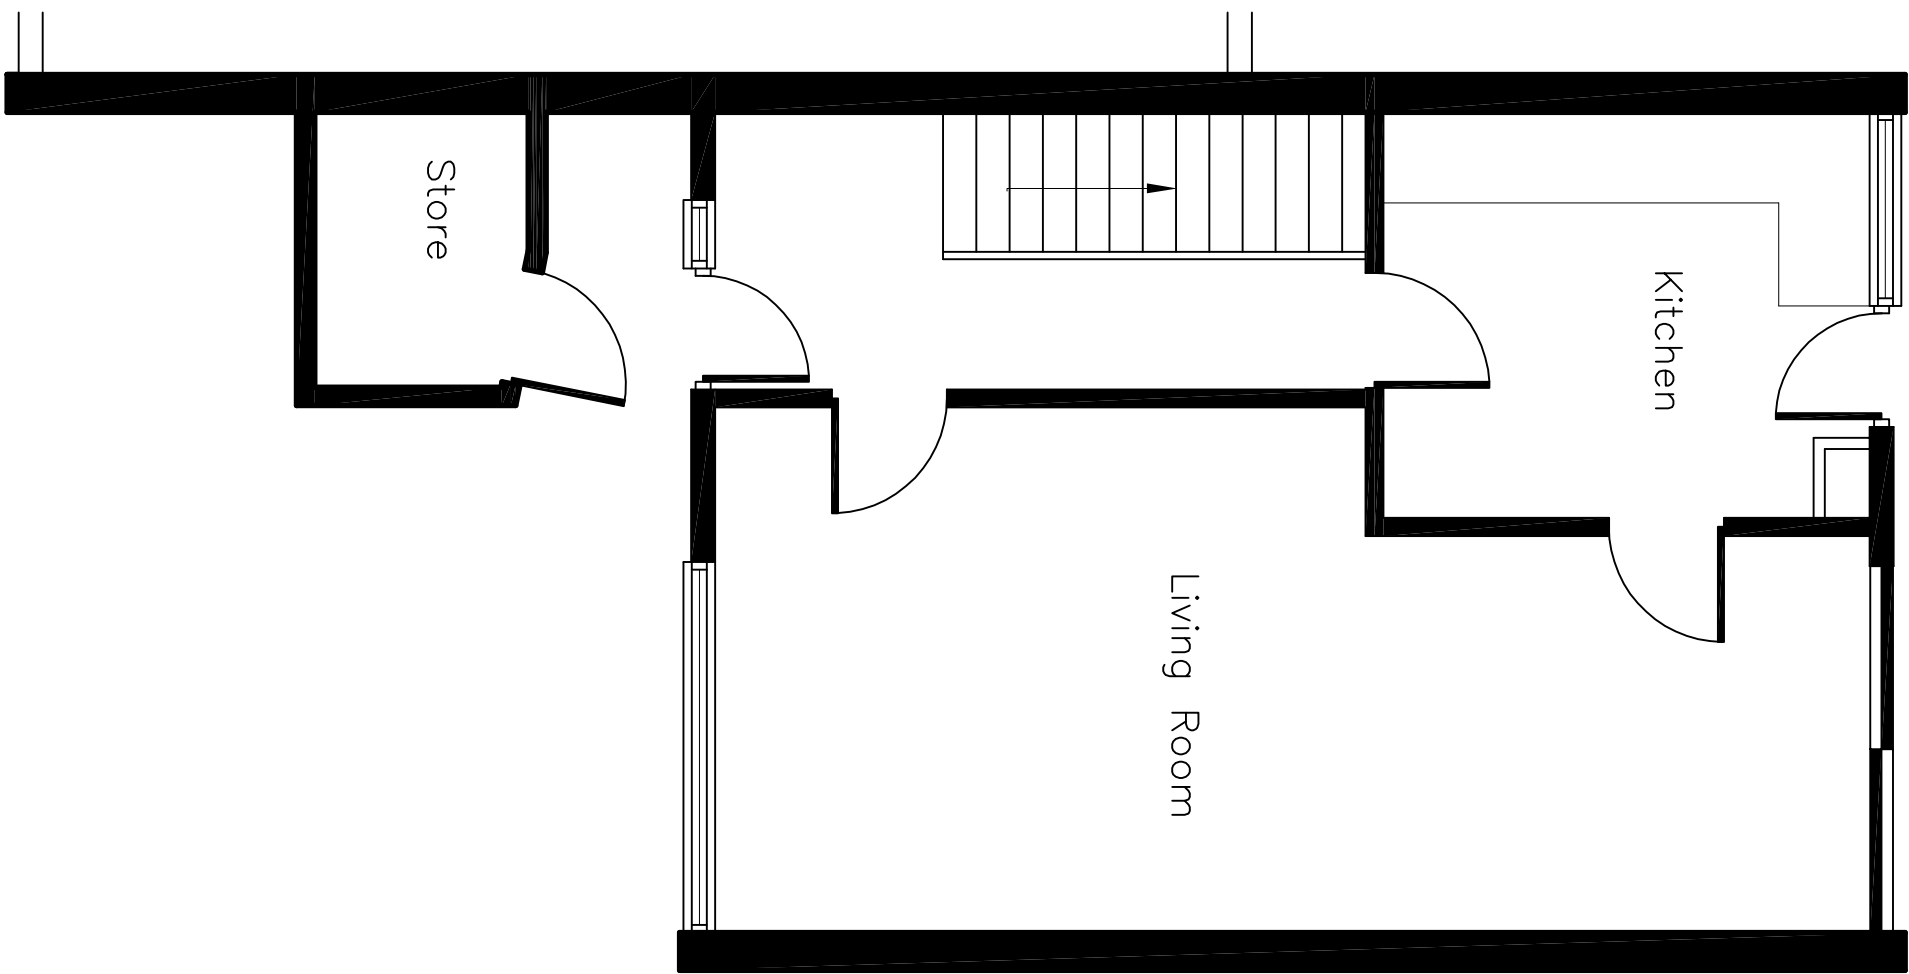


Ground Floor Plan As Existing

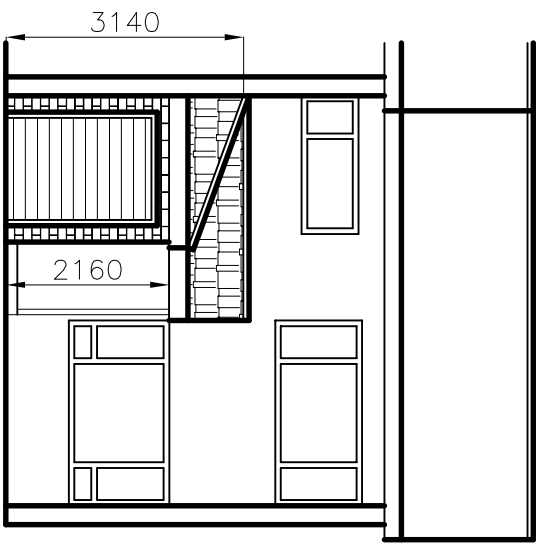


Front Elevation As Existing




Front Elevation As Proposed

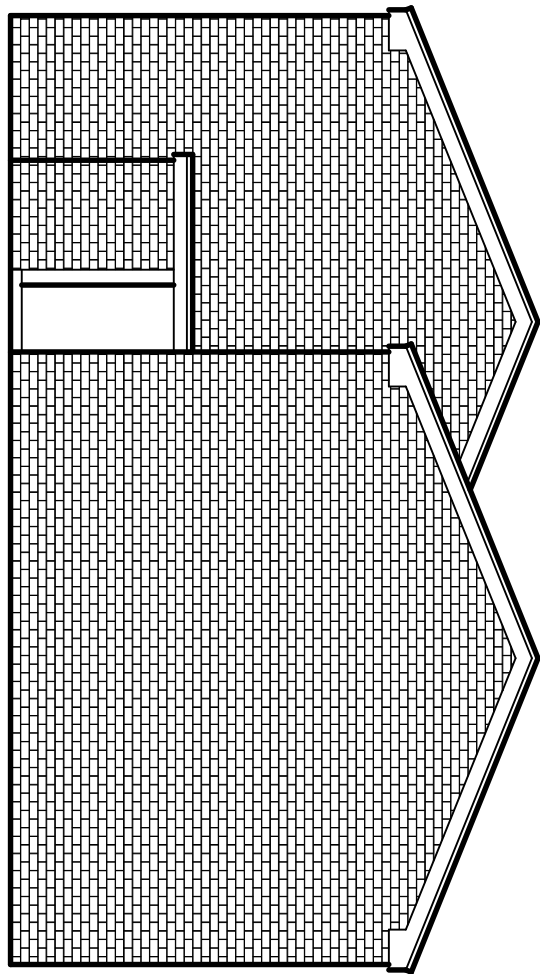


Side Elevation As Existing

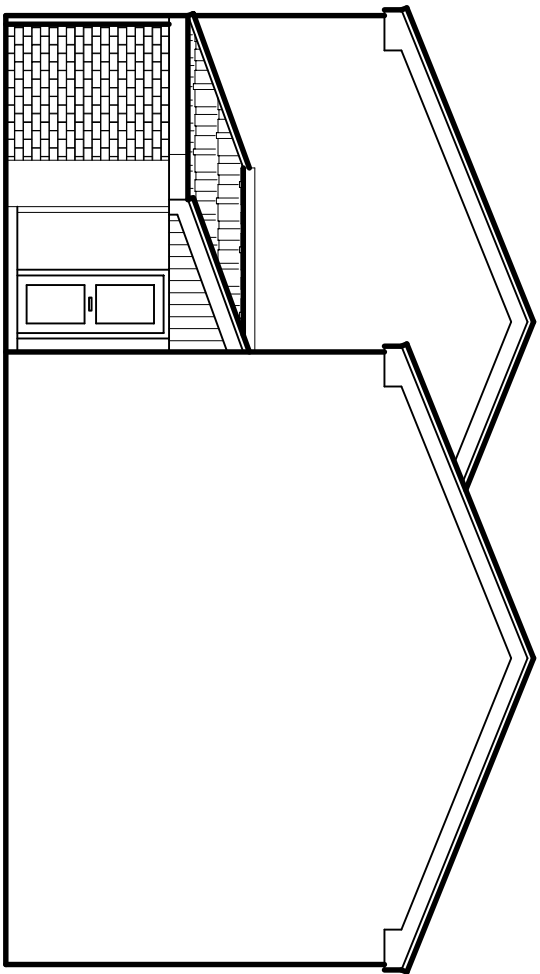


Side Elevation As Proposed

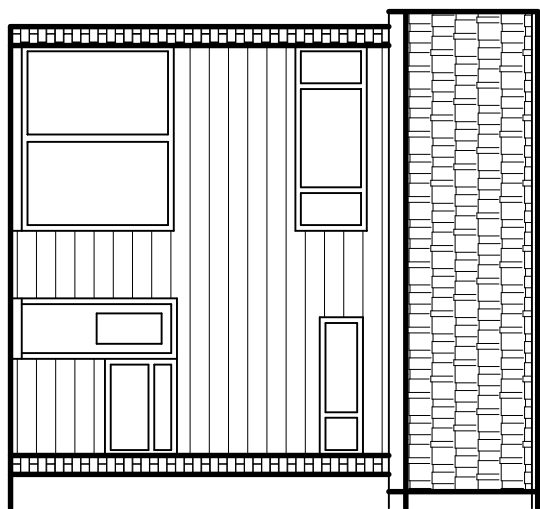


Rear Elevation As Existing

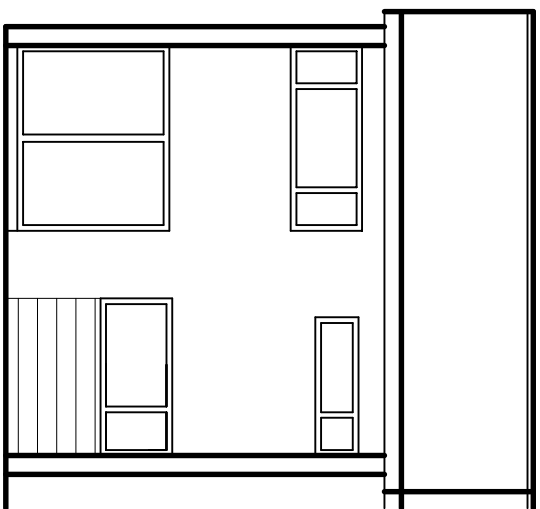


Rear Elevation As Proposed
(1:100)

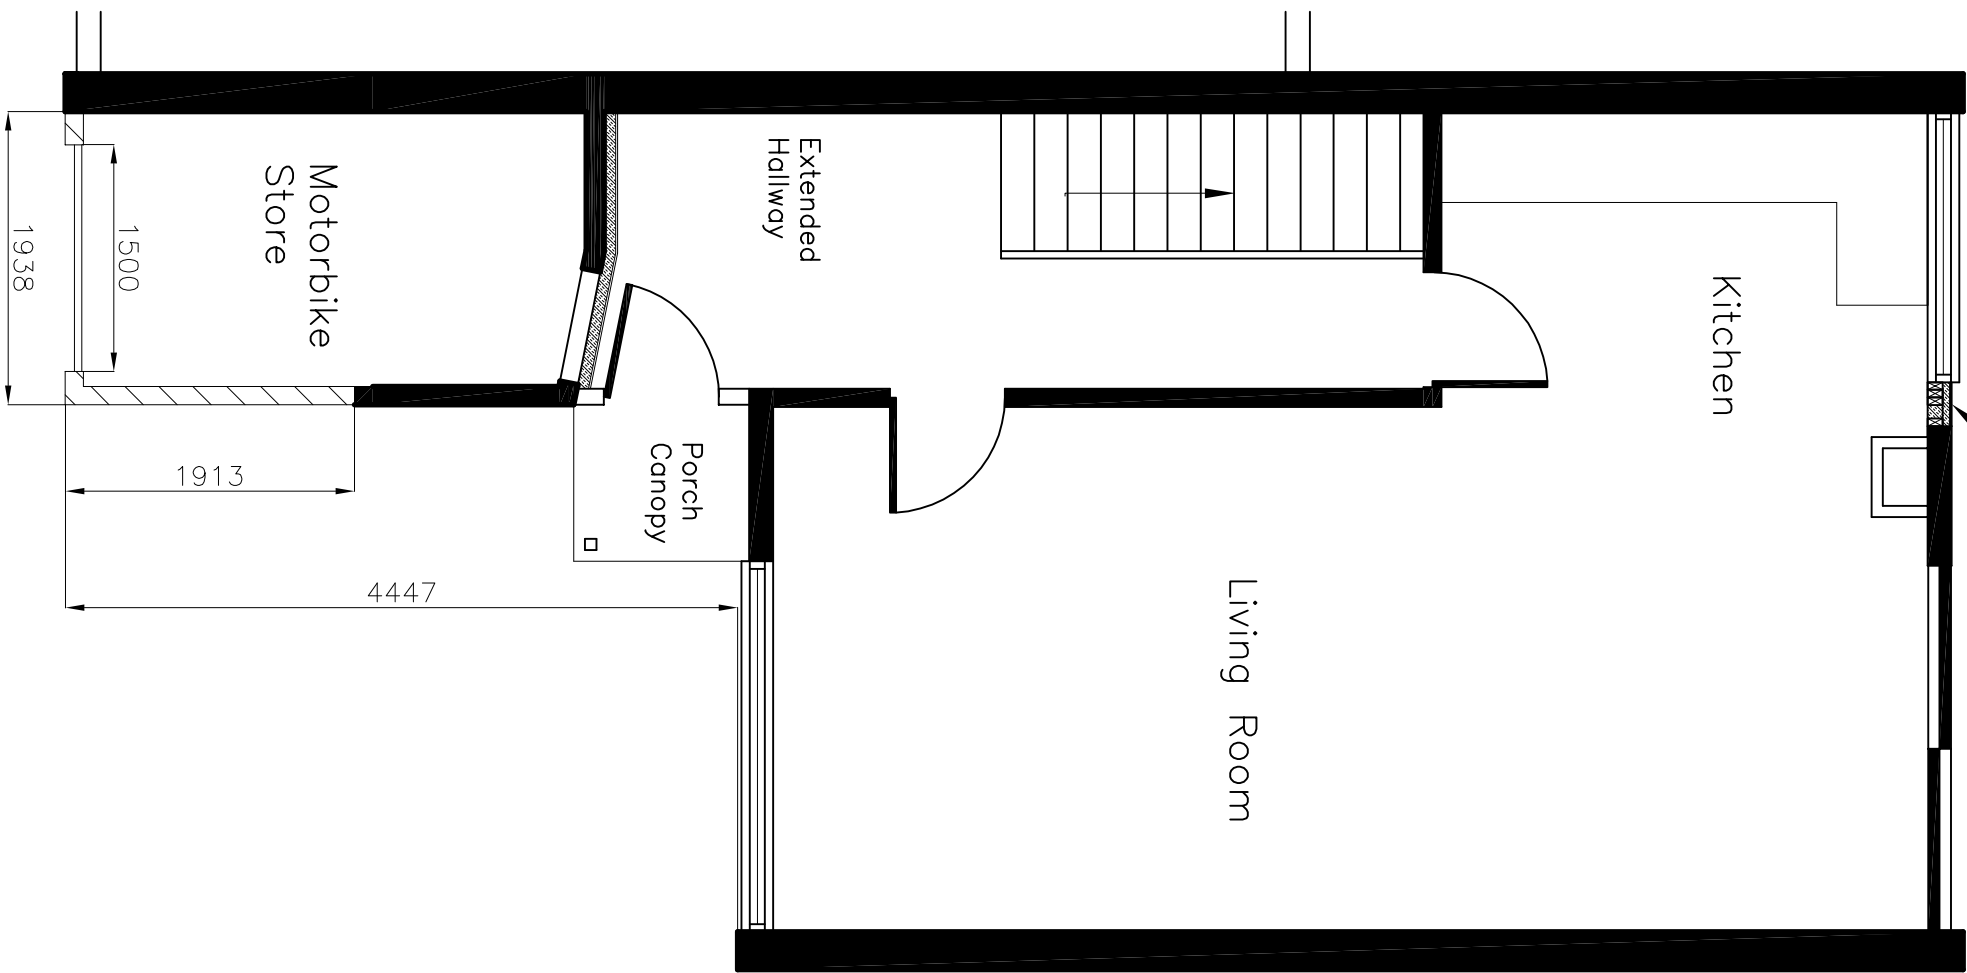


Ground Floor Plan As Proposed
(1:50)

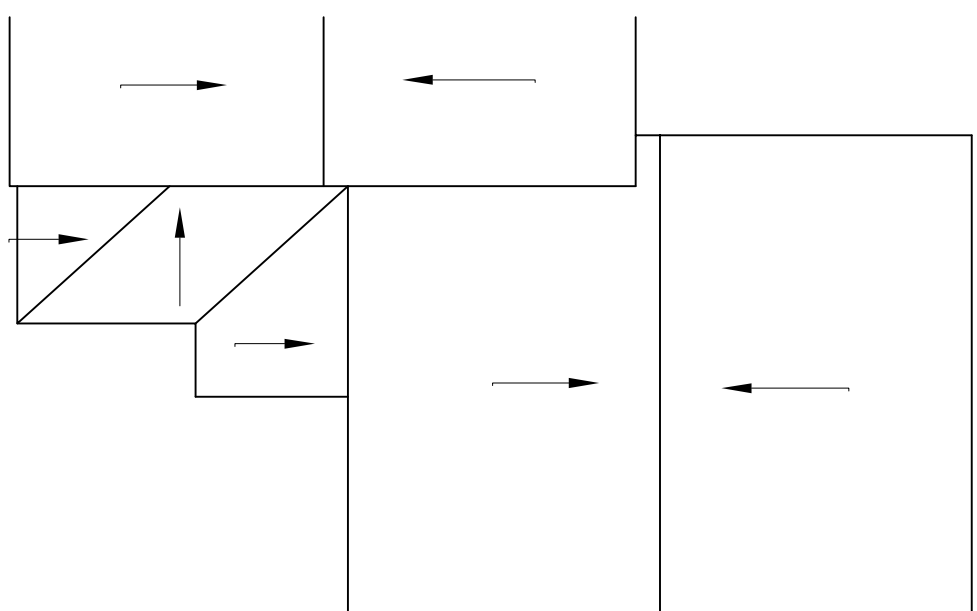

Roof Plan (1:100)

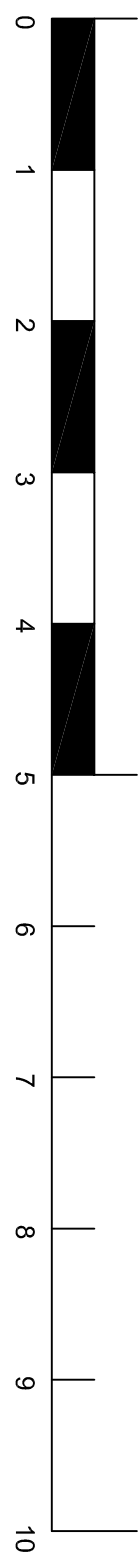

Scale Bar 1:50

 

Scale Bar 1:100



Block Plan 1:500



Location Plan 1:1250

Ordnance Survey License: 100048957
Supplied by permission of Ordnance Survey
Produced 12 Aug 2015 from the
Ordnance Survey National Geographic
Database and incorporating surveyed
revision available at this date.
© Crown Copyright 2015.

A1



WILDcRY Technical Services
1 Bedding Close
SOUFHAM
SO16 3AW
email: admin@wildcry.co.uk
Web: www.wildcry.co.uk

24 Pyle Close
Cowlplain PO8 8JN

Proposed Extension
To Front Store Block

DRAWING TITLE		PROJECT NO.		SCALE	
Pyle001		AS SHOWN		1_OF_1	
DRAWING NUMBER		PROJECT NO.		SCALE	
Pyle001		AS SHOWN		1_OF_1	
DRAWING NUMBER		PROJECT NO.		SCALE	
Pyle001		AS SHOWN		1_OF_1	
DRAWING NUMBER		PROJECT NO.		SCALE	
Pyle001		AS SHOWN		1_OF_1	



Layout Plan (1:20)