




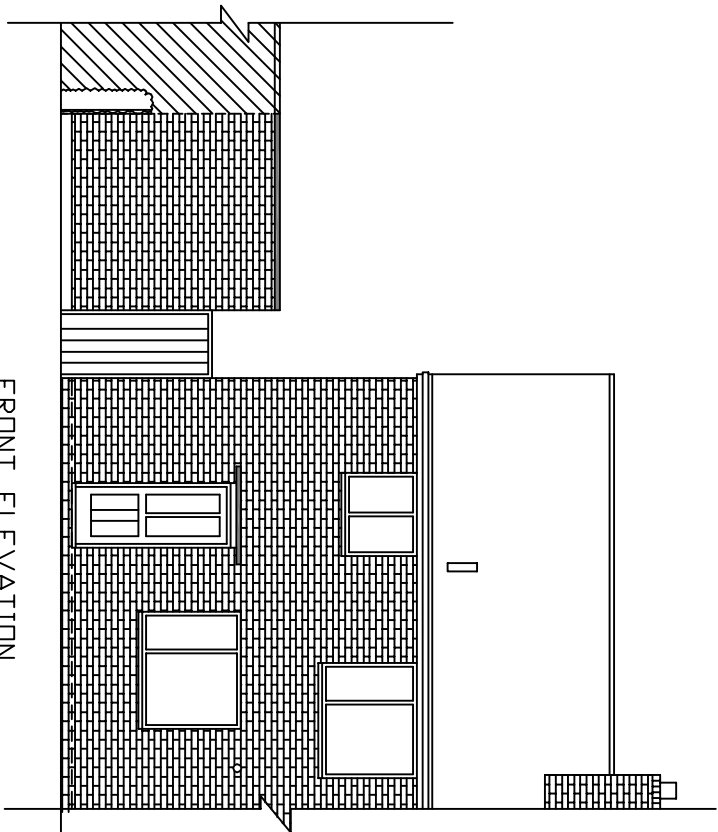

FRONT ELEVATION

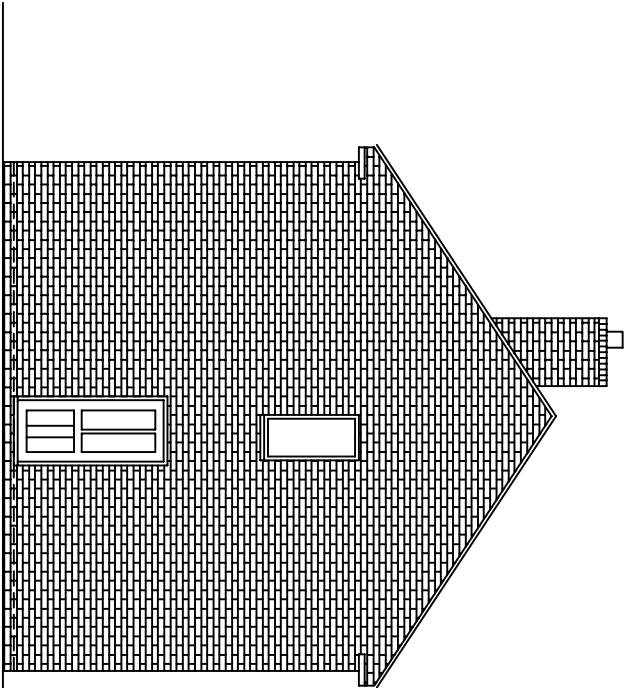

SIDE ELEVATION

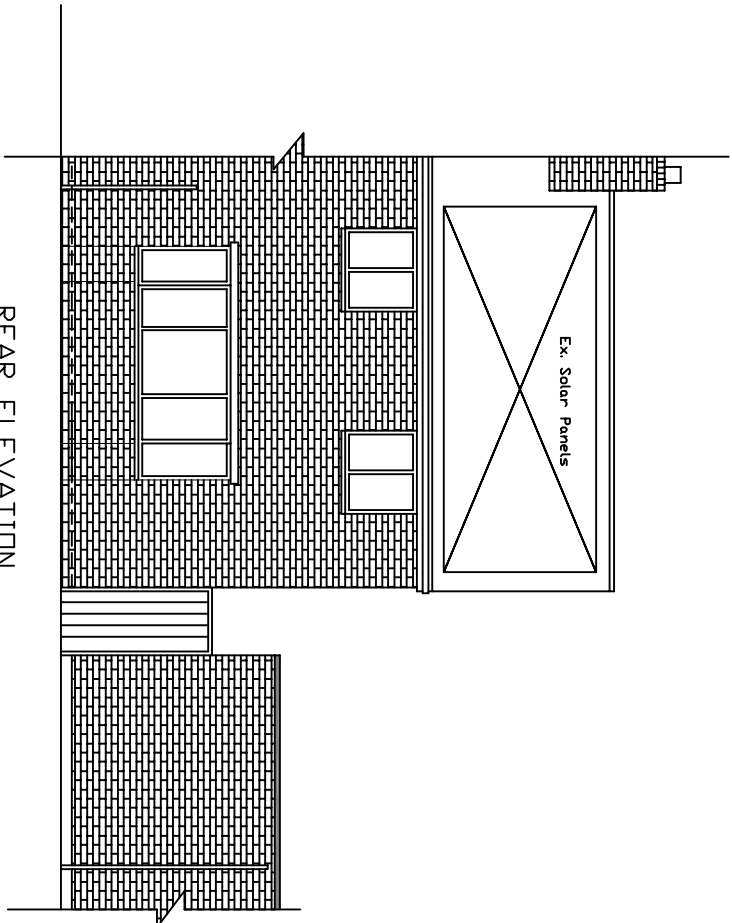


REAR ELEVATION




PHOTO FRONT ELEVATION




PHOTO REAR ELEVATION

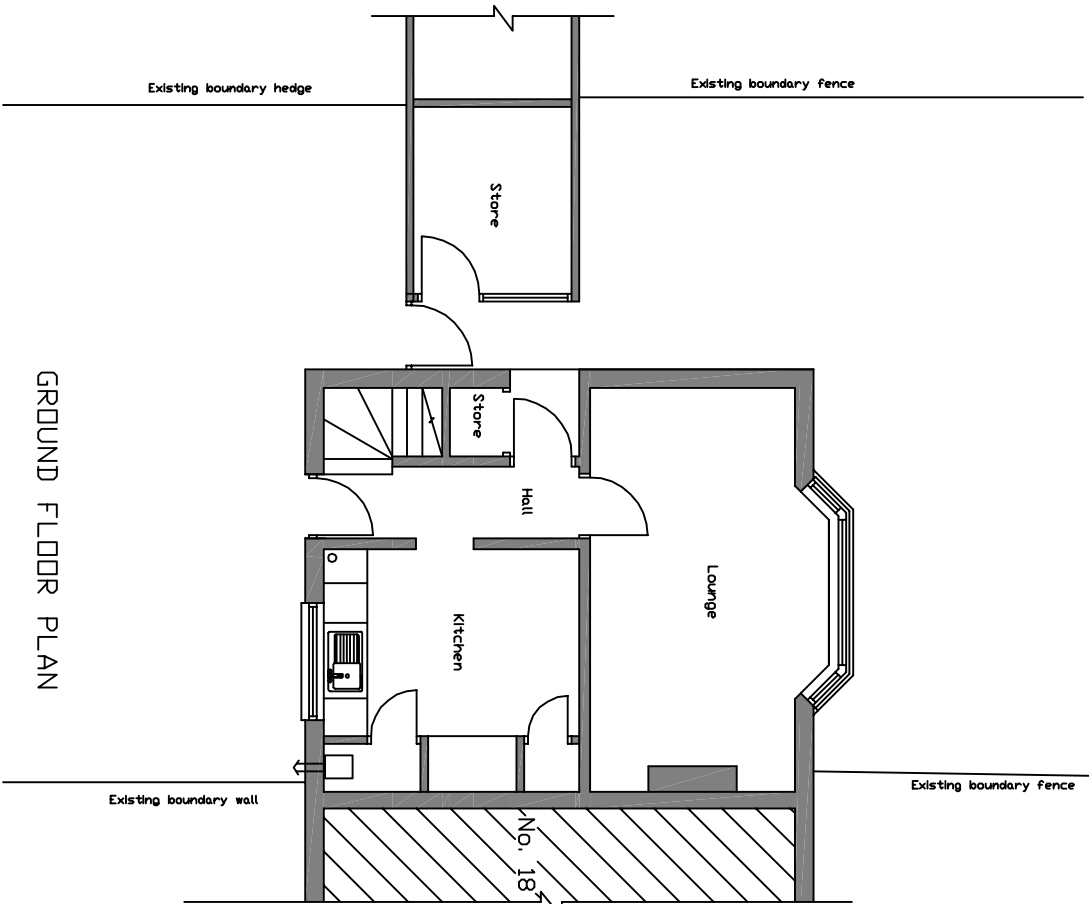


GROUND FLOOR PLAN

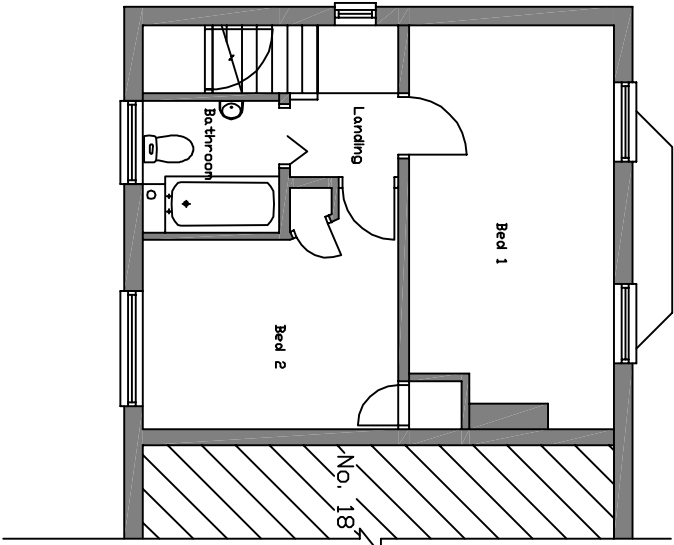

FIRST FLOOR PLAN

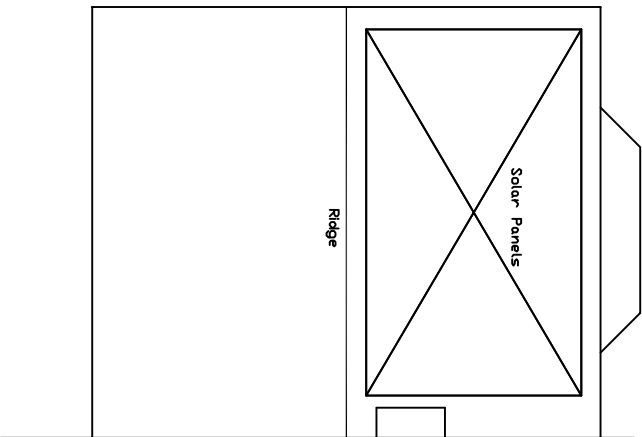

ROOF PLAN

 

Address: Proposed extension to 17 Exbury Road Bedhampton Post code	
Drawing Title: Existing Plans & Elevations	
Drawing Number Planning/001	Scale: 1:100 @ A2
Date: Jun 2015	Rev: