



This drawing must not be copied
or reproduced in any way
without the written consent of the
author. All rights reserved.
The drawing must not be used for any other purpose
than that for which it was prepared.
©Denning Male Polzano
DRAWING NOTES
P refers to Preliminary Planning
T refers to Tender Drawing
C refers to Construction Drawing

REVISION
P1 PRELIMINARY ISSUE
DATE: 07/12/23 BY: Q


Proposed East Elevation

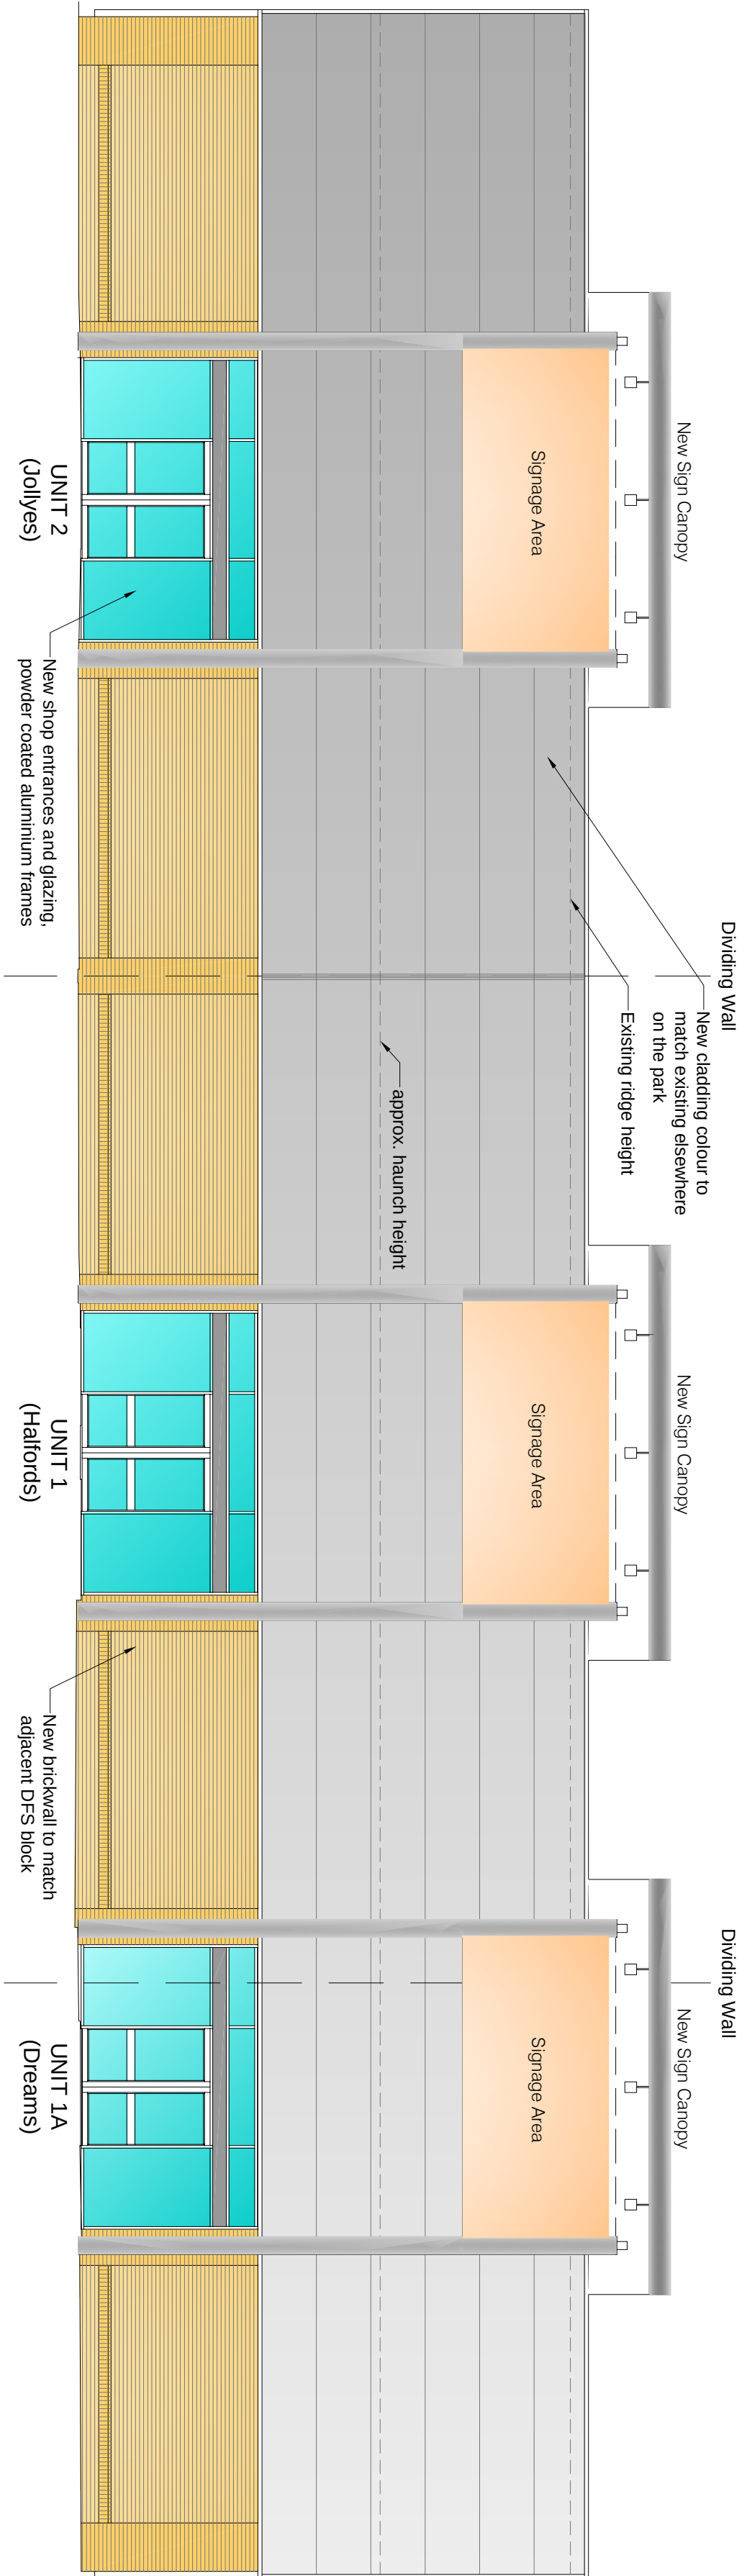


Proposed North Elevation

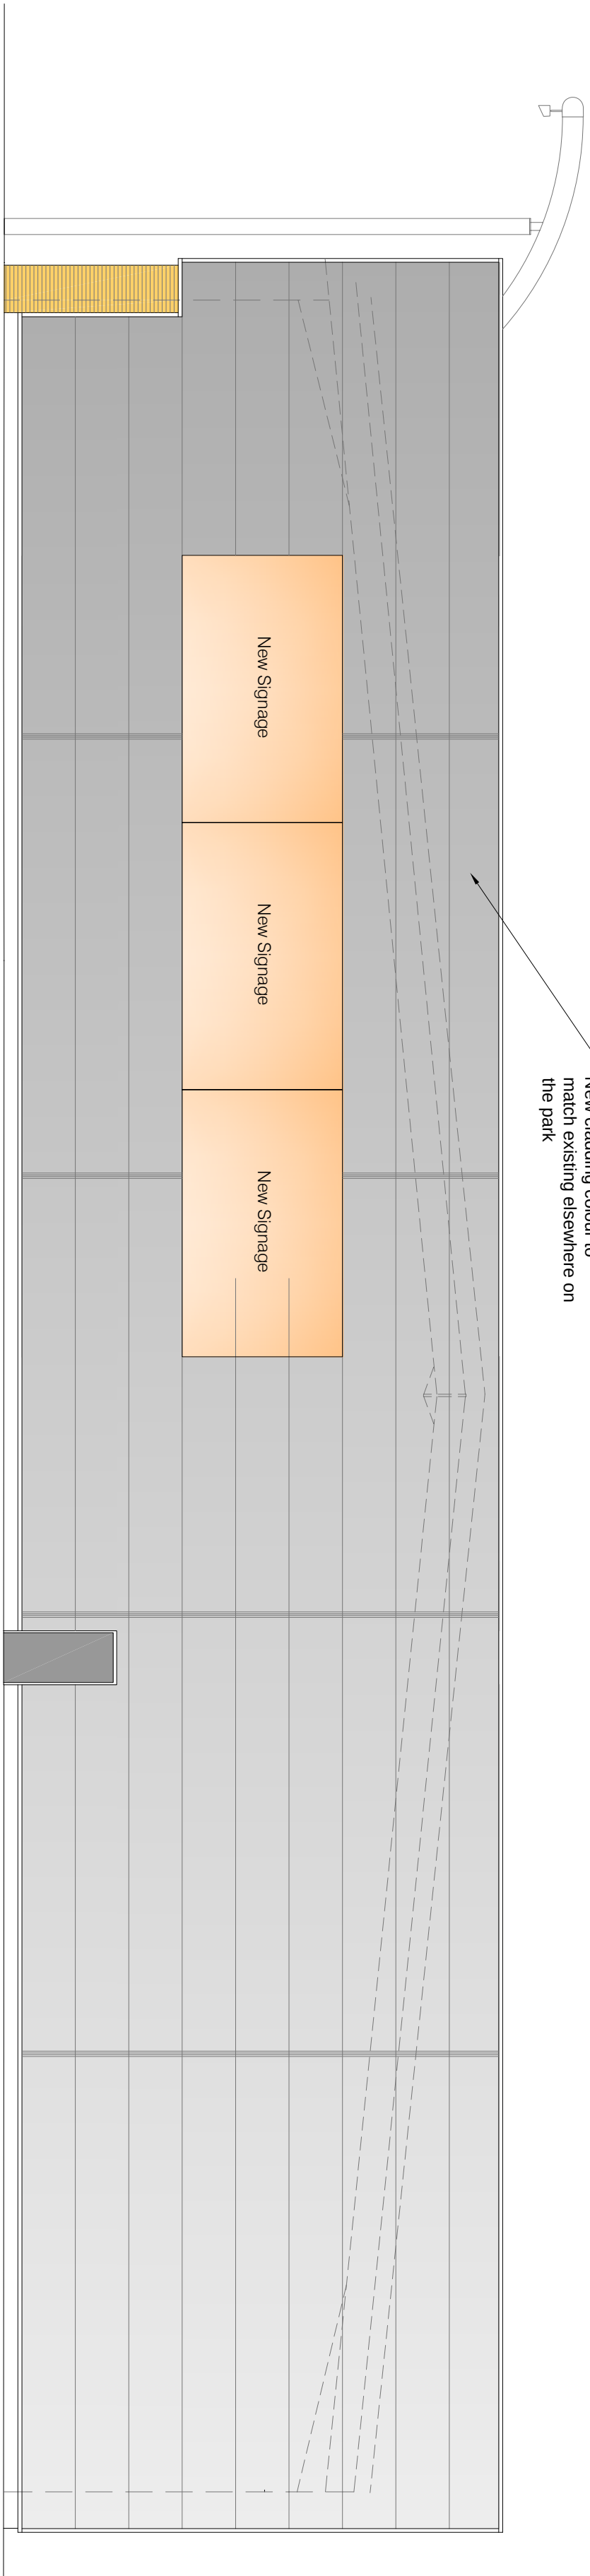

Proposed West Elevation

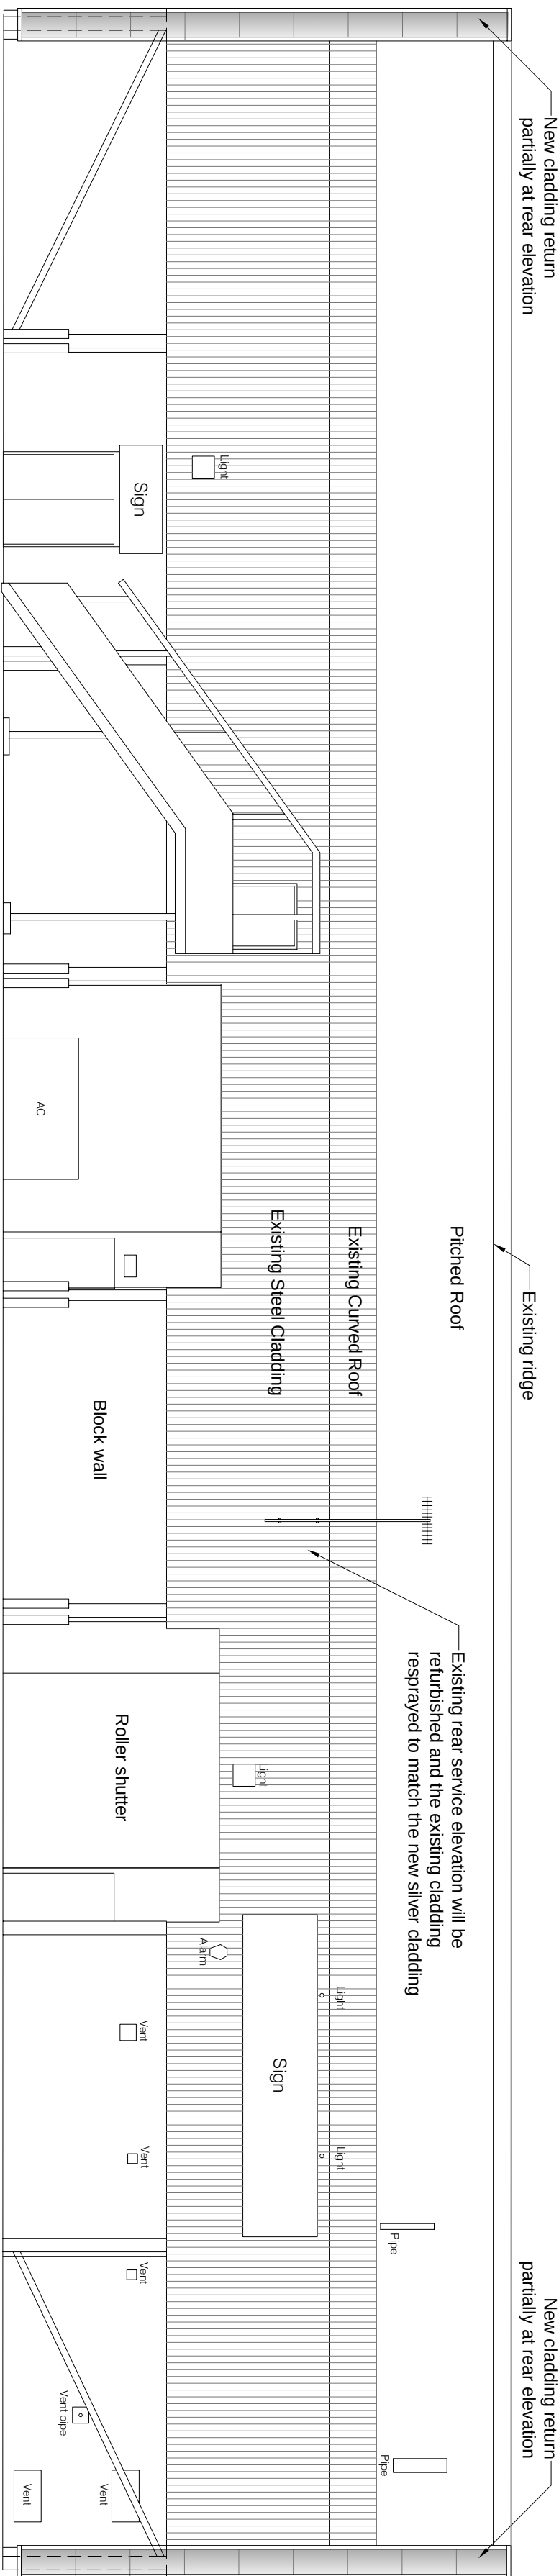

Proposed South Elevation

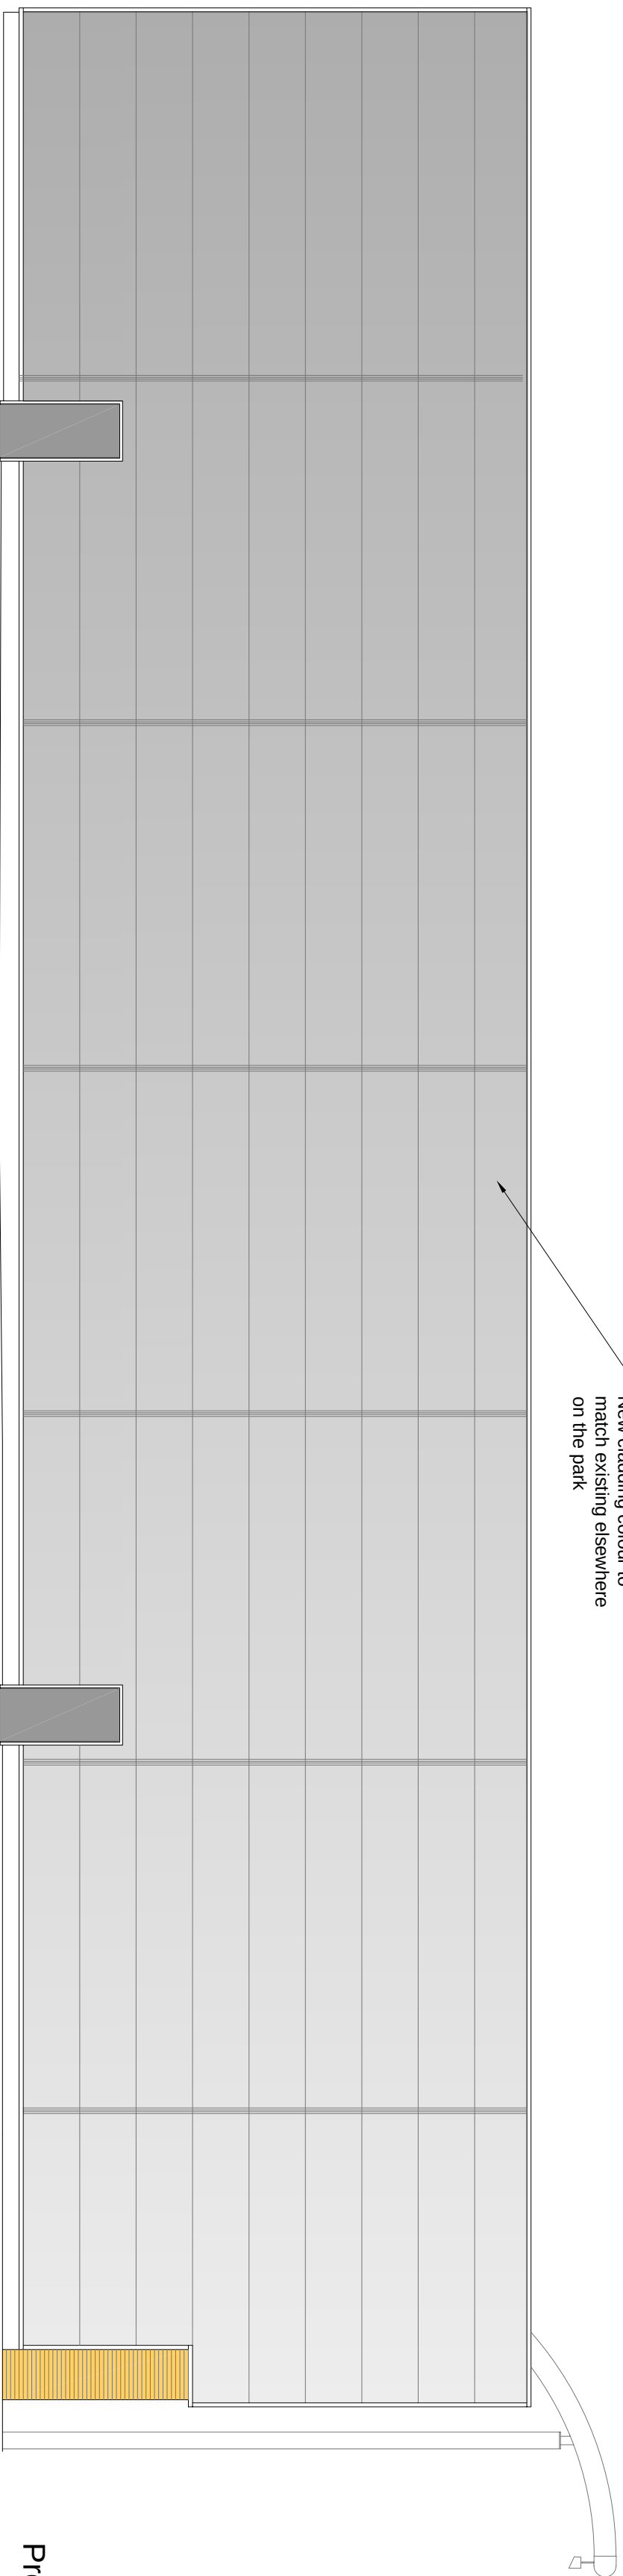

CLIENT
Henderson UK Retail
Warehouse Fund

PROJECT TITLE
Wellington Retail Park
(Phase 2 - Halfords Block)
Waterlooville PO7 7FG

DRAWING TITLE
Proposed Elevations

DATE
December 13

SCALE
1:100@ A1 216-PL-103.P1

Denning Male Polzano
Chartered Architects

Ferneberga House
Alexandra Road
Farnborough
Hampshire GU14 6DQ

T +44 (0) 1252 318448
www.dmp-architects.co.uk