




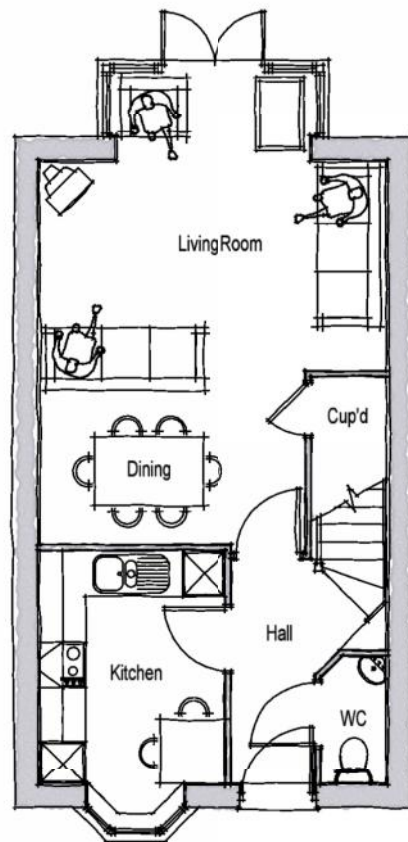


GROUND FLOOR PLAN

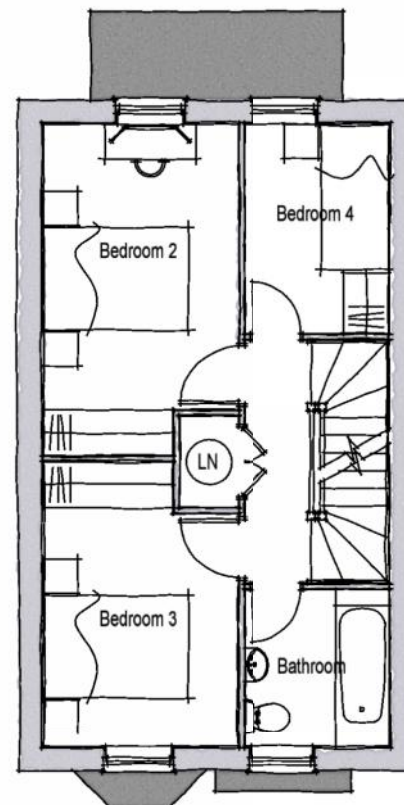

FIRST FLOOR PLAN

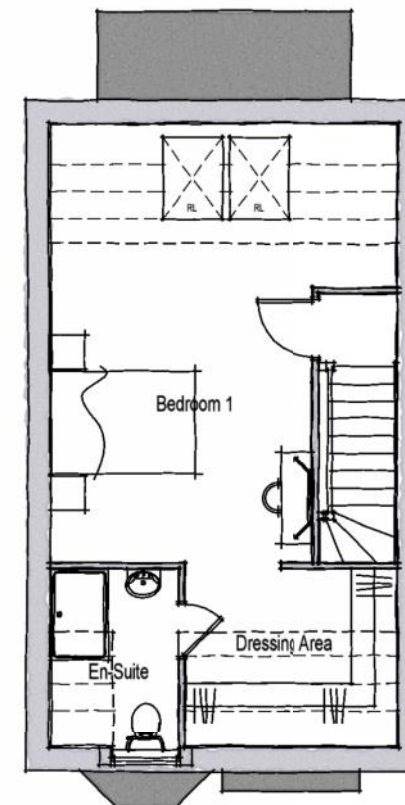

SECOND FLOOR PLAN

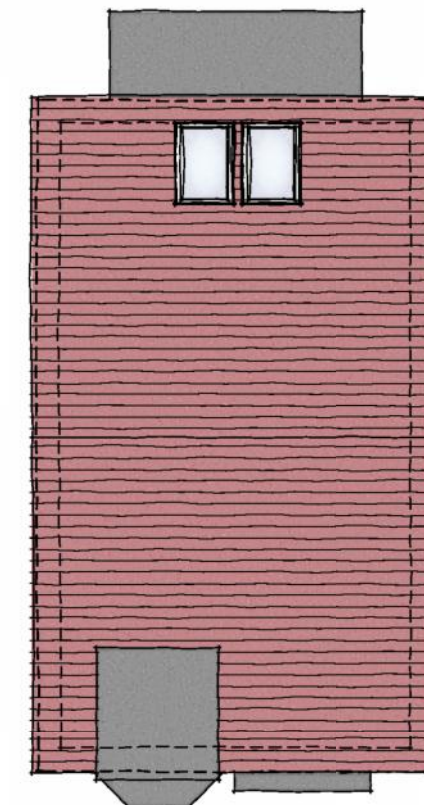

ROOF PLAN

TYPE T447

Rev.	Date	Description	Scale	Drawn	Checked	Drawn	Checked
Client			1:100 @ A3	MCN	DGP		
Project			Date	Apr 2013	File	Type T447	
Drawing Title			Drg.No.	P974.T447.01	Rev.	—	Drawing Status
Type T447							PRELIMINARY
Floor & Roof Plans							



Phase 2, Denvilles,
Manor Farm, Havant.

Drawing Title
Type T447
Floor & Roof Plans

Scale 1:100 @ A3

Drawn MCN

Checked DGP

Date Apr 2013

File Type T447

Drg.No. P974.T447.01

Rev. —

Drawing Status
PRELIMINARY



AAP Architecture Ltd, Unit A, Monument Business Centre, Monument Way East, Woking,
Surrey GU21 5LY. Tel: 01483 727345 Fax: 01483 727375
Web: www.aap-arc.co.uk E-mail: projects@aap-arc.co.uk

This drawing is the copyright of AAP Architecture Ltd.