


HAVANT BOROUGH
COUNCIL
23 JUL 2013
RECEIVED

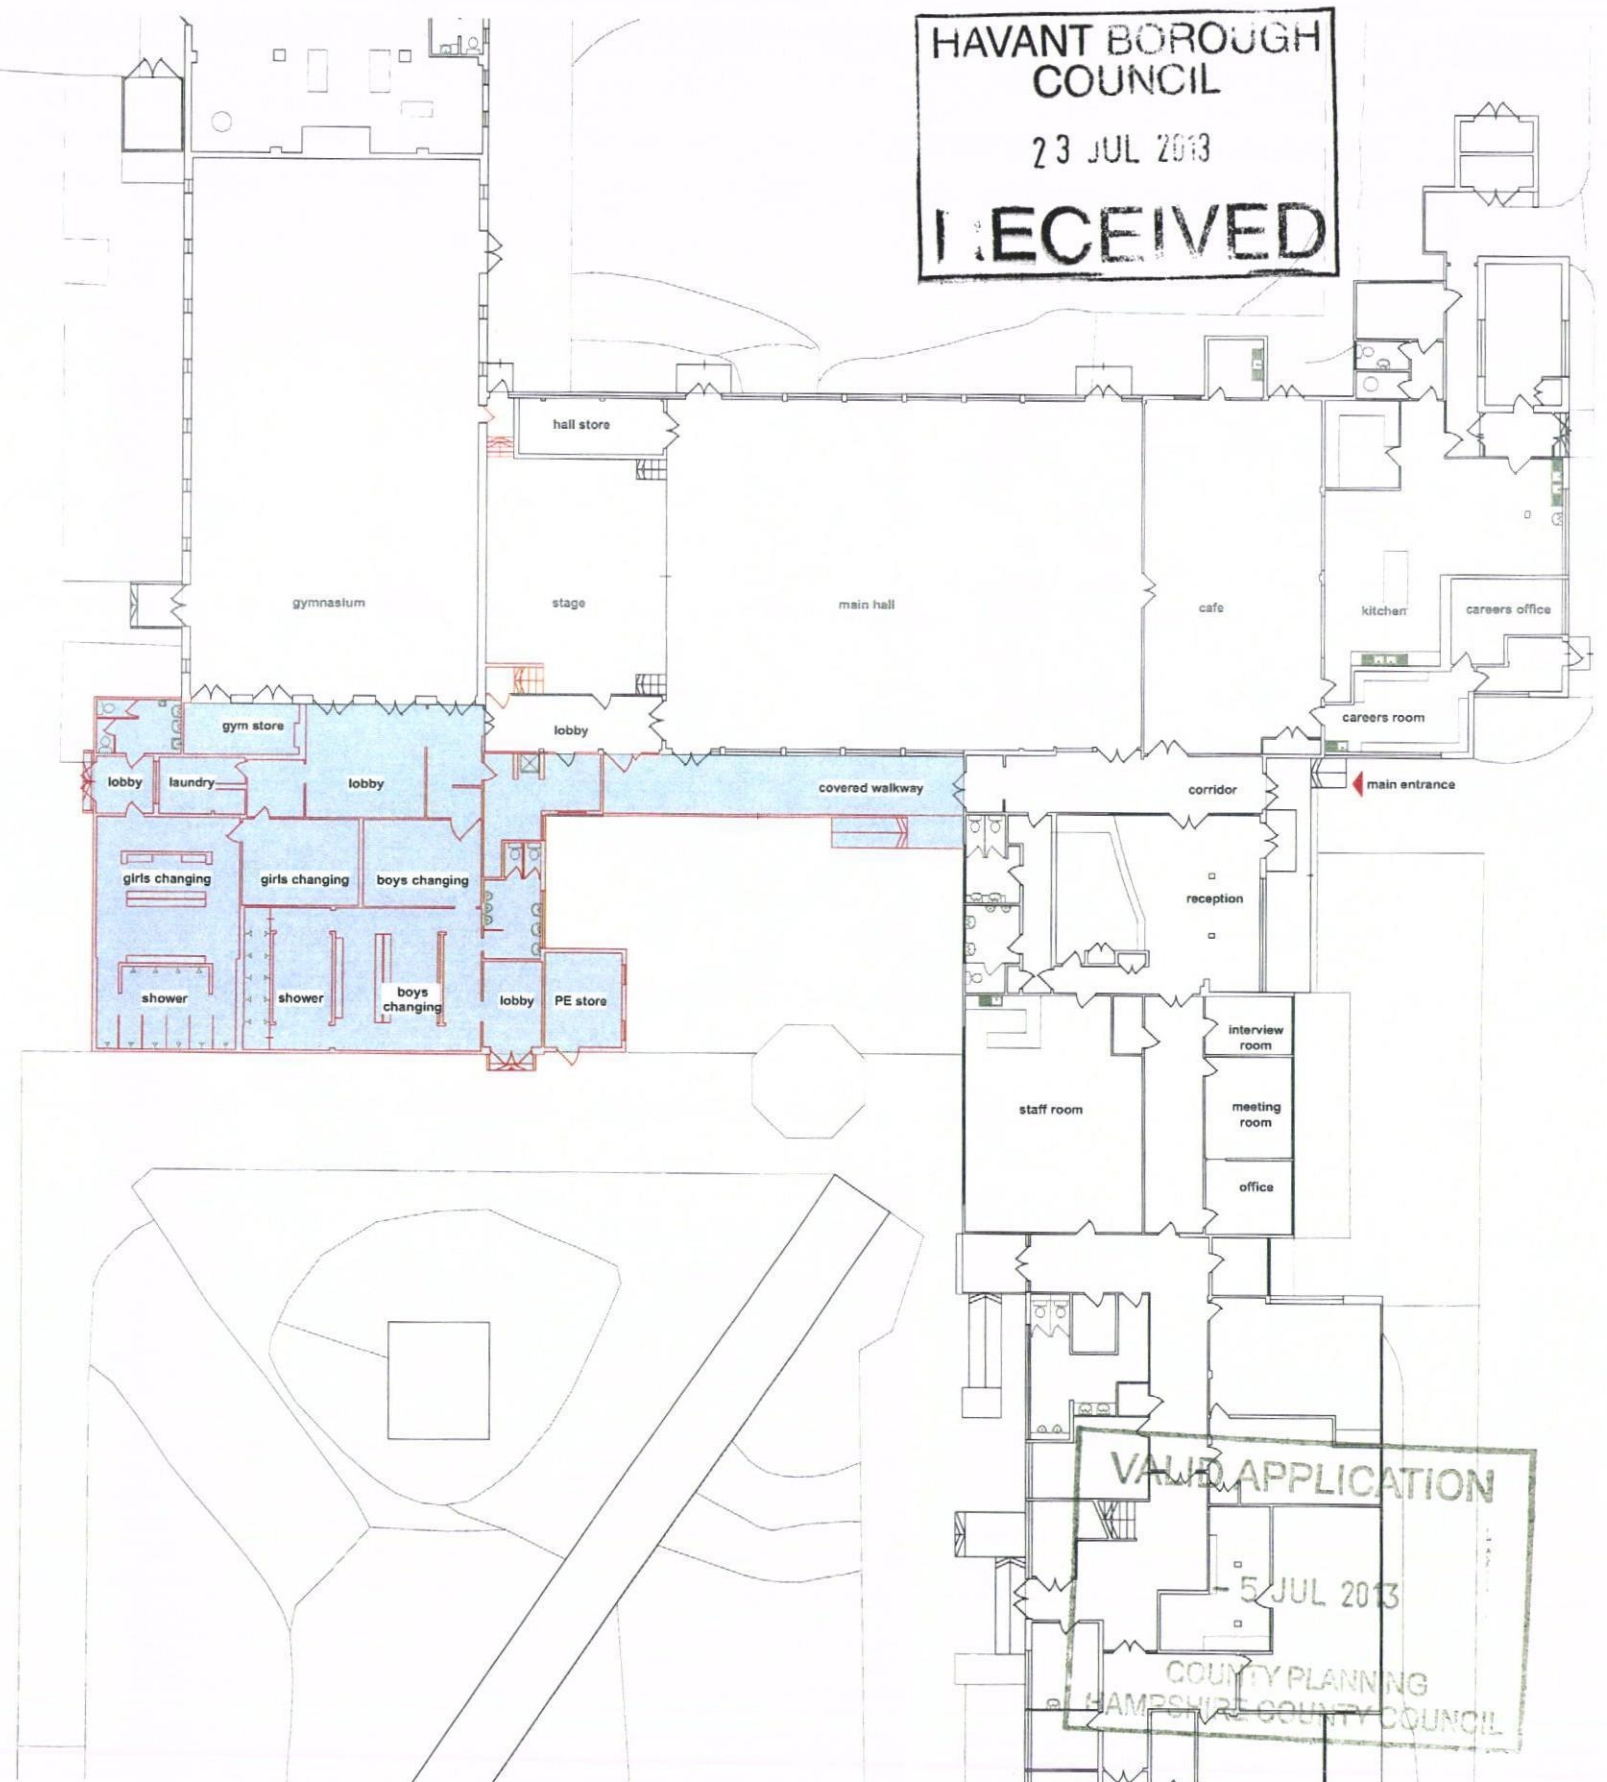

VALID APPLICATION
5 JUL 2013
COUNTY PLANNING
HAMPSHIRE COUNTY COUNCIL

NOTES

AREA SHADED BLUE DENOTES AREA OF DEMOLITION
DEMOLITION WORKS TO BE COMPLETED IN PHASE 3 -
PLEASE REFER TO DRAWING PO9949 104



0 5 10 15 20 M

Notes

- 1 This drawing is © copyright
Hampshire County Council 2013.
No unauthorised reproduction of
any kind is permitted.
- 2 No Dimensions to be scaled from this
drawing
- 3 This map is reproduced from Ordnance
Survey material with the permission of
Ordnance Survey on behalf of the controller
of Her Majesty's Stationery Office © Crown
copyright. Unauthorised reproduction
infringes Crown Copyright and may lead to
prosecution or civil proceedings.
(100019180), (2013)

rev	description	date	by

Hampshire County Council		HCC Property Services, Three Minsters House, 76 High Street, Winchester SO23 8UL tel: (01962) 847801	
PROJECT Warblington school Sports Development		SHEET CONTENTS Existing Floor Plan and demolition	
SCALE 1:150 @A1 1:300 @A3	DATE 27.6.13	DRAWN BK	CHKD.
DRAWING No. P09949- PL 200		REVISION	
FILE REF: P09949-203			

Planning