



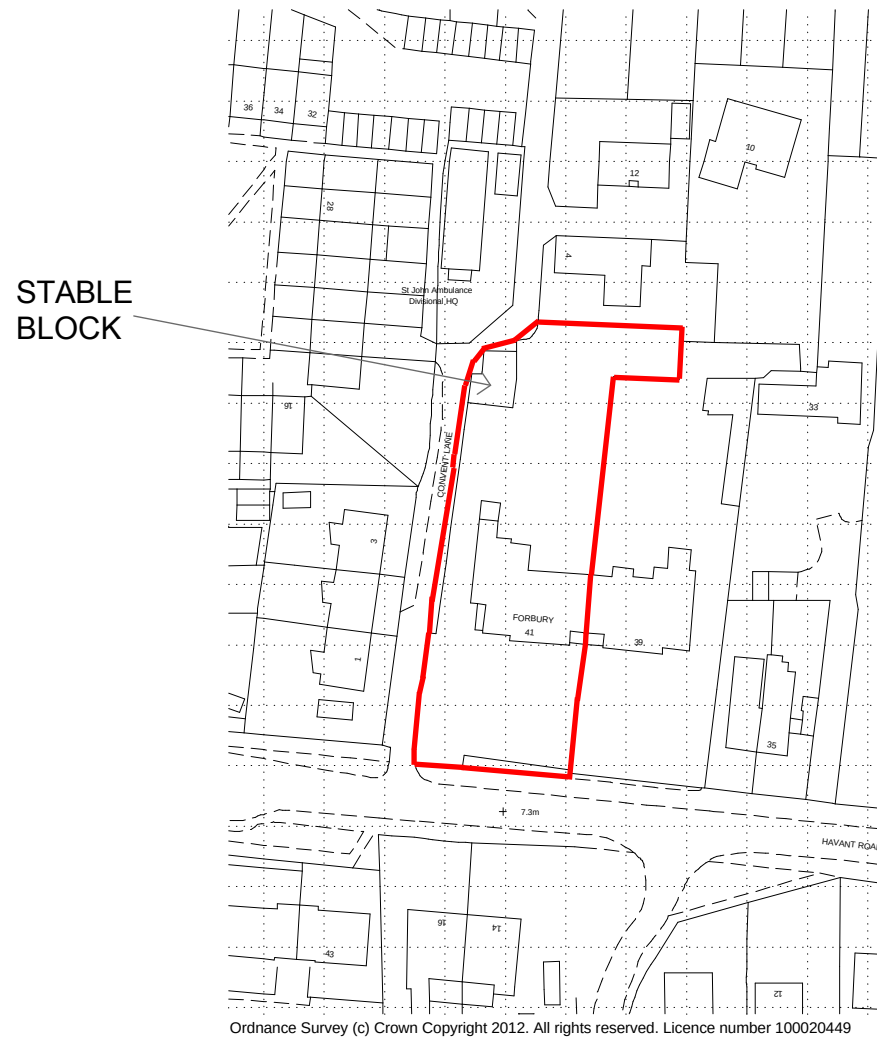

LOCATION PLAN (10 M GRID)

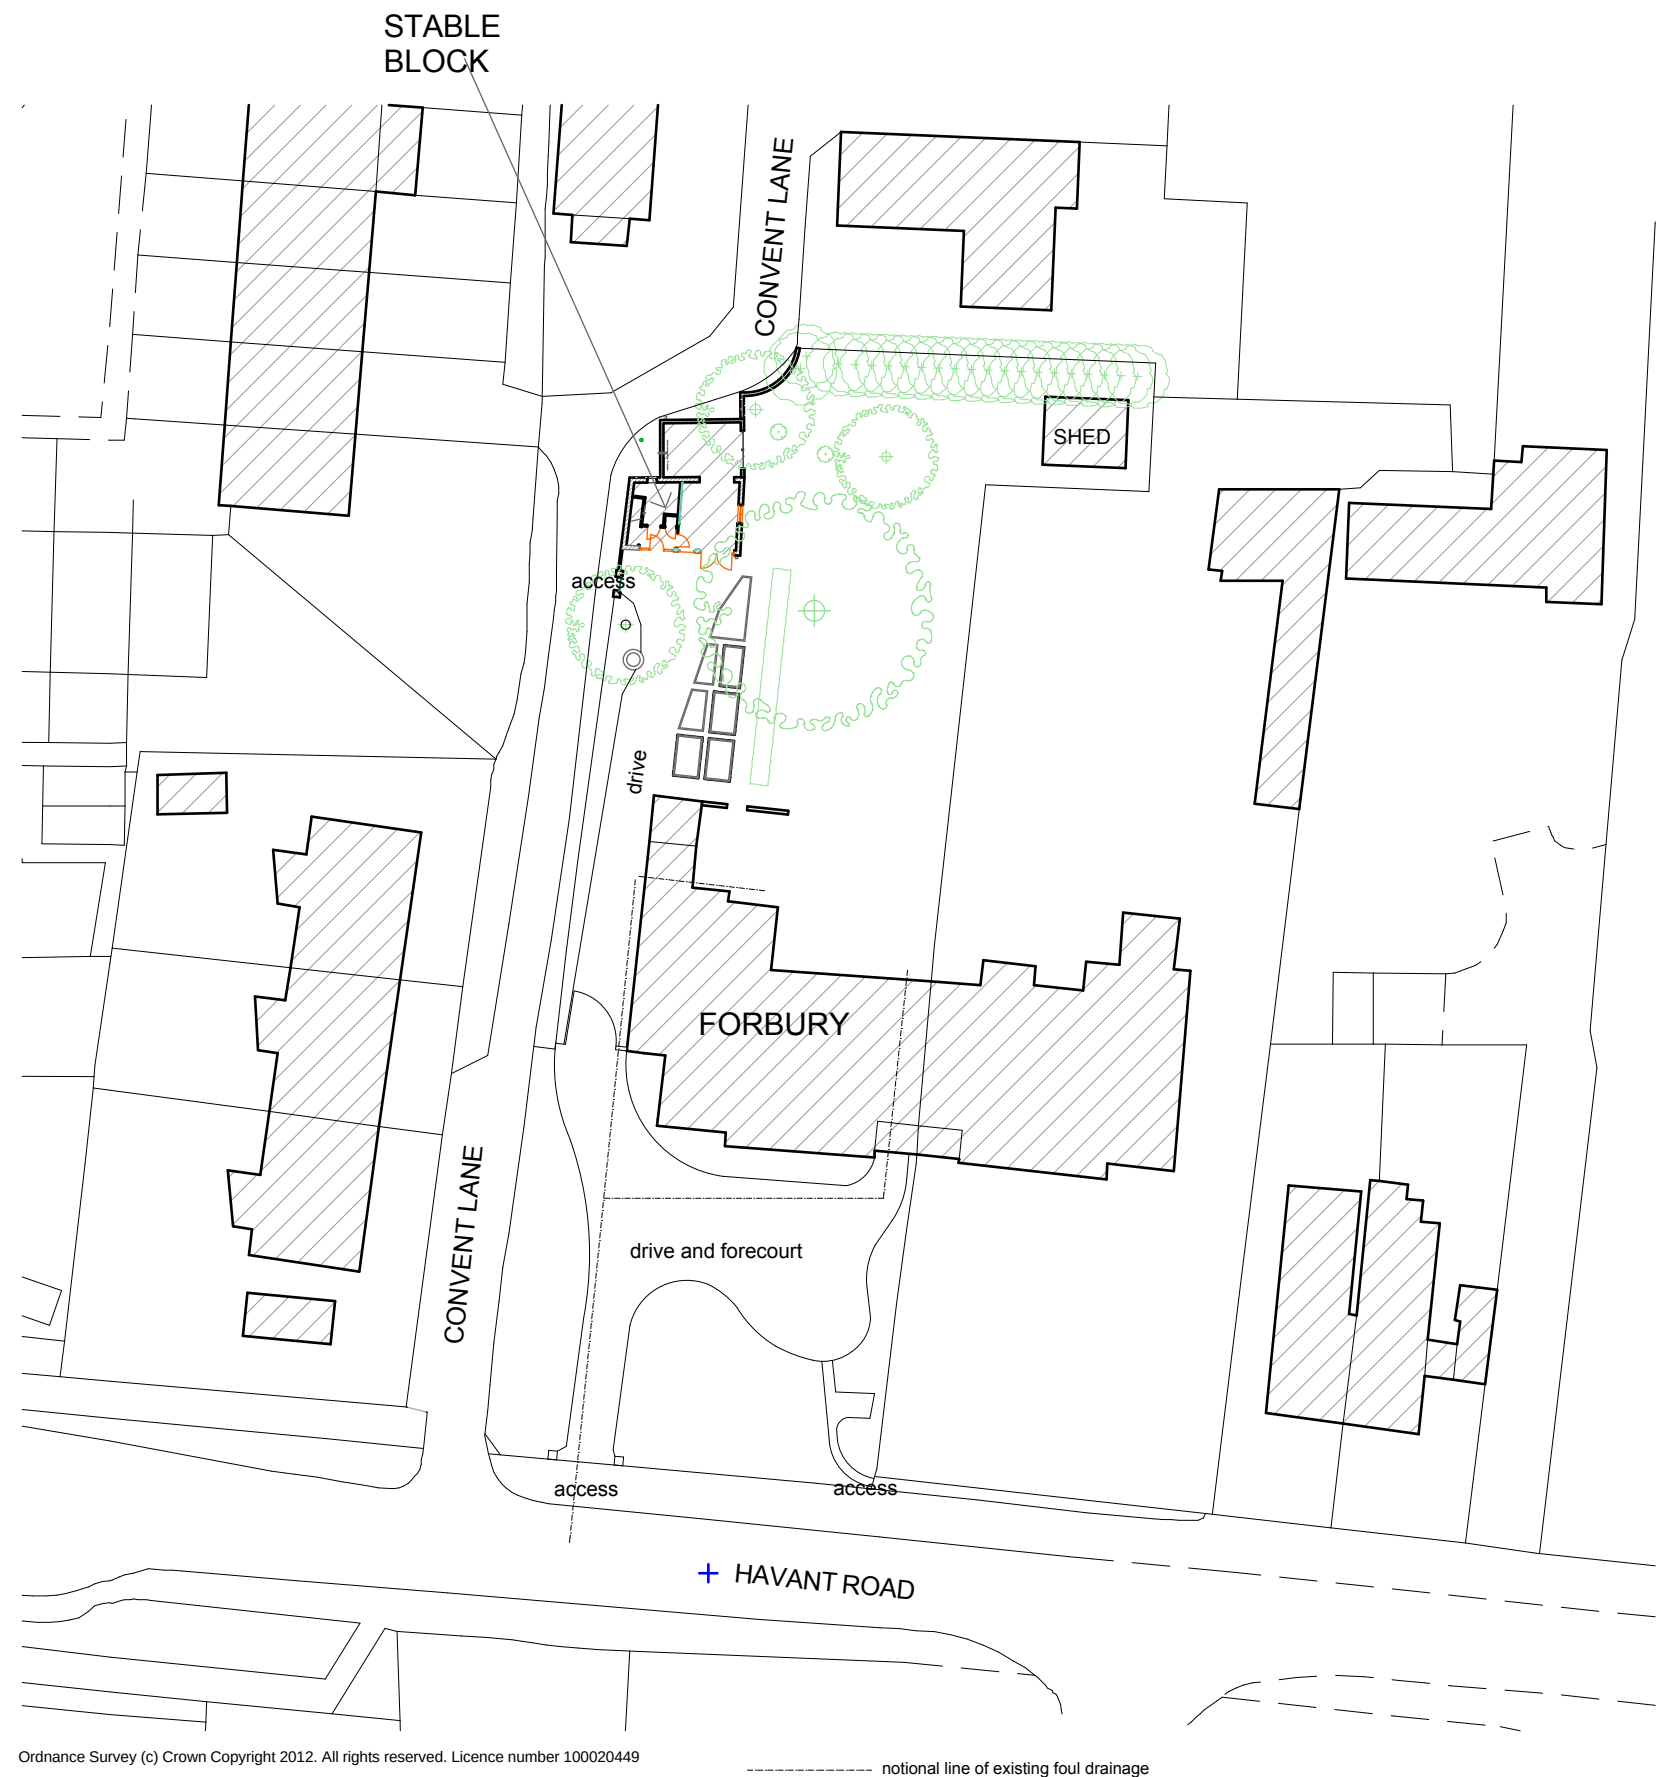

KEY SITE PLAN 1/500



'FORBURY', EMSWORTH, PO10 7JD:
CONVERSION OF STABLE BLOCK:

LOCATION PLAN & KEY SITE PLAN

REV A: JUNE 2013: show recent shed

DATE:
© SEPT 2012

SCALE: (ON A3)
1/1250
1/500

ROBIN COOPER ARCHITECT
e: robin@robincooper.plus.com
t: (01962) 862784

DRAWING NO:

01

REV:

A