


NOTES:


This drawing has been prepared for the purpose of Planning and/or Building Regulations approval only, and is not to be used for any other purpose.

All dimensions to be checked on site and any discrepancy notified to The Martin Ralph Group. Written dimensions are to be used in preference to scaled dimensions.


This drawing is the property of The Martin Ralph Group and must not be reproduced, in part or whole, or deviated from, without their permission.

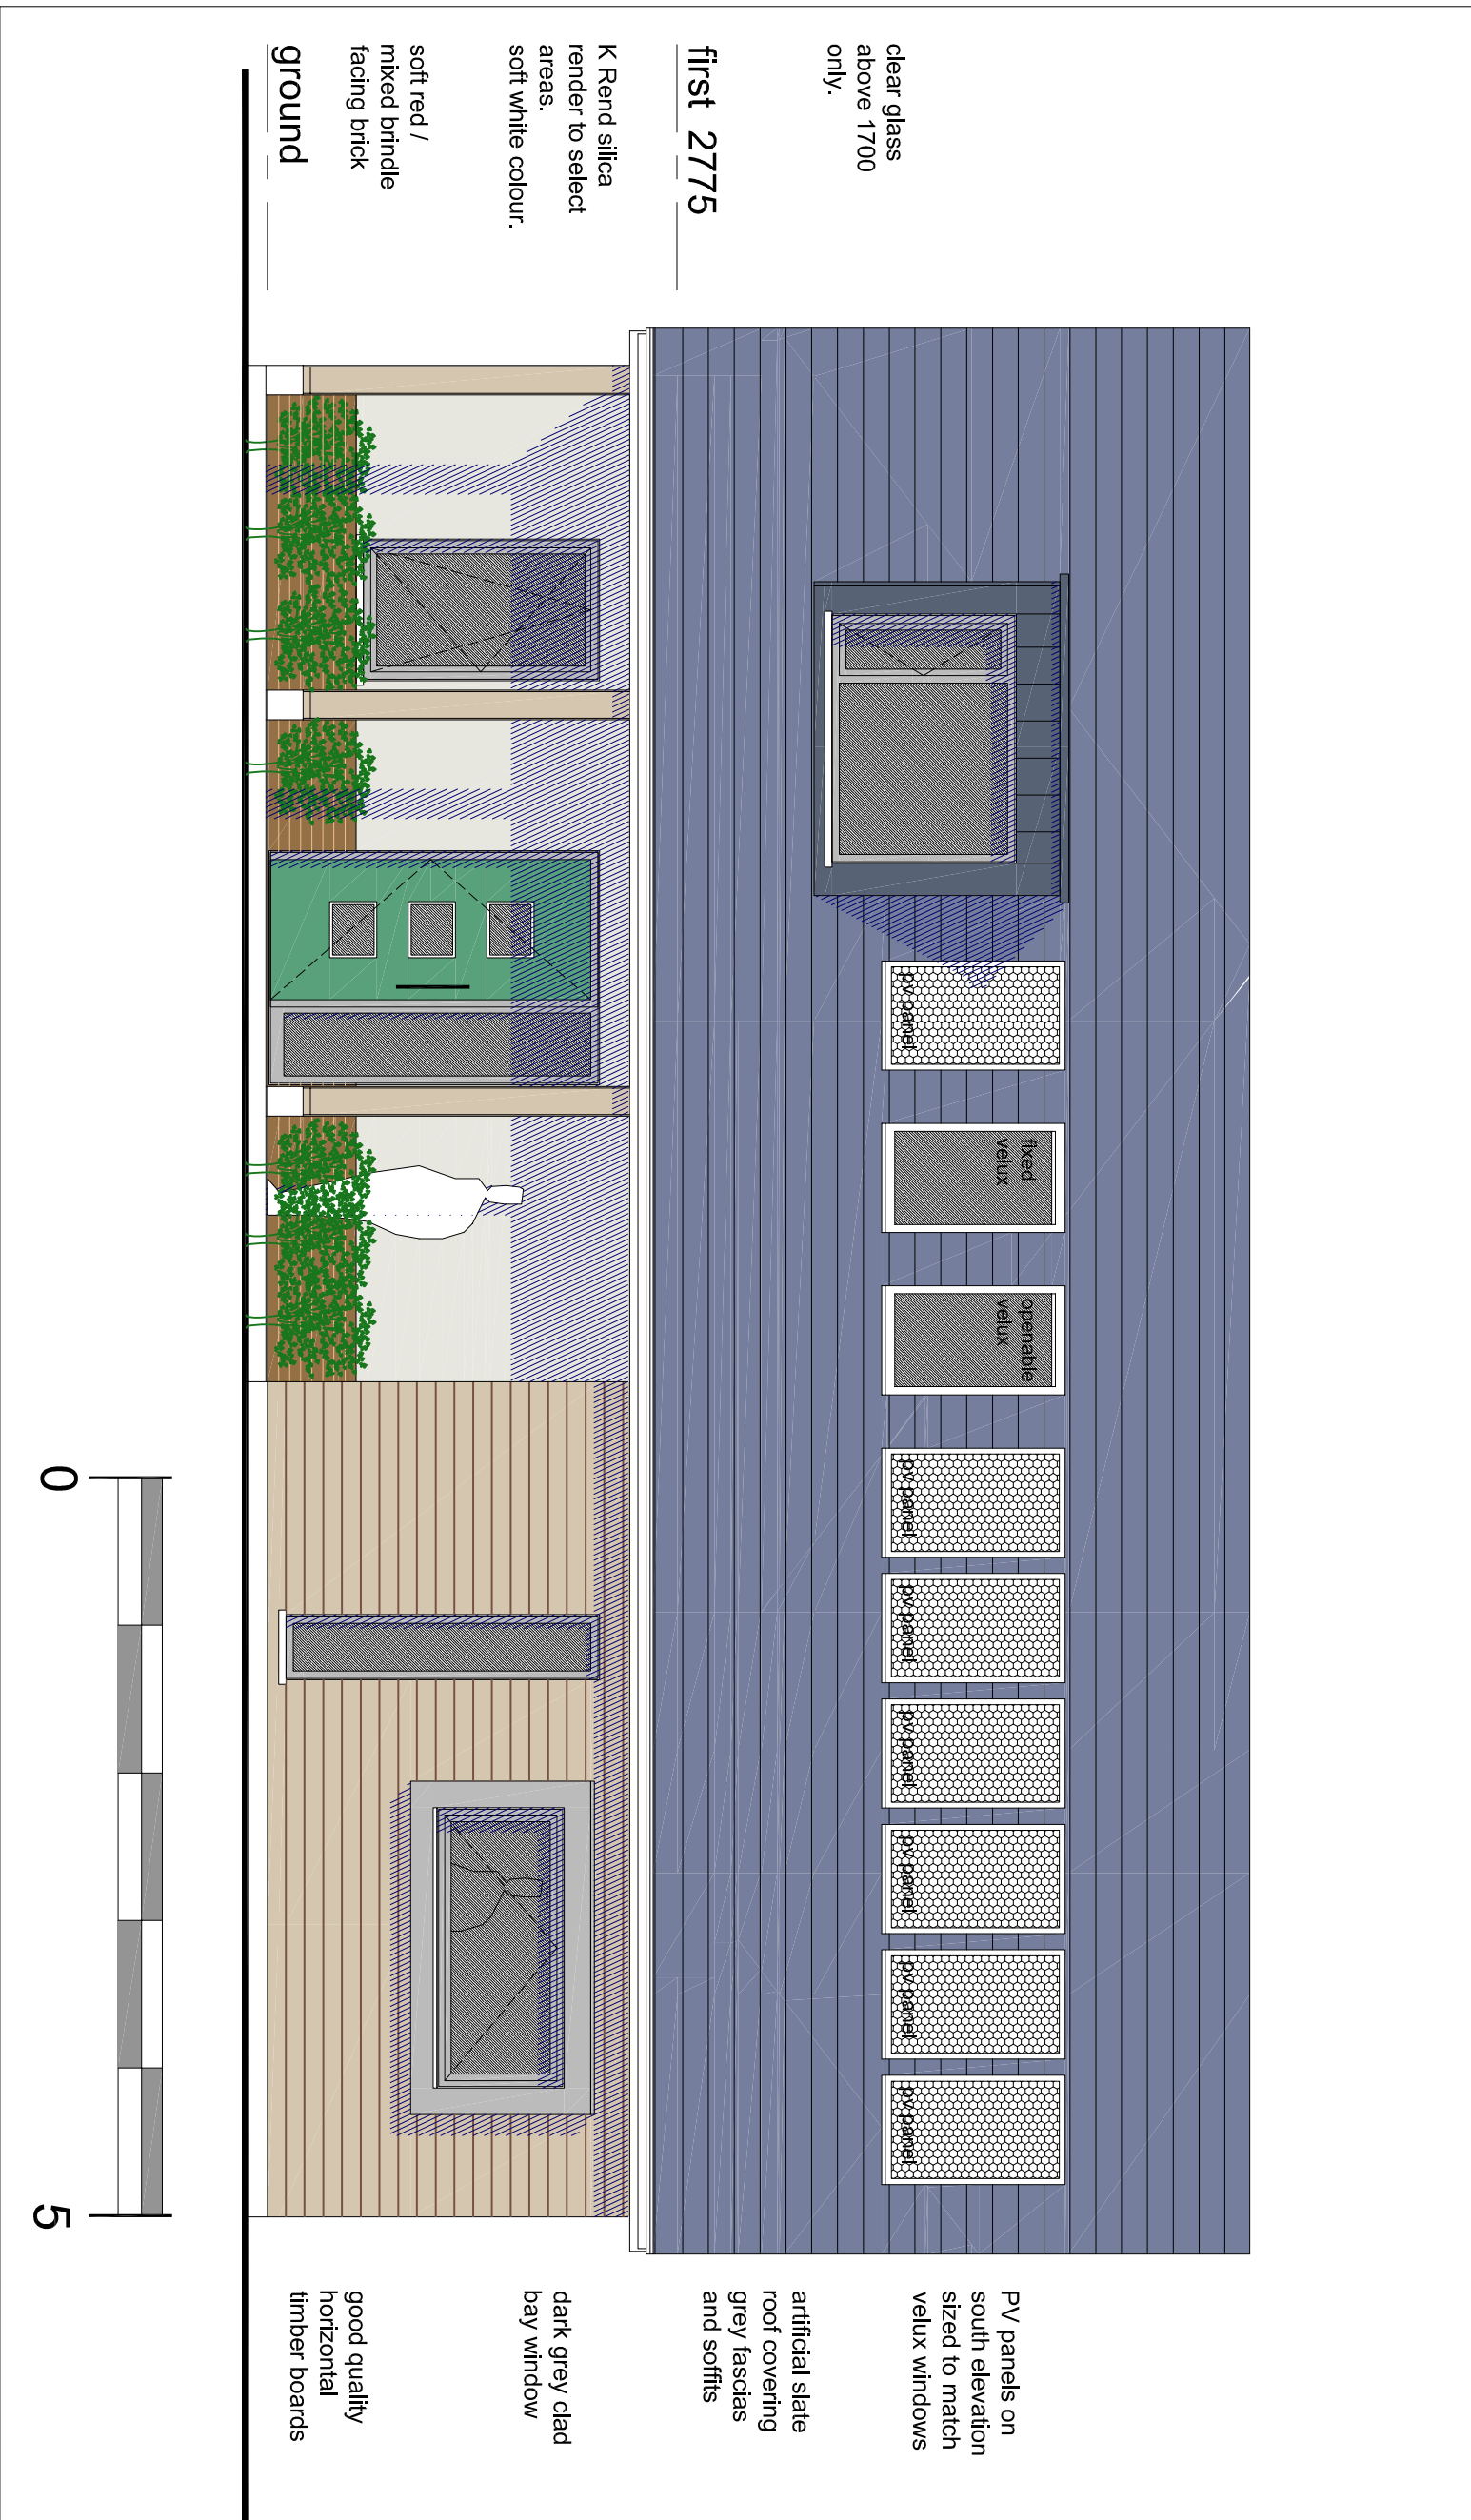


FRONT ELEVATION

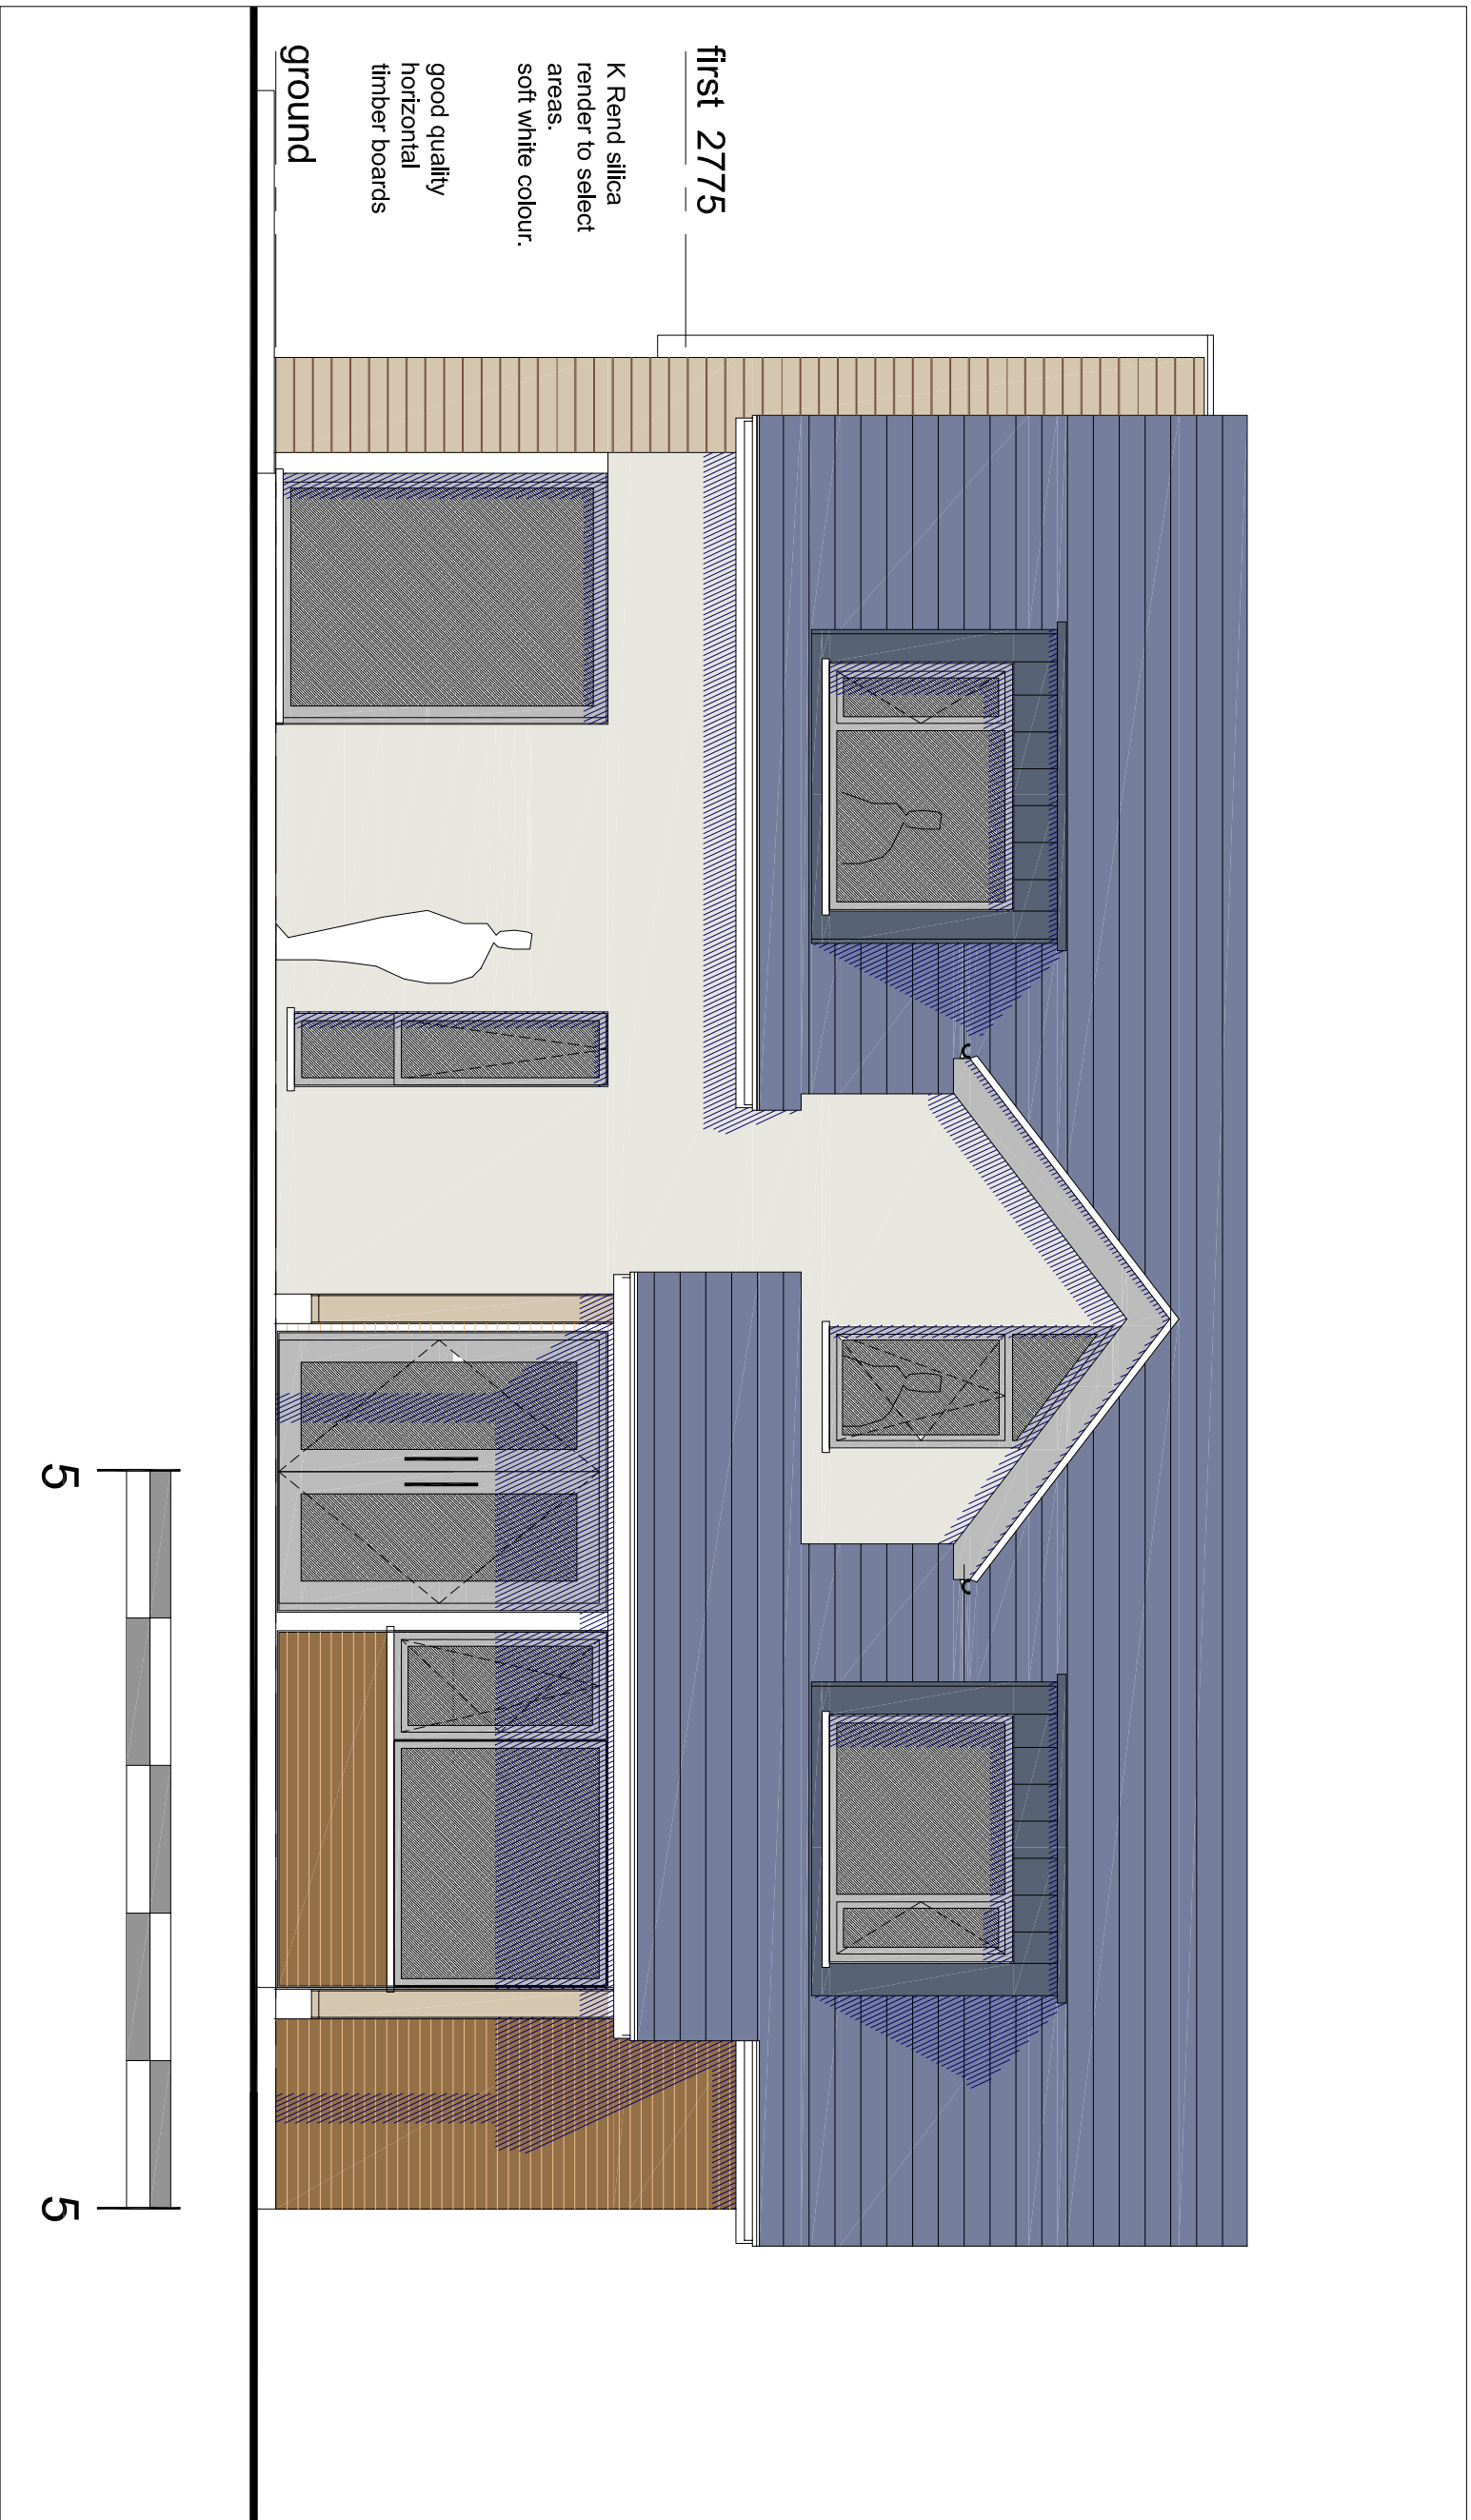

REAR ELEVATION

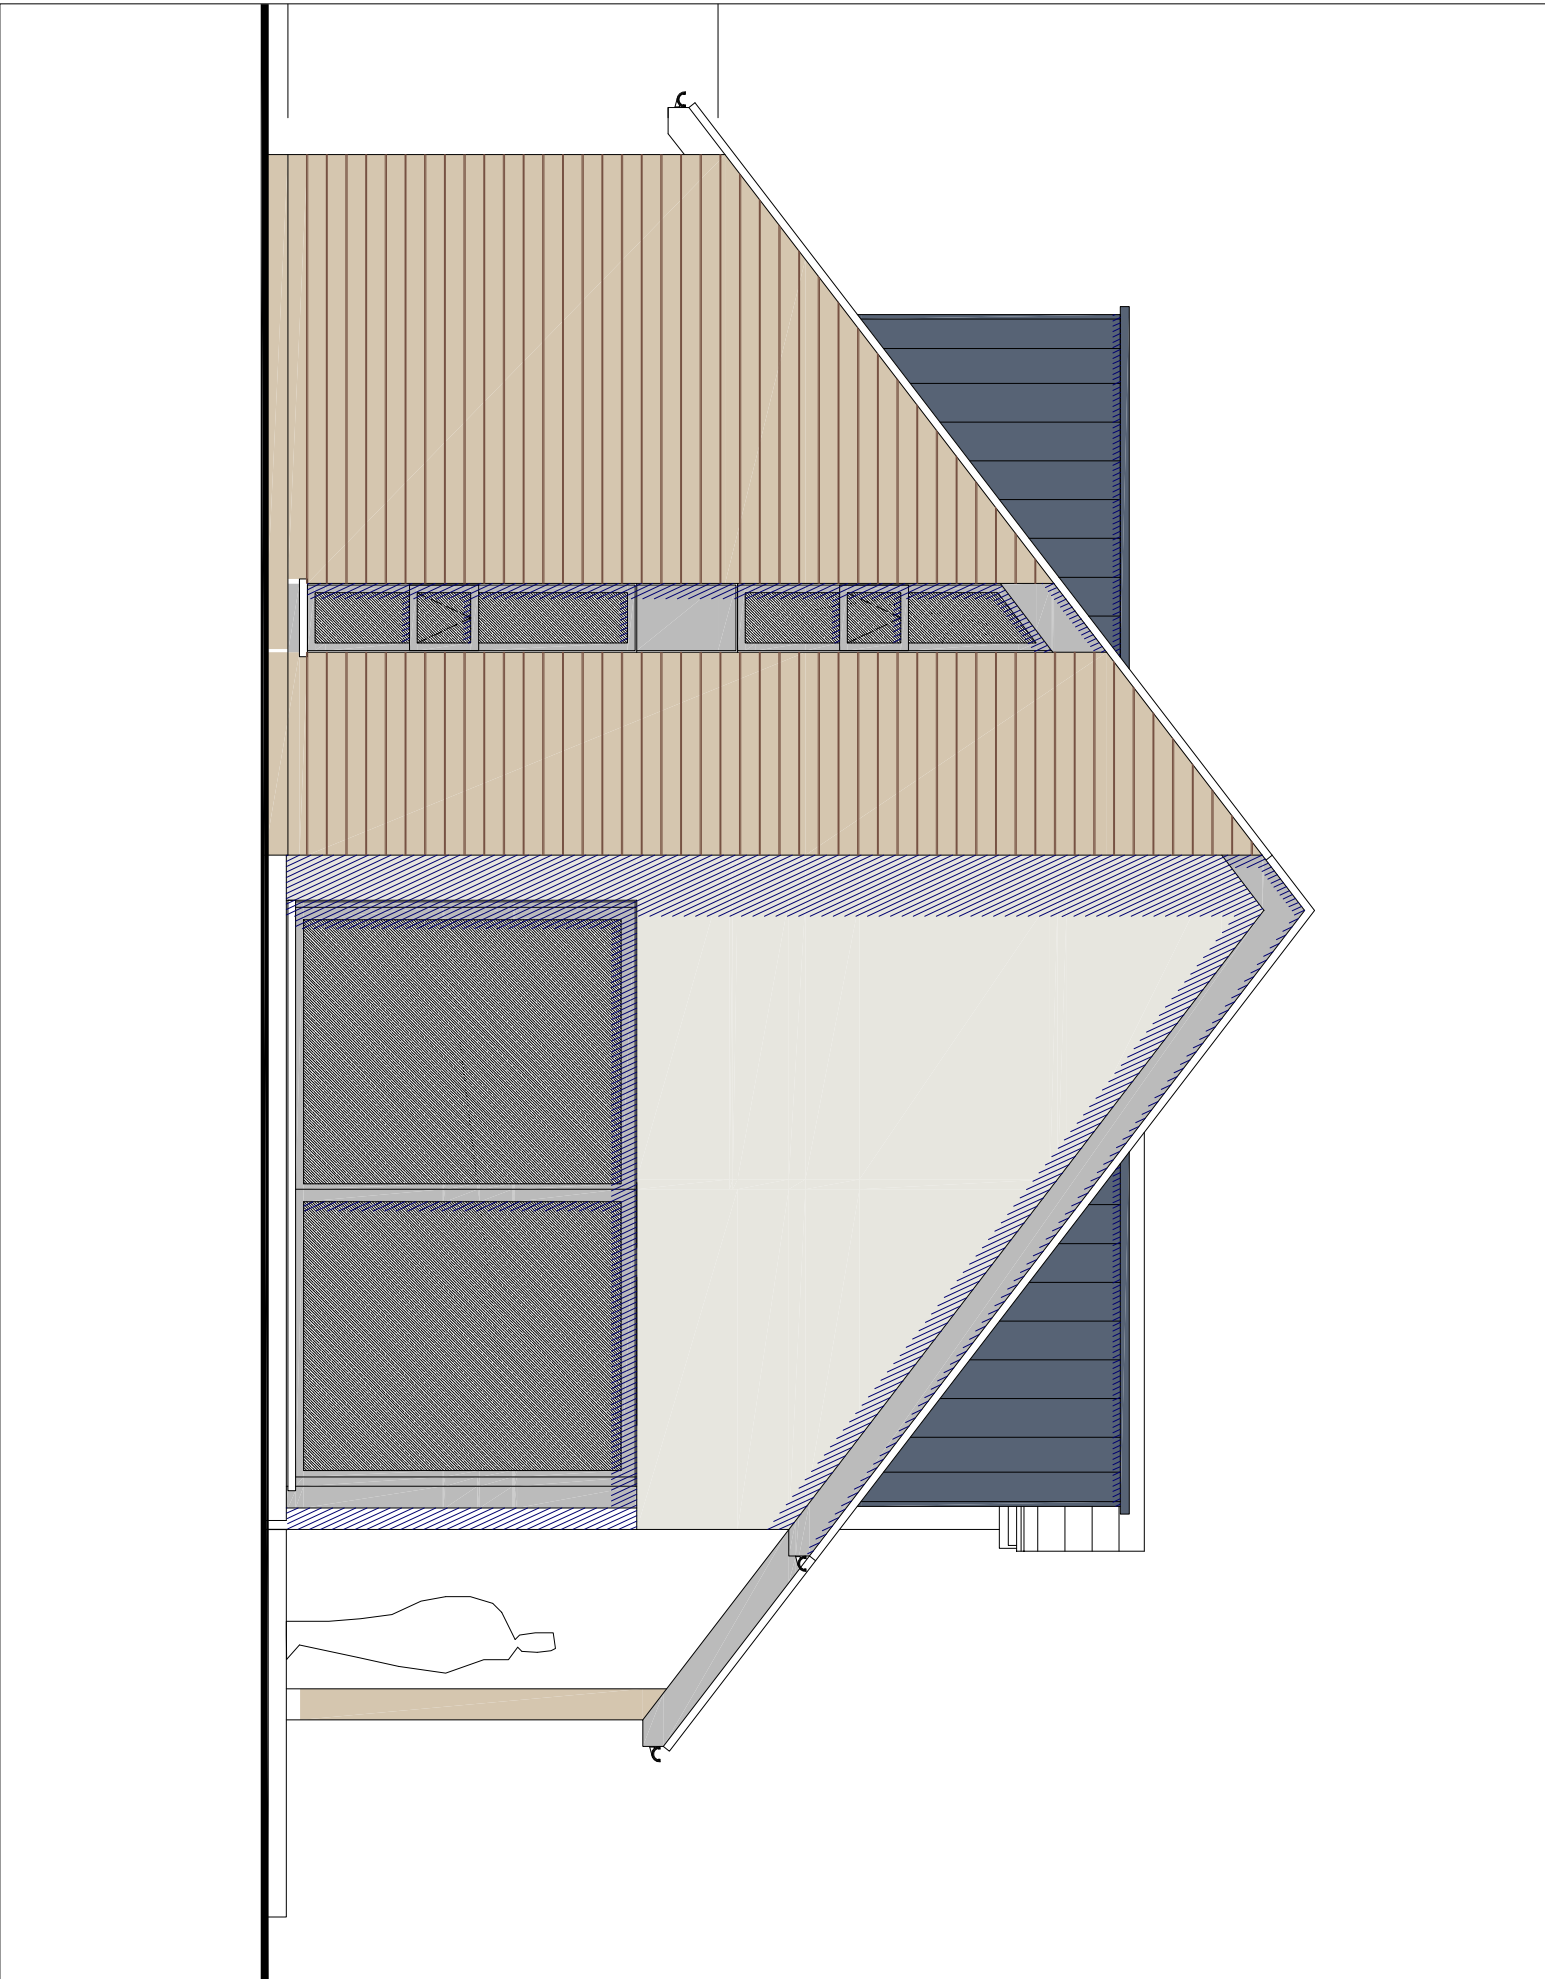

SIDE ELEVATION (EAST)

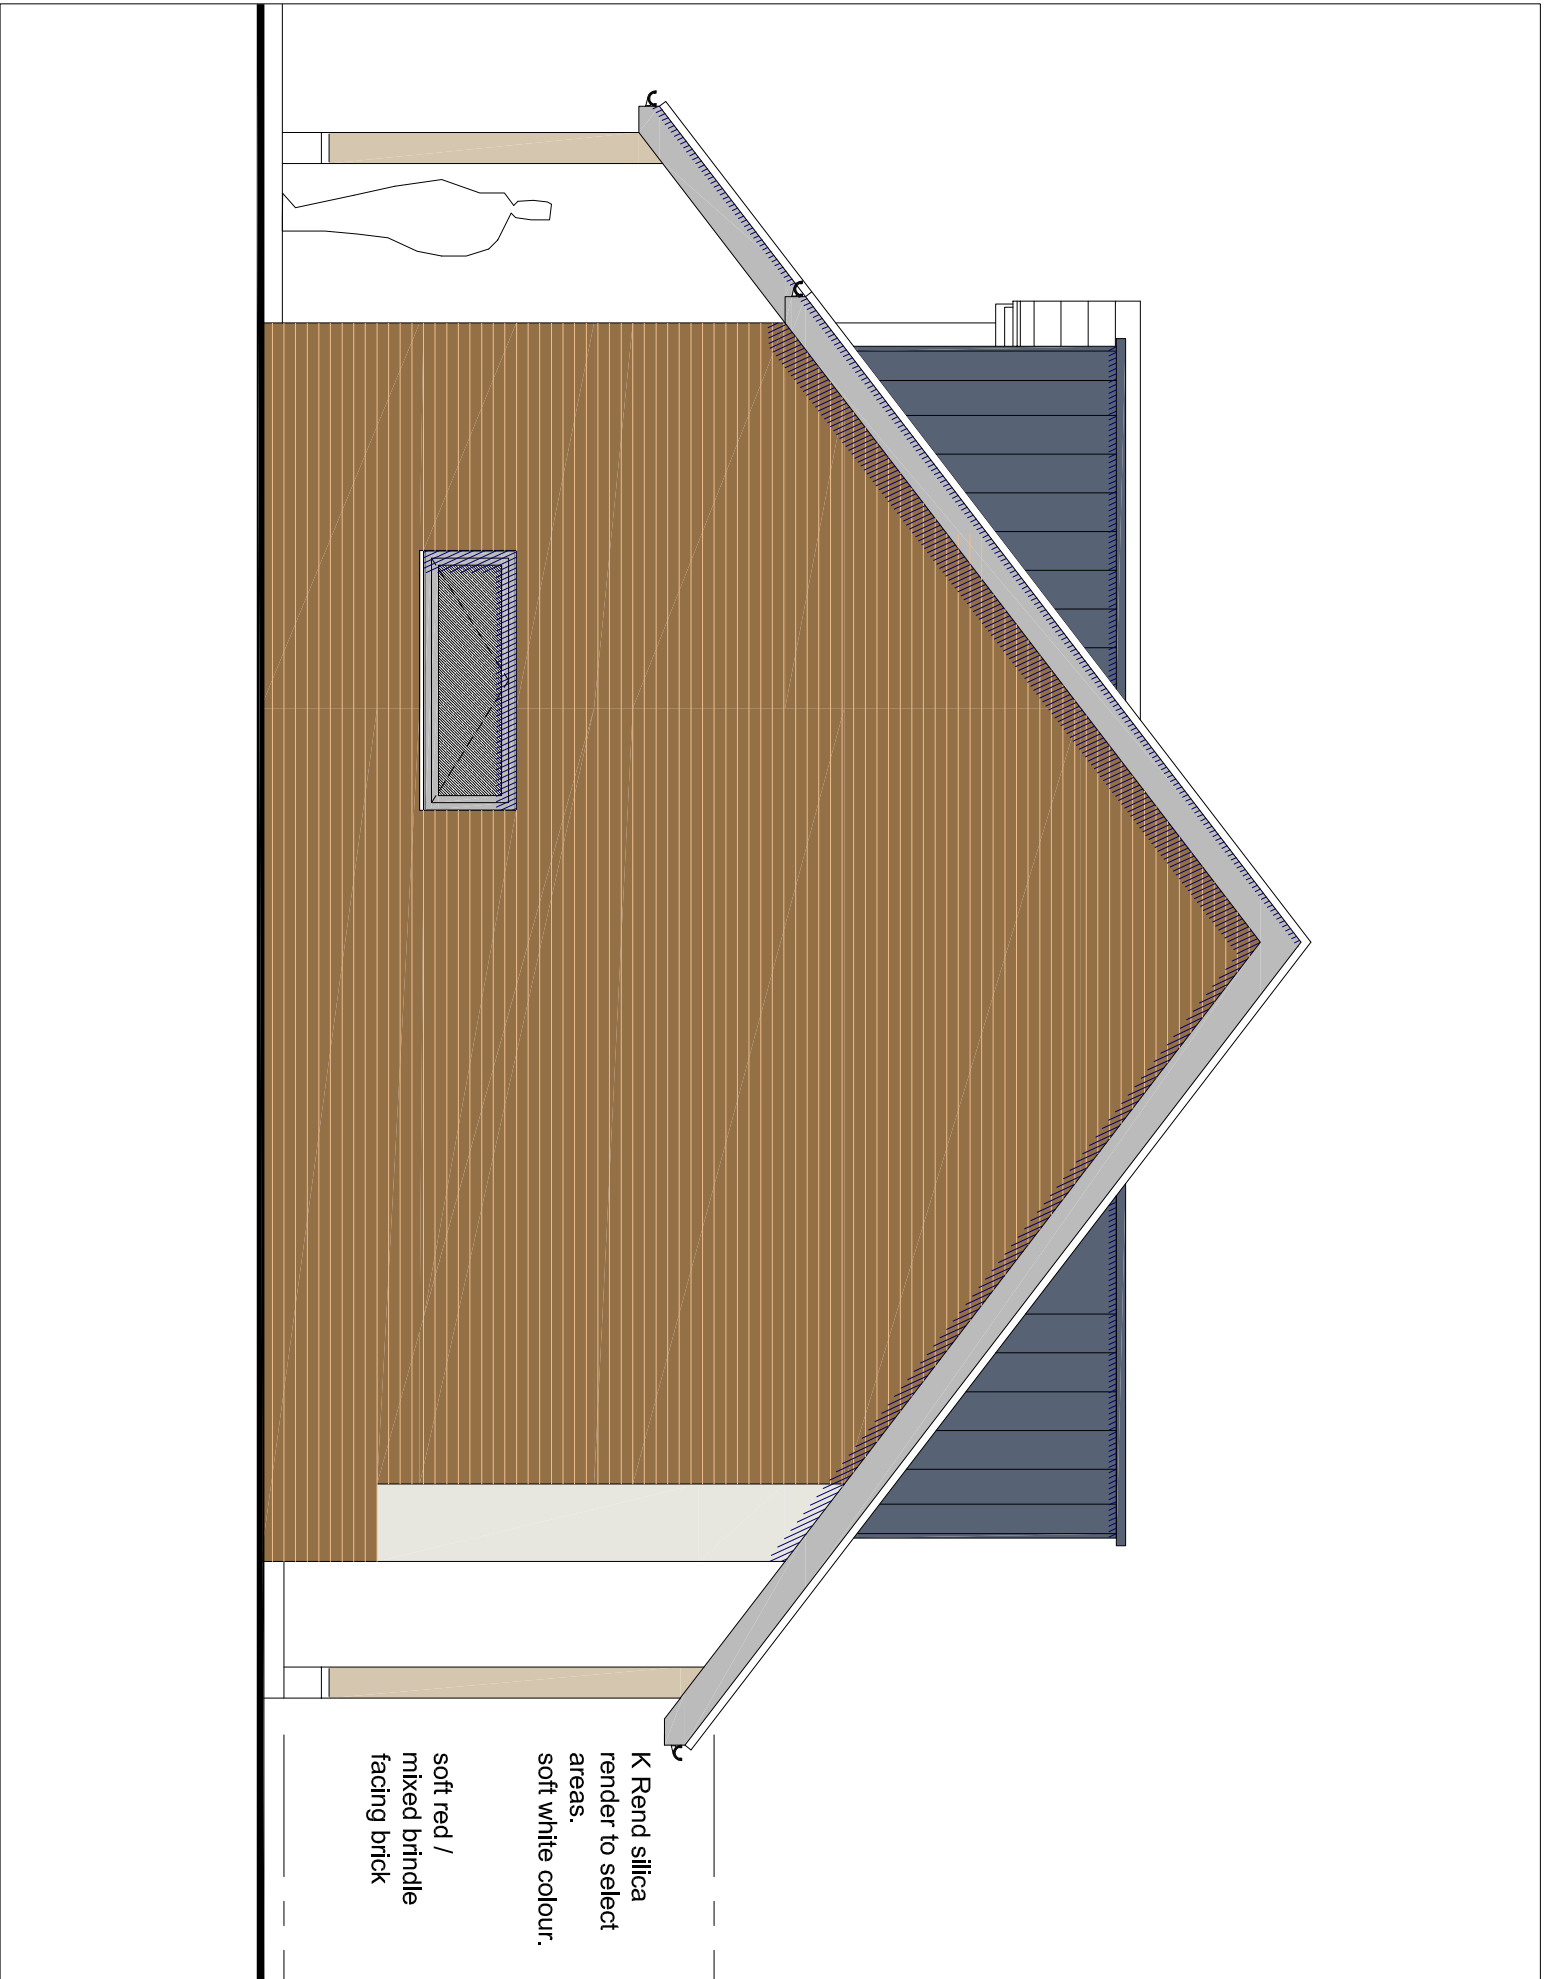

SIDE ELEVATION (WEST)

ELEVATIONS 48 HART PLAIN AVENUE, WATERLOOVILLE

AMENDMENTS	DATE
E	Planning Application
D	Amended elevations
C	Planning Amendment
B	Note regarding handing added.
A	Elevations updated

CLIENT
LANDMARK ESTATES LTD

PROJECT
PROPOSED NEW DWELLING
48 HART PLAIN AVENUE,
WATERLOOVILLE

DRAWING TITLE
ELEVATIONS
AS PROPOSED

DATE
20.09.2014

SCALE
1:100 @ A3

DRAWING No.
14A_067 010

REVISION
E

MARTIN RALPH

ARCHITECTS

RIBA

Chartered Practice

CHARTERED ARCHITECTS
SURVEYORS & ENGINEERS

Part of THE MARTIN RALPH GROUP

11 Dragoon House
Hussar Court
Brambles Business Park
Portsmouth
Hampshire
PO7 7SF

www.martinralph.co.uk
info@martinralph.co.uk
T. 023 9225 7711
F. 023 9225 7712