



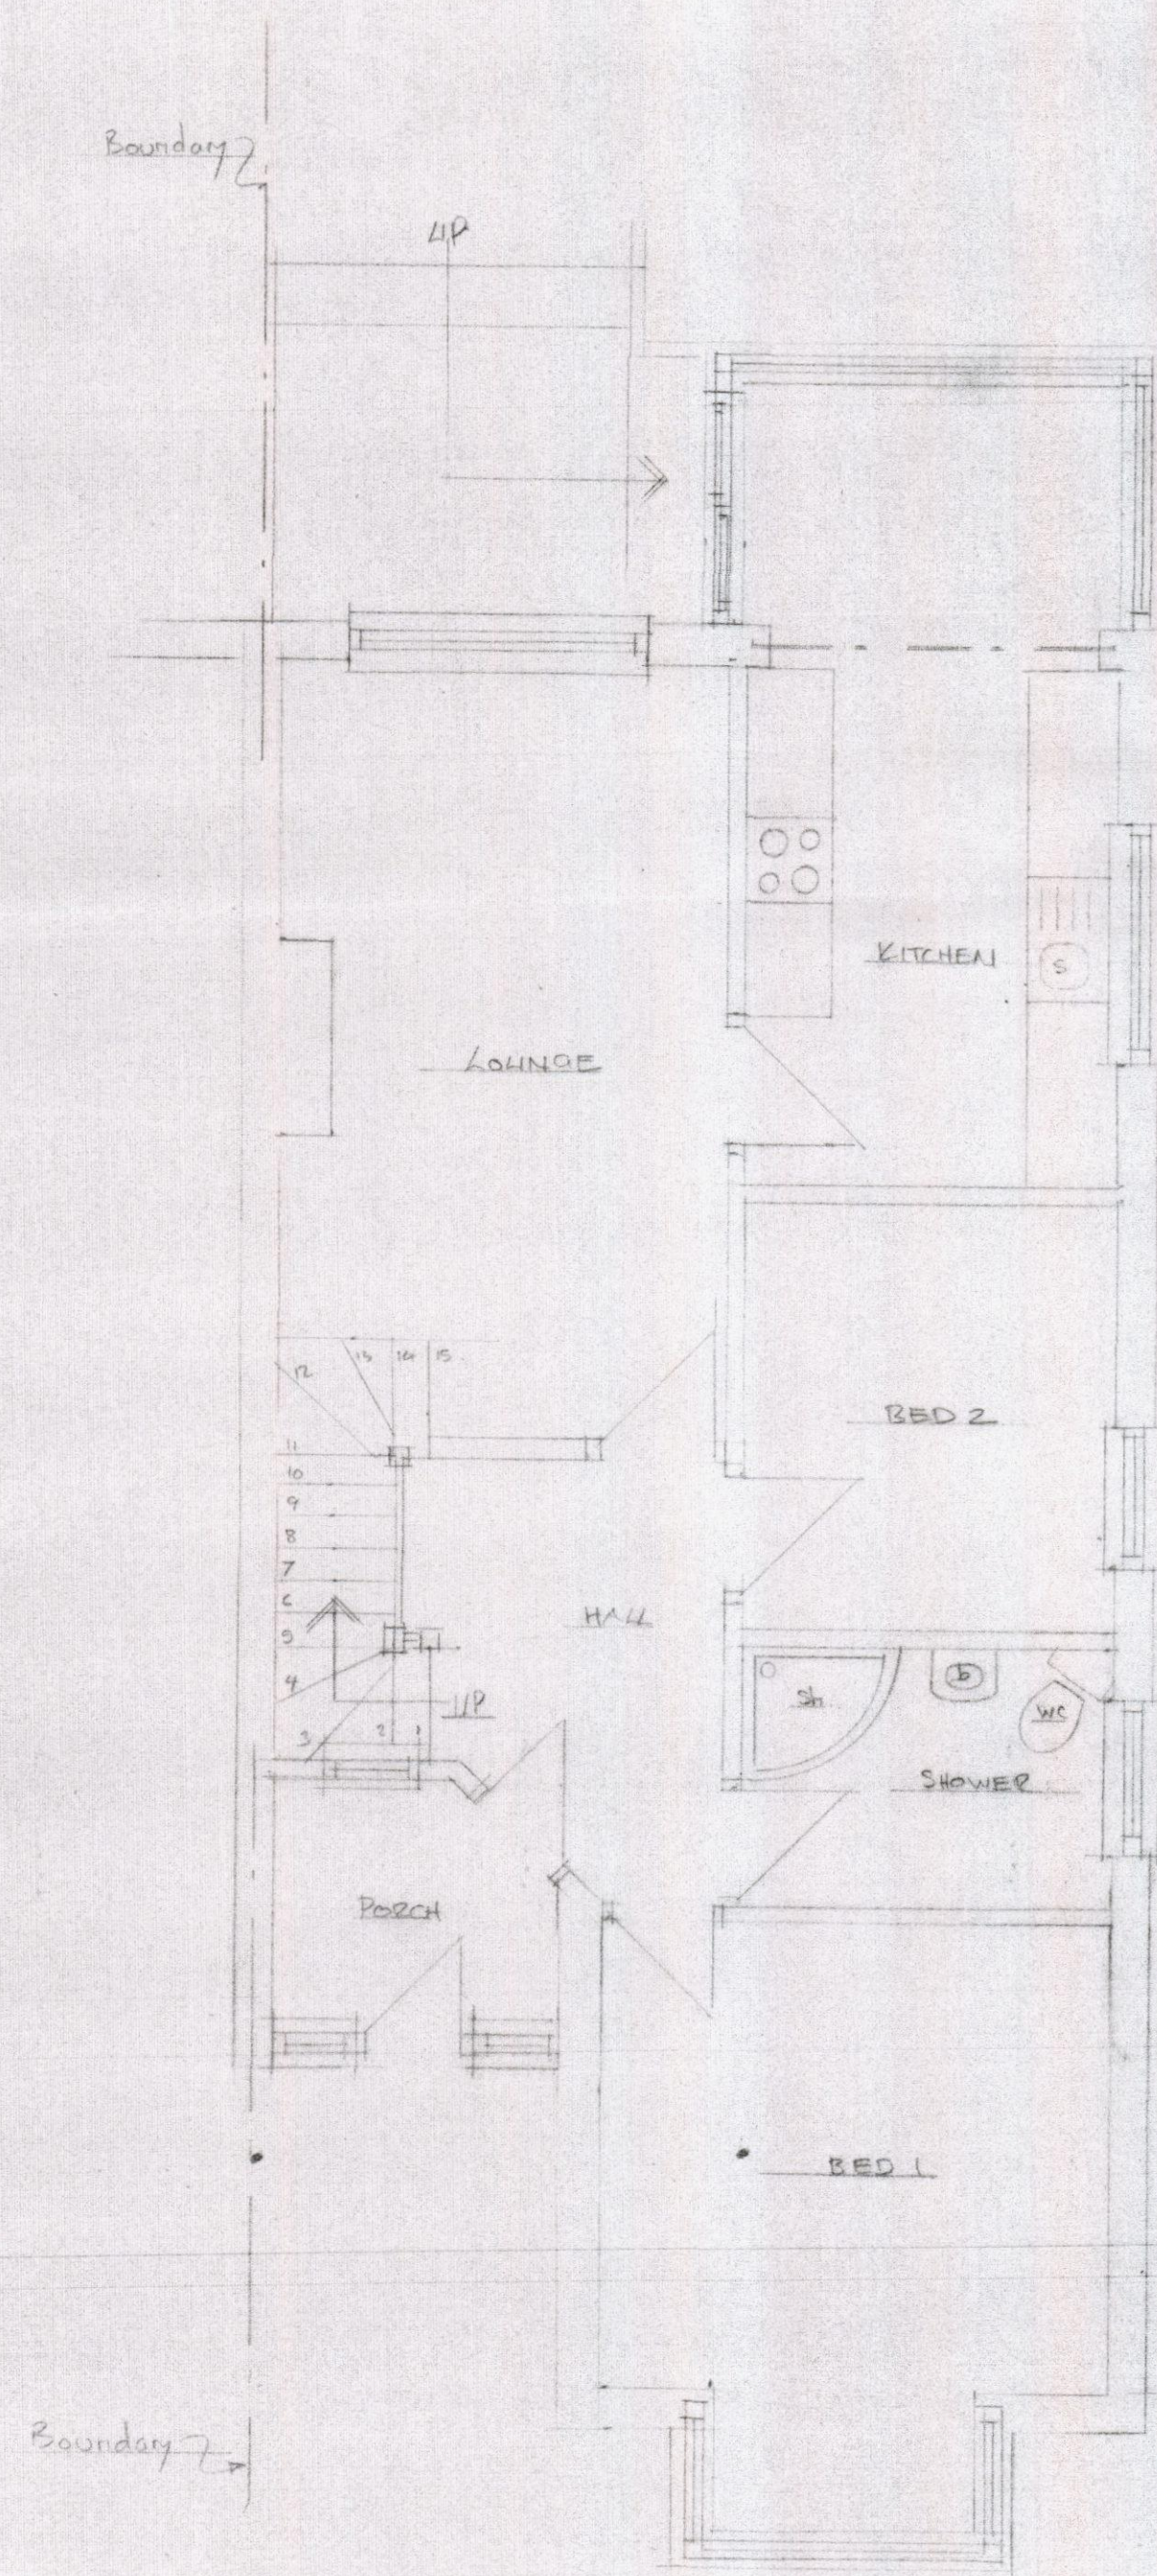

GROUND FLOOR PLAN

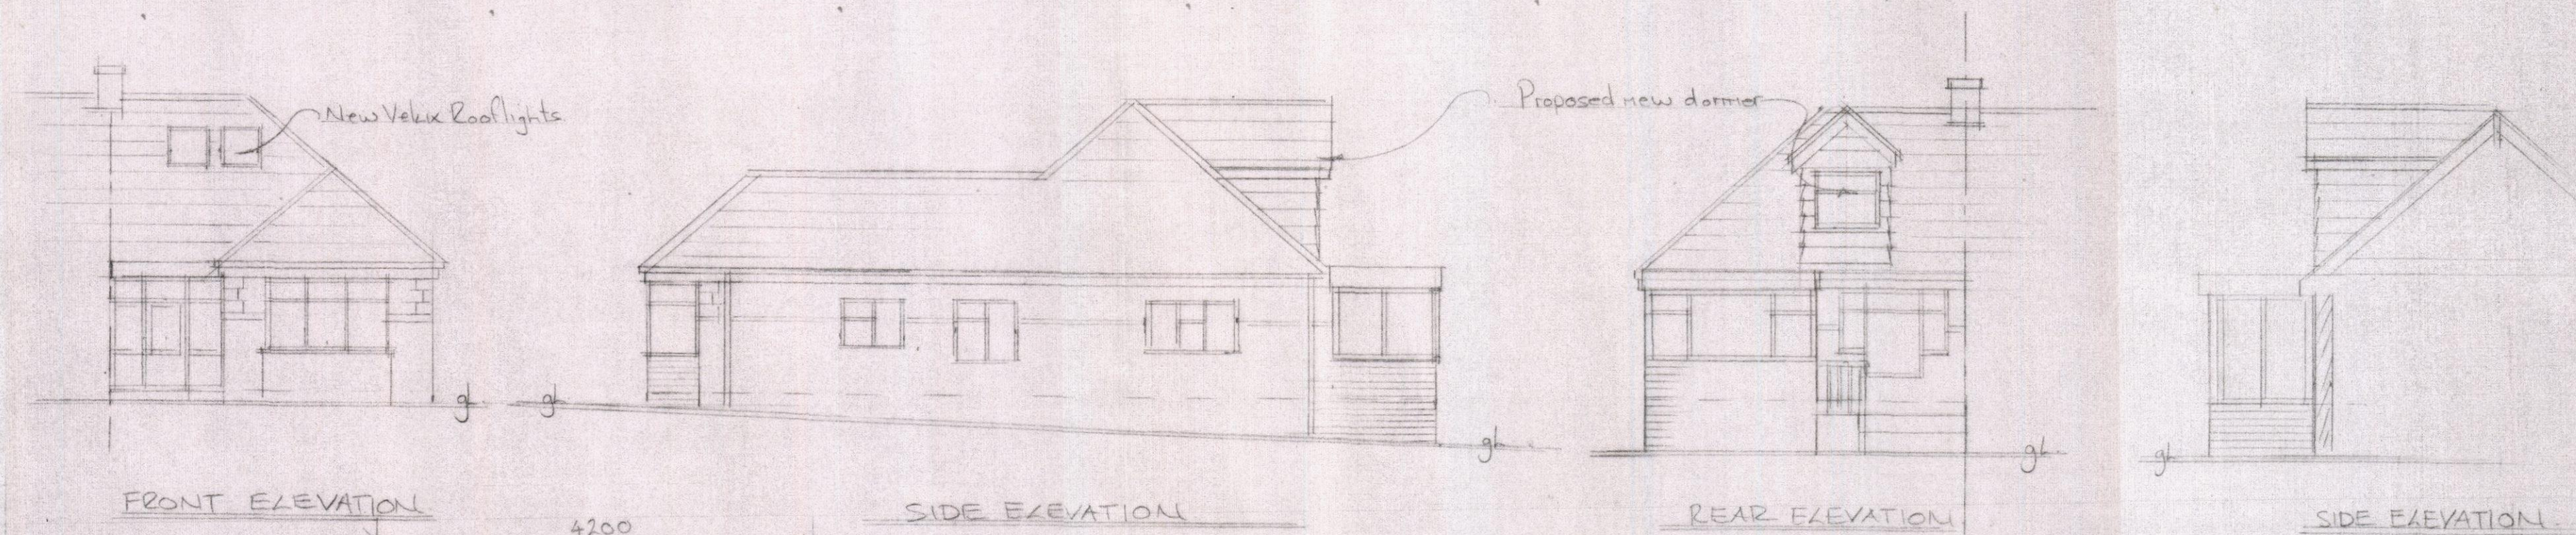


FRONT ELEVATION


SIDE ELEVATION

REAR ELEVATION

SIDE ELEVATION

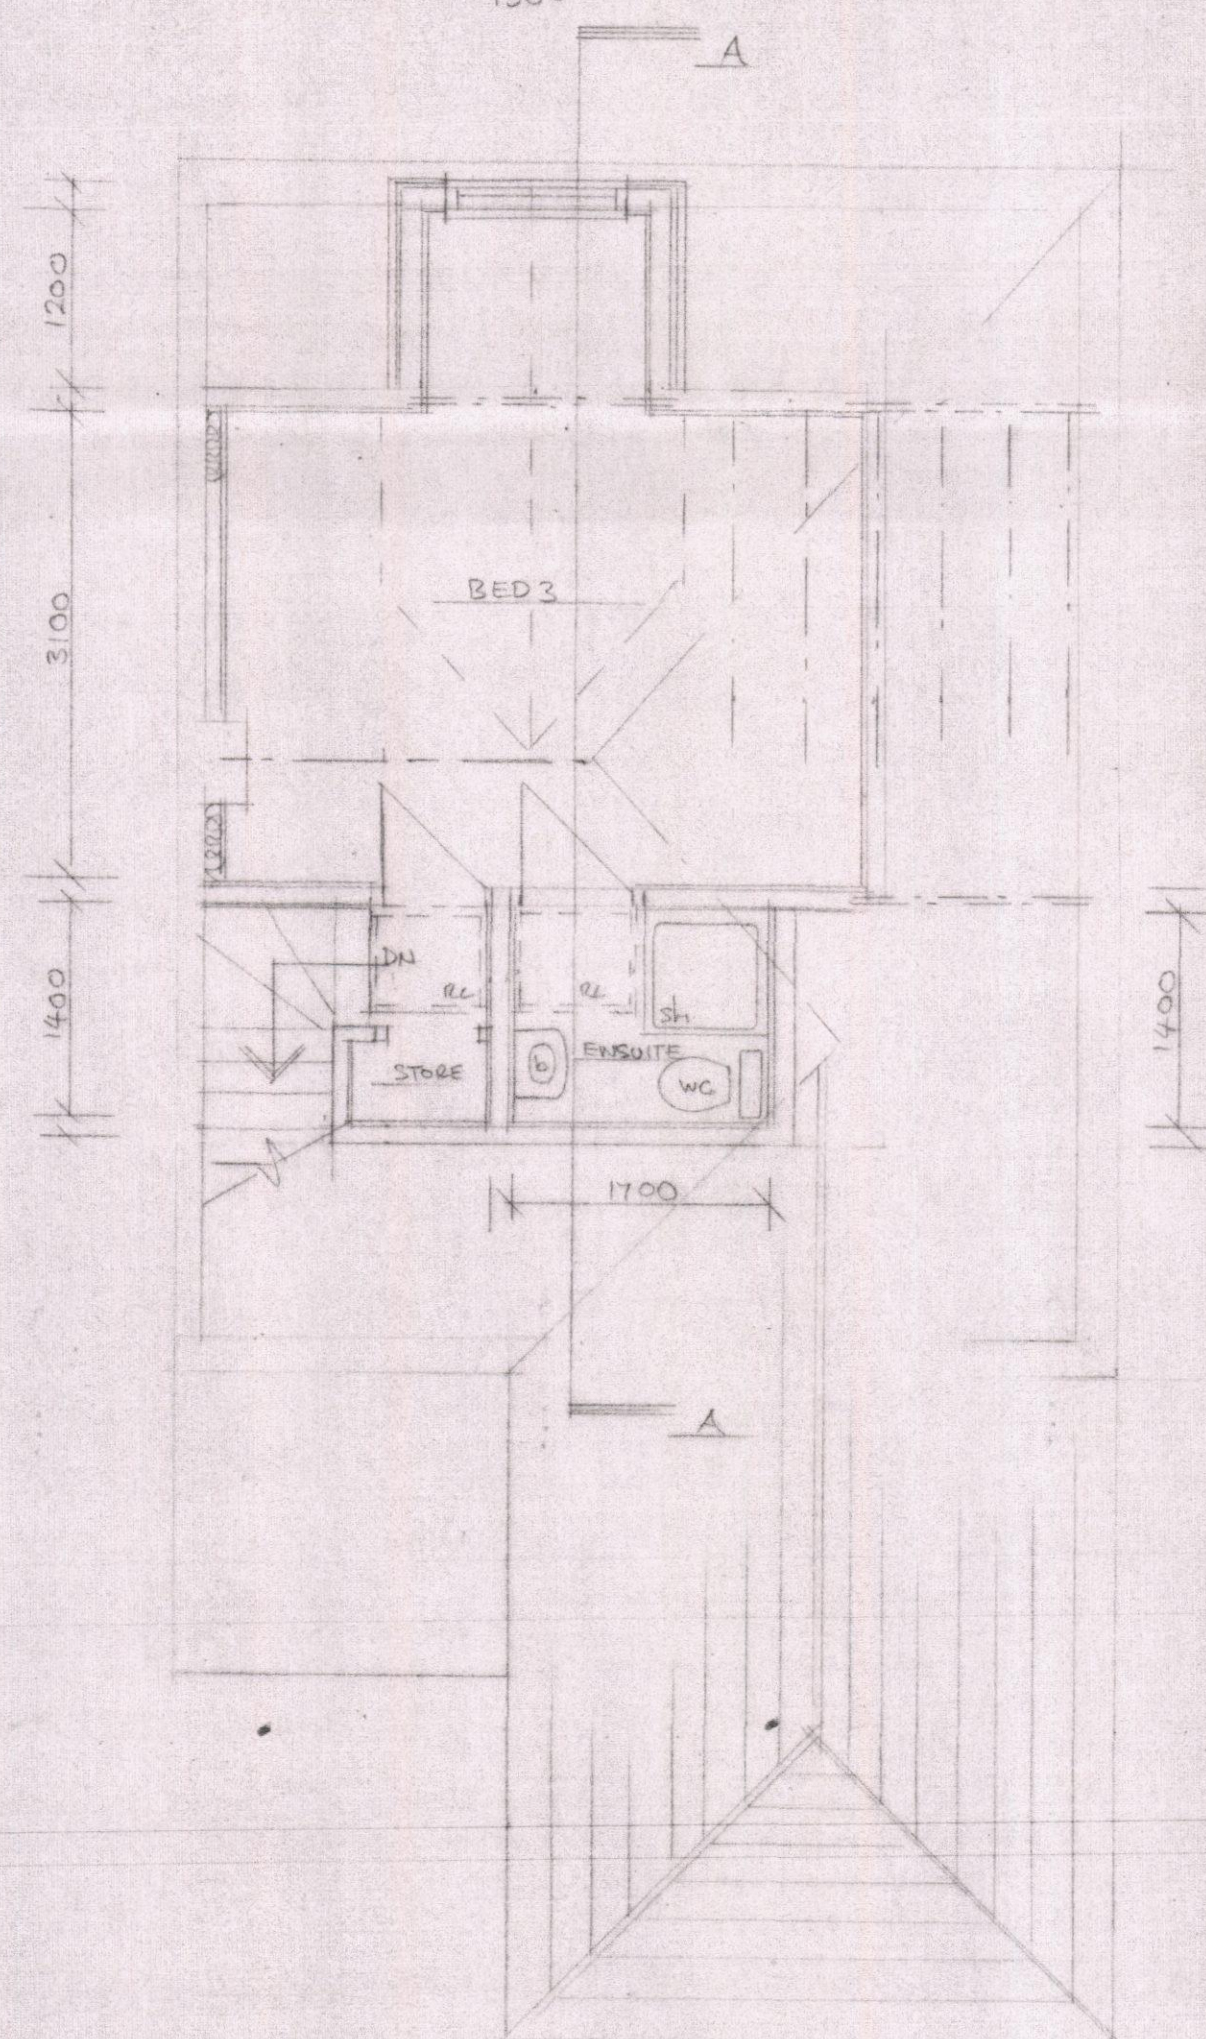

FIRST FLOOR PLAN

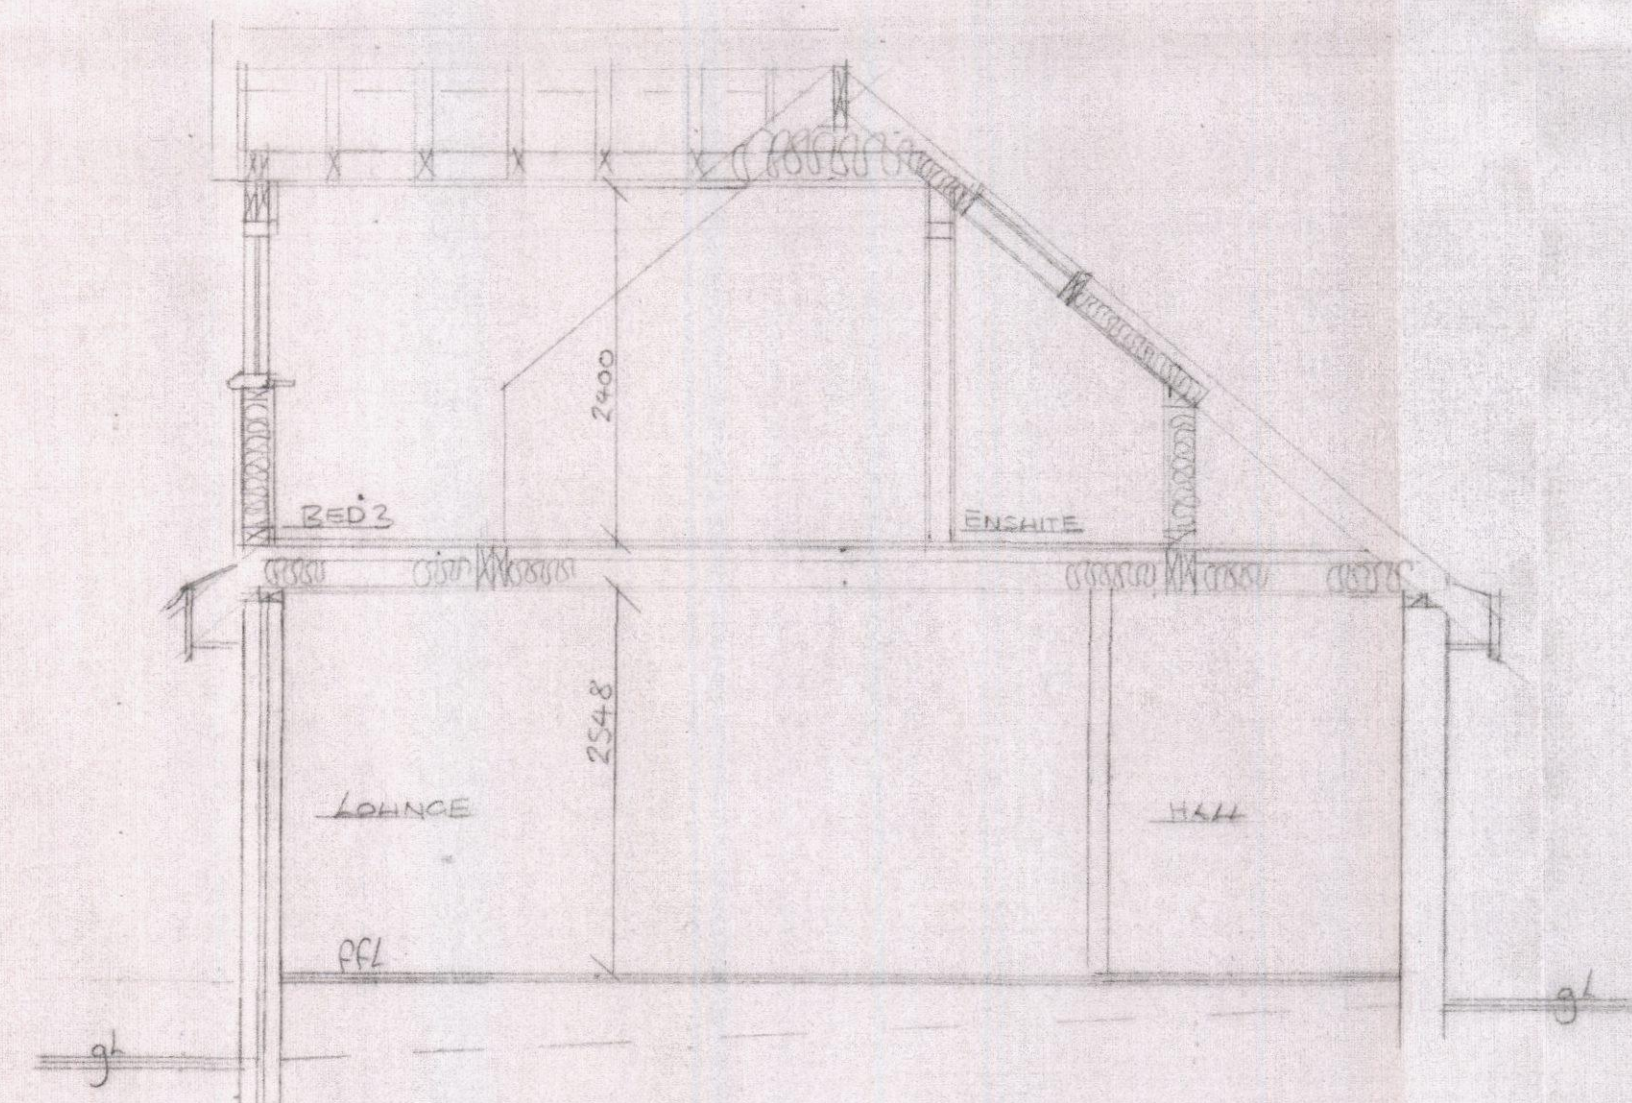

SECTION A-A 1:50



PROPOSED LOFT CONVERSION
No 5 ELMWOOD AVENUE
WATERLOOVILLE . PO7 7LG

PLANS, SECTION AND ELEVATIONS

Scale 1:50, 1:100 DATE: JUNE 15

PD/321/01 P DAVEY CIAT CIOB

REVISIONS