
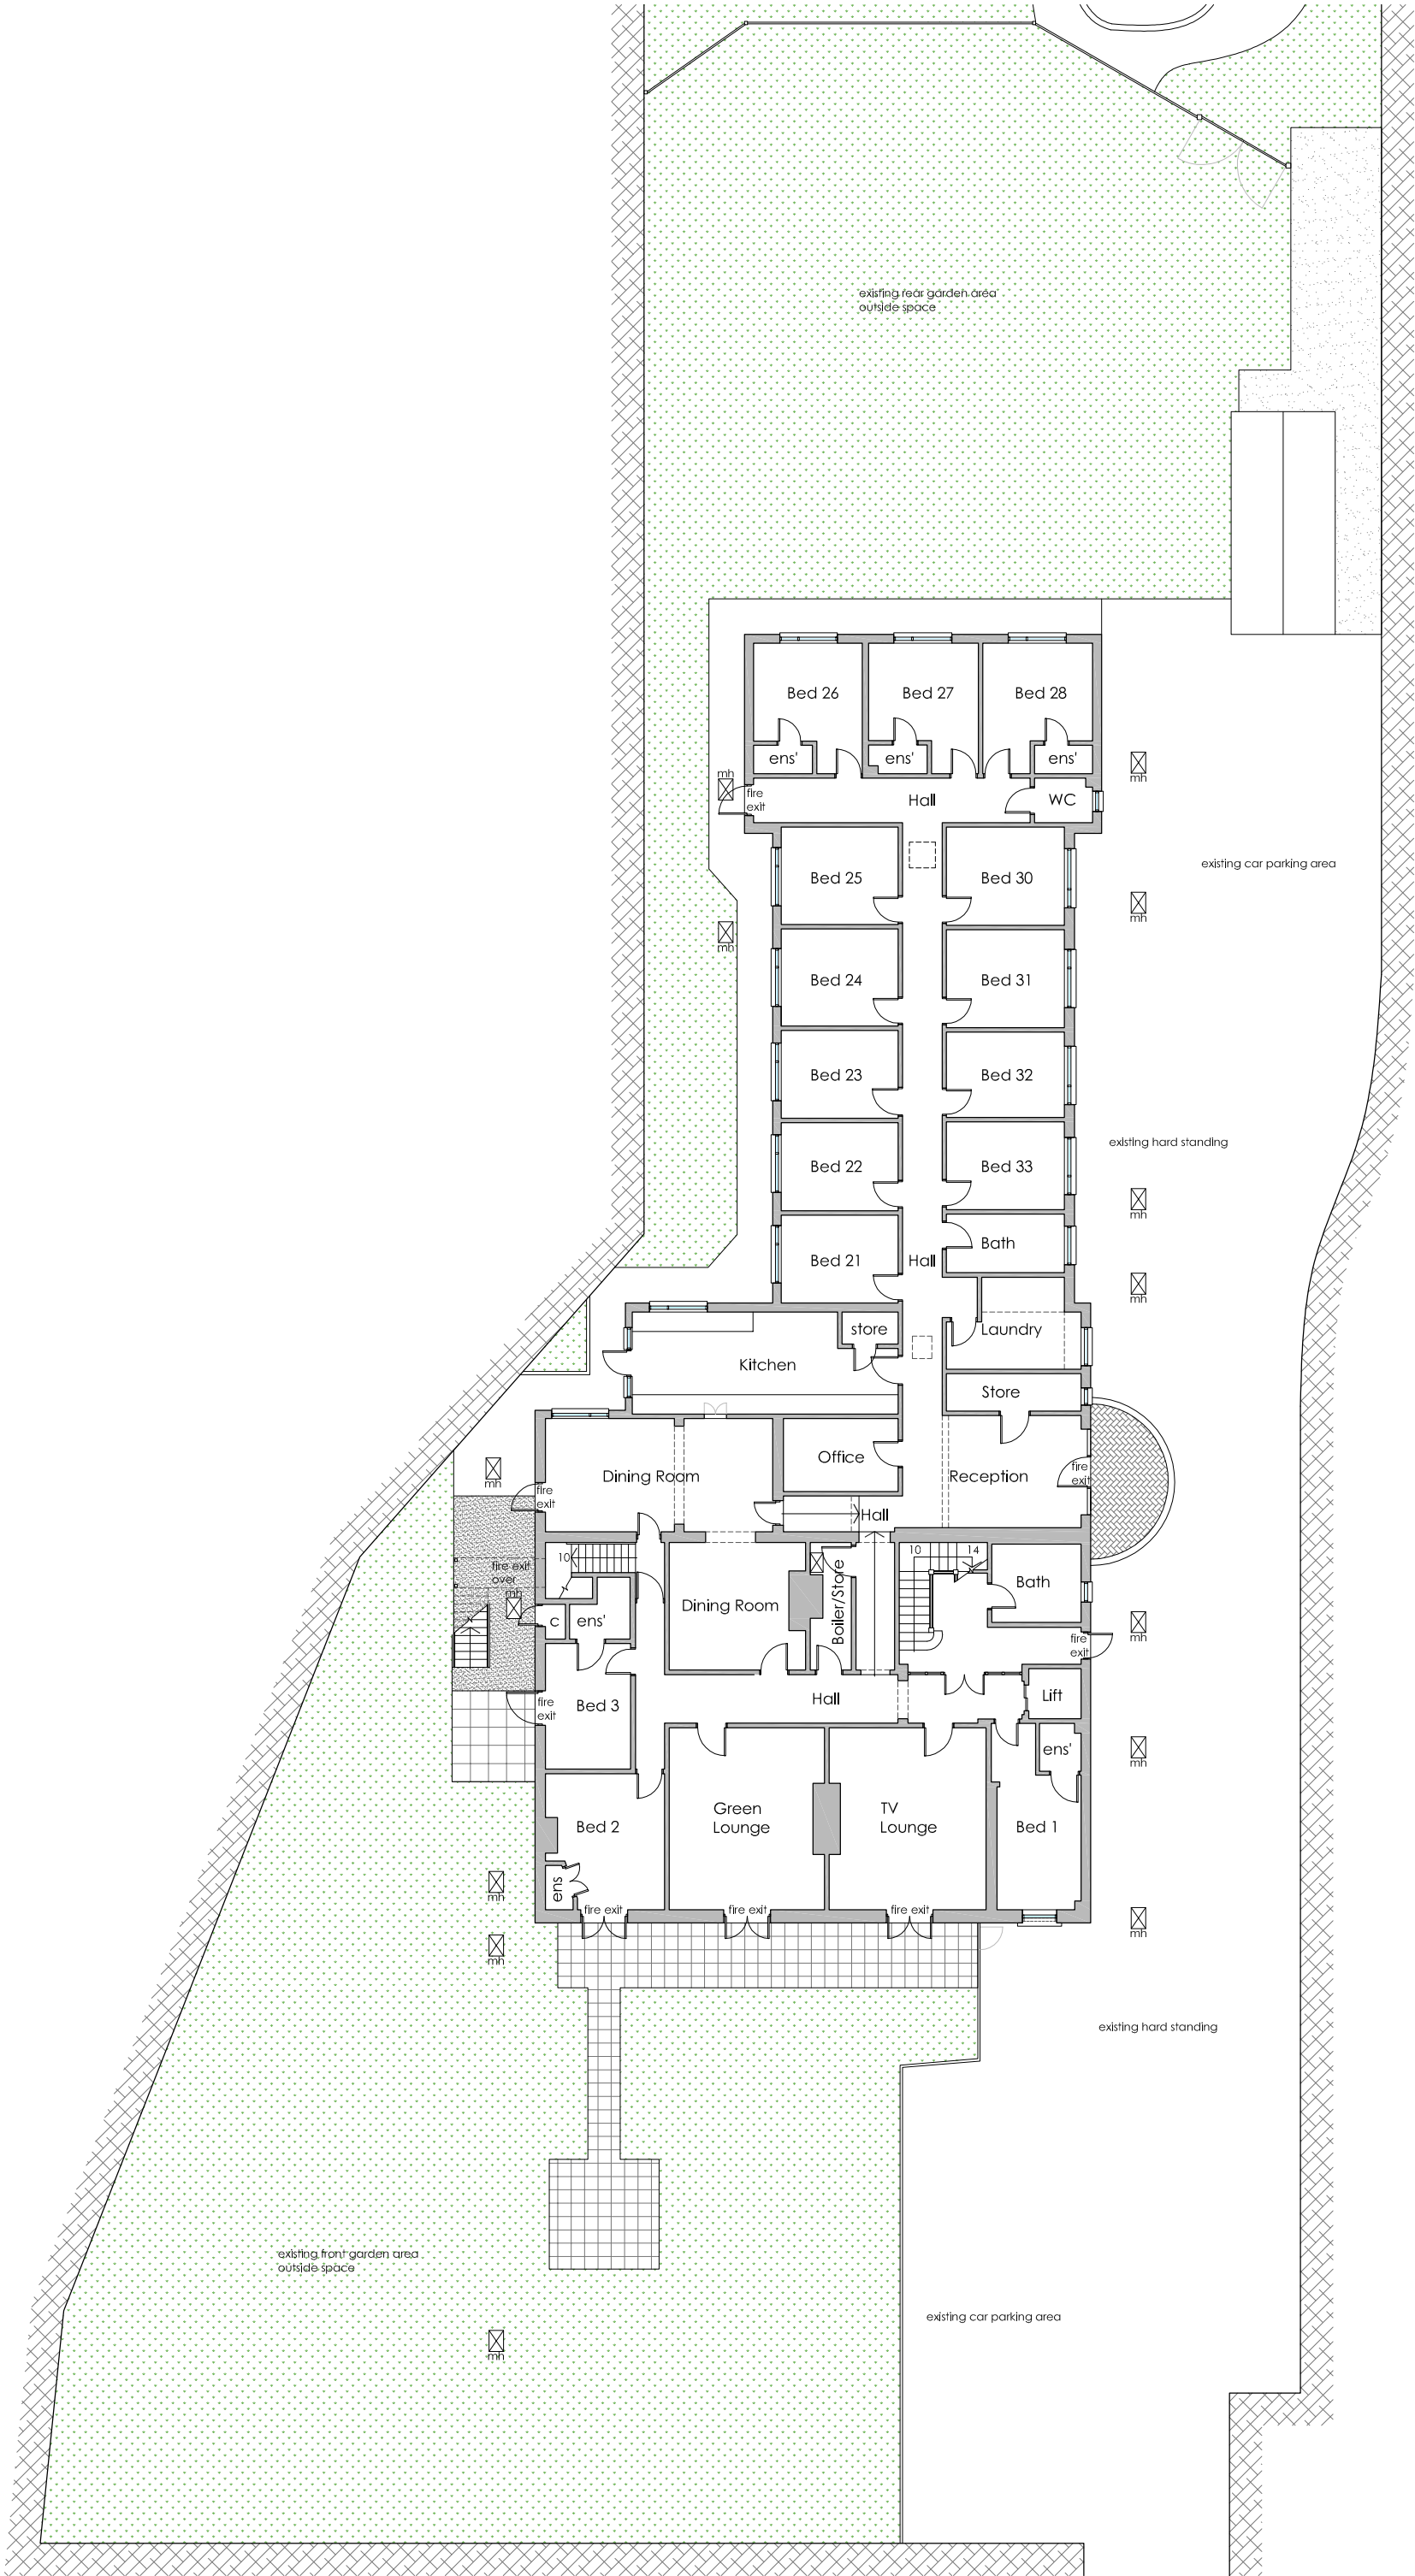


DO NOT SCALE FROM THIS DRAWING
ALL DIMENSIONS TO BE VERIFIED BY THE CONTRACTOR ON SITE

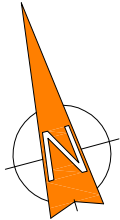

Ground Floor Site Plan

REV	DESCRIPTION	DATE	BY	CHKD

CIARTI

Amphenol Business Complex
Thanet Way
Whitstable
Kent CT15 3JF

t: 01227 261453
f: 01227 261456
e: info@ciarti.co.uk
www.ciarti.co.uk

client details

White Lodge Residential Care Home

project details

67 Havant Road
Emsworth, Portsmouth

drawing title

Existing Ground Floor Plan

date	scale	drawn by
23-09-2014	1:100 @ A1	MJD

project no:	drawing no.	revision
1192	001	O