




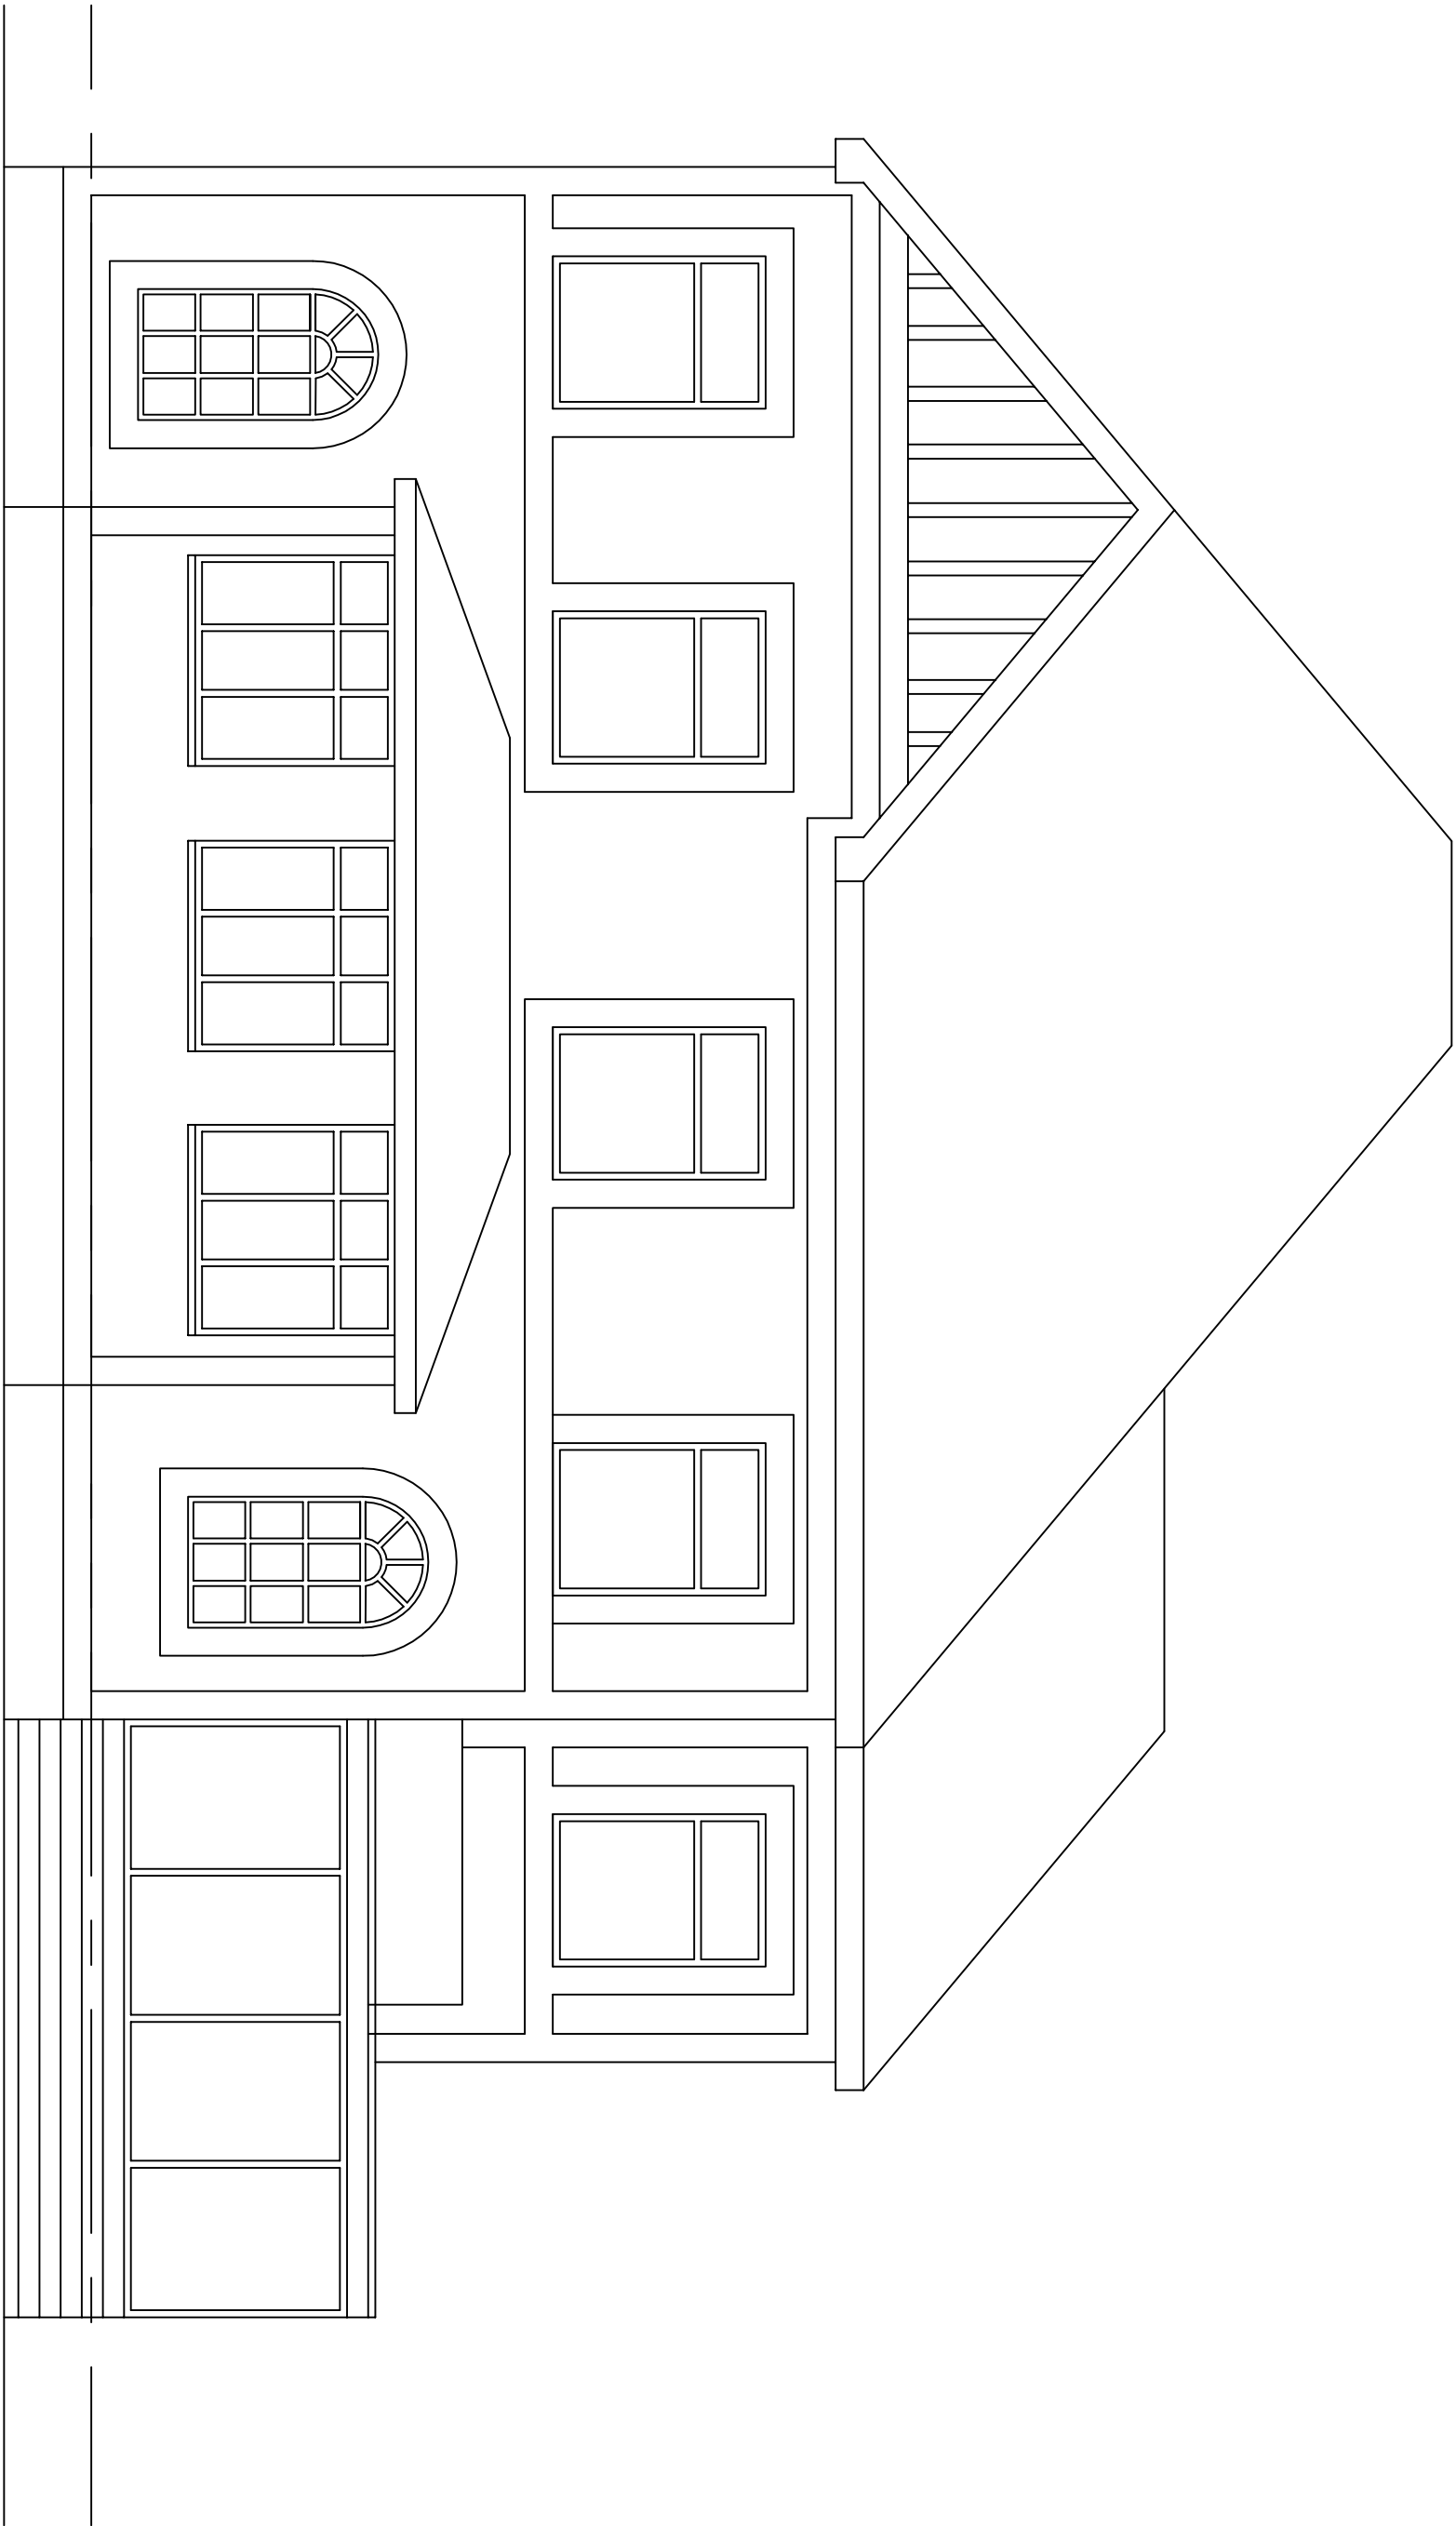


FRONT ELEVATION

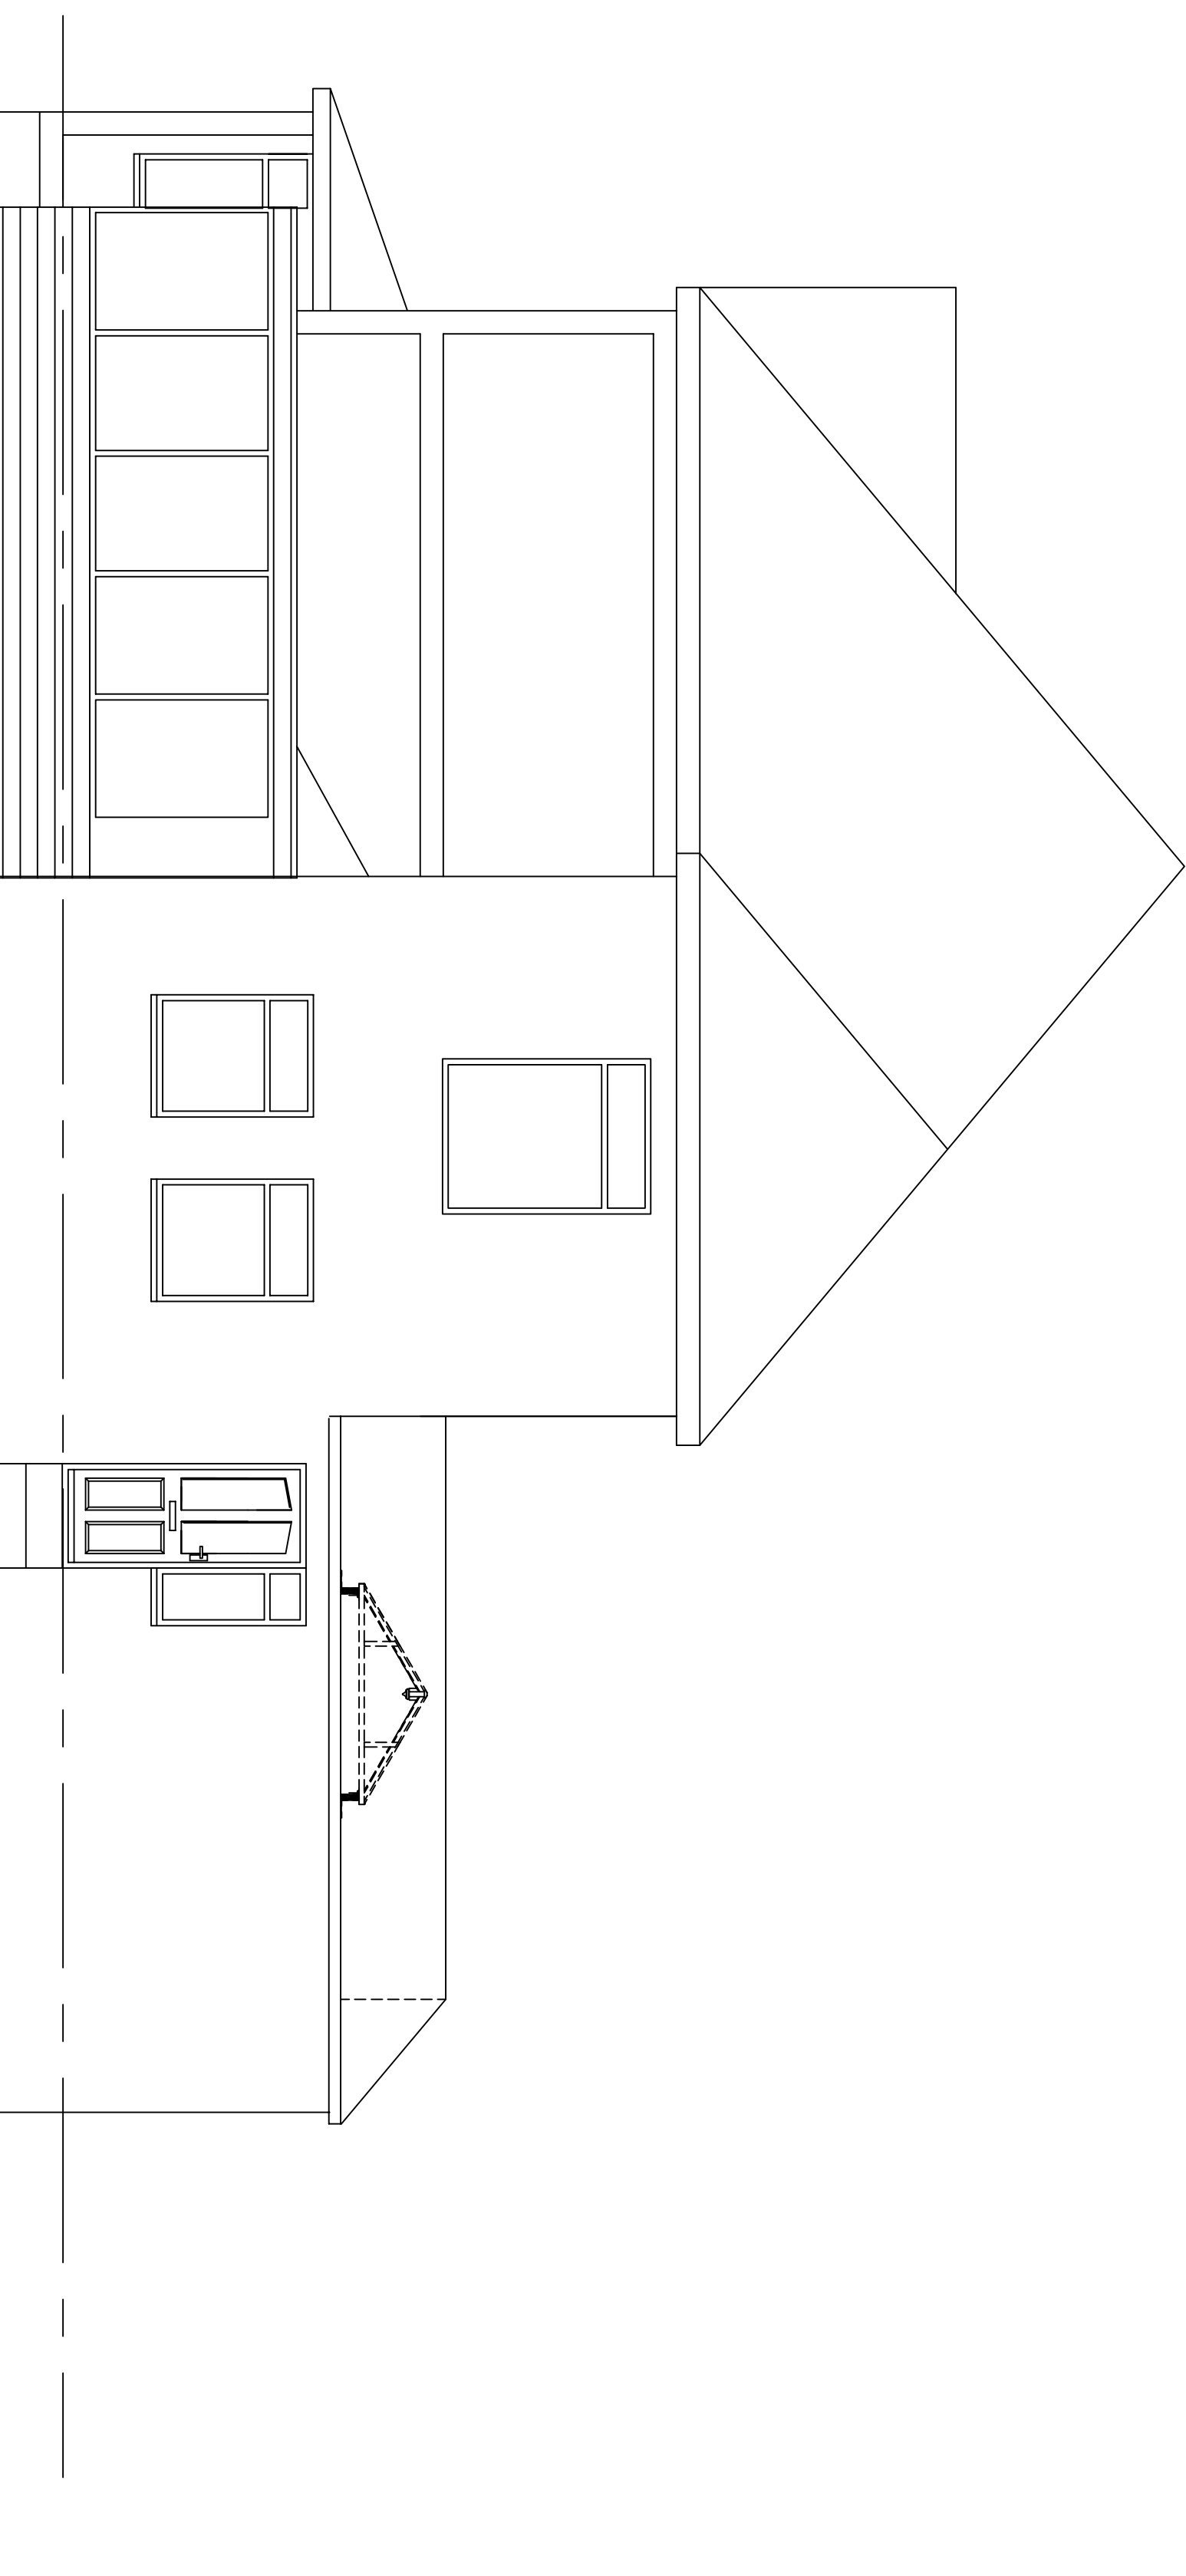


SIDE ELEVATION

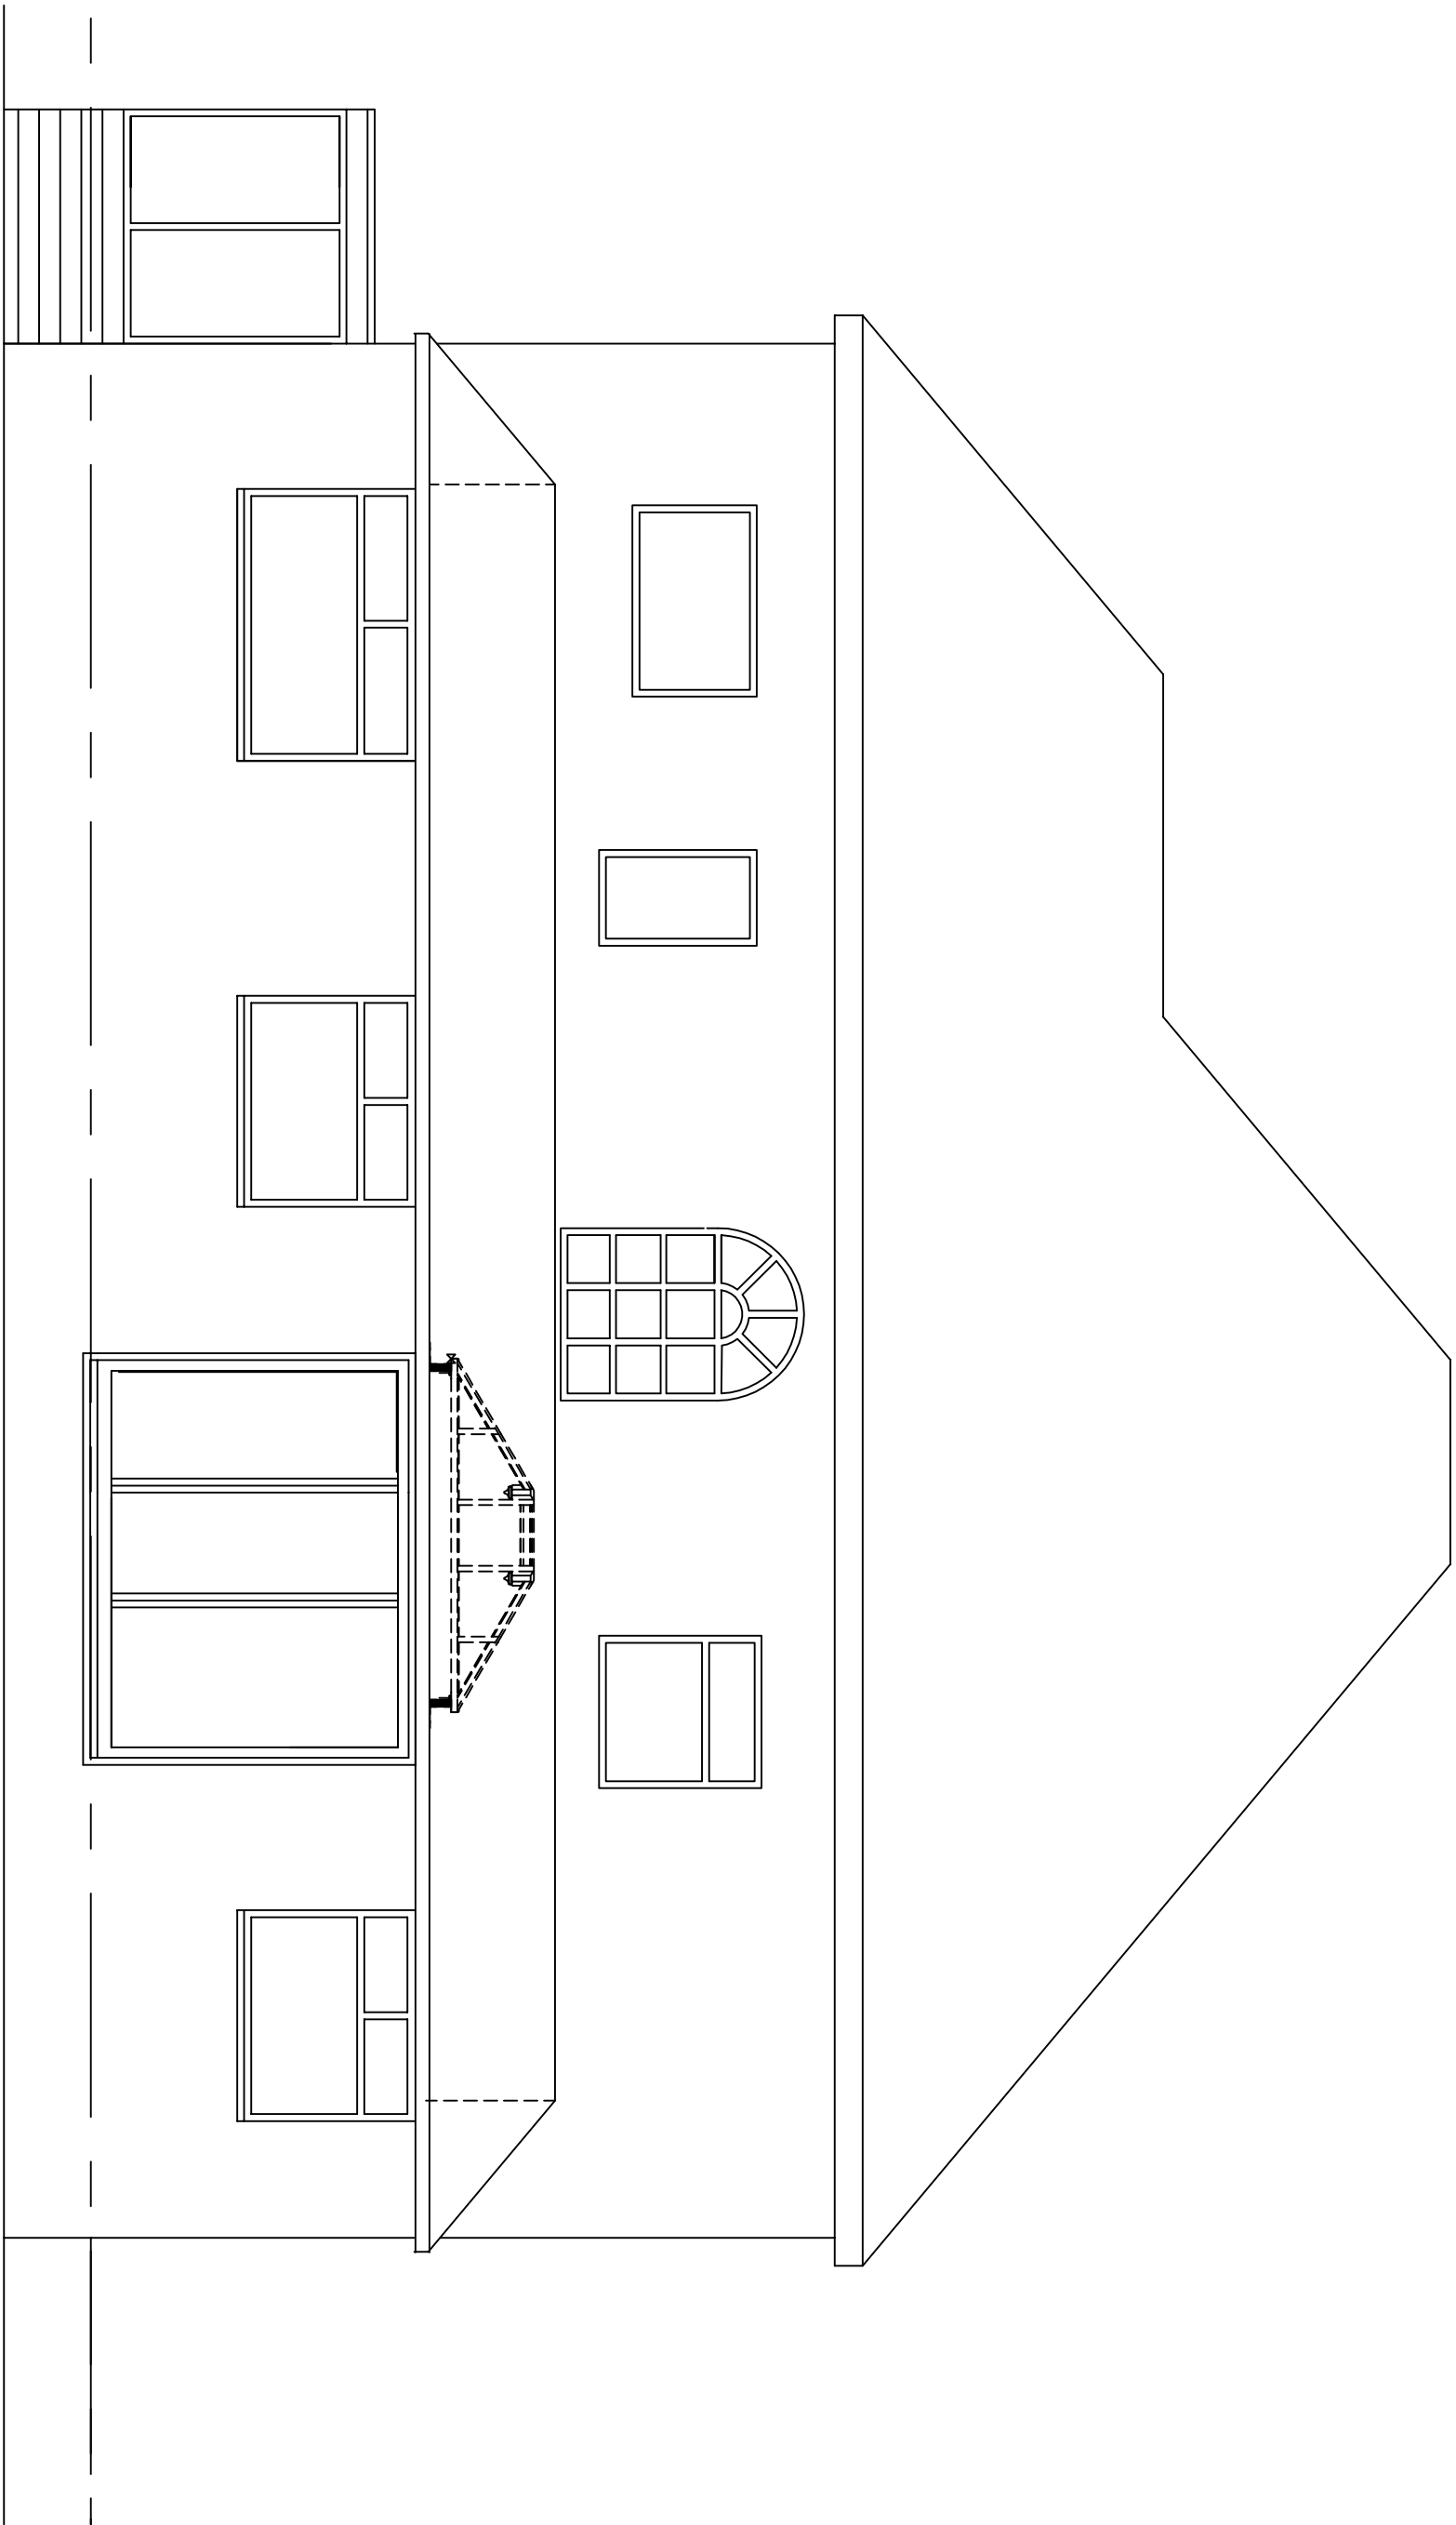

REAR ELEVATION

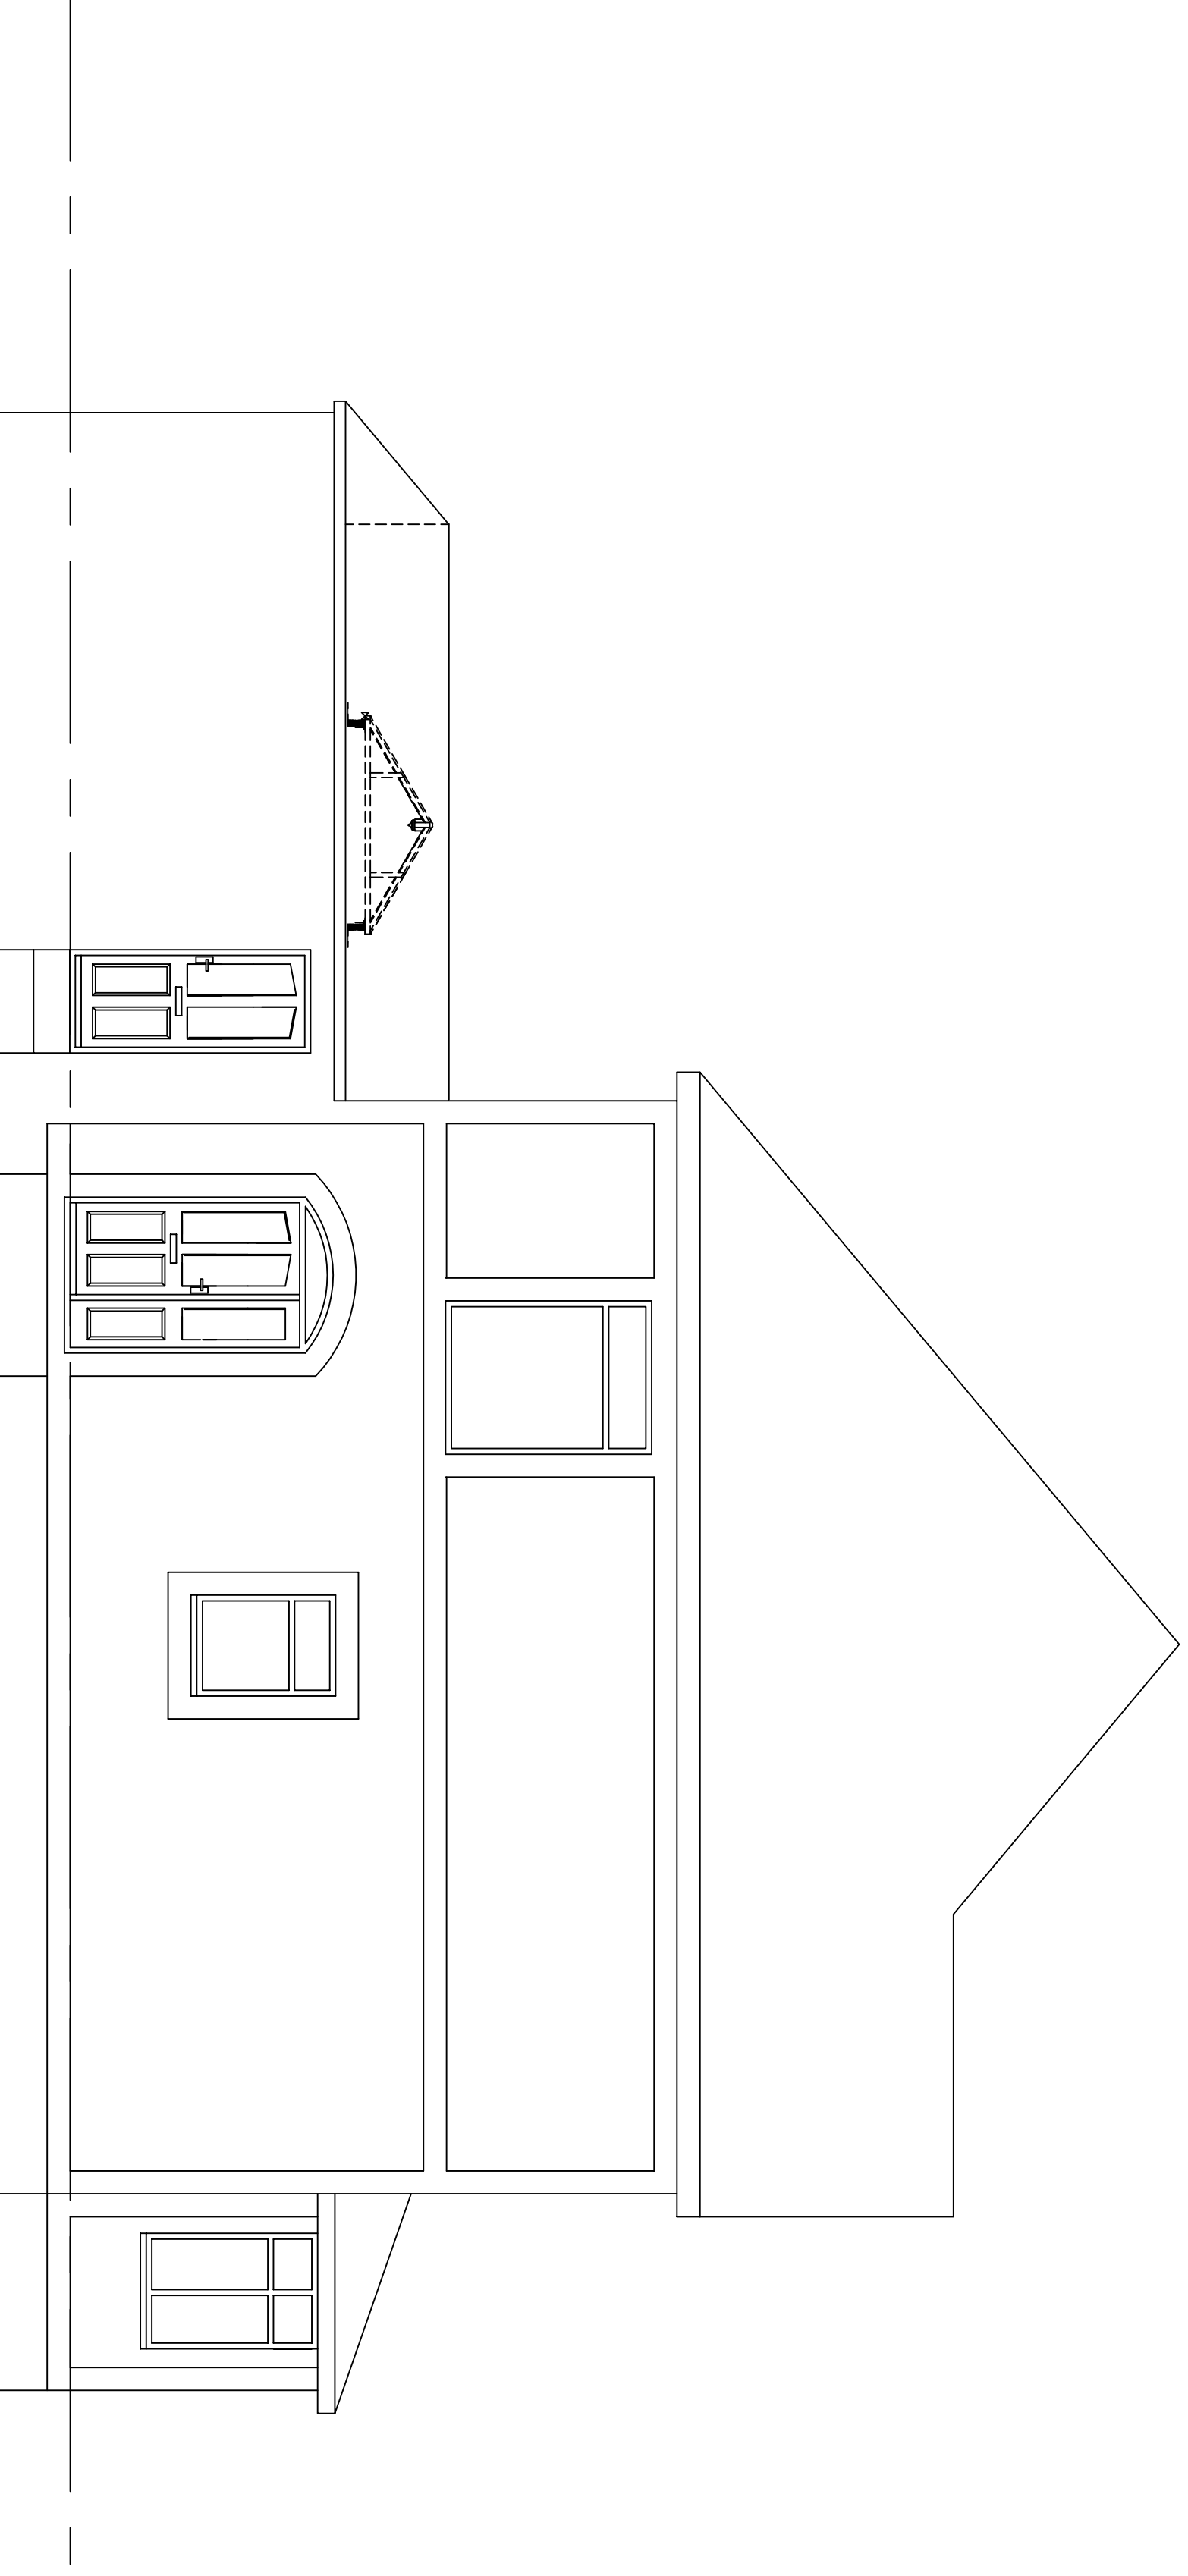

SIDE ELEVATION

 

Scale

This drawing may be scaled for planning purposes only.
For all other purposes dimensions must be checked on
site and not scaled from the drawing.

Client:	Mr. L. Pearson
Project:	Dolphin Heights
Drawing Title:	1/2 Section, Haying Island
Drawn By:	SD
Date:	June 14
Drawing No:	DH-Q04
Issue:	A
Scale:	1:50@A2
PROPOSED ELEVATIONS	