

© Copyright: all rights reserved.
This drawing must not be reproduced without permission.
This drawing must be read in conjunction with architect consultant/
specialist drawings/information.
This drawing must not be used for construction unless issued for construction.
All dimensions on this drawing are in millimeters (unless otherwise stated).
Do not scale from this drawing.

Rev	Date	Amendment		


Status		
PLANNING		
Project No	Dwg No	Rev
09020.4672	(0)002	-
Dwg Title		
Home Shopping Centre		
Existing Elevations		
Date	Scale	
25.02.2014	1:100 @ A1	
PF	✓	OB

Project
Asda Havant Supercentre - 4672
Home Shopping Centre


Client




2 Pellon Place
Bradley Business Park
Dyson Wood Way
Huddersfield
HD2 1GT
Tel: 01484 422219
Fax: 01484 513617

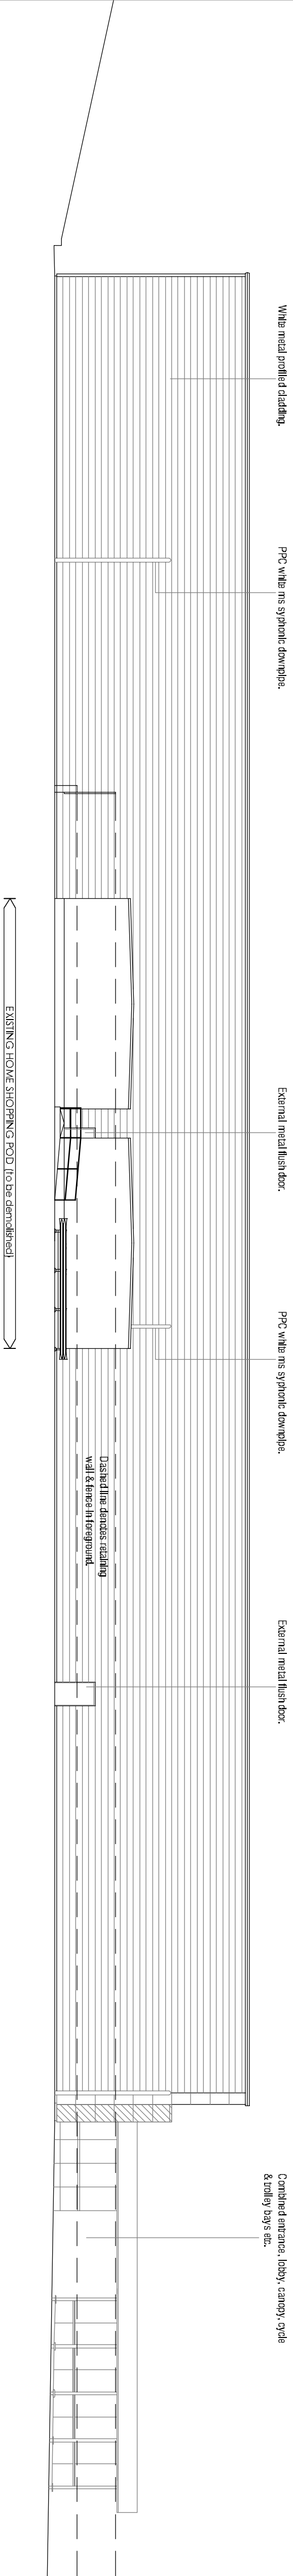

EXISTING SOUTH ELEVATION @ 1:200

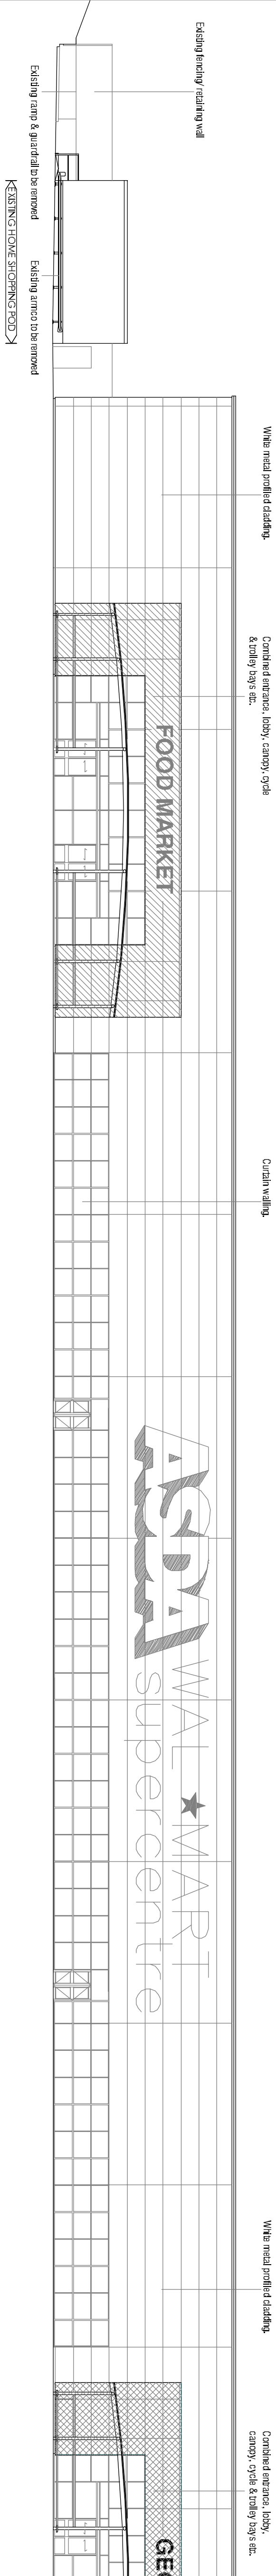

EXISTING EAST ELEVATION @ 1:200

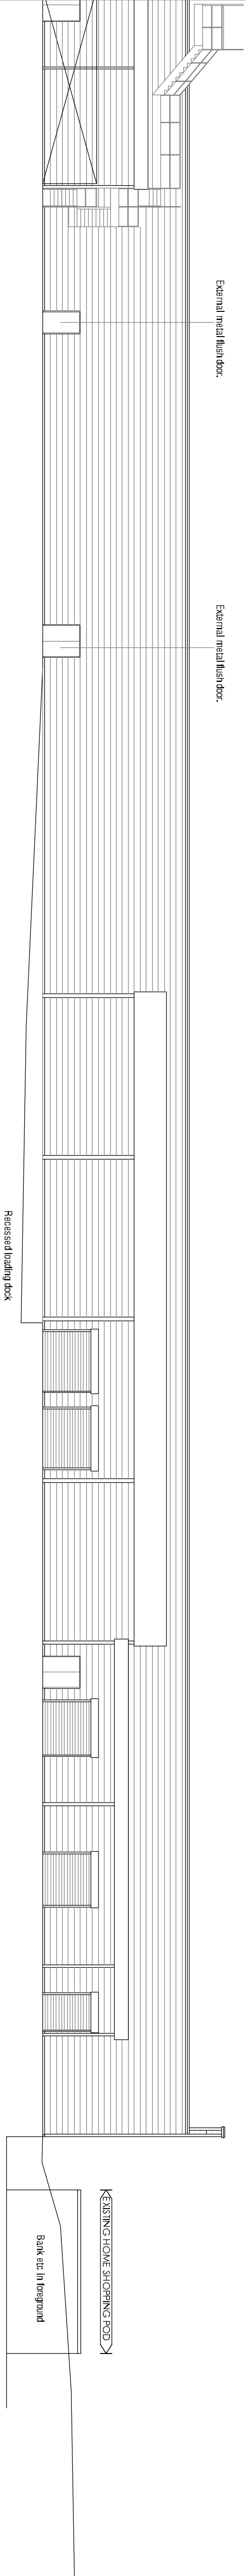

EXISTING WEST ELEVATION @ 1:200