


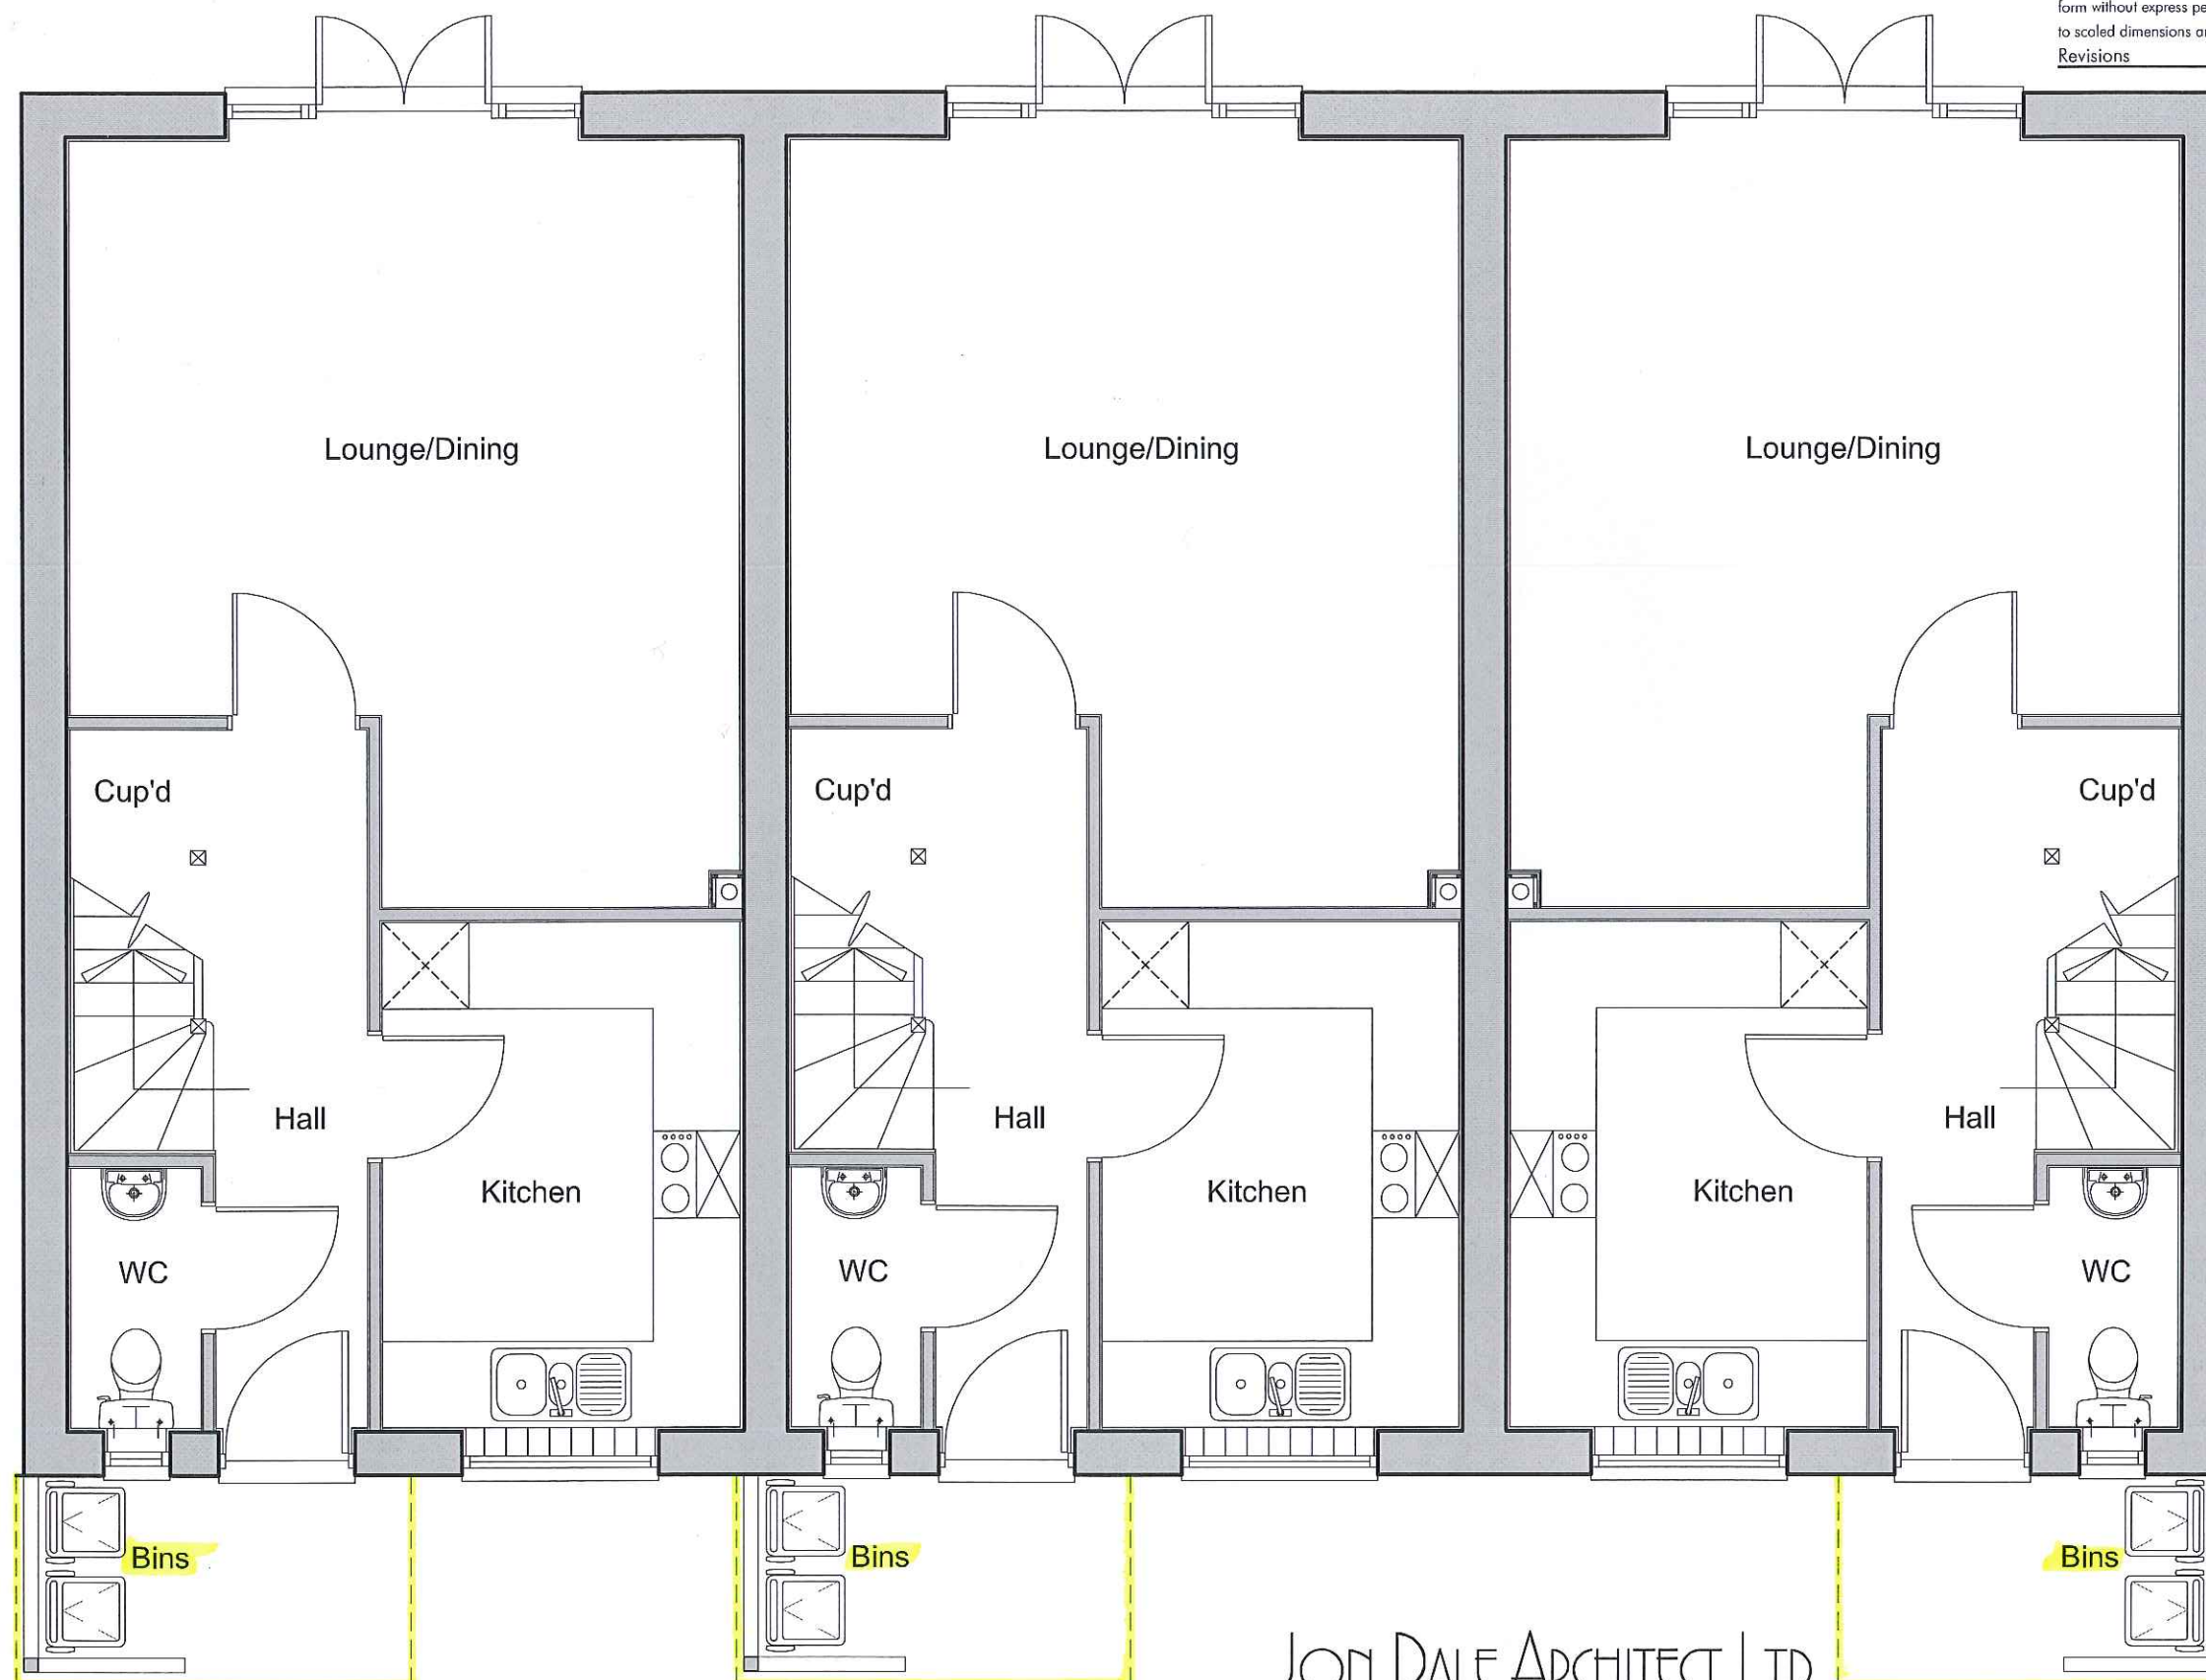

Proposed Ground Floor Plan

scale 1:50



JON DALE ARCHITECT LTD.

Jon Dale RIBA 7 Crestwood View, Eastleigh, Hampshire, SO50 4NF Tel: 07787 575126 E-mail: jondalearchitect@gmail.com

Project

Bedhampton School Yard
Havant Road
Bedhampton

Title

Ground Floor Plan
3No. New Dwellings

Scale

1:50 @ A3

Date

17/12/2013

Drawn

AJH

Checked

Job No.

JGM1312-01

Drawing. No.

CD001

Revision

-