


PROPOSED ELEVATIONS
SCALE 1:100



SOUTH WEST ELEVATION




SOUTH EAST ELEVATION

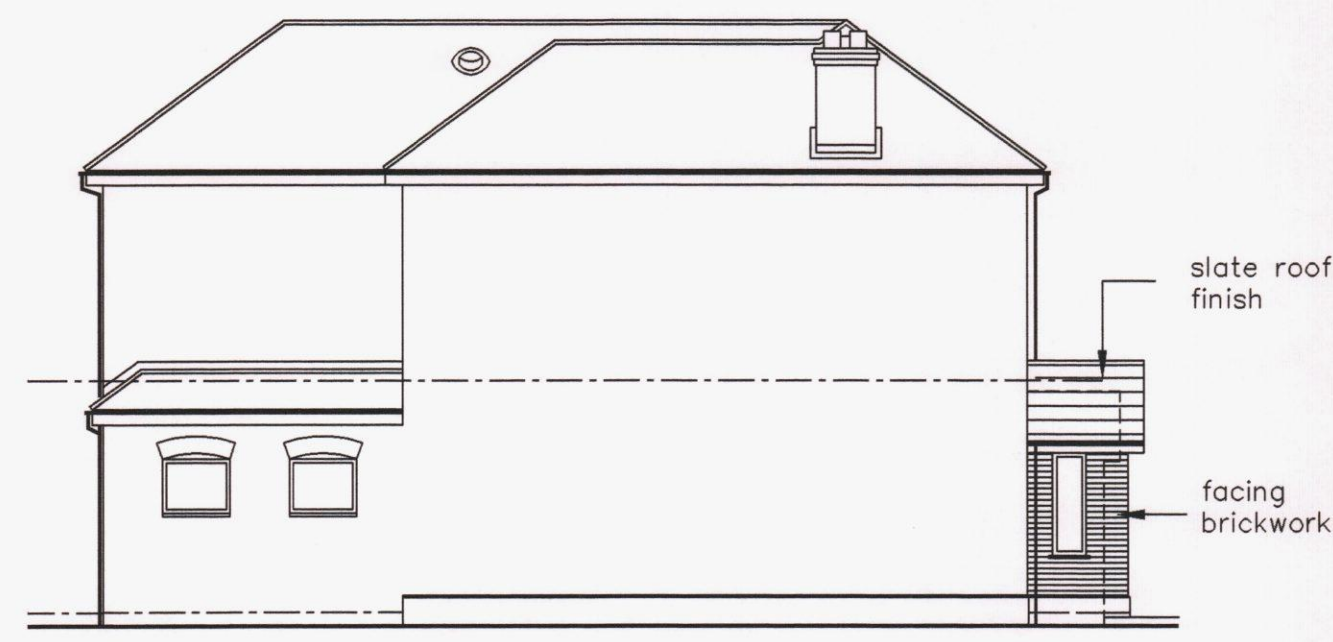

NORTH WEST ELEVATION

PROPOSED FLOOR LAYOUT
SCALE 1:50

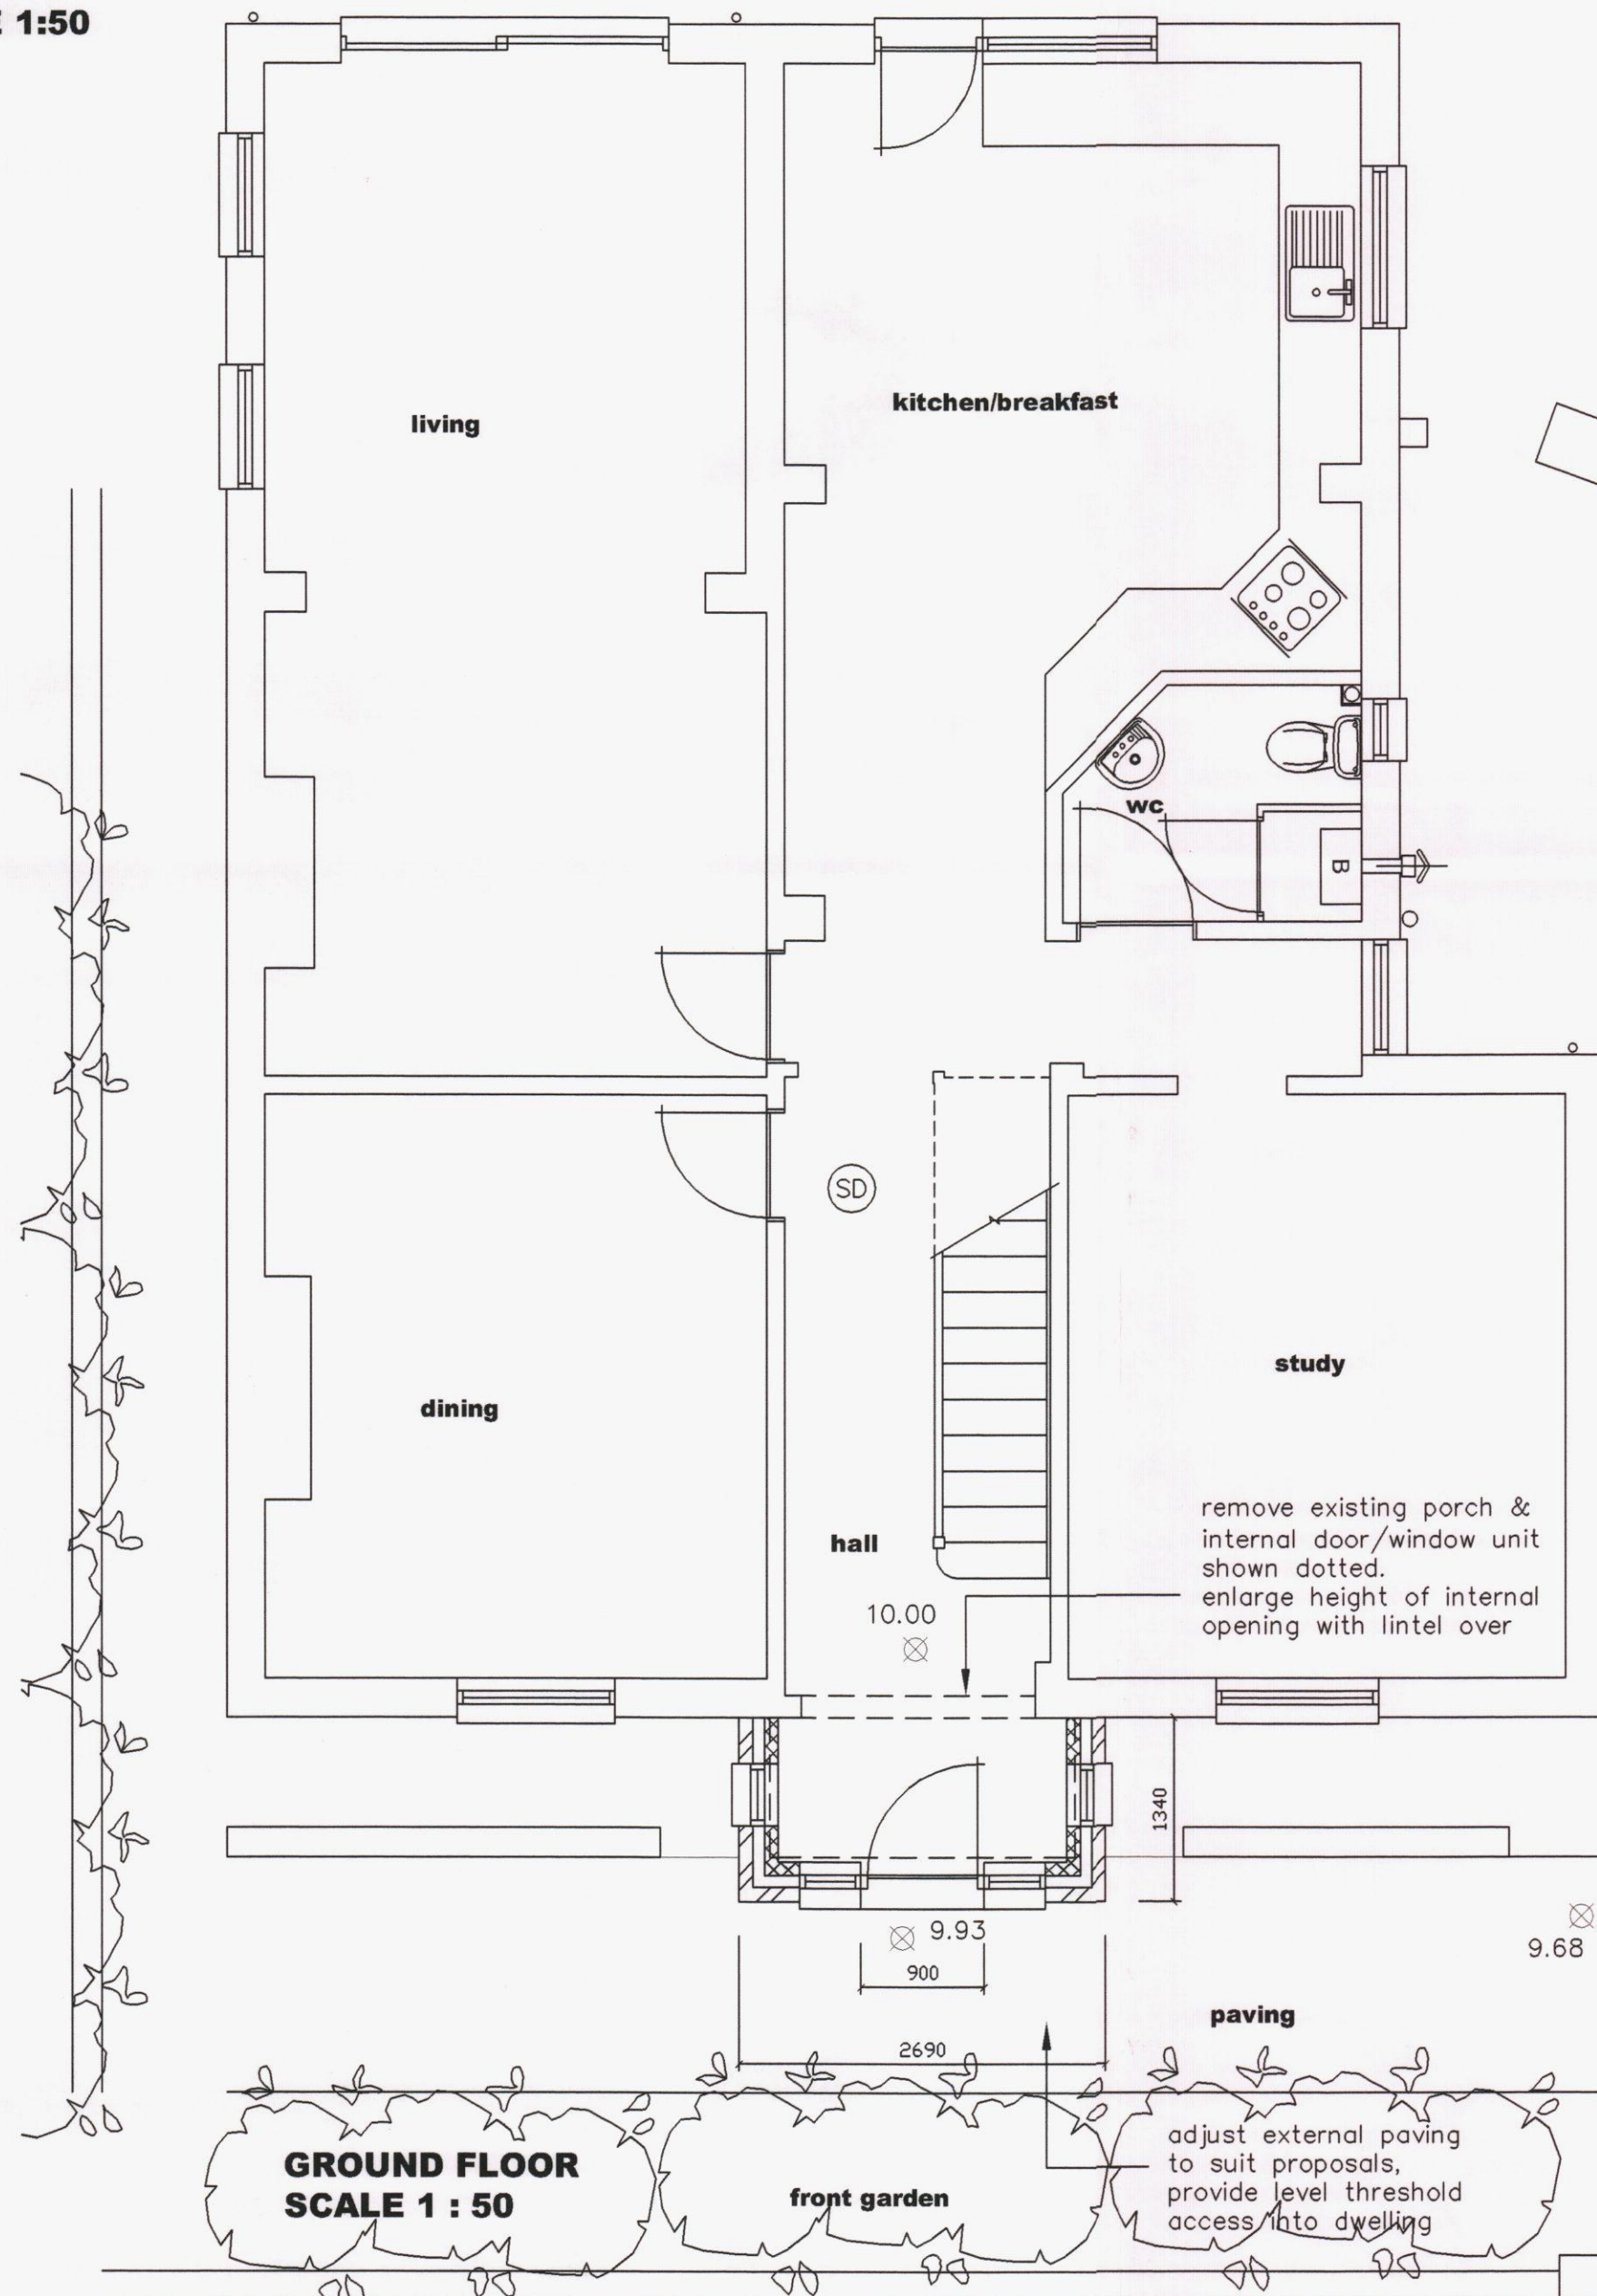


GROUND FLOOR
SCALE 1 : 50

- KEY:**
- Blockwork
 - External brickwork
 - Timber/metal framed stud walling
 - (X) Mains Powered Extract Fan
 - (SD) Mains Powered interconnecting smoke detectors
 - SVP Soil & vent pipe
 - SS Stub stack
 - RWP Rain water pipe
 - ⊗ Spot levels


PROPOSED ELEVATIONS
SCALE 1:50




SOUTH WEST ELEVATION / SITE SECTION

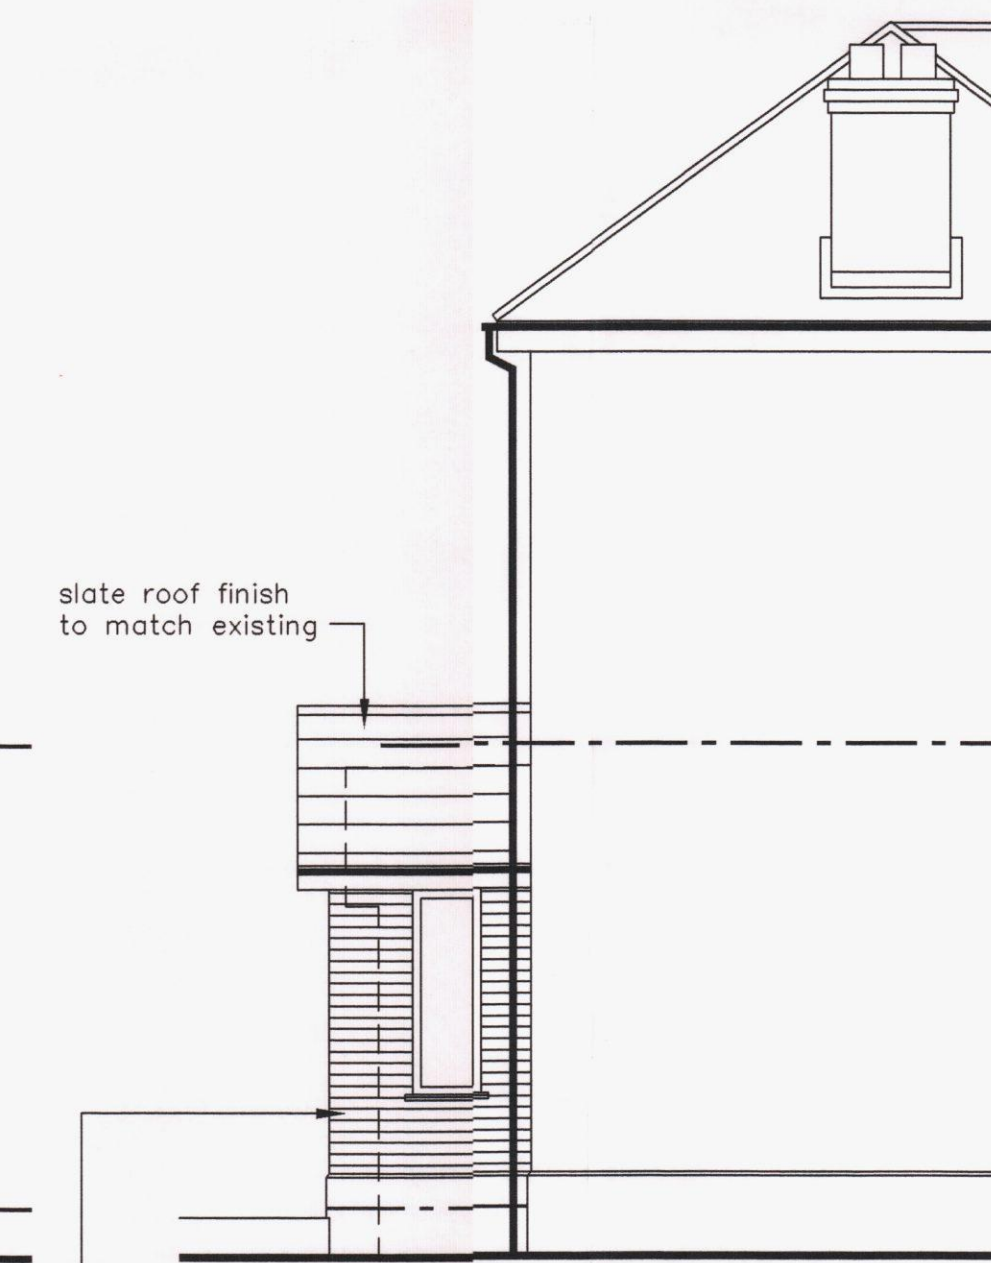

SOUTH EAST ELEVATION

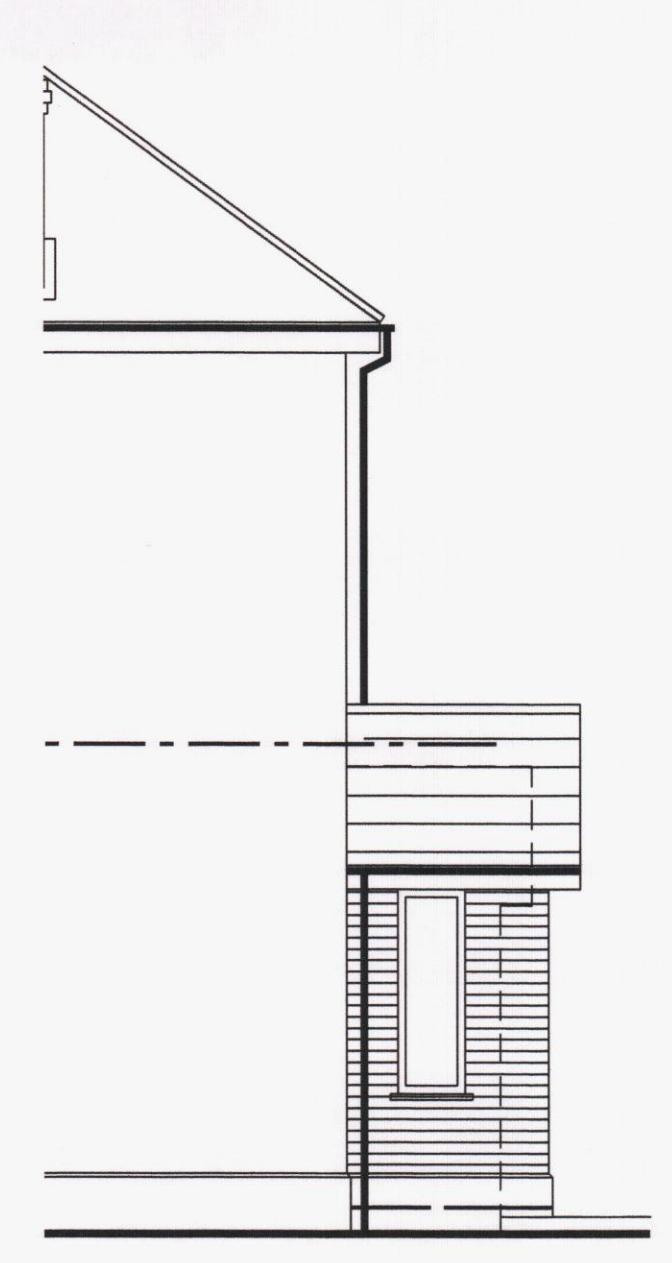

NORTH WEST ELEVATION

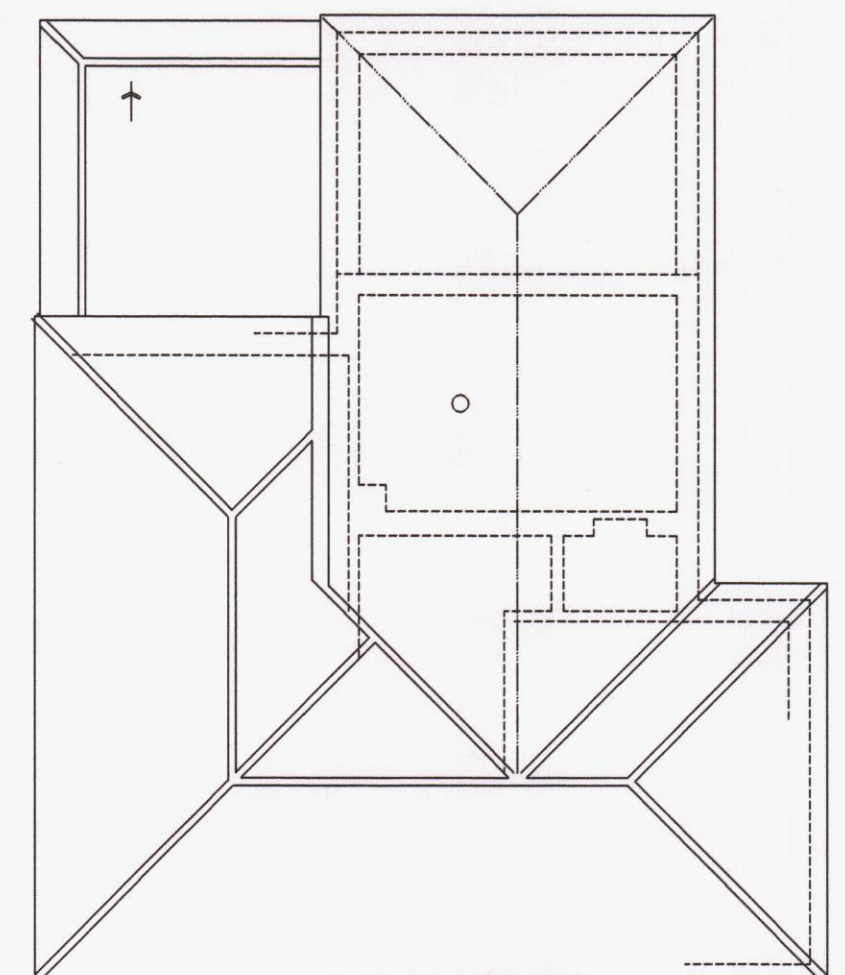

PROPOSED ROOF PLAN
SCALE 1 : 100


NOTES:
The design and construction of this project shall be in accordance with the current Building Regulations & NHBC Standards. These notes & drawings have been prepared solely for the purpose of Planning & Building Regulation approval.

Do not scale from this drawing unless for Planning purposes. All dimensions to be checked on-site and any alterations to be approved by the Architect and/or client prior to any work commencing.

Ordnance Survey Licence No: 100047891

This drawing to be copyright and to be read in conjunction with all other drawings

AMENDMENTS:

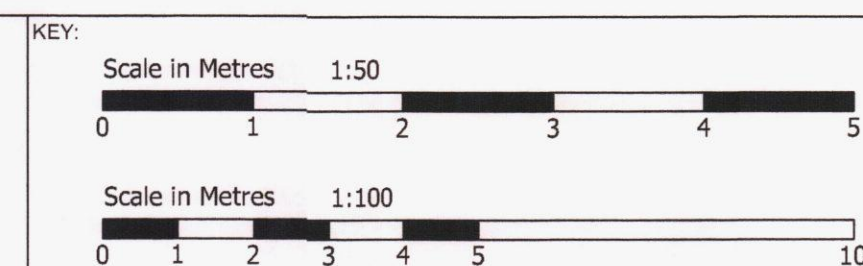

CLIENT NAME & ADDRESS
Mr & Mrs D Rowlinson
5 Avondale Road
Waterlooville
PO7 7ST

PROJECT ADDRESS
5 Avondale Road
Waterlooville
PO7 7ST

DRAWING DETAILS
PLANNING DRAWING
Proposed Floor Layout, Elevations /
Site Section & Roof Layout

PROJECT No 810	DWG No 2	REV No
SCALE 1:50 1:100 @ A1	DRAWN BWH	DATE 31/10/14



BH ARCHITECTURE Ltd
Heath Cottage
Newlands Lane
Purbrook
Waterlooville
Hants
PO7 5SQ
Tel: 023 9223 2322
Mob: 07747 771808
E-mail: bernard@bernardharding.com

HAVANT BOROUGH COUNCIL
19 NOV 2014
RECEIVED