




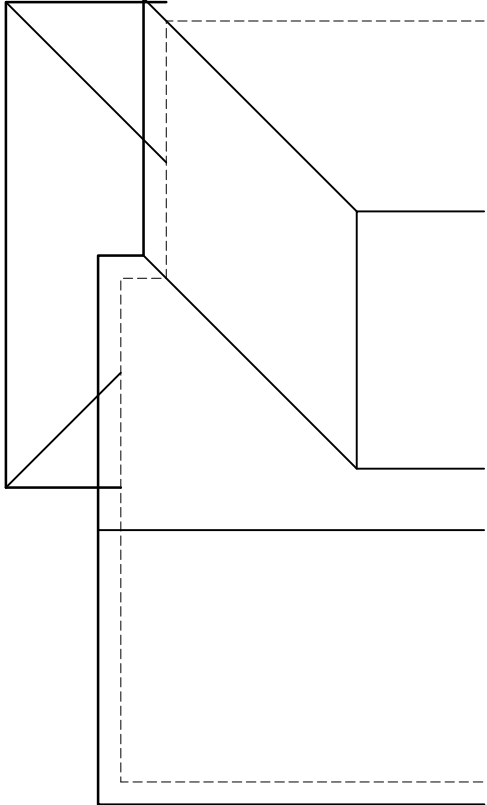


Roof plan: EXISTING
1:100

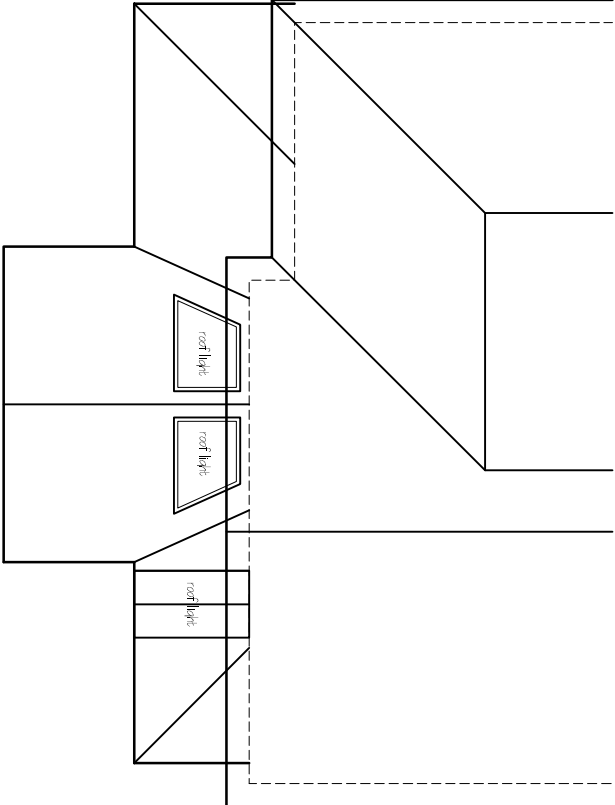


Roof plan: PROPOSED
1:100

 

SCALE 1:100

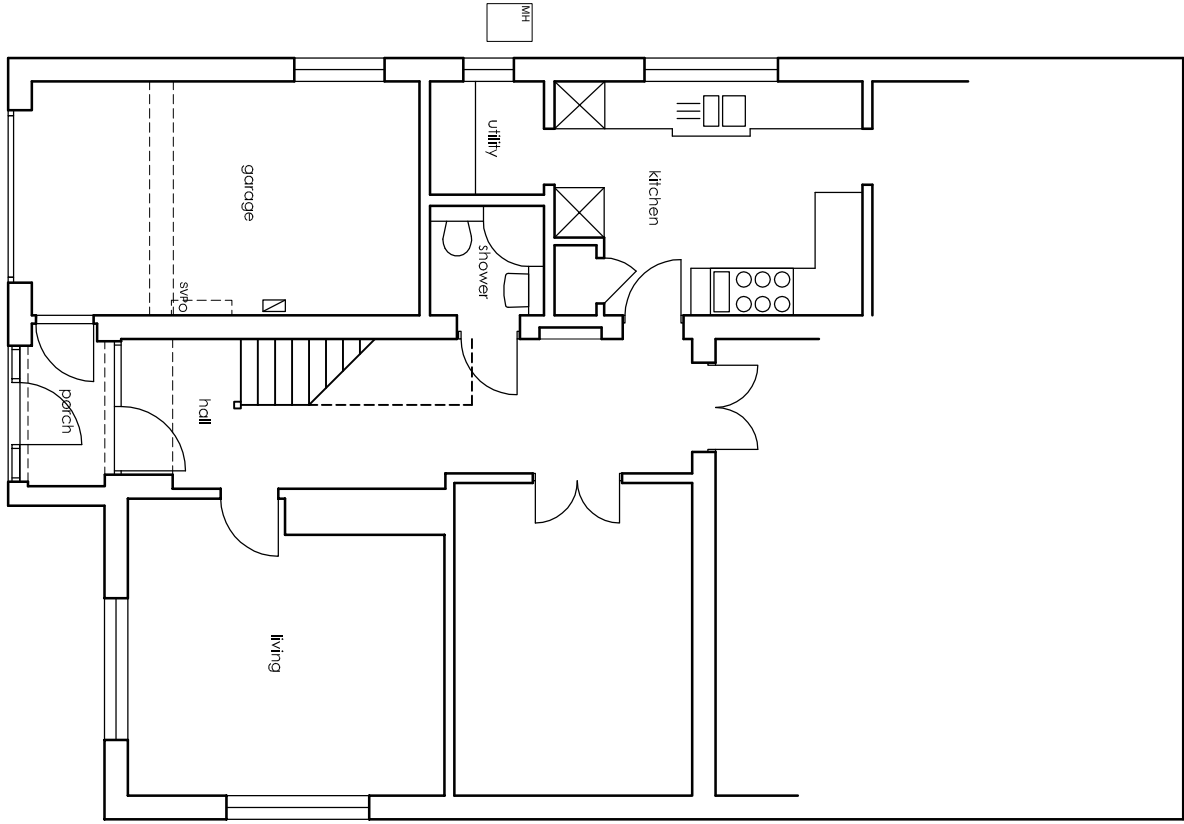

Ground floor: EXISTING
1:100

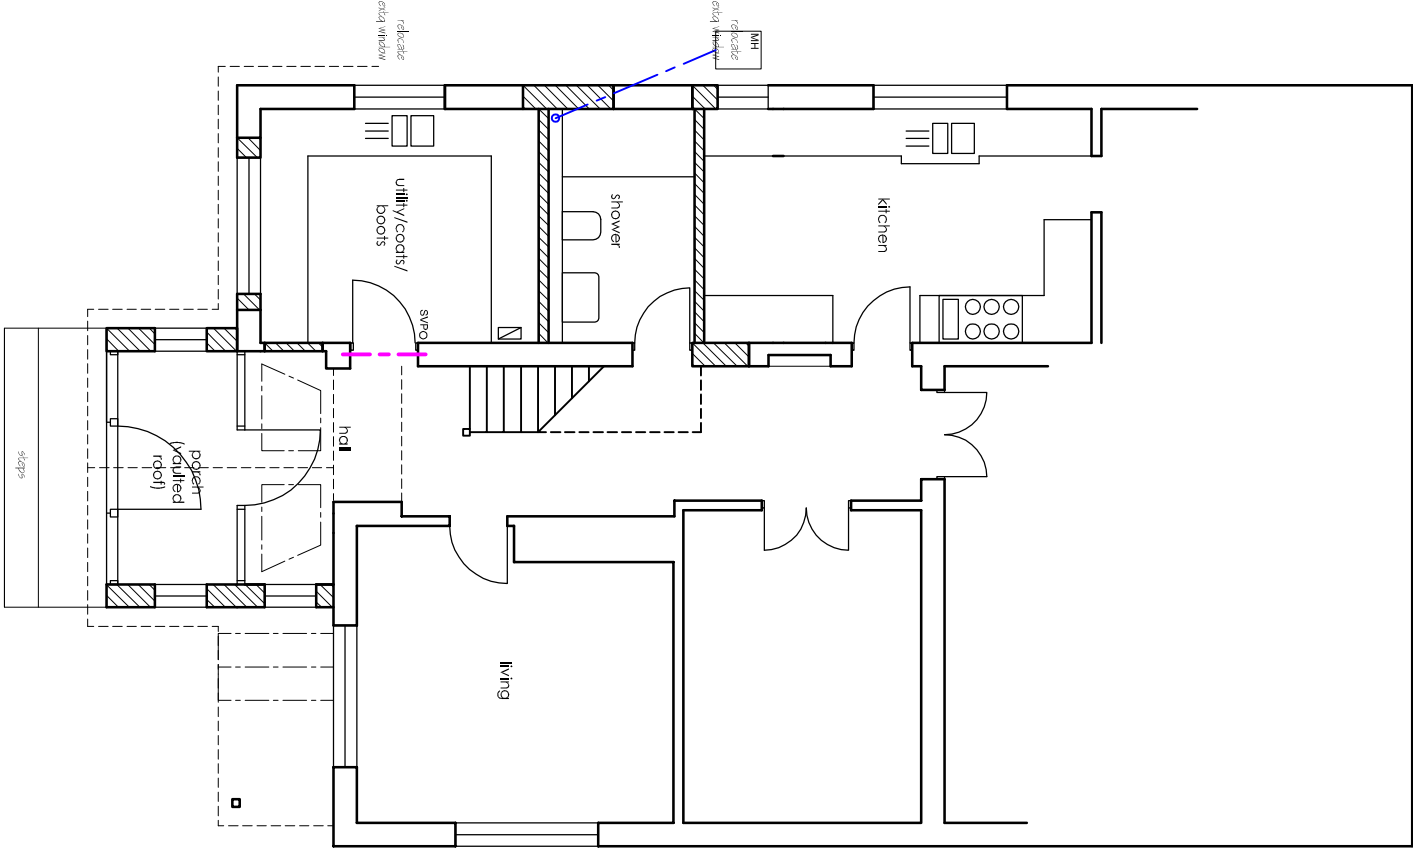

Ground floor: PROPOSED
1:100