




RECEIVED

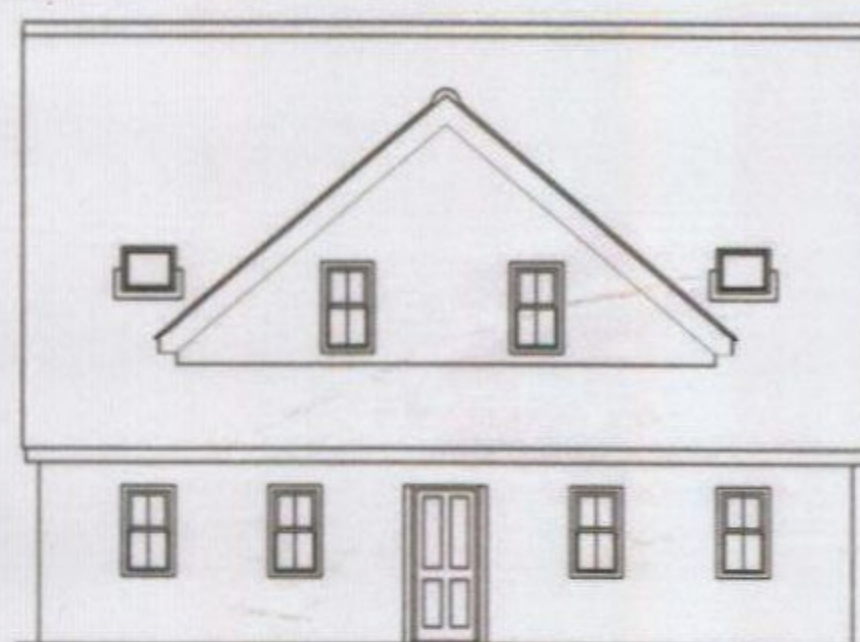


Proposed Front Elevation

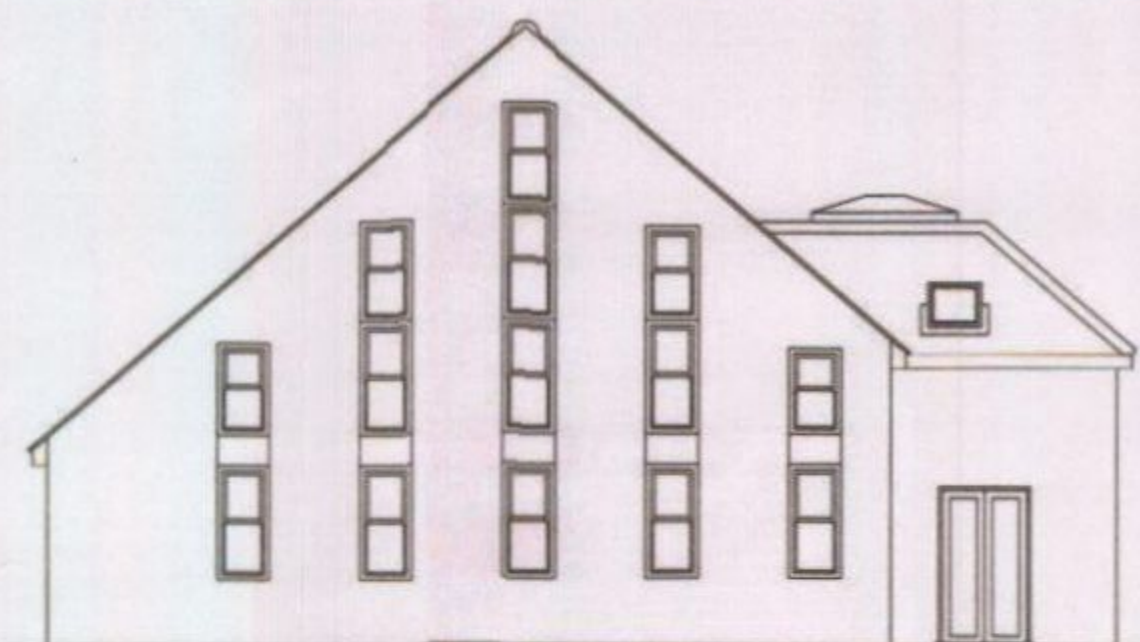


Proposed Side Elevation

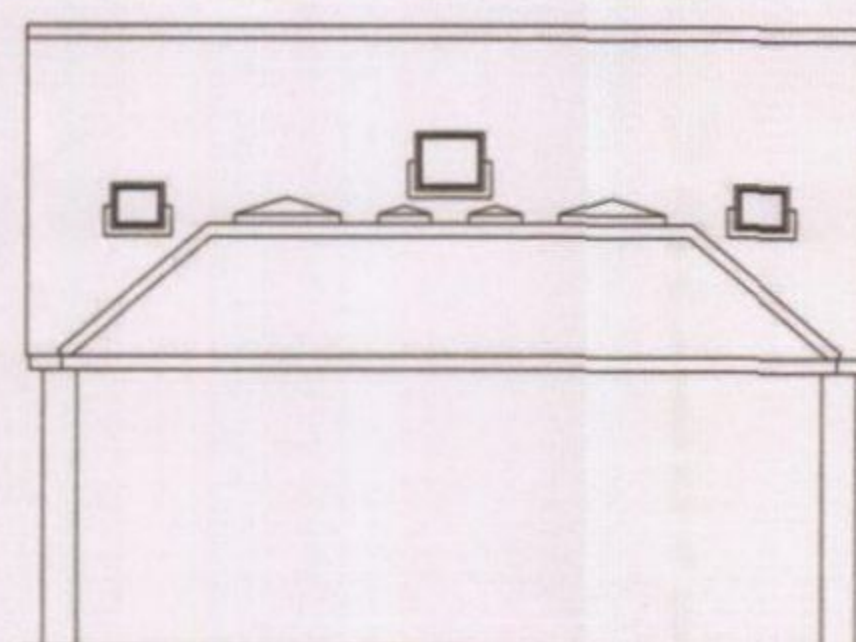


Proposed Rear Elevation

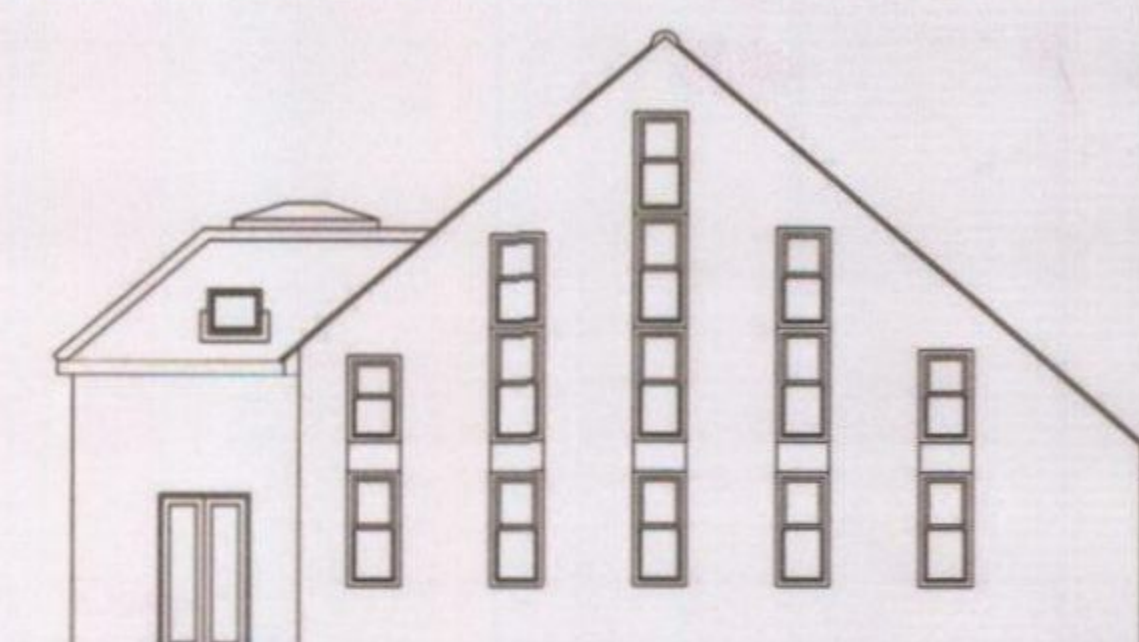


Proposed Side Elevation

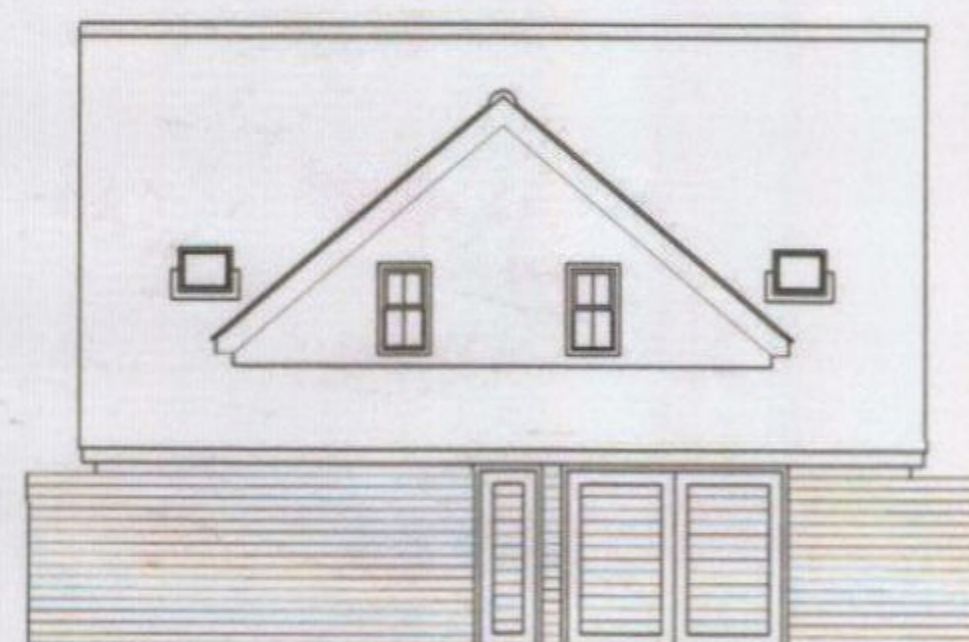


Proposed Front Elevation

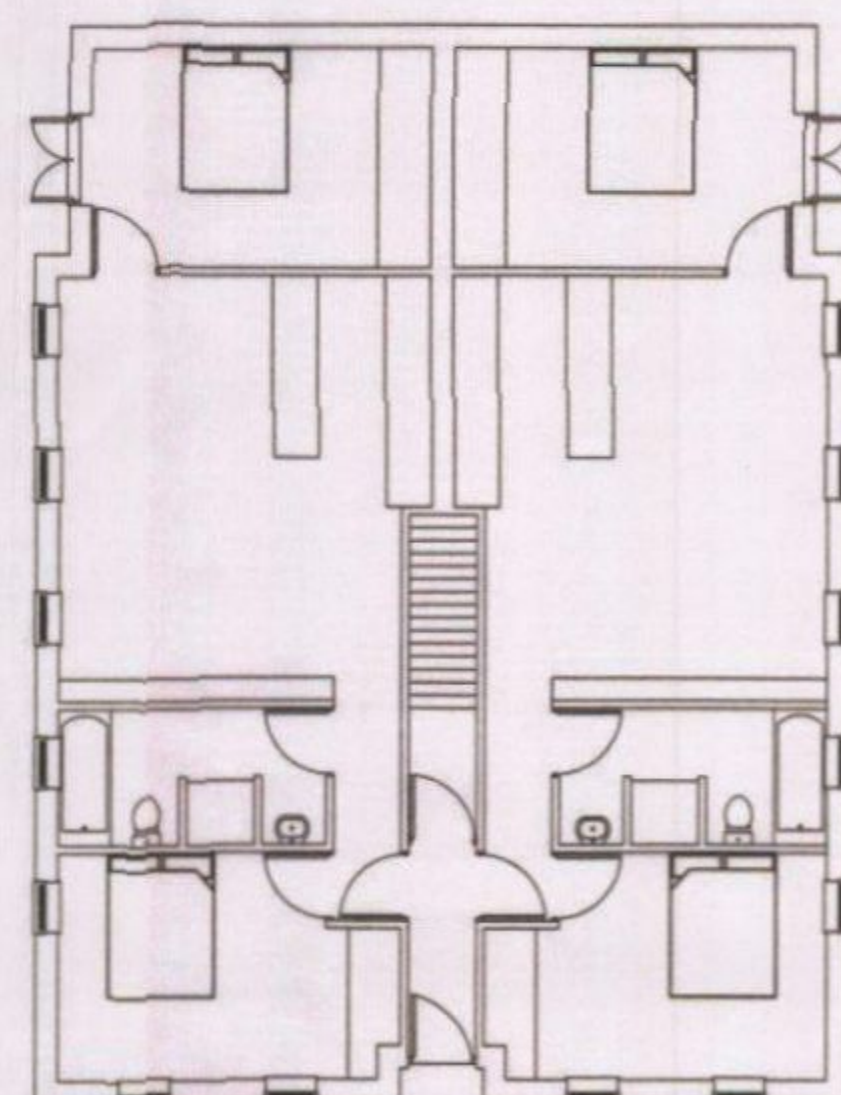


Proposed Ground Floor Plan

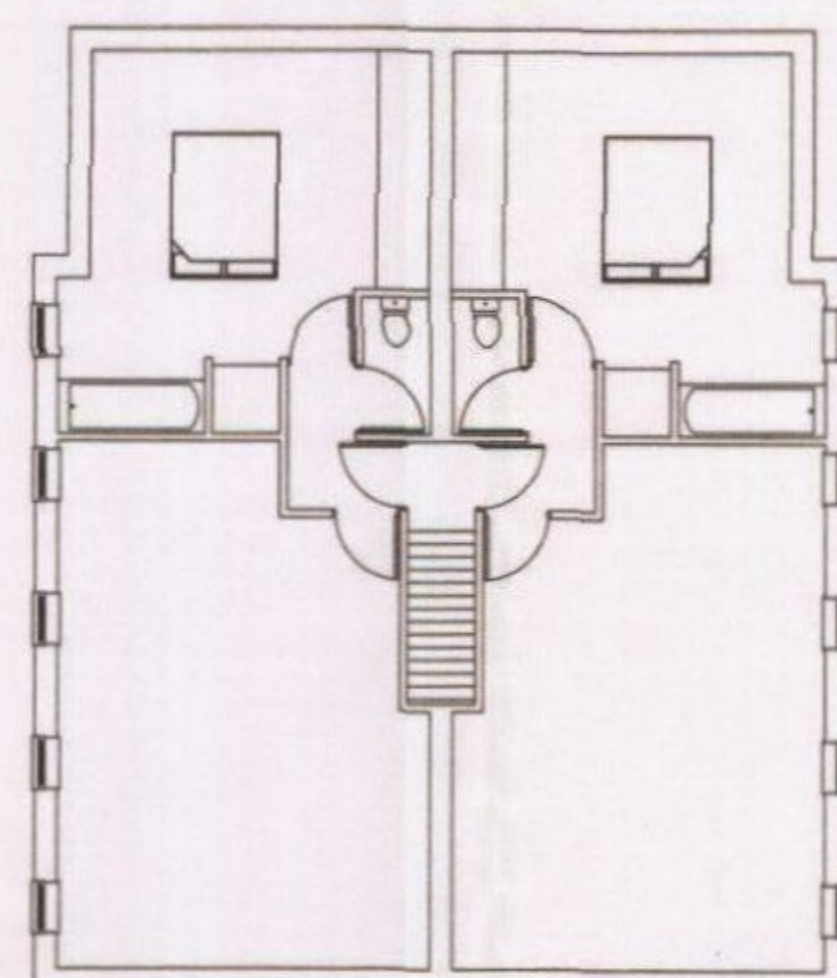


Proposed First Floor Plan

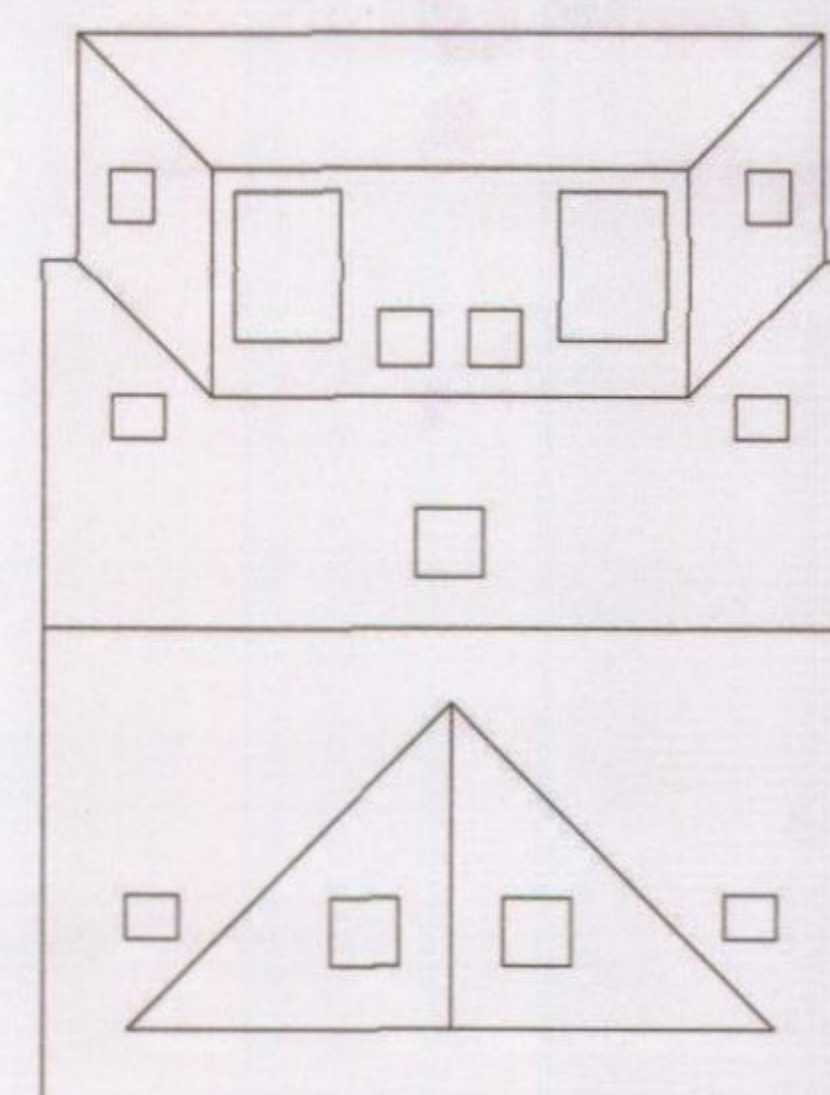

Proposed Roof Plan

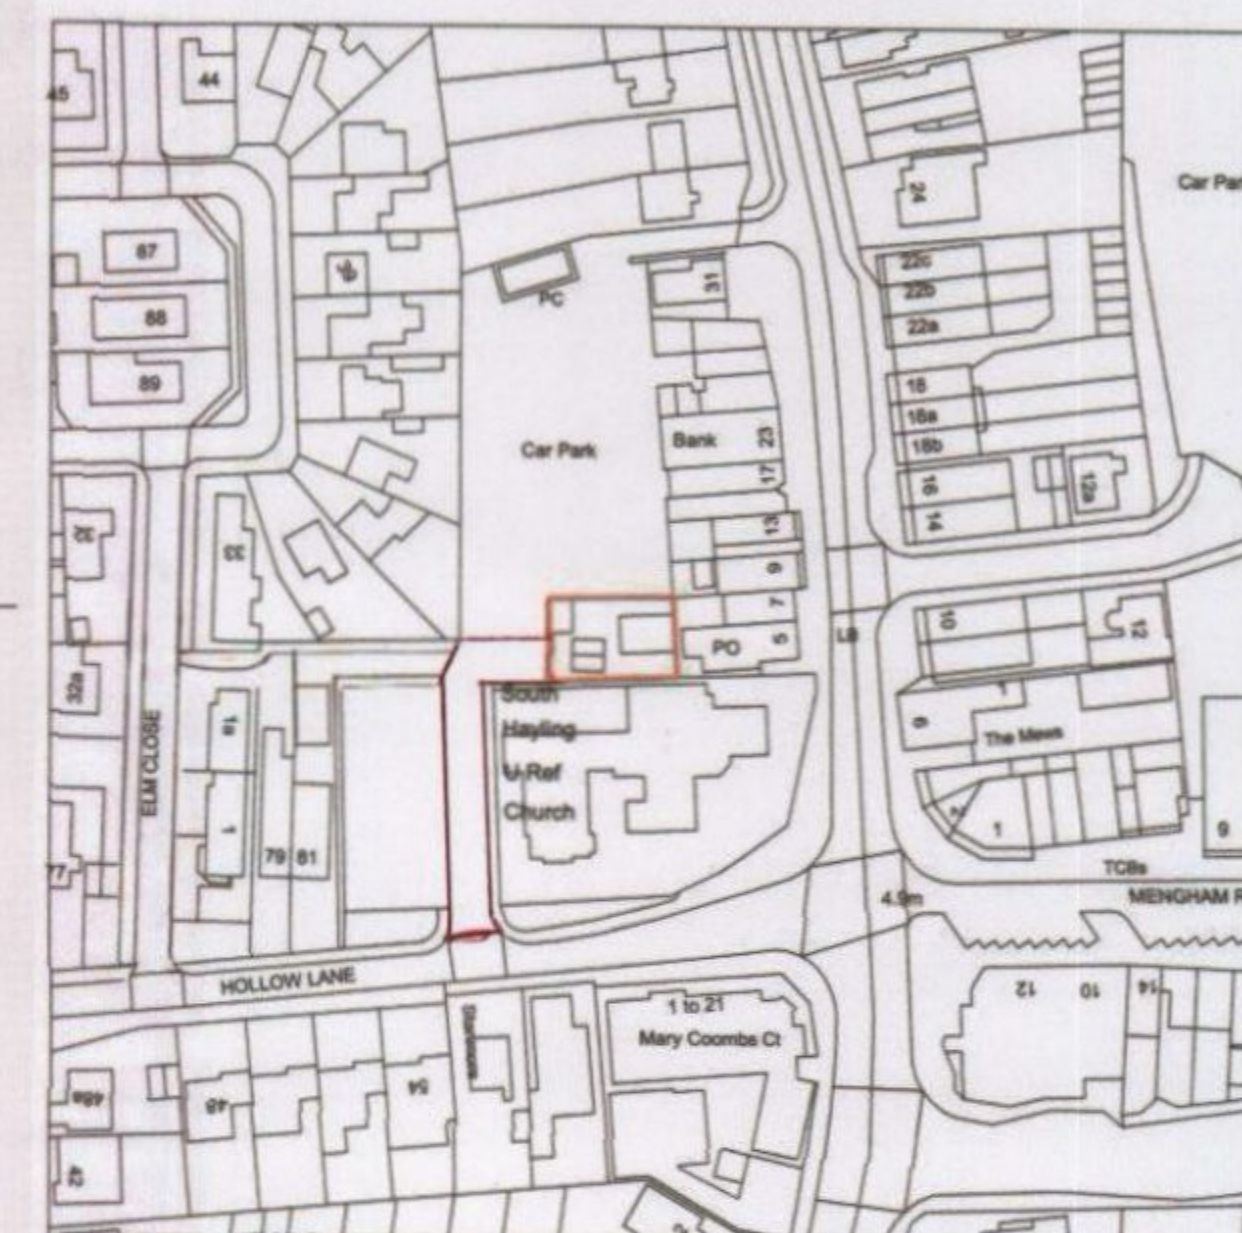

20 0 20 40 60 80 100
Metres
Scale 1:1250

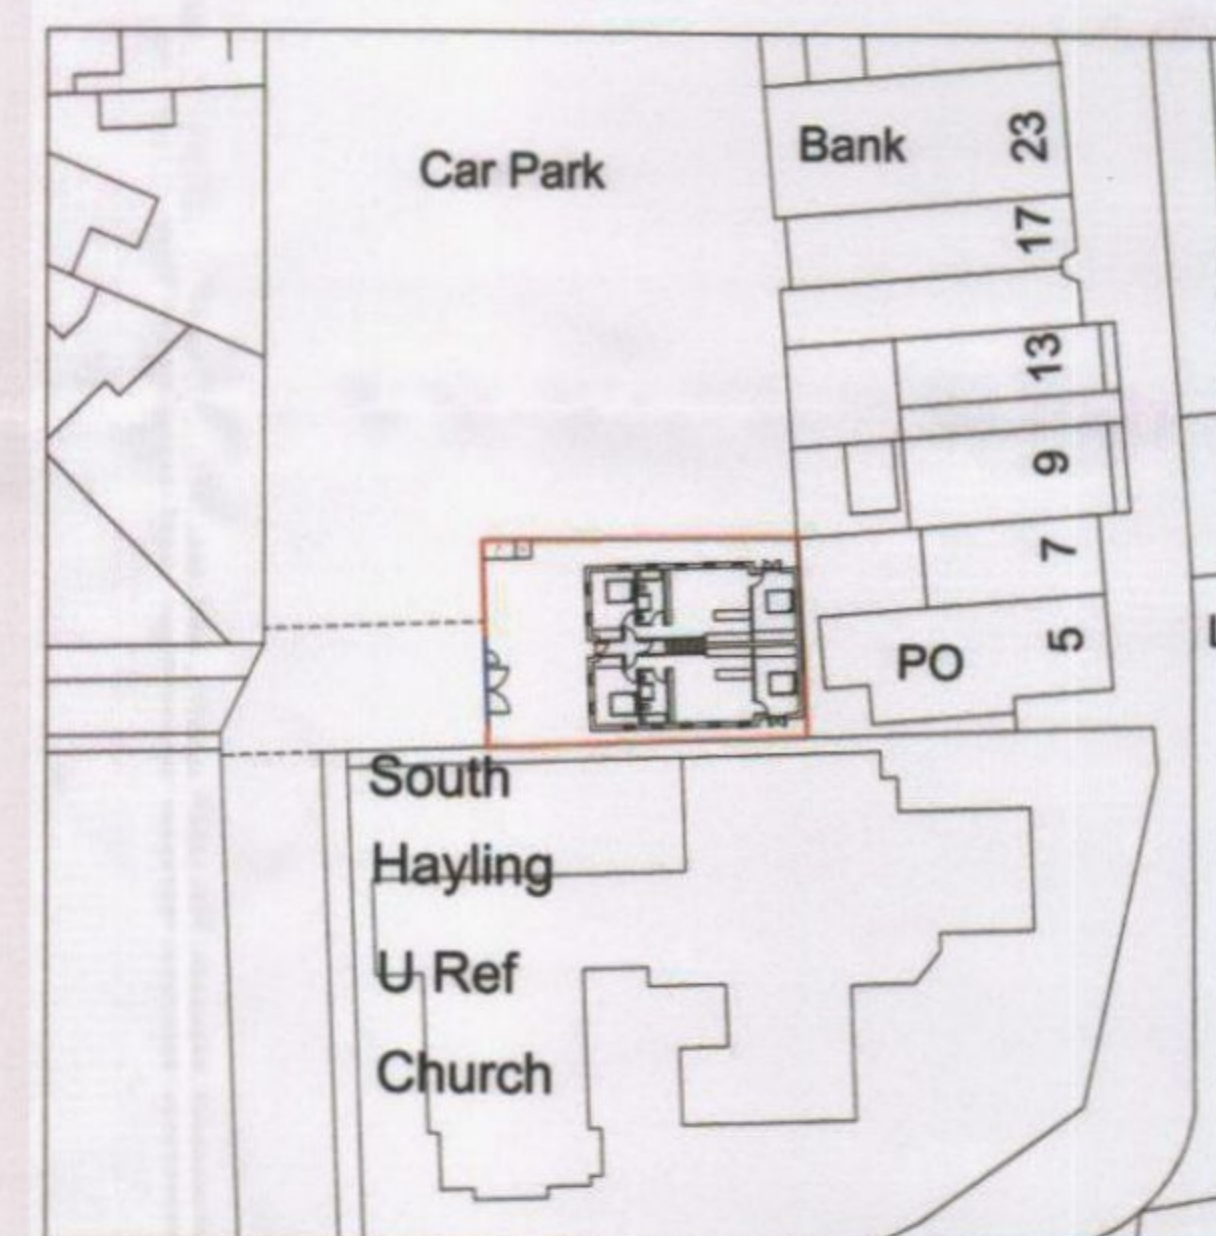


0 5 10 15 20 25
Scale 1:500

0 1 2 3 4 5 6 7 8 9 10
Scalebar 1:100


Whilst every care has been taken in the preparation of this drawing, its sole intention is to provide sufficient information to obtain Planning Permission and Building Regulation Approval. It is the builder's responsibility to ensure fit and function and ensure all dimensions are checked and reported back if necessary.

All external materials to be used in the proposed development shall match those of the existing property and as described within the planning application forms. Unless otherwise agreed in writing by Local Authority Planning Department.

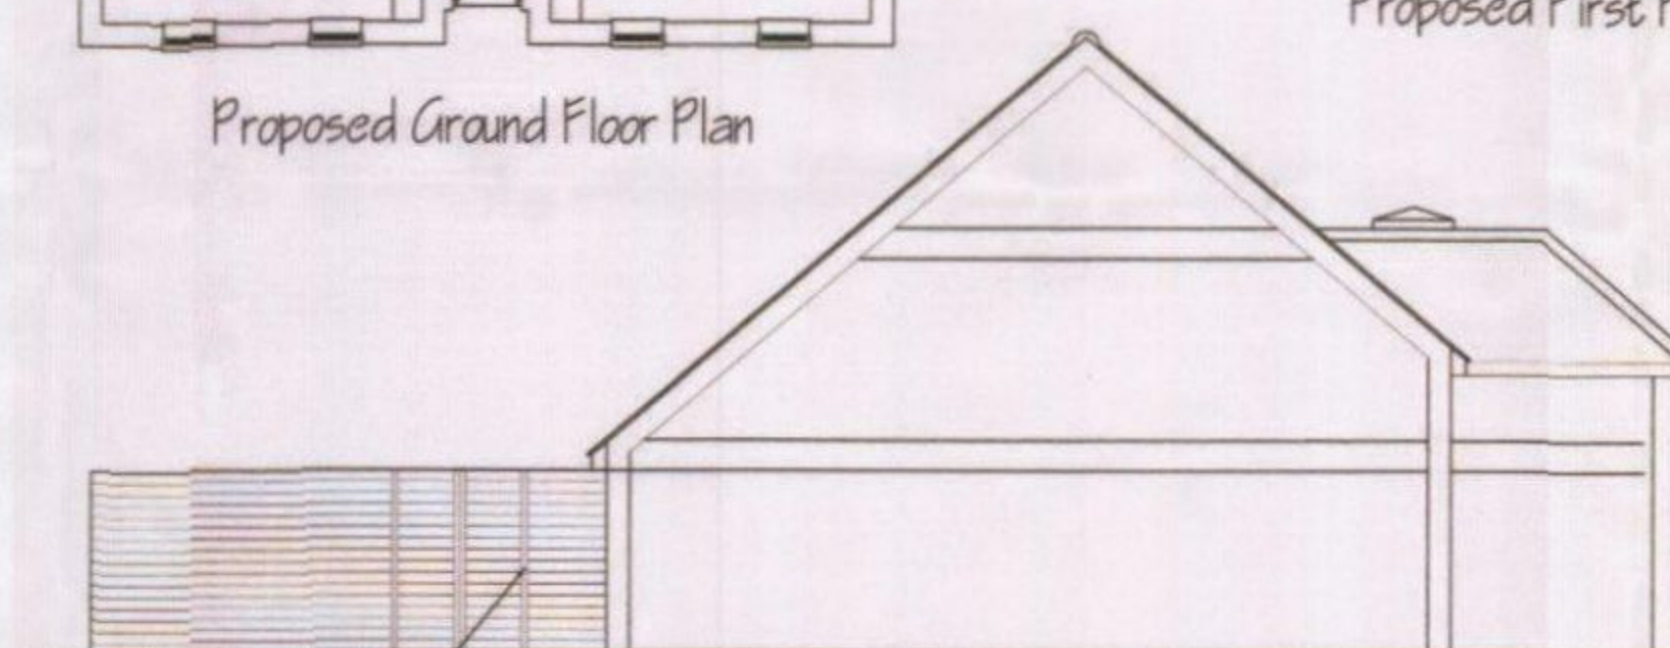

Car Park Level 9.850

Court Yard

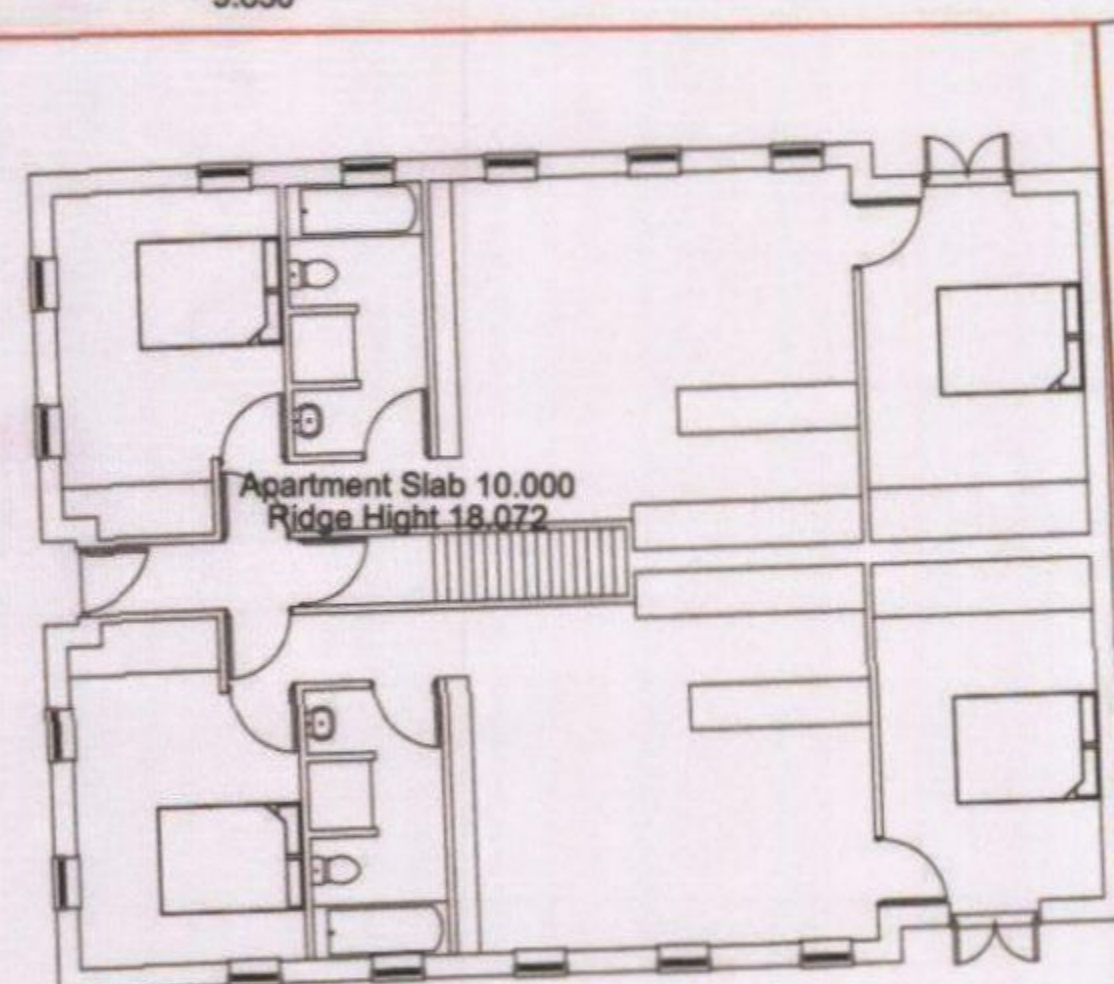

Church Slab 10.075
Church Ridge 18.3

Post Office Slab 10.00
Post Office Ridge 19.1

SUPERSEDED



Group Licence No. 5750
© Crown Copyright 2009
Reproduction in whole or in part is prohibited without the prior permission of Ordnance Survey.

client	Mr Mark Simmons
drawing title	2 No 1 bedroom & 2 No 2 bedroom holiday flats.
scheme	3 Elm Grove HAYLING ISLAND PO11 9EA
date	21 July 2015
drawing No.	2
scale	Scale 1:100
drawn by	Simon R