



1 Northney Road - Existing

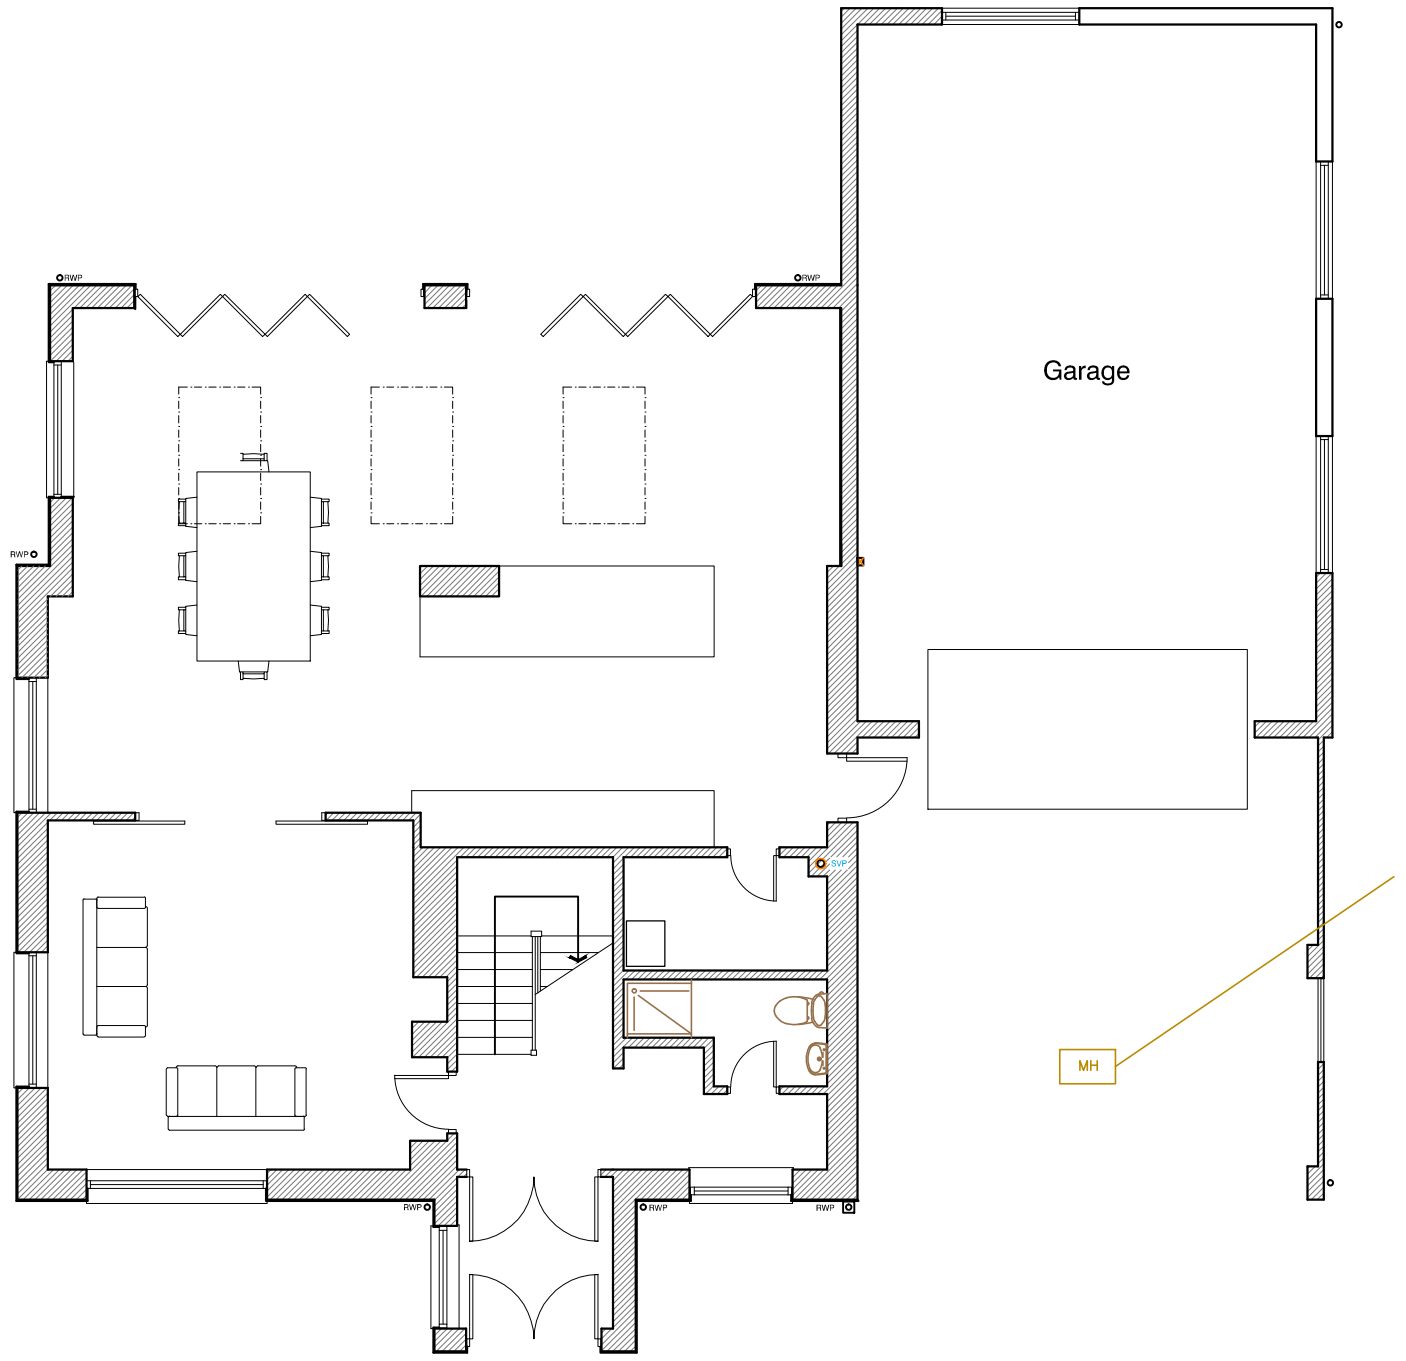

GROUND FLOOR PLAN
1.100




FIRST FLOOR PLAN
1.100

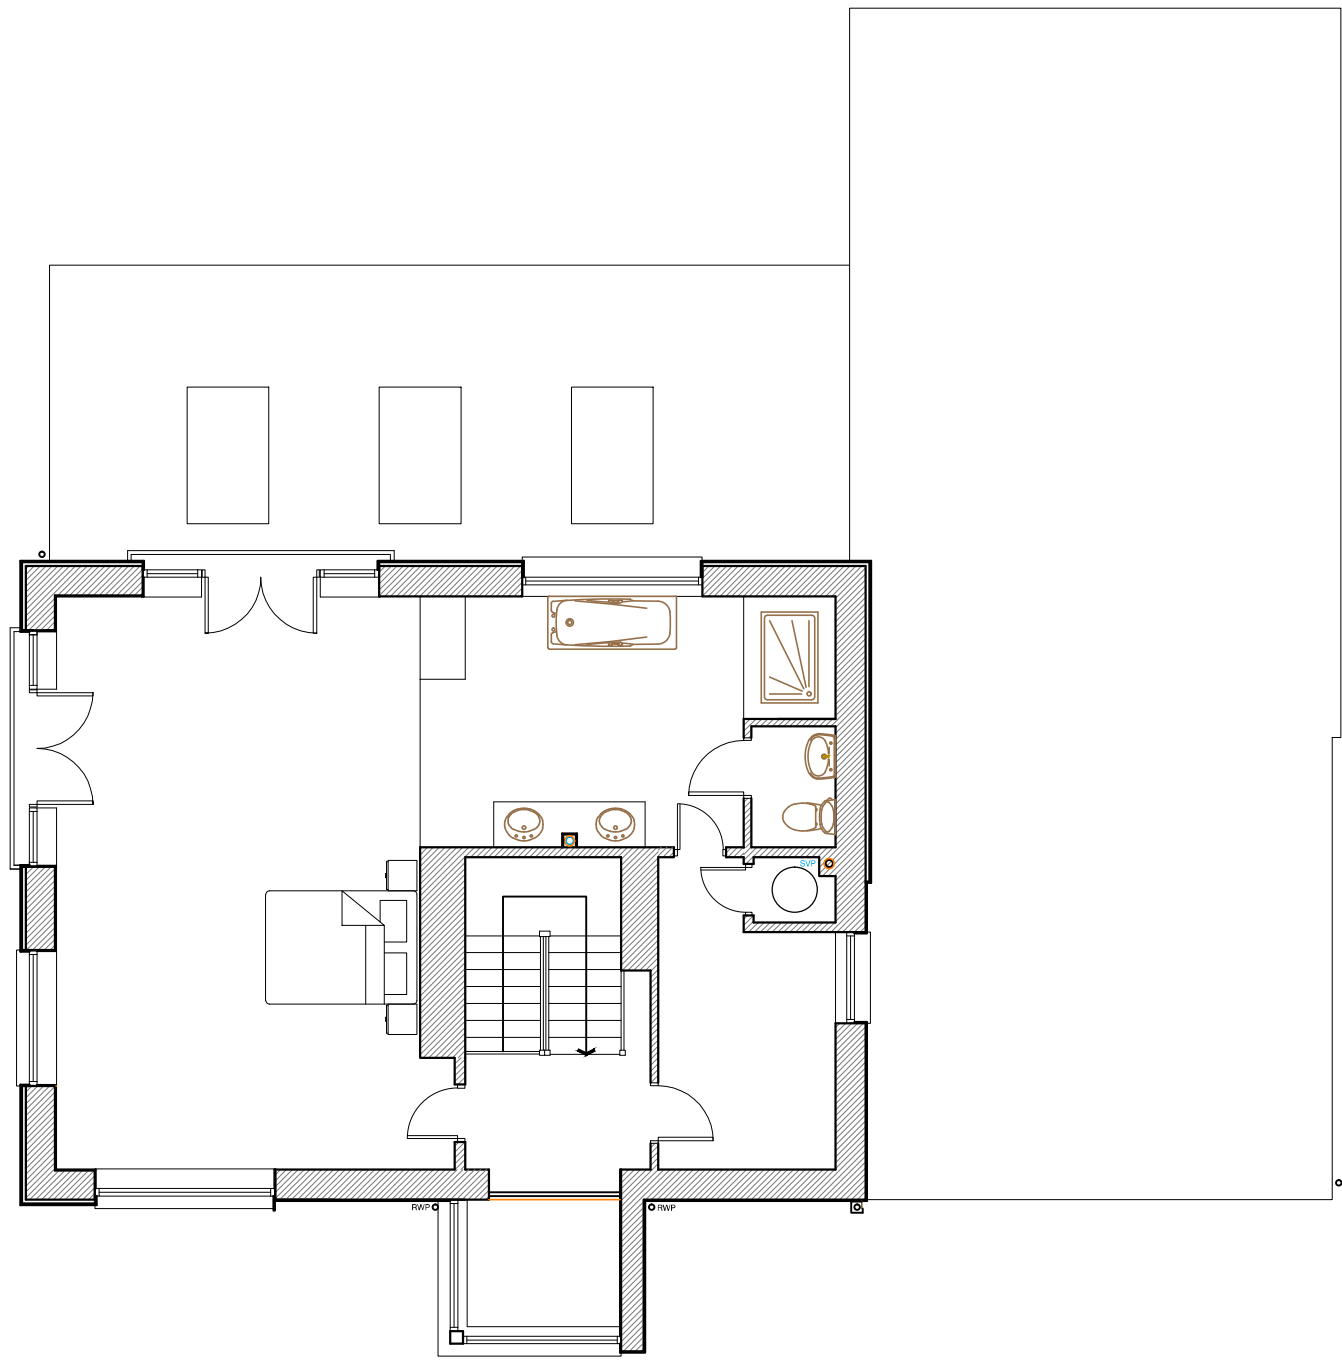

SECOND FLOOR PLAN
1.100




FRONT ELEVATION
(South) 1.100

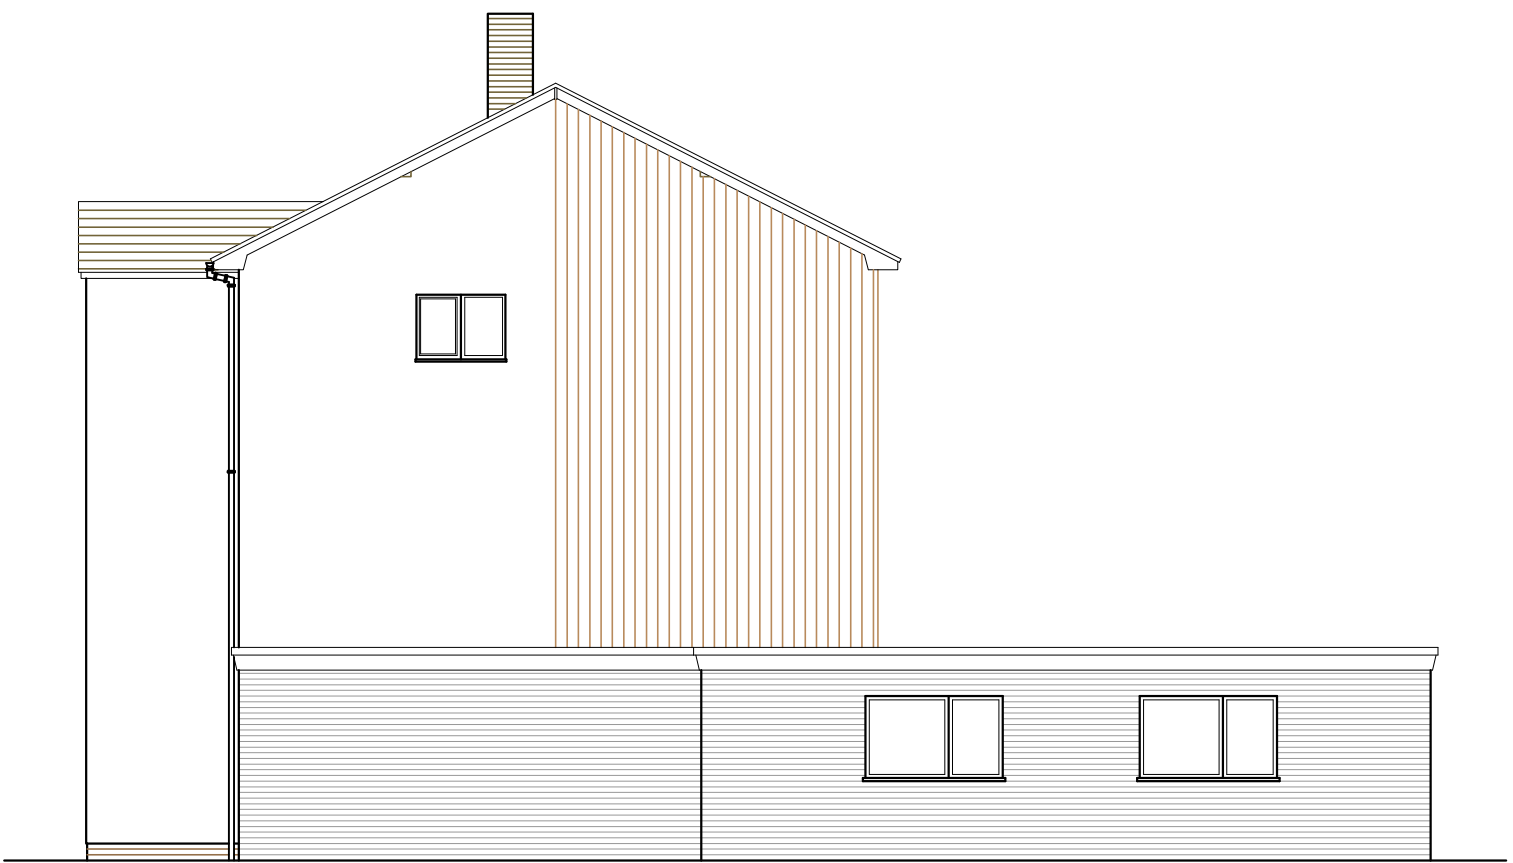


SIDE ELEVATION
(East) 1.100



REAR ELEVATION
(North) 1.100

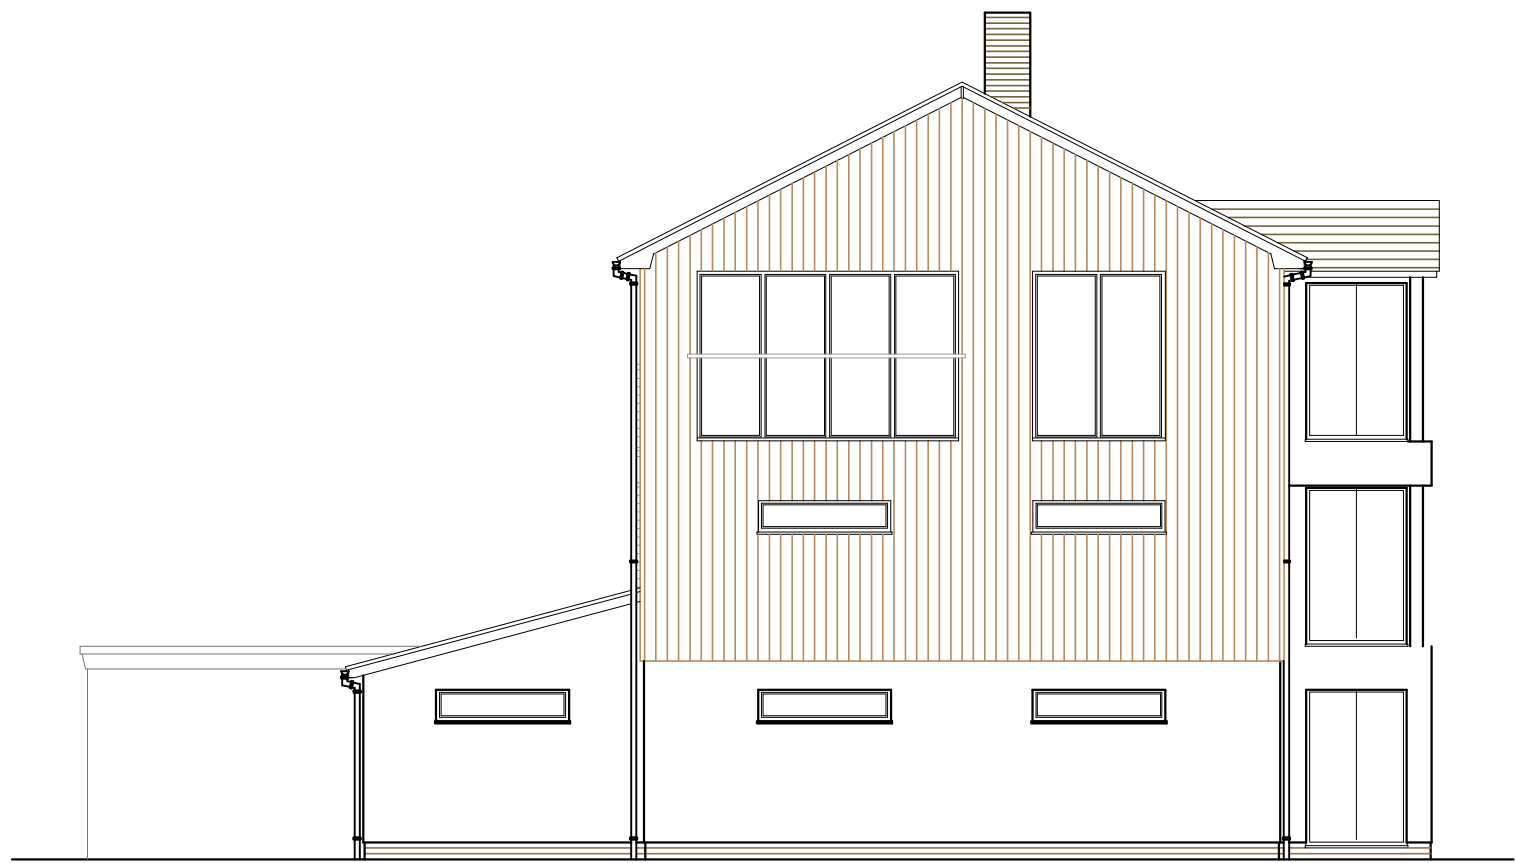

SIDE ELEVATION
(West) 1.100

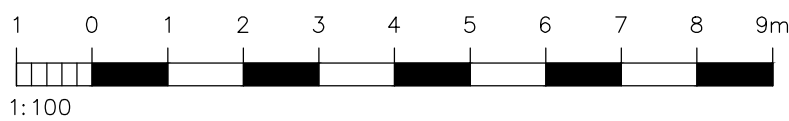

BLOCK PLAN
1.500

Ordnance Survey, (c) Crown Copyright 2010. All rights reserved. Licence number 100020449



SITE LOCATION PLAN
1.1250

Ordnance Survey, (c) Crown Copyright 2010. All rights reserved. Licence number 100020449

NOTES:
Dimensions to be checked on site before commencing work. Any discrepancies shall be reported to the architect immediately.
Do not scale from these drawings except for planning purposes.
Use figured dimensions only.
Where applicable this drawing is to be read in conjunction with other consultants' drawings.
All drawings to be read in conjunction with specification and all other drawings including structural engineer and mechanical and electrical drawings / specification

REV	DATE	AMENDMENT	DRAWN
hd architects Helyer Davies Architects Ltd 1 The Old Flour Mill, Emsworth, PO10 7BT 01243 370 715 www.hdarchitects.co.uk mail@hdarchitects.co.uk			
CLIENT Mr P Martin			
PROJECT Proposed Extensions to 1 Northney Road Hayling Island Hampshire PO11 0ND			
DRAWING Existing -		SCALE As stated at A1	
DATE May 2015		DRAWN TW	
DRAWING NUMBER 15029 - 01		REVISION *	